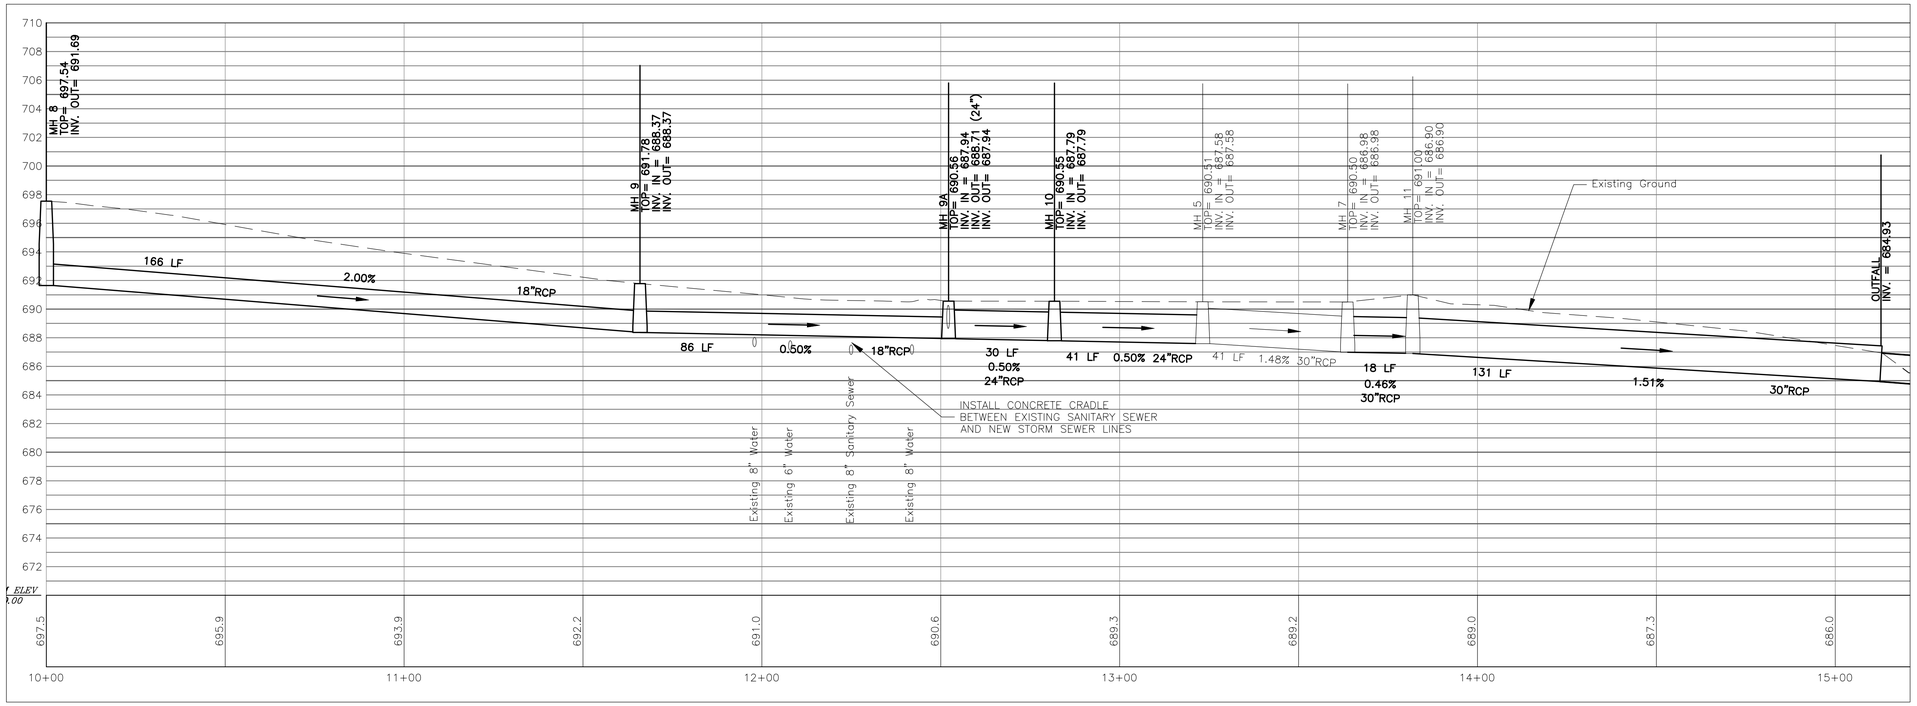

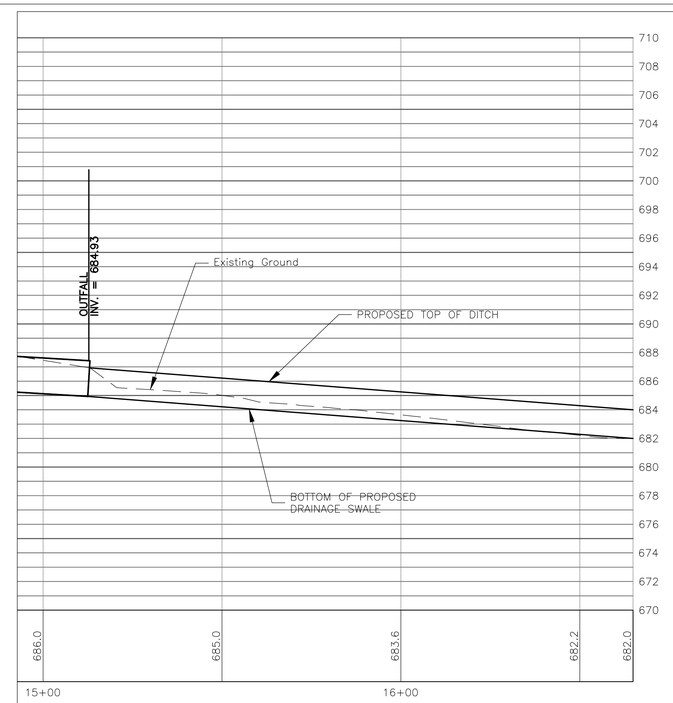

REVISIONS

NO.	DATE	DESCRIPTION	BY

BETTY'S LANE DRAINAGE IMPROVEMENT PROJECT

WINCHESTER, VA

STORM DESIGN PROFILE

CITY OF WINCHESTER VIRGINIA

ENGINEERING DIVISION
15 N. CAMERON STREET
WINCHESTER, VA 22601
PH: (540) 667-1815
FAX: (540)662-3351

DRAWN BY: KBH

PROJECT NO: 200623

SCALE: 1" = 20'

DATE: 9/1/06

SHEET: 4/4