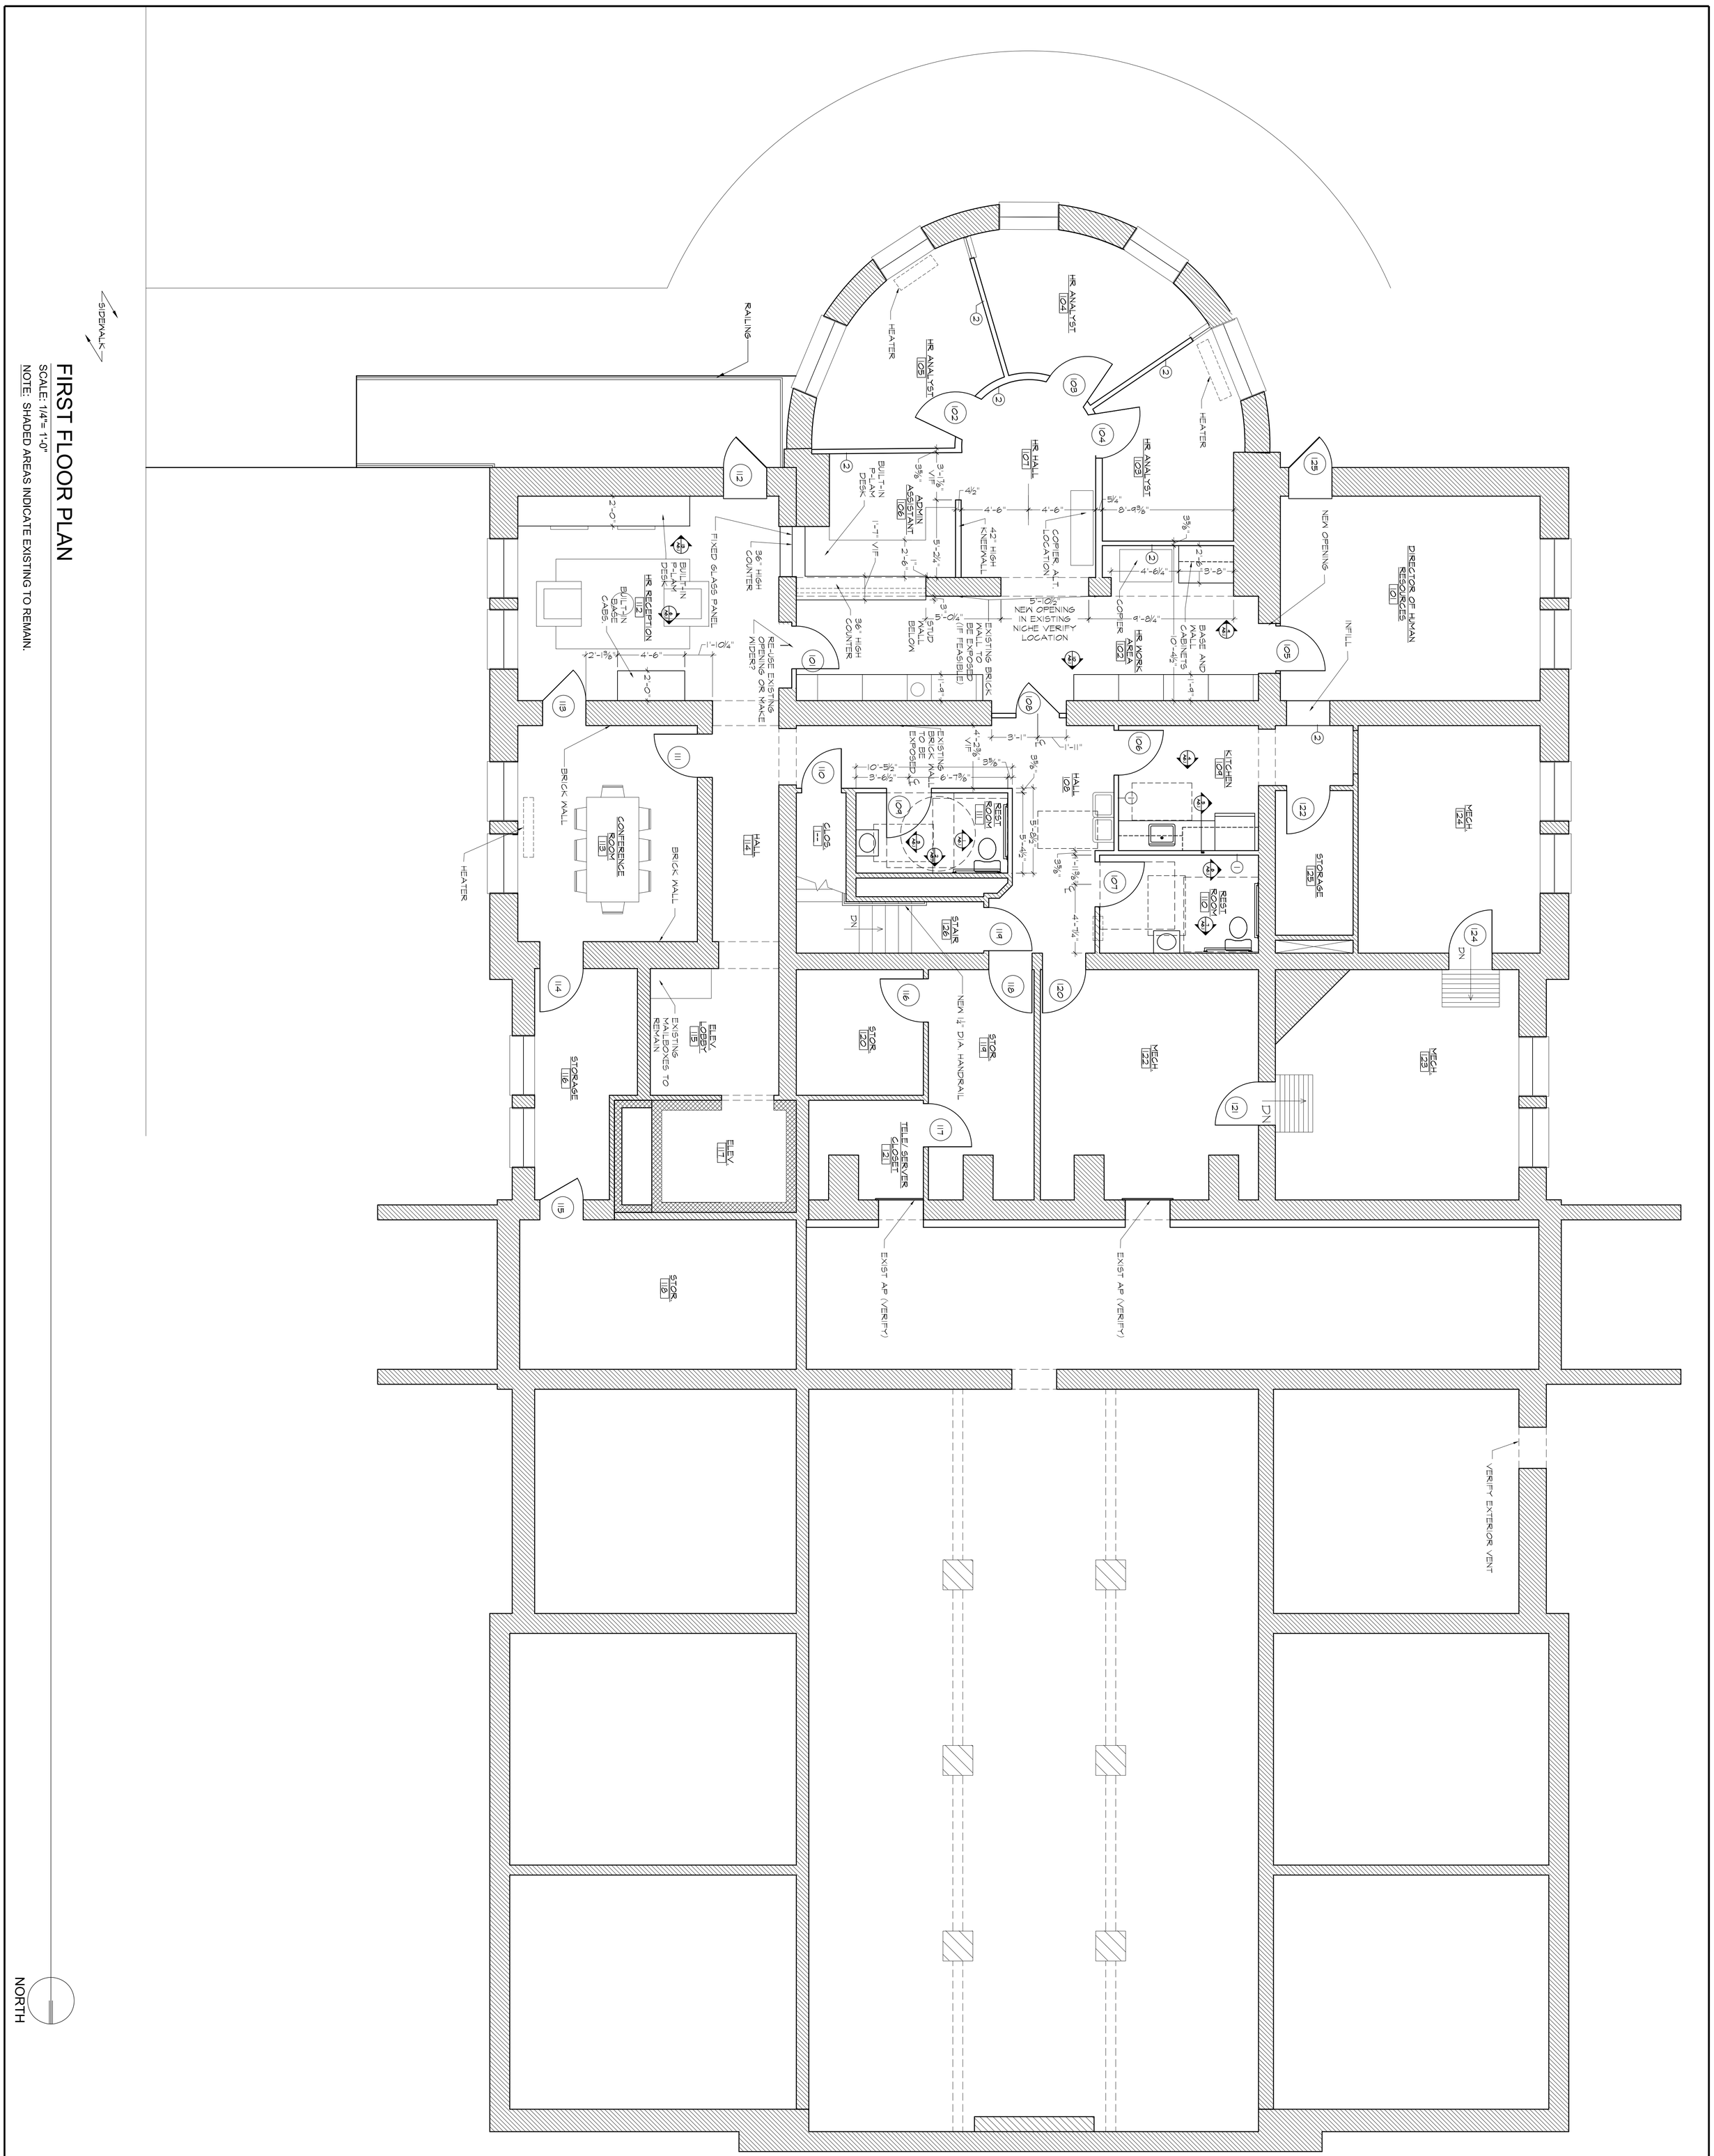

FIRST FLOOR PLAN

SCALE: 1/4"= 1'-0"

NOTE: SHADED AREAS INDICATE EXISTING TO REMAIN.

PROGRESS SET: NOT FOR CONSTRUCTION

SHEET: A2.0

REVISIONS:

DATE: 10/07/2016

SCALE: AS NOTED

READER & SWARTZ
ARCHITECTS, P.C.
213 N. CAMERON ST. · WINCHESTER, VA 22601 · TEL. 540·665·0212 · FAX 540·665·2486

ROUSS CITY HALL

WINCHESTER, VA

COPYRIGHT: AUG. 26, 2016

Attachment: First Floor Plan (R-2016-49 : Resolution Approving City Hall Renovation Project)

Attachment: Second Floor Plan (R-2016-49 : Resolution Approving City Hall Renovation Project)

COPYRIGHT: AUG. 26, 2016

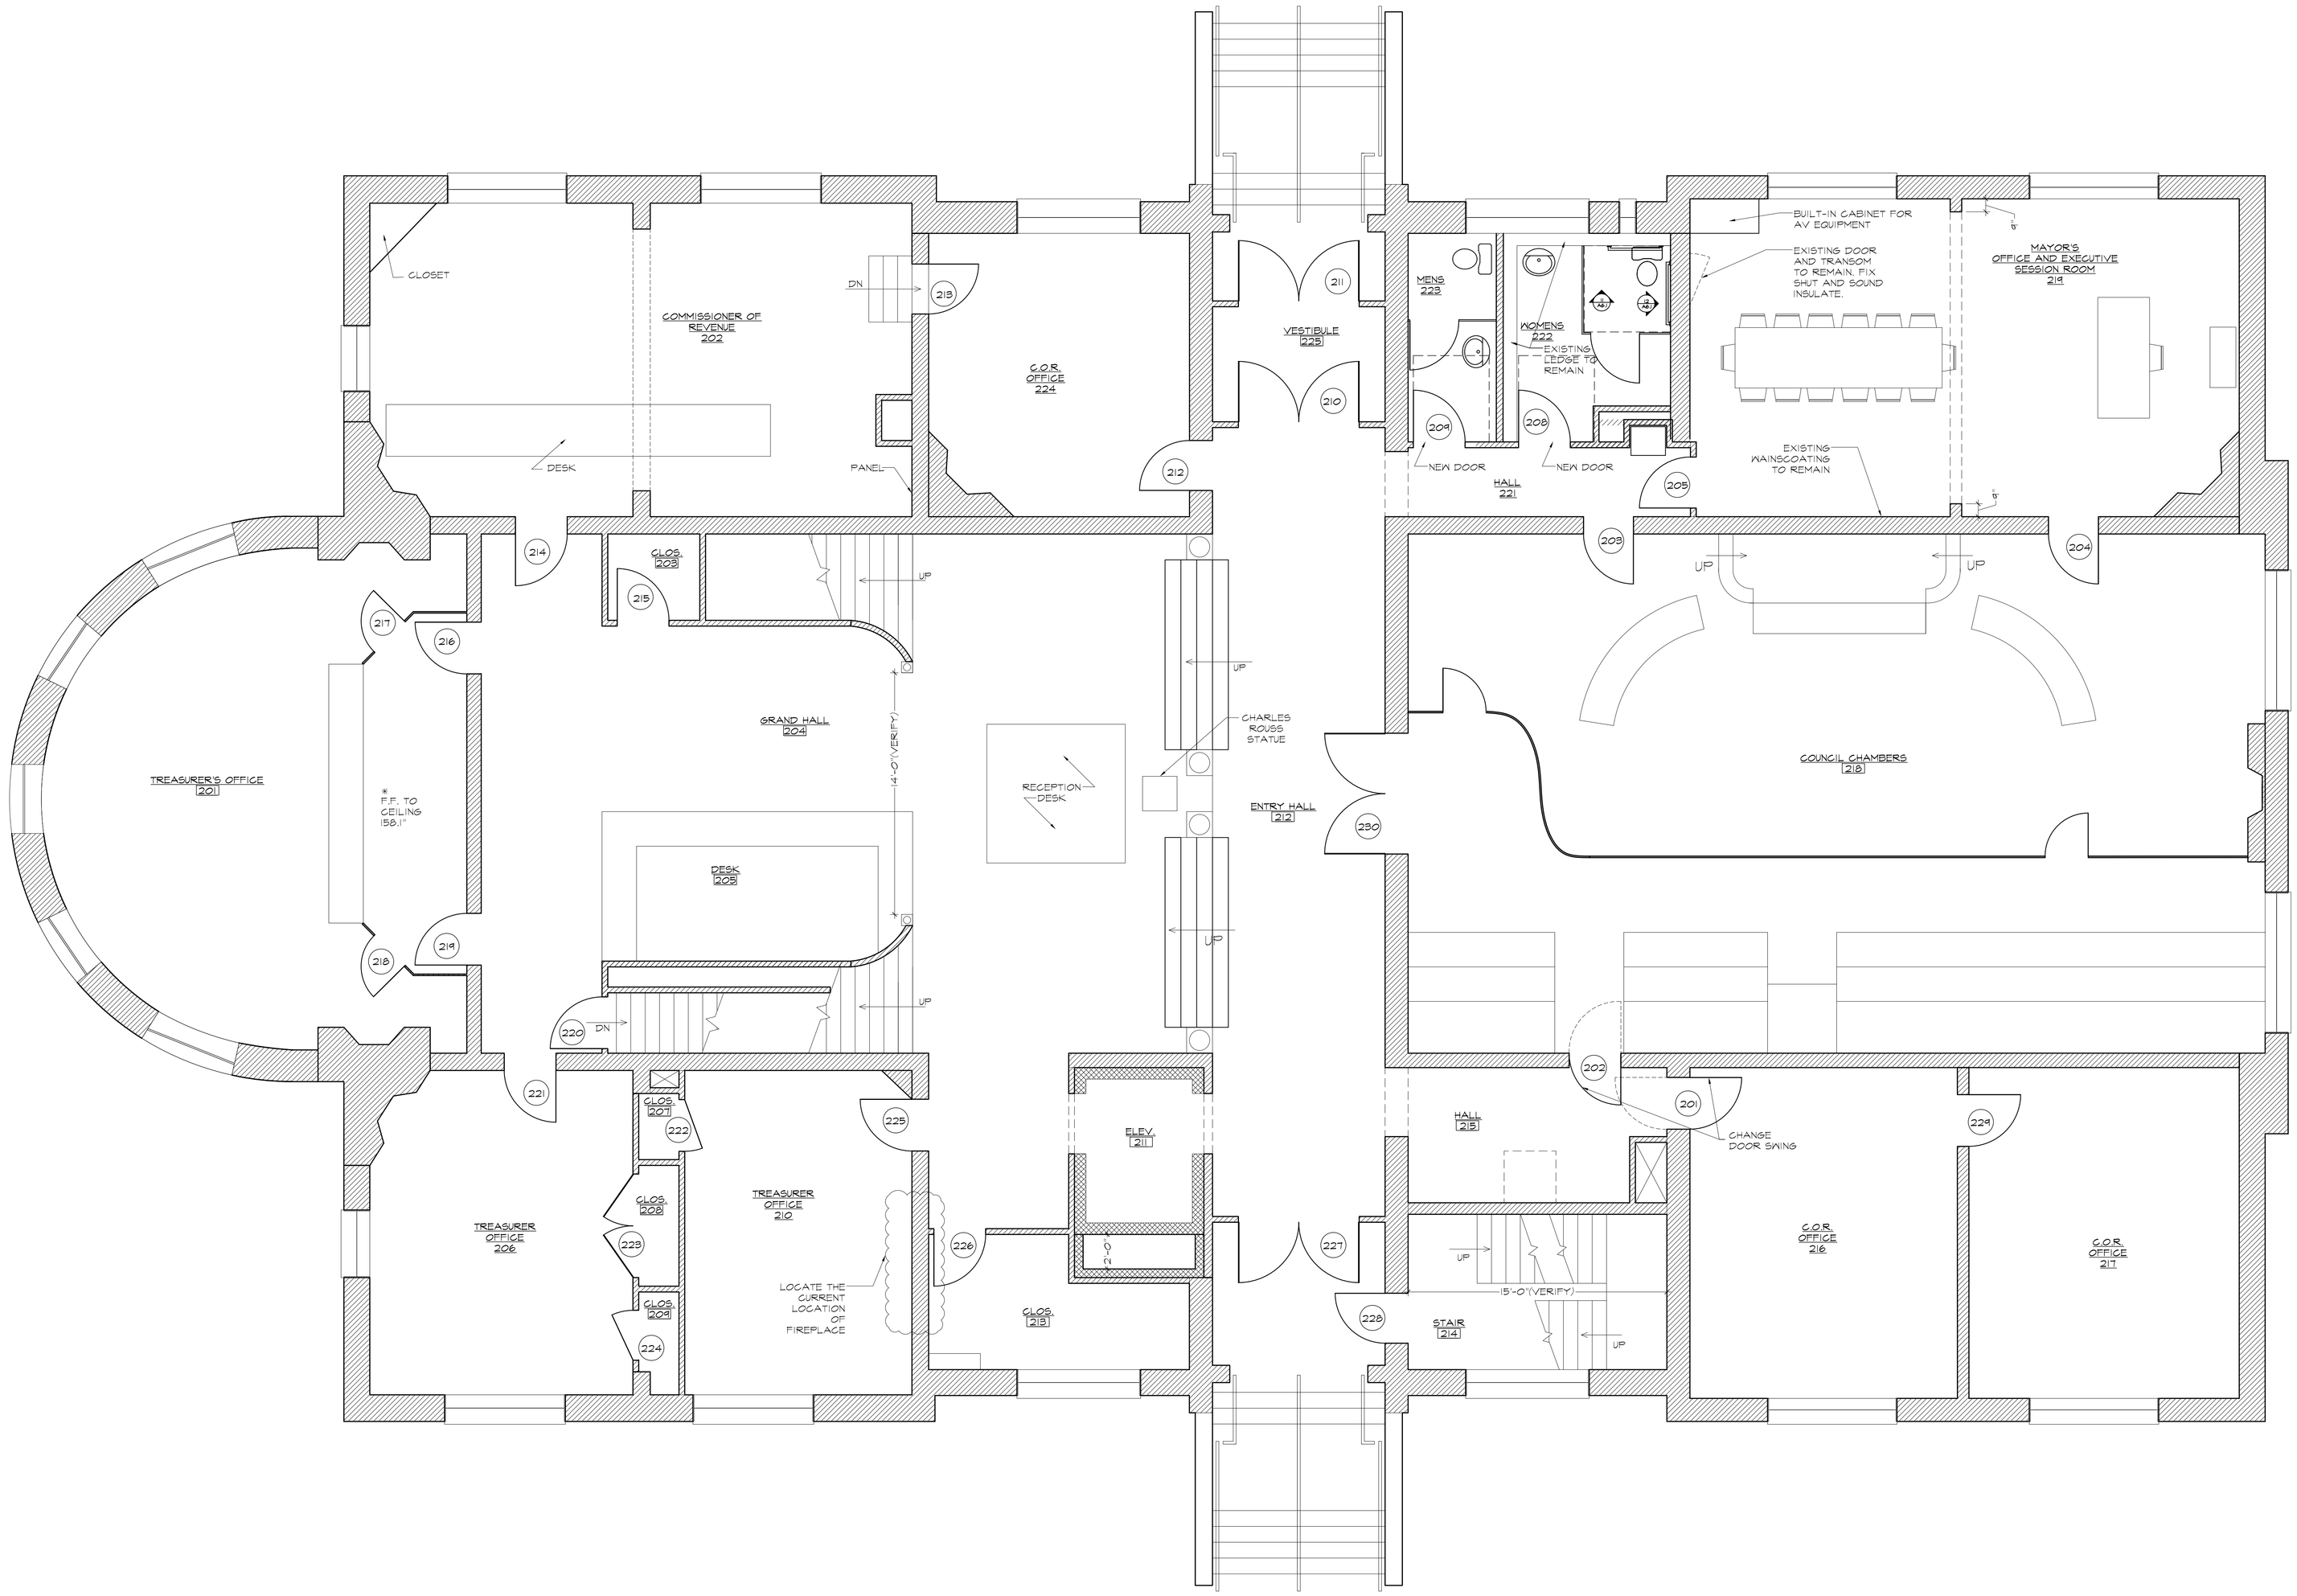

SECOND FLOOR PLAN

SCALE: 1/4"= 1'-0"

NOTE: SHADED AREAS INDICATE EXISTING TO REMAIN.

NORTH

ROUSS CITY HALL

WINCHESTER, VA

READER & SWARTZ
A R C H I T E C T S, P.C.
213 N. CAMERON ST. · WINCHESTER, VA 22601 · TEL. 540-665-0212 · FAX 540-665-2486

SCALE: AS NOTED

DATE: 10/07/2016

REVISIONS:

PROGRESS SET: NOT FOR CONSTRUCTION

SHEET:

A2.1

3.8.c

Attachment: Third Floor Plan [Revision 1] (R-2015-49 : Resolution Approving City Hall Renovation Project)

COPYRIGHT: AUG. 26, 2016

Packet Pg. 132

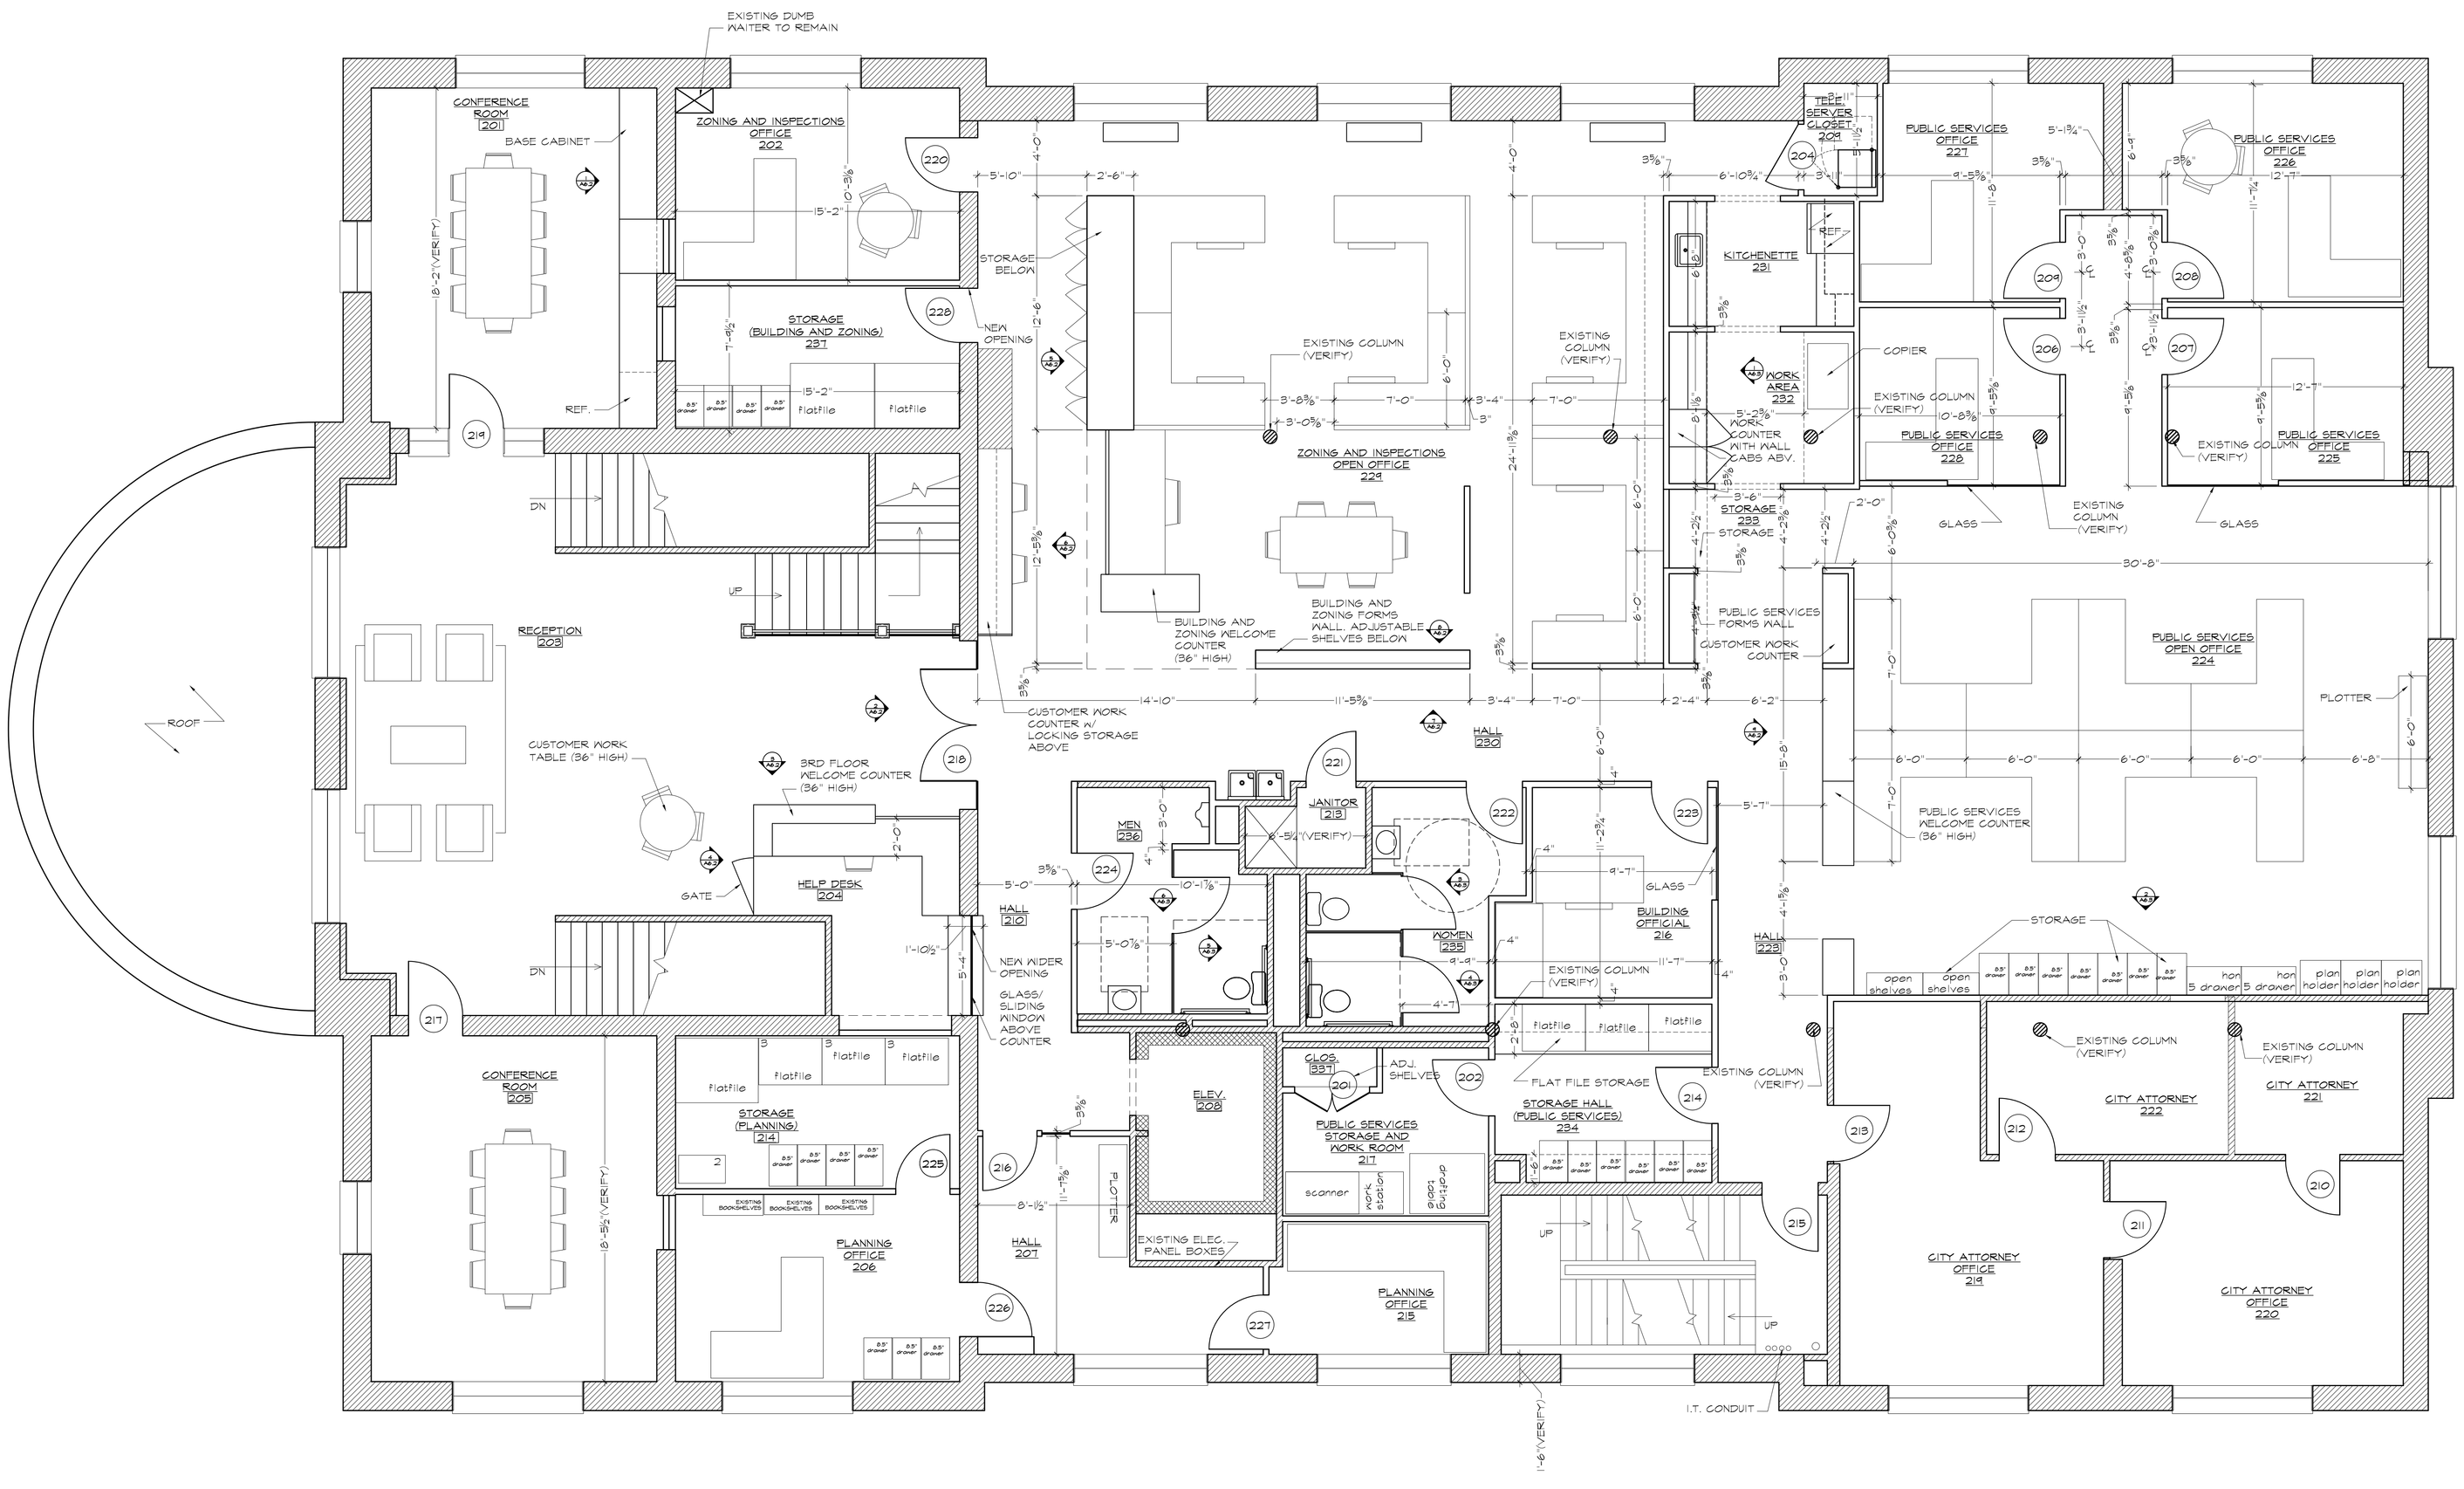

THIRD FLOOR PLAN

SCALE: 1/4"= 1'-0"

NOTE: SHADED AREAS INDICATE EXISTING TO REMAIN.

NORTH

ROUSS CITY HALL

WINCHESTER, VA

READER & SWARTZ
A R C H I T E C T S, P.C.
213 N. CAMERON ST. · WINCHESTER, VA 22601 · TEL. 540-665-0212 · FAX 540-665-2486

SCALE: AS NOTED

DATE: 10/13/2016

REVISIONS:

PROGRESS SET: NOT FOR CONSTRUCTION

SHEET:

A2.2

3.8.d

Attachment: Fourth Floor Plan (R-2016-48 : Resolution Approving City Hall Renovation Project)

COPYRIGHT: AUG. 26, 2016

Packet Pg. 133

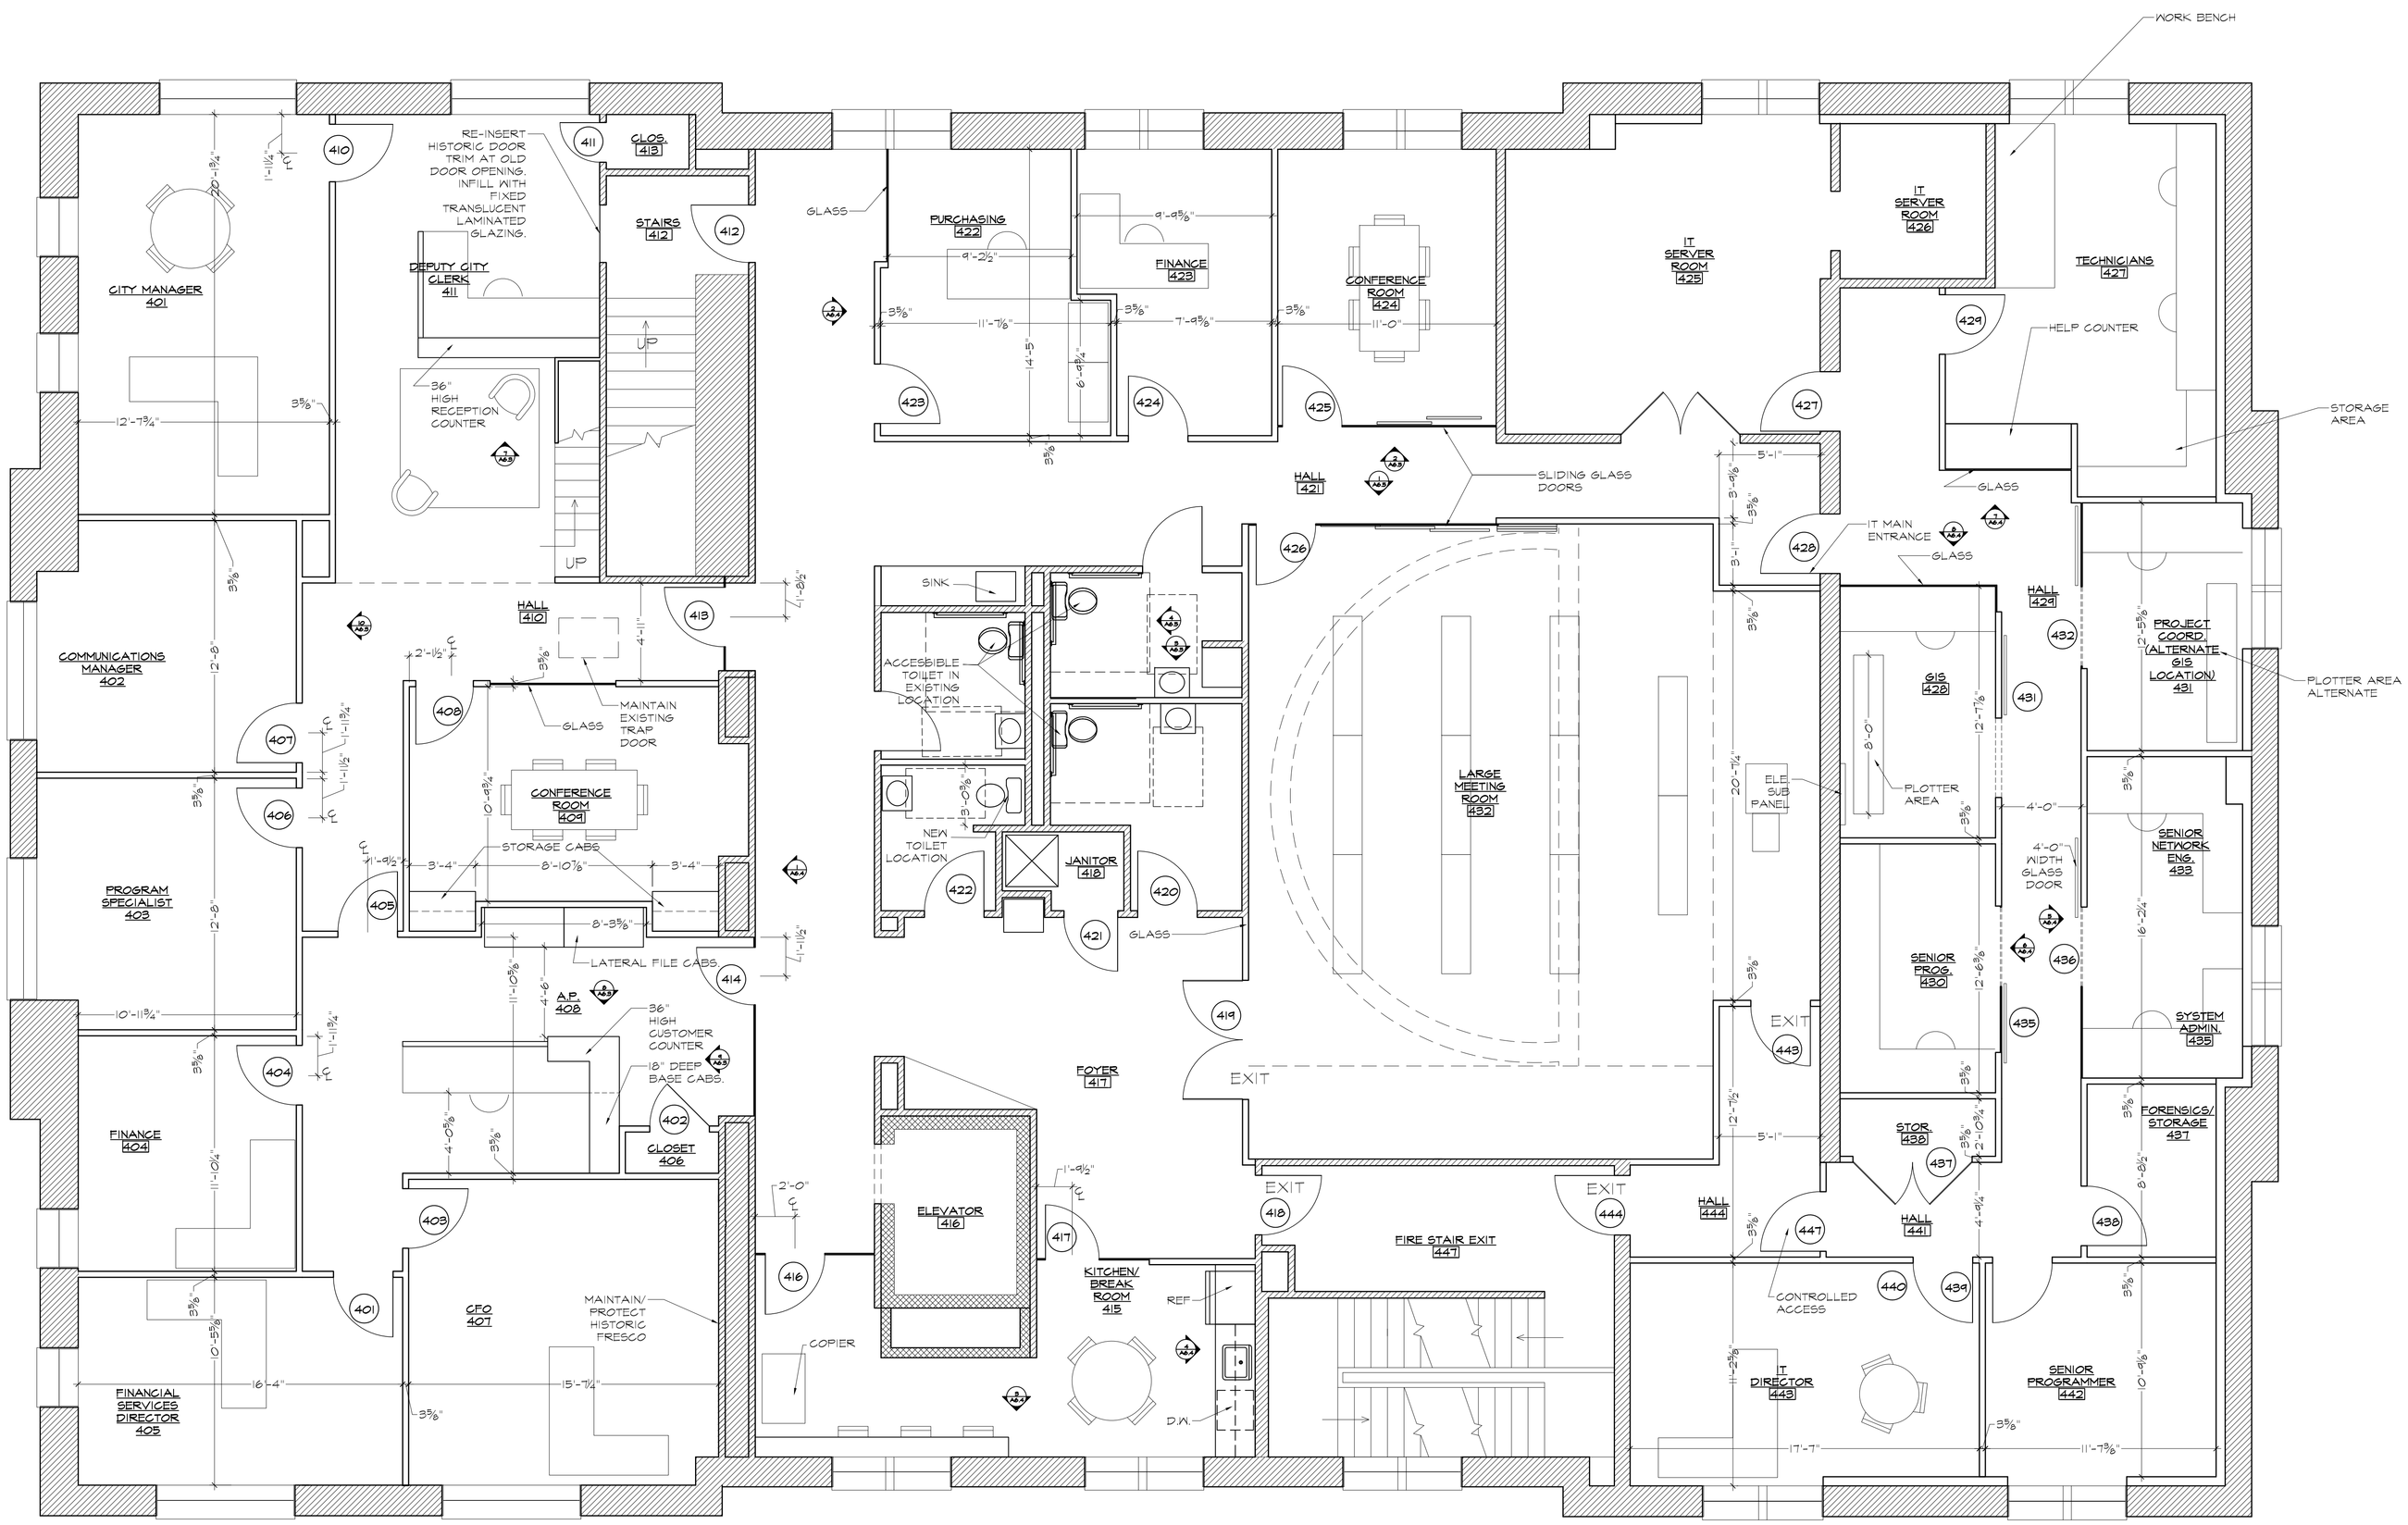

FOURTH FLOOR PLAN

SCALE: 1/4"= 1'-0"

NOTE: SHADED AREAS INDICATE EXISTING TO REMAIN.

NORTH

ROUSS CITY HALL

WINCHESTER, VA

READER & SWARTZ
A R C H I T E C T S, P. C.
213 N. CAMERON ST. · WINCHESTER, VA 22601 · TEL. 540-665-0212 · FAX 540-665-2486

SCALE: AS NOTED

DATE: 10/07/2016

REVISIONS:

SHEET:

A2.3

PROGRESS SET: NOT FOR CONSTRUCTION