1/4 = 2 ft

Redline = Center line of walk way.

* 24" walk ways
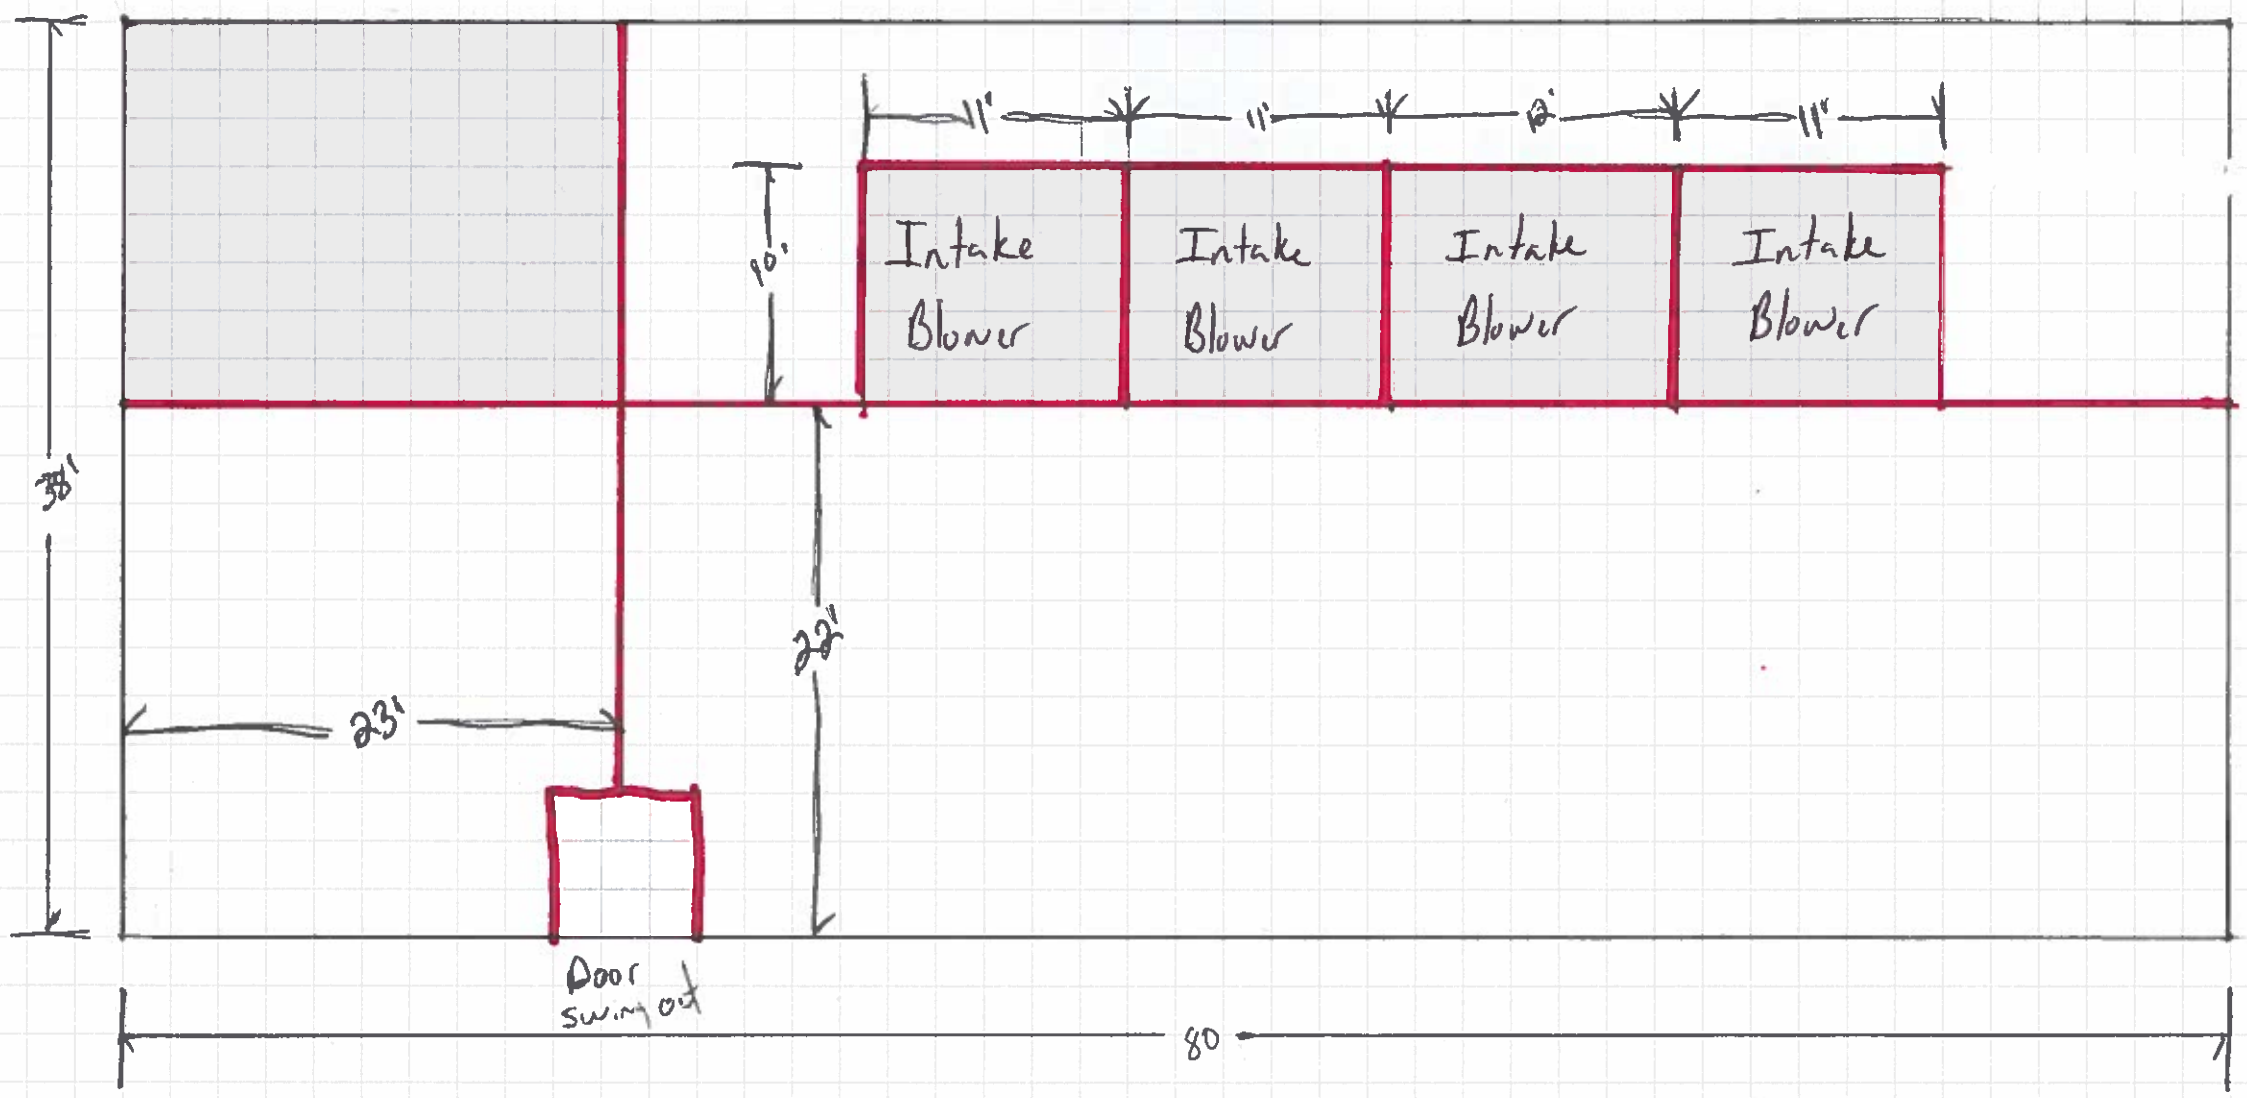
East Roof