PROJECT MANAGER Perry Eisenach, P.E. - City of Winchester (540) 667-2085
SURVEYED BY, DATE Sidney Thomas, L.S. - Rinker Design Associates (703) 368-7373, October 2014
DESIGN BY John A. Giometti, P.E. - Rinker Design Associates (703) 334-0060
SUBSURFACE UTILITY BY, DATE Matthew Bansiem - Mid Atlantic Utility Locating (703) 378-0100, August 2014

Office Locations
Corporate Headquarters
8405 Greensboro Drive
Suite 800
McLean, VA 22102
Phone: (703) 334-0060
Fax: (703) 556-0088
4411 Chamberlayne Avenue
Suite 100
Richmond, VA 23227
Phone: (804) 355-1000
Fax: (804) 355-1020
4101 Dominion Boulevard
Suite 100
Glen Allen, VA 23060
Phone: (804) 747-4300
Fax: (804) 747-0088
207 High Street Drive
Suite 101
Williamsburg, VA 23187
Phone: (757) 565-1677
Fax: (757) 565-1613
Rinker Design Associates, P.C.
Civil Engineering - Surveying - Land Planning
Transportation - Environmental
Right-of-Way Services
GRDA
SERVING YOU BETTER

Cross Sections Project Index of Sheets

REVISED	STATE	STATE ROUTE	STATE PROJECT	SHEET NO.
	VA.	11	U000-138-R04 R201,C501	1

DESIGN FEATURES RELATING TO CONSTRUCTION OR TO REGULATION AND CONTROL OF TRAFFIC MAY BE SUBJECT TO CHANGE AS DEEMED NECESSARY BY THE DEPARTMENT

VA State Grid North

PROJECT INDEX OF SHEETS		
City of Winchester, Project 103013		
**********		
Sheet No.	1	Cross Section Project Index of Sheets
Sheet No.	2 thru 74	Valley Avenue
Sheet No.	75 thru 95	Tevis Street

SCALE
0 400' 800'

PROJECT	SHEET NO.
U000-138-R04	1

THESE PLANS ARE UNFINISHED AND UNAPPROVED AND MAY NOT BE USED FOR CONSTRUCTION.

9/24/2019
10:10:33 AM

PROJECT MANAGER _____
SURVEYED BY, DATE _____
DESIGN BY _____
SUBSURFACE UTILITY BY, DATE _____

CROSS SECTIONS

SCALE 1 IN. = 10 FT

DESIGN FEATURES RELATING TO CONSTRUCTION OR TO REGULATION AND CONTROL OF TRAFFIC MAY BE SUBJECT TO CHANGE AS DEEMED NECESSARY BY THE DEPARTMENT

REVISED	STATE	STATE ROUTE	STATE PROJECT	SHEET NO.
	VA.	11	U000-138-R04	2

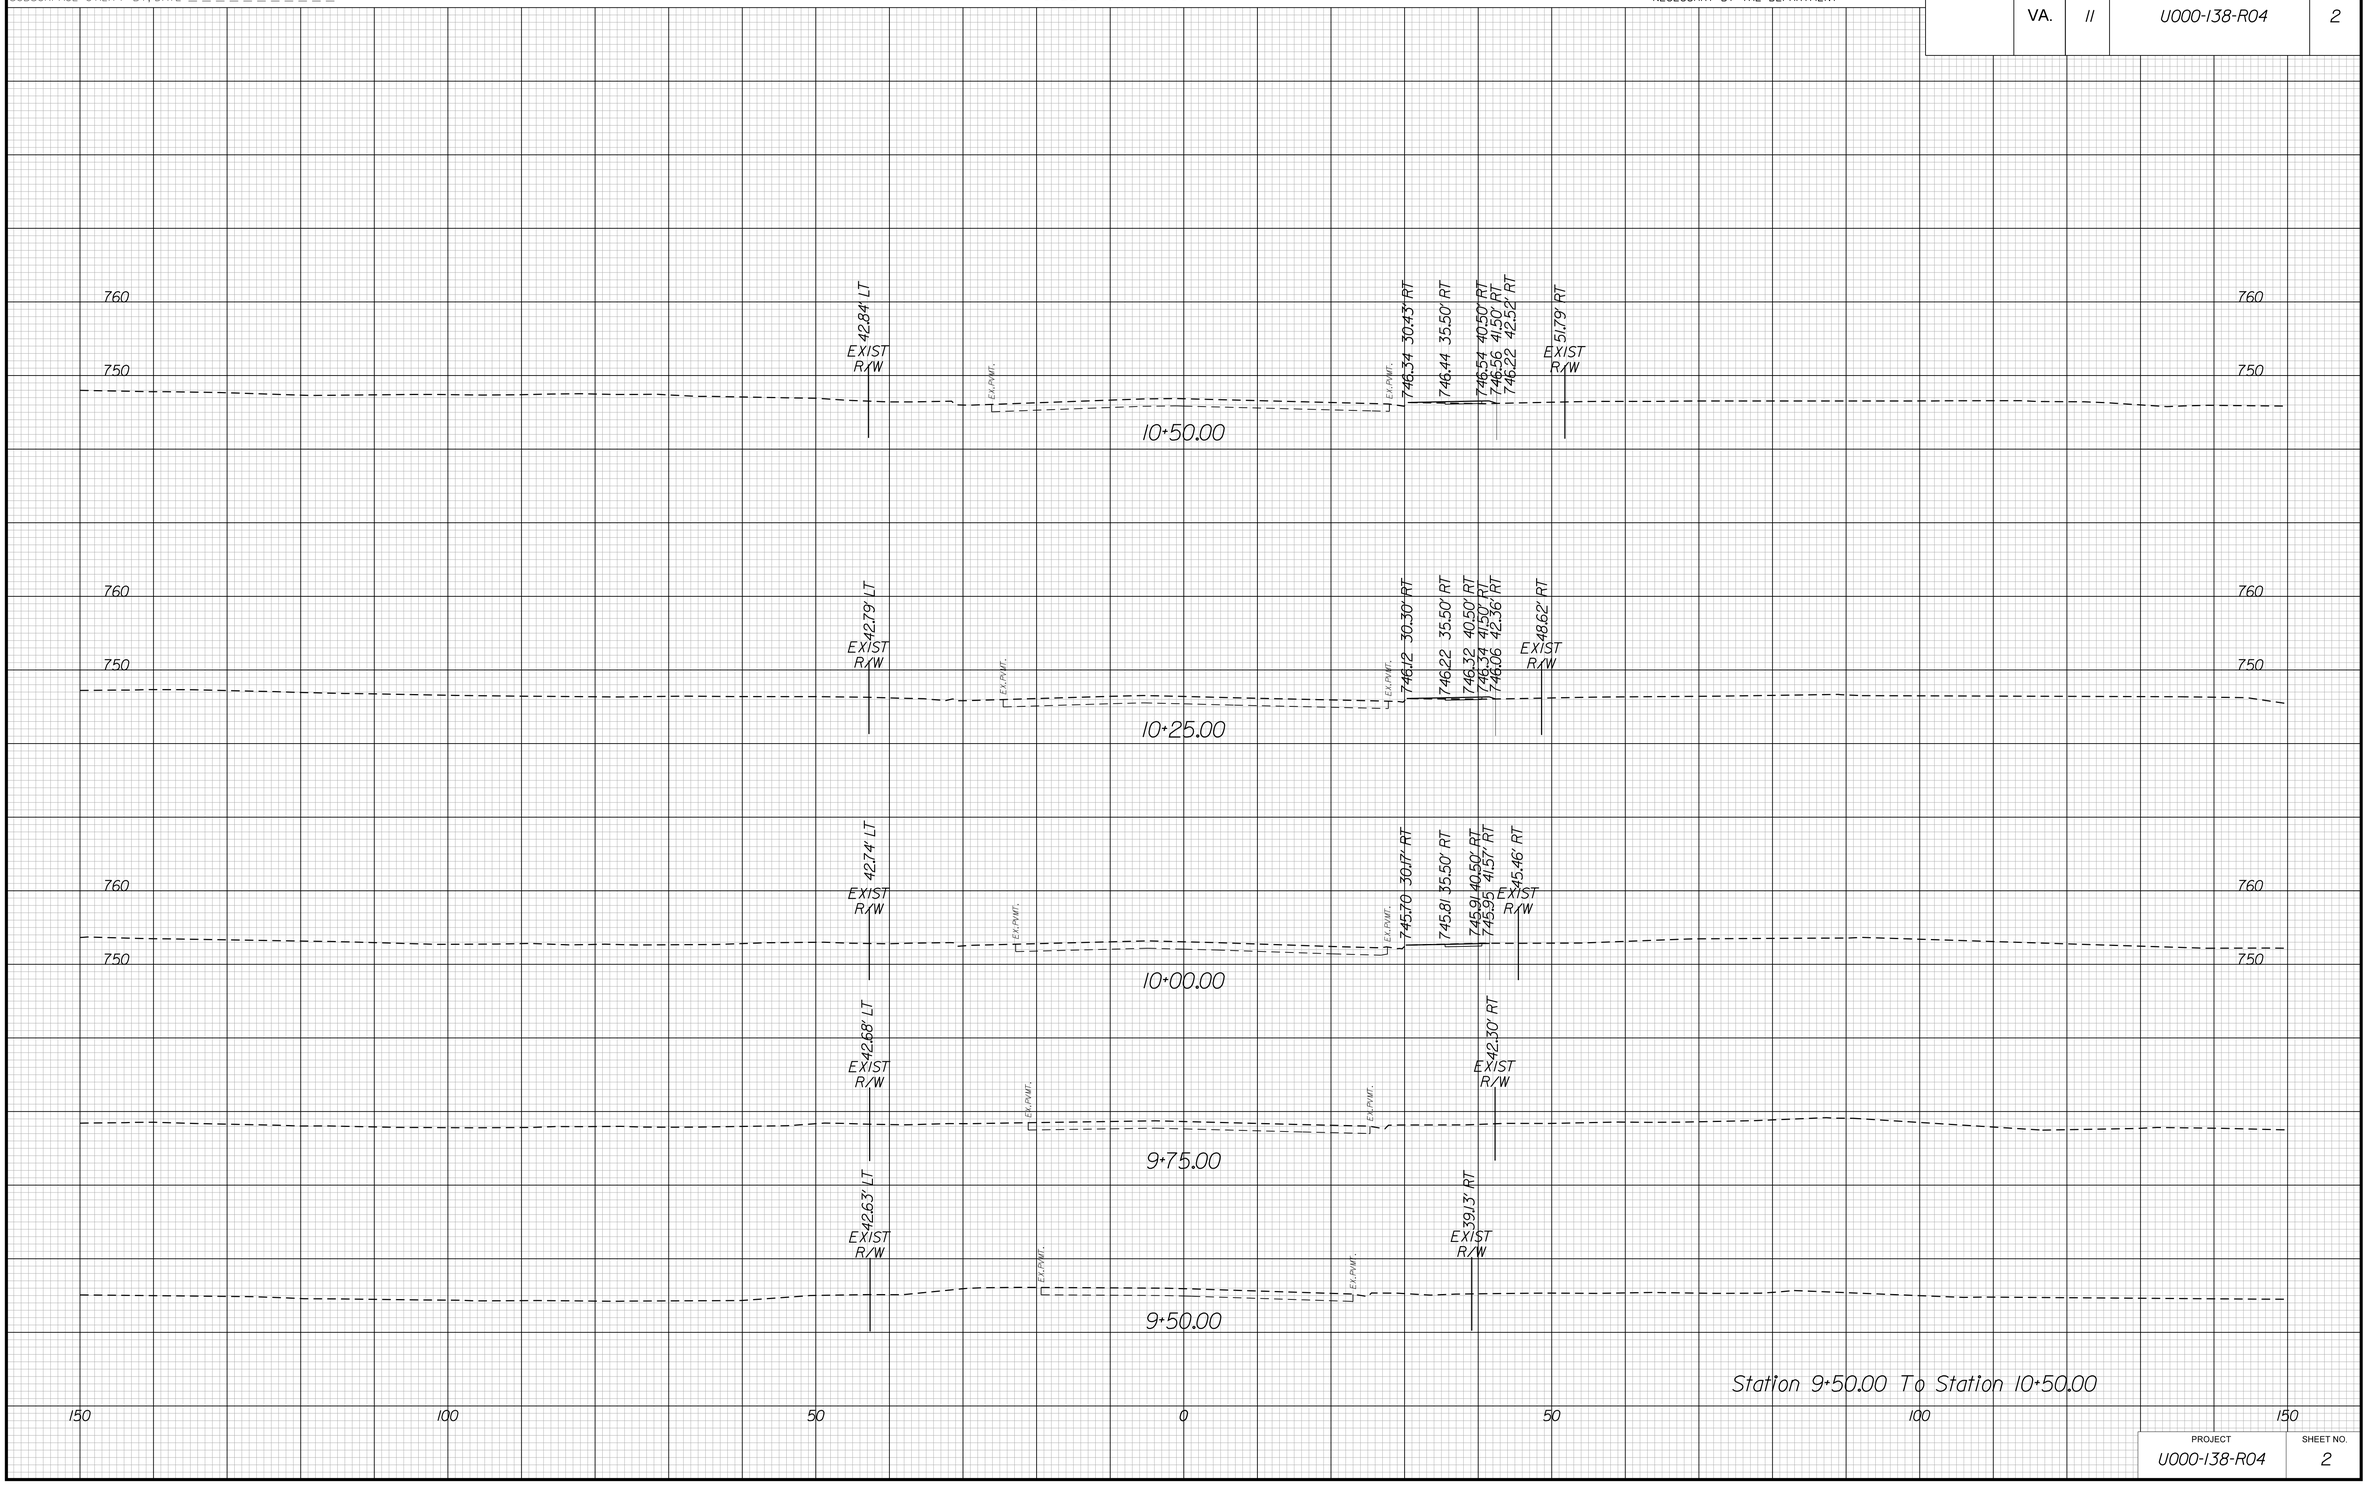

PROJECT	SHEET NO.
U000-138-R04	2

THESE PLANS ARE UNFINISHED AND UNAPPROVED AND MAY NOT BE USED FOR CONSTRUCTION.

9/24/2019
10:10:35 AM

PROJECT MANAGER _____
SURVEYED BY, DATE _____
DESIGN BY _____
SUBSURFACE UTILITY BY, DATE _____

CROSS SECTIONS

SCALE 1 IN. = 10 FT

DESIGN FEATURES RELATING TO CONSTRUCTION OR TO REGULATION AND CONTROL OF TRAFFIC MAY BE SUBJECT TO CHANGE AS DEEMED NECESSARY BY THE DEPARTMENT

REVISED	STATE	STATE ROUTE	STATE PROJECT	SHEET NO.
	VA.	11	U000-138-R04	3

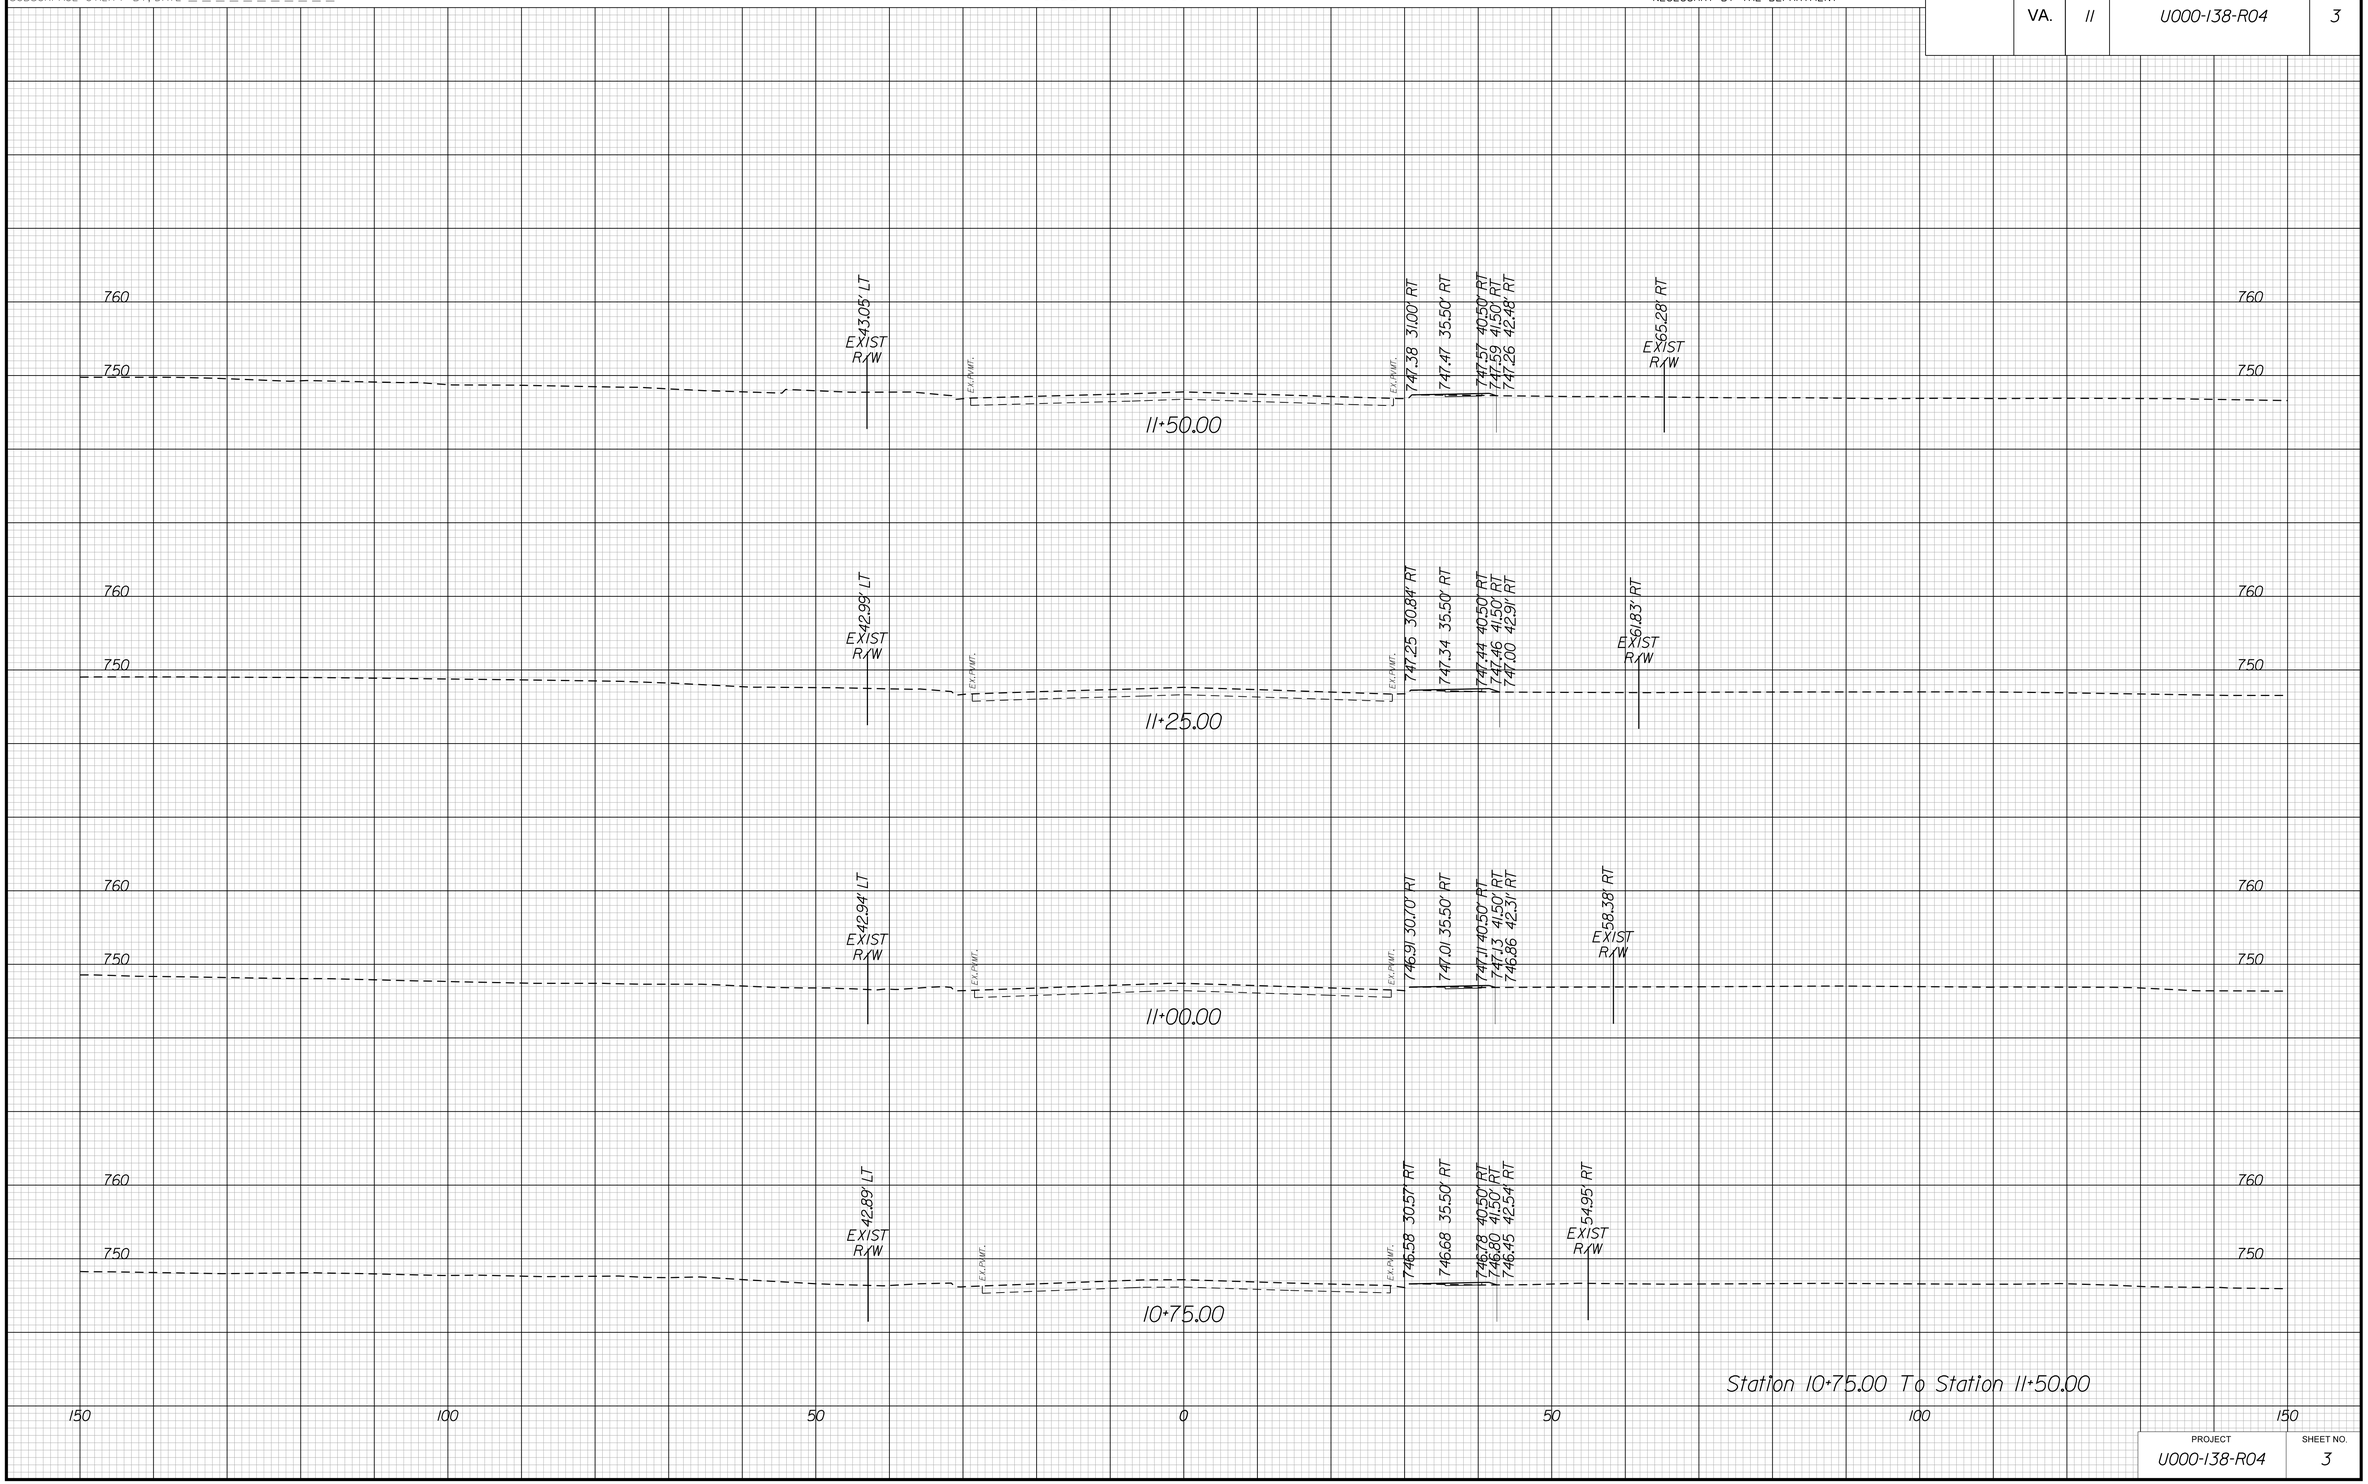

PROJECT	SHEET NO.
U000-138-R04	3

THESE PLANS ARE UNFINISHED AND UNAPPROVED AND MAY NOT BE USED FOR CONSTRUCTION.

9/24/2019
10:10:37 AM

PROJECT MANAGER _____
SURVEYED BY, DATE _____
DESIGN BY _____
SUBSURFACE UTILITY BY, DATE _____

CROSS SECTIONS

SCALE 1 IN. = 10 FT

DESIGN FEATURES RELATING TO CONSTRUCTION OR TO REGULATION AND CONTROL OF TRAFFIC MAY BE SUBJECT TO CHANGE AS DEEMED NECESSARY BY THE DEPARTMENT

REVISED	STATE	STATE ROUTE	STATE PROJECT	SHEET NO.
	VA.	11	U000-138-R04	4

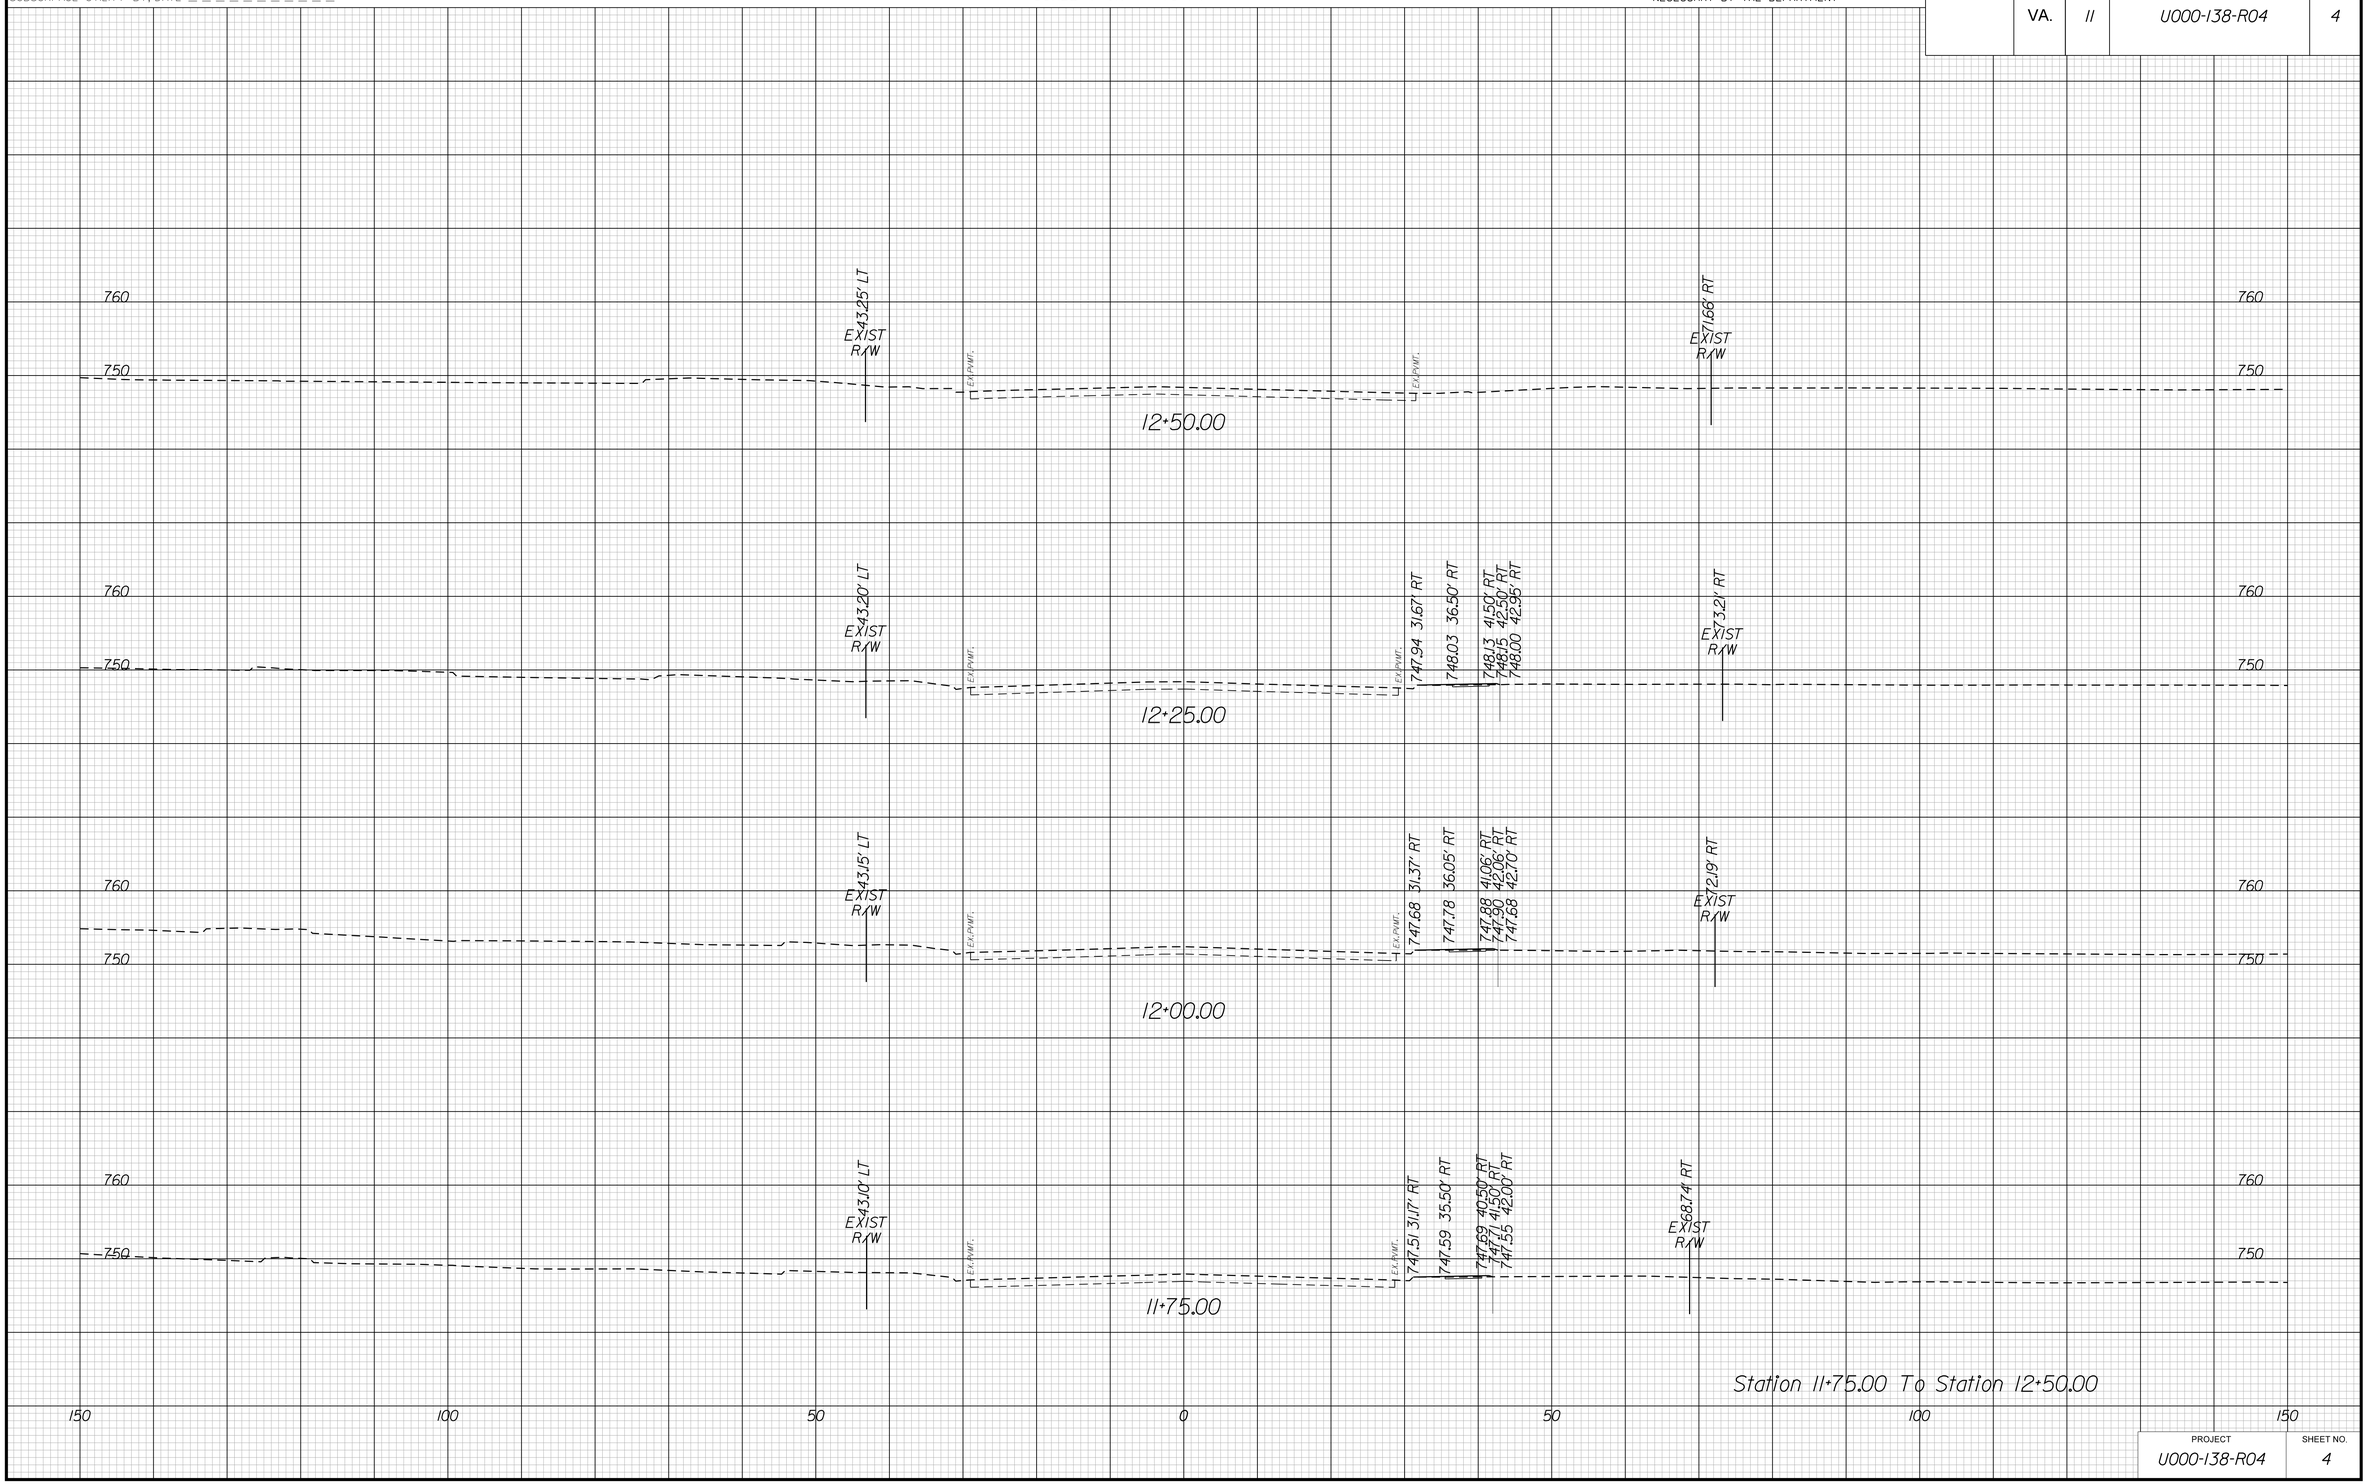

PROJECT	SHEET NO.
U000-138-R04	4

THESE PLANS ARE UNFINISHED AND UNAPPROVED AND MAY NOT BE USED FOR CONSTRUCTION.

9/24/2019
10:10:39 AM

PROJECT MANAGER _____
SURVEYED BY, DATE _____
DESIGN BY _____
SUBSURFACE UTILITY BY, DATE _____

CROSS SECTIONS

SCALE 1 IN. = 10 FT

DESIGN FEATURES RELATING TO CONSTRUCTION OR TO REGULATION AND CONTROL OF TRAFFIC MAY BE SUBJECT TO CHANGE AS DEEMED NECESSARY BY THE DEPARTMENT

REVISED	STATE	STATE ROUTE	STATE PROJECT	SHEET NO.
	VA.	11	U000-138-R04	5

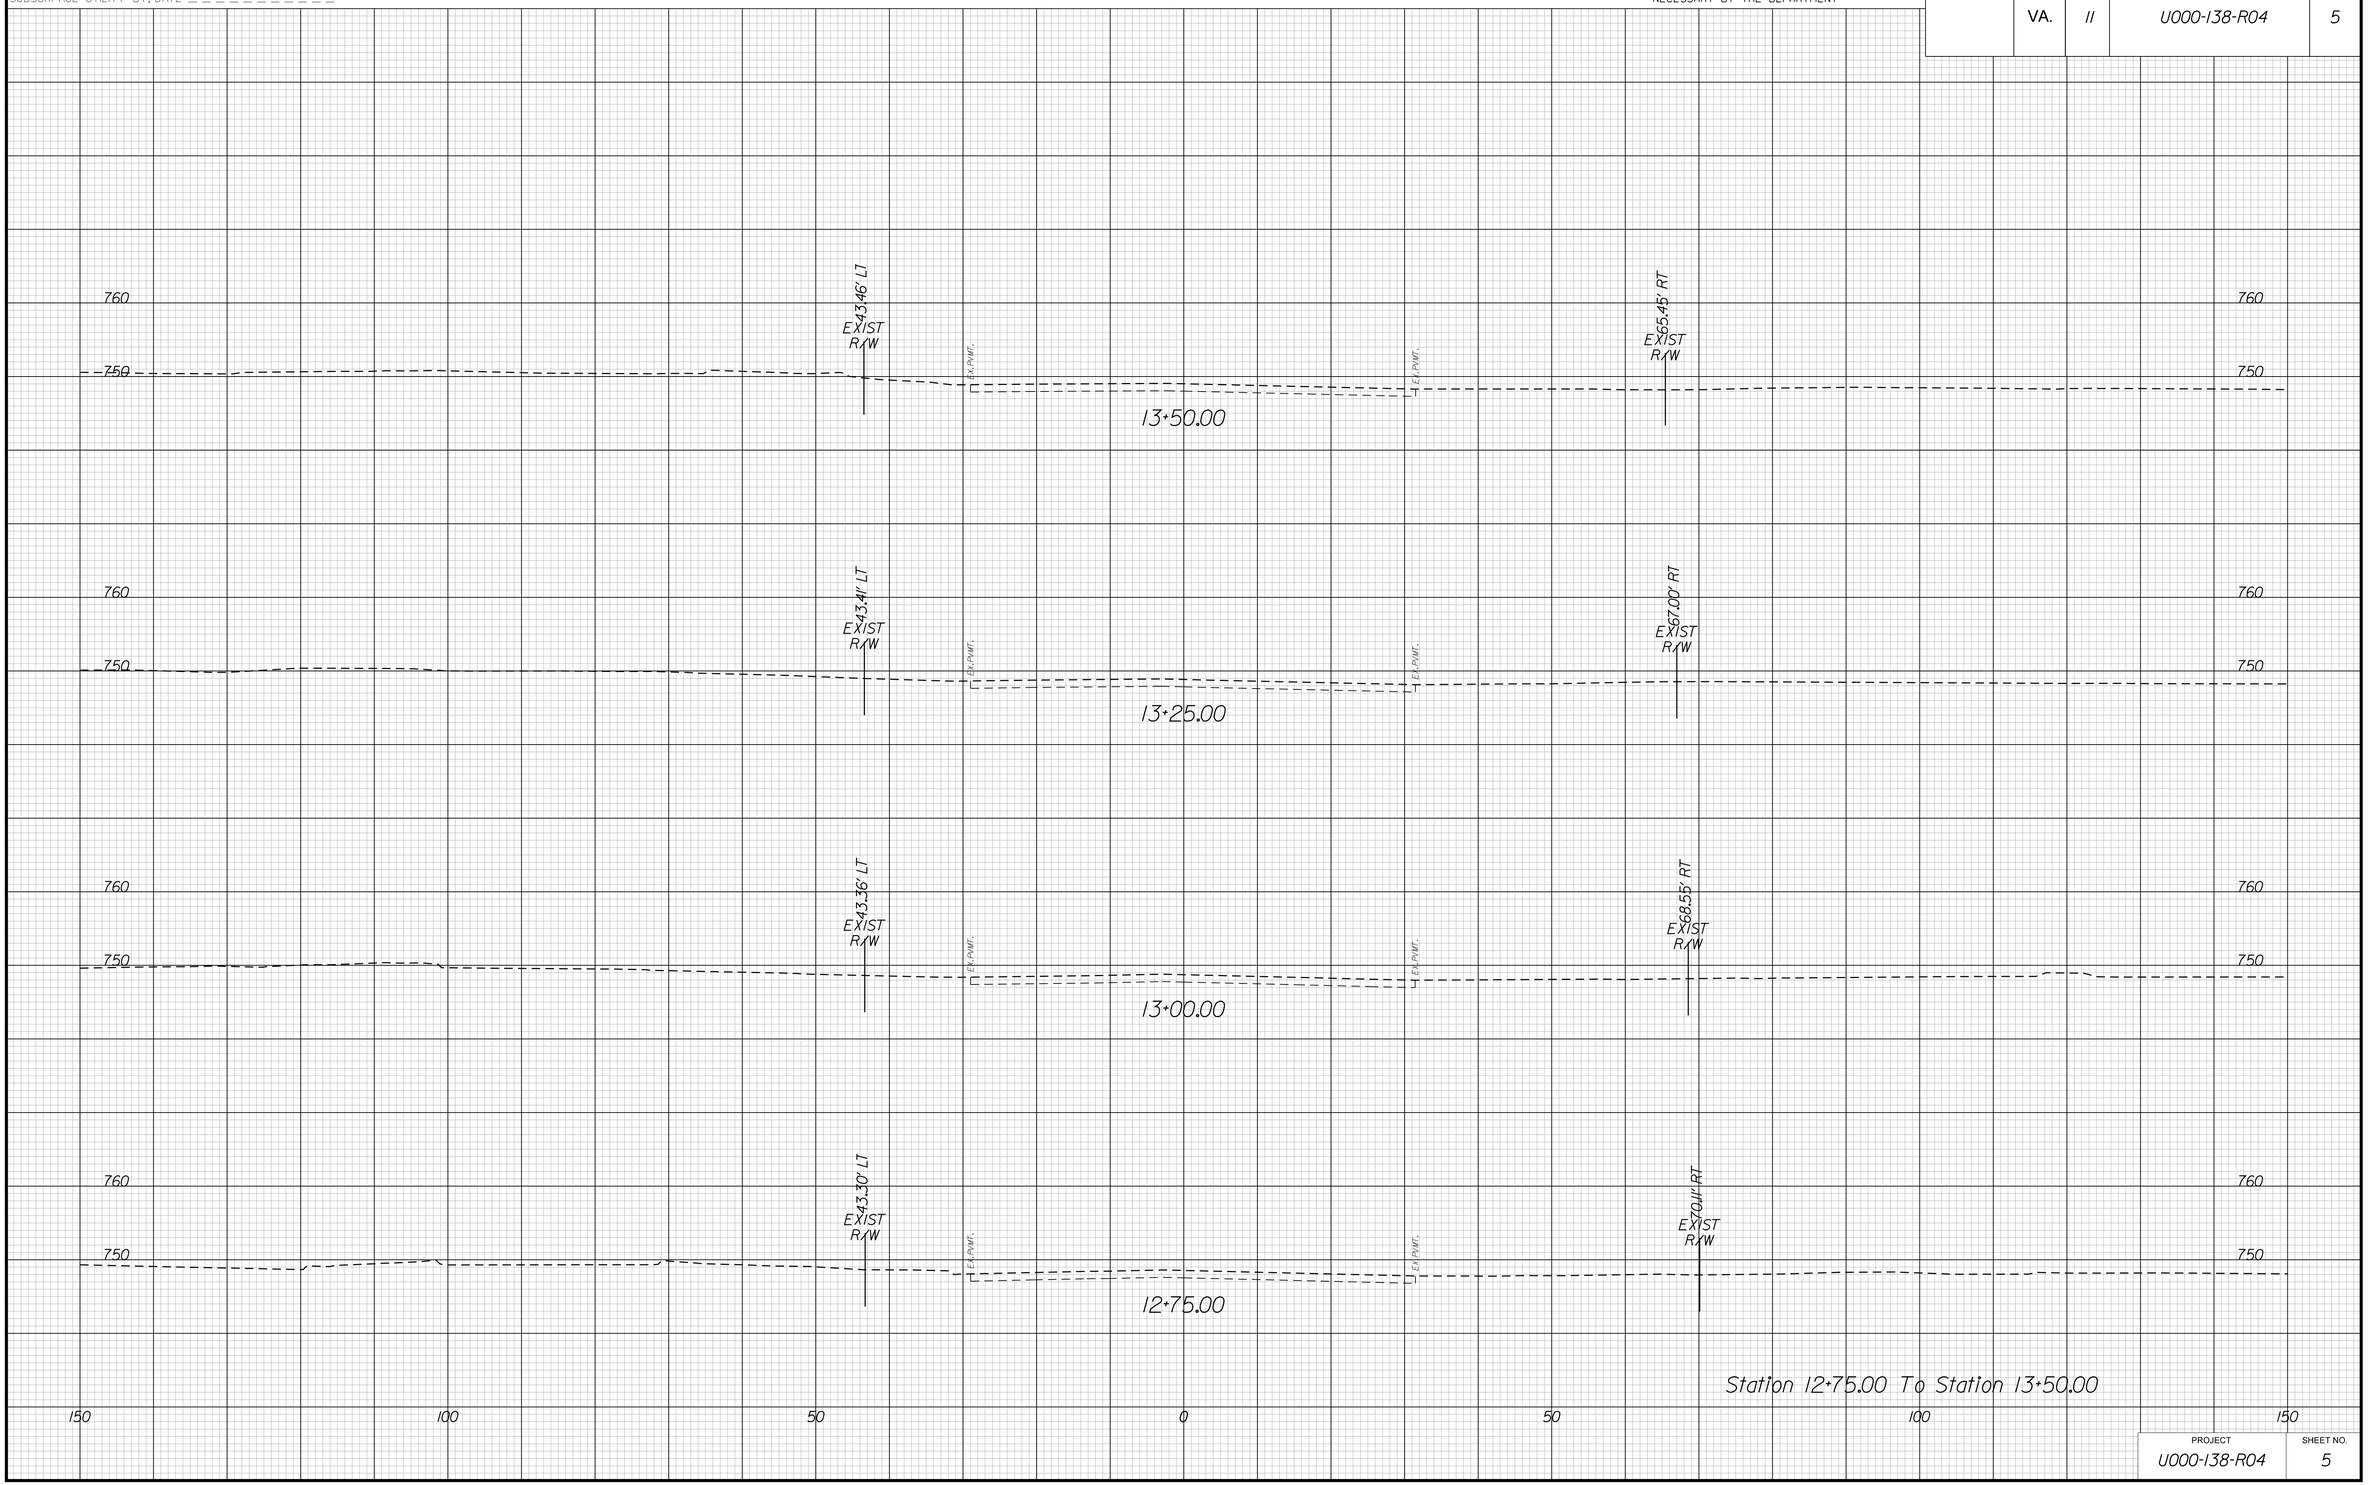

PROJECT	SHEET NO.
U000-138-R04	5

THESE PLANS ARE UNFINISHED AND UNAPPROVED AND MAY NOT BE USED FOR CONSTRUCTION.

9/24/2019
10:10:42 AM

PROJECT MANAGER _____
SURVEYED BY, DATE _____
DESIGN BY _____
SUBSURFACE UTILITY BY, DATE _____

CROSS SECTIONS

SCALE 1 IN. = 10 FT

DESIGN FEATURES RELATING TO CONSTRUCTION OR TO REGULATION AND CONTROL OF TRAFFIC MAY BE SUBJECT TO CHANGE AS DEEMED NECESSARY BY THE DEPARTMENT

REVISED	STATE	STATE ROUTE	STATE PROJECT	SHEET NO.
	VA.	11	U000-138-R04	6

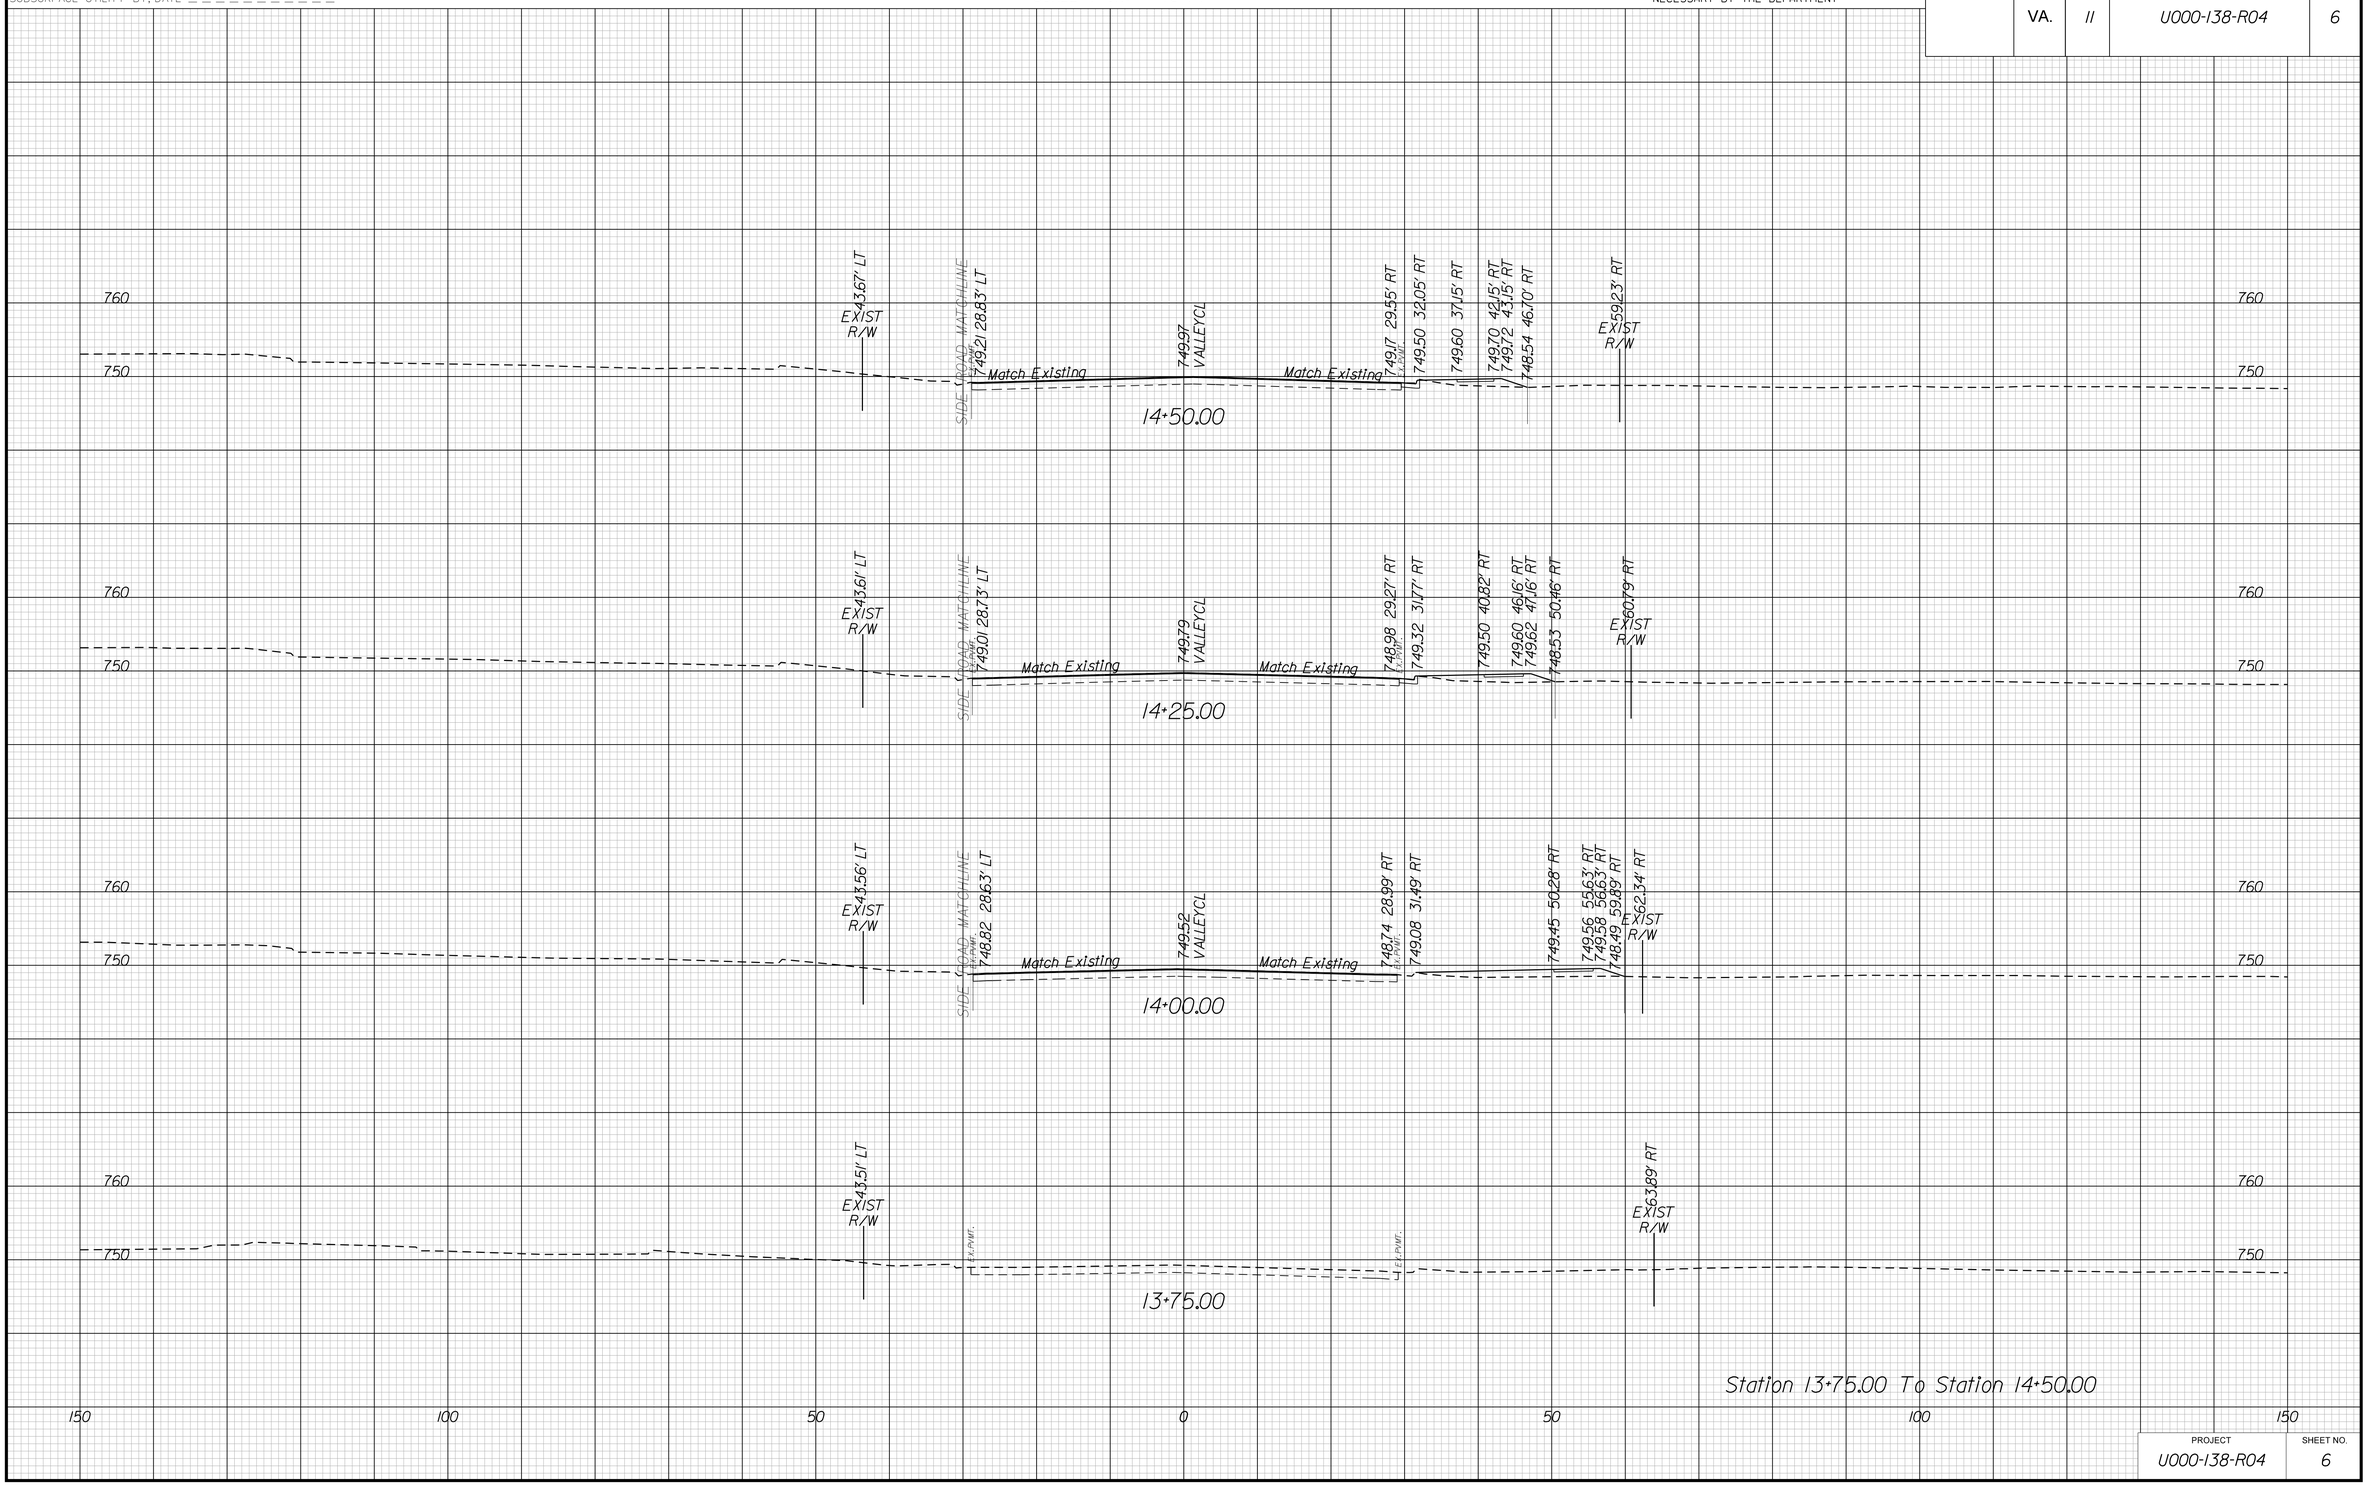

PROJECT	SHEET NO.
U000-138-R04	6

THESE PLANS ARE UNFINISHED AND UNAPPROVED AND MAY NOT BE USED FOR CONSTRUCTION.

9/24/2019
10:10:44 AM

PROJECT MANAGER _____
SURVEYED BY, DATE _____
DESIGN BY _____
SUBSURFACE UTILITY BY, DATE _____

CROSS SECTIONS

SCALE 1 IN. = 10 FT

DESIGN FEATURES RELATING TO CONSTRUCTION OR TO REGULATION AND CONTROL OF TRAFFIC MAY BE SUBJECT TO CHANGE AS DEEMED NECESSARY BY THE DEPARTMENT

REVISED	STATE	STATE ROUTE	STATE PROJECT	SHEET NO.
	VA.	11	U000-138-R04	7

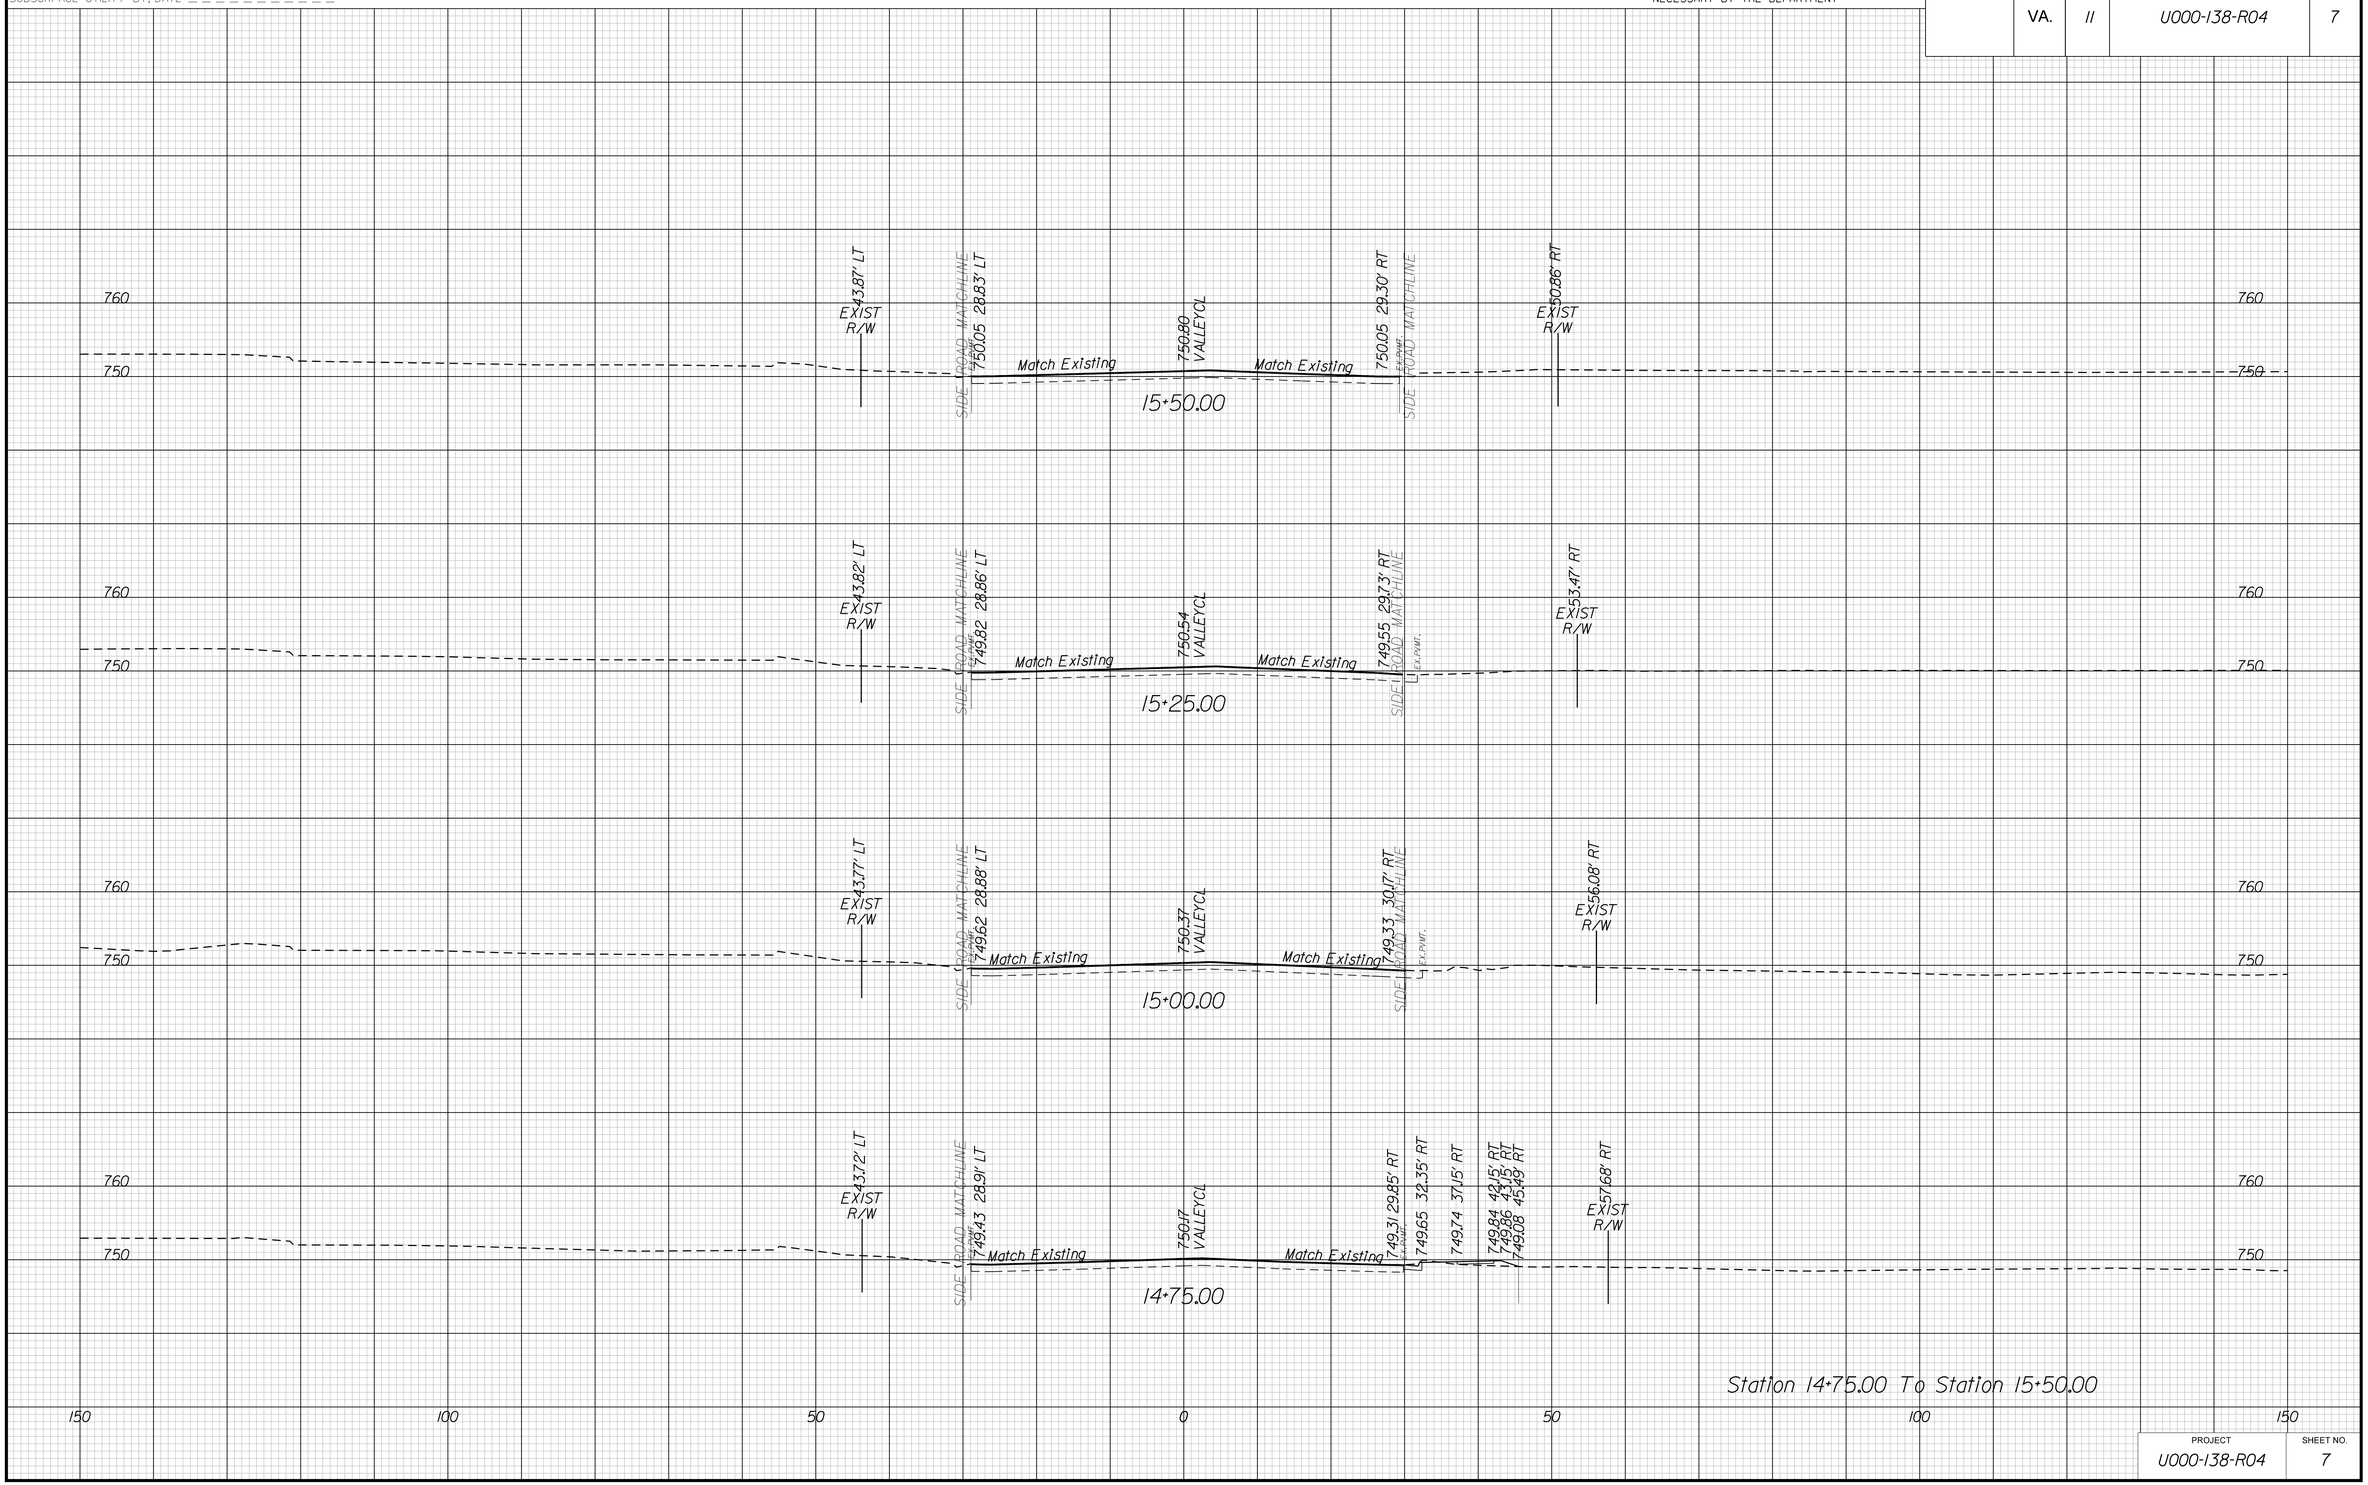

PROJECT	SHEET NO.
U000-138-R04	7

THESE PLANS ARE UNFINISHED AND UNAPPROVED AND MAY NOT BE USED FOR CONSTRUCTION.

9/24/2019
10:10:46 AM

PROJECT MANAGER _____
SURVEYED BY, DATE _____
DESIGN BY _____
SUBSURFACE UTILITY BY, DATE _____

CROSS SECTIONS

SCALE 1 IN. = 10 FT

DESIGN FEATURES RELATING TO CONSTRUCTION OR TO REGULATION AND CONTROL OF TRAFFIC MAY BE SUBJECT TO CHANGE AS DEEMED NECESSARY BY THE DEPARTMENT

REVISED	STATE	STATE ROUTE	STATE PROJECT	SHEET NO.
	VA.	11	U000-138-R04	8

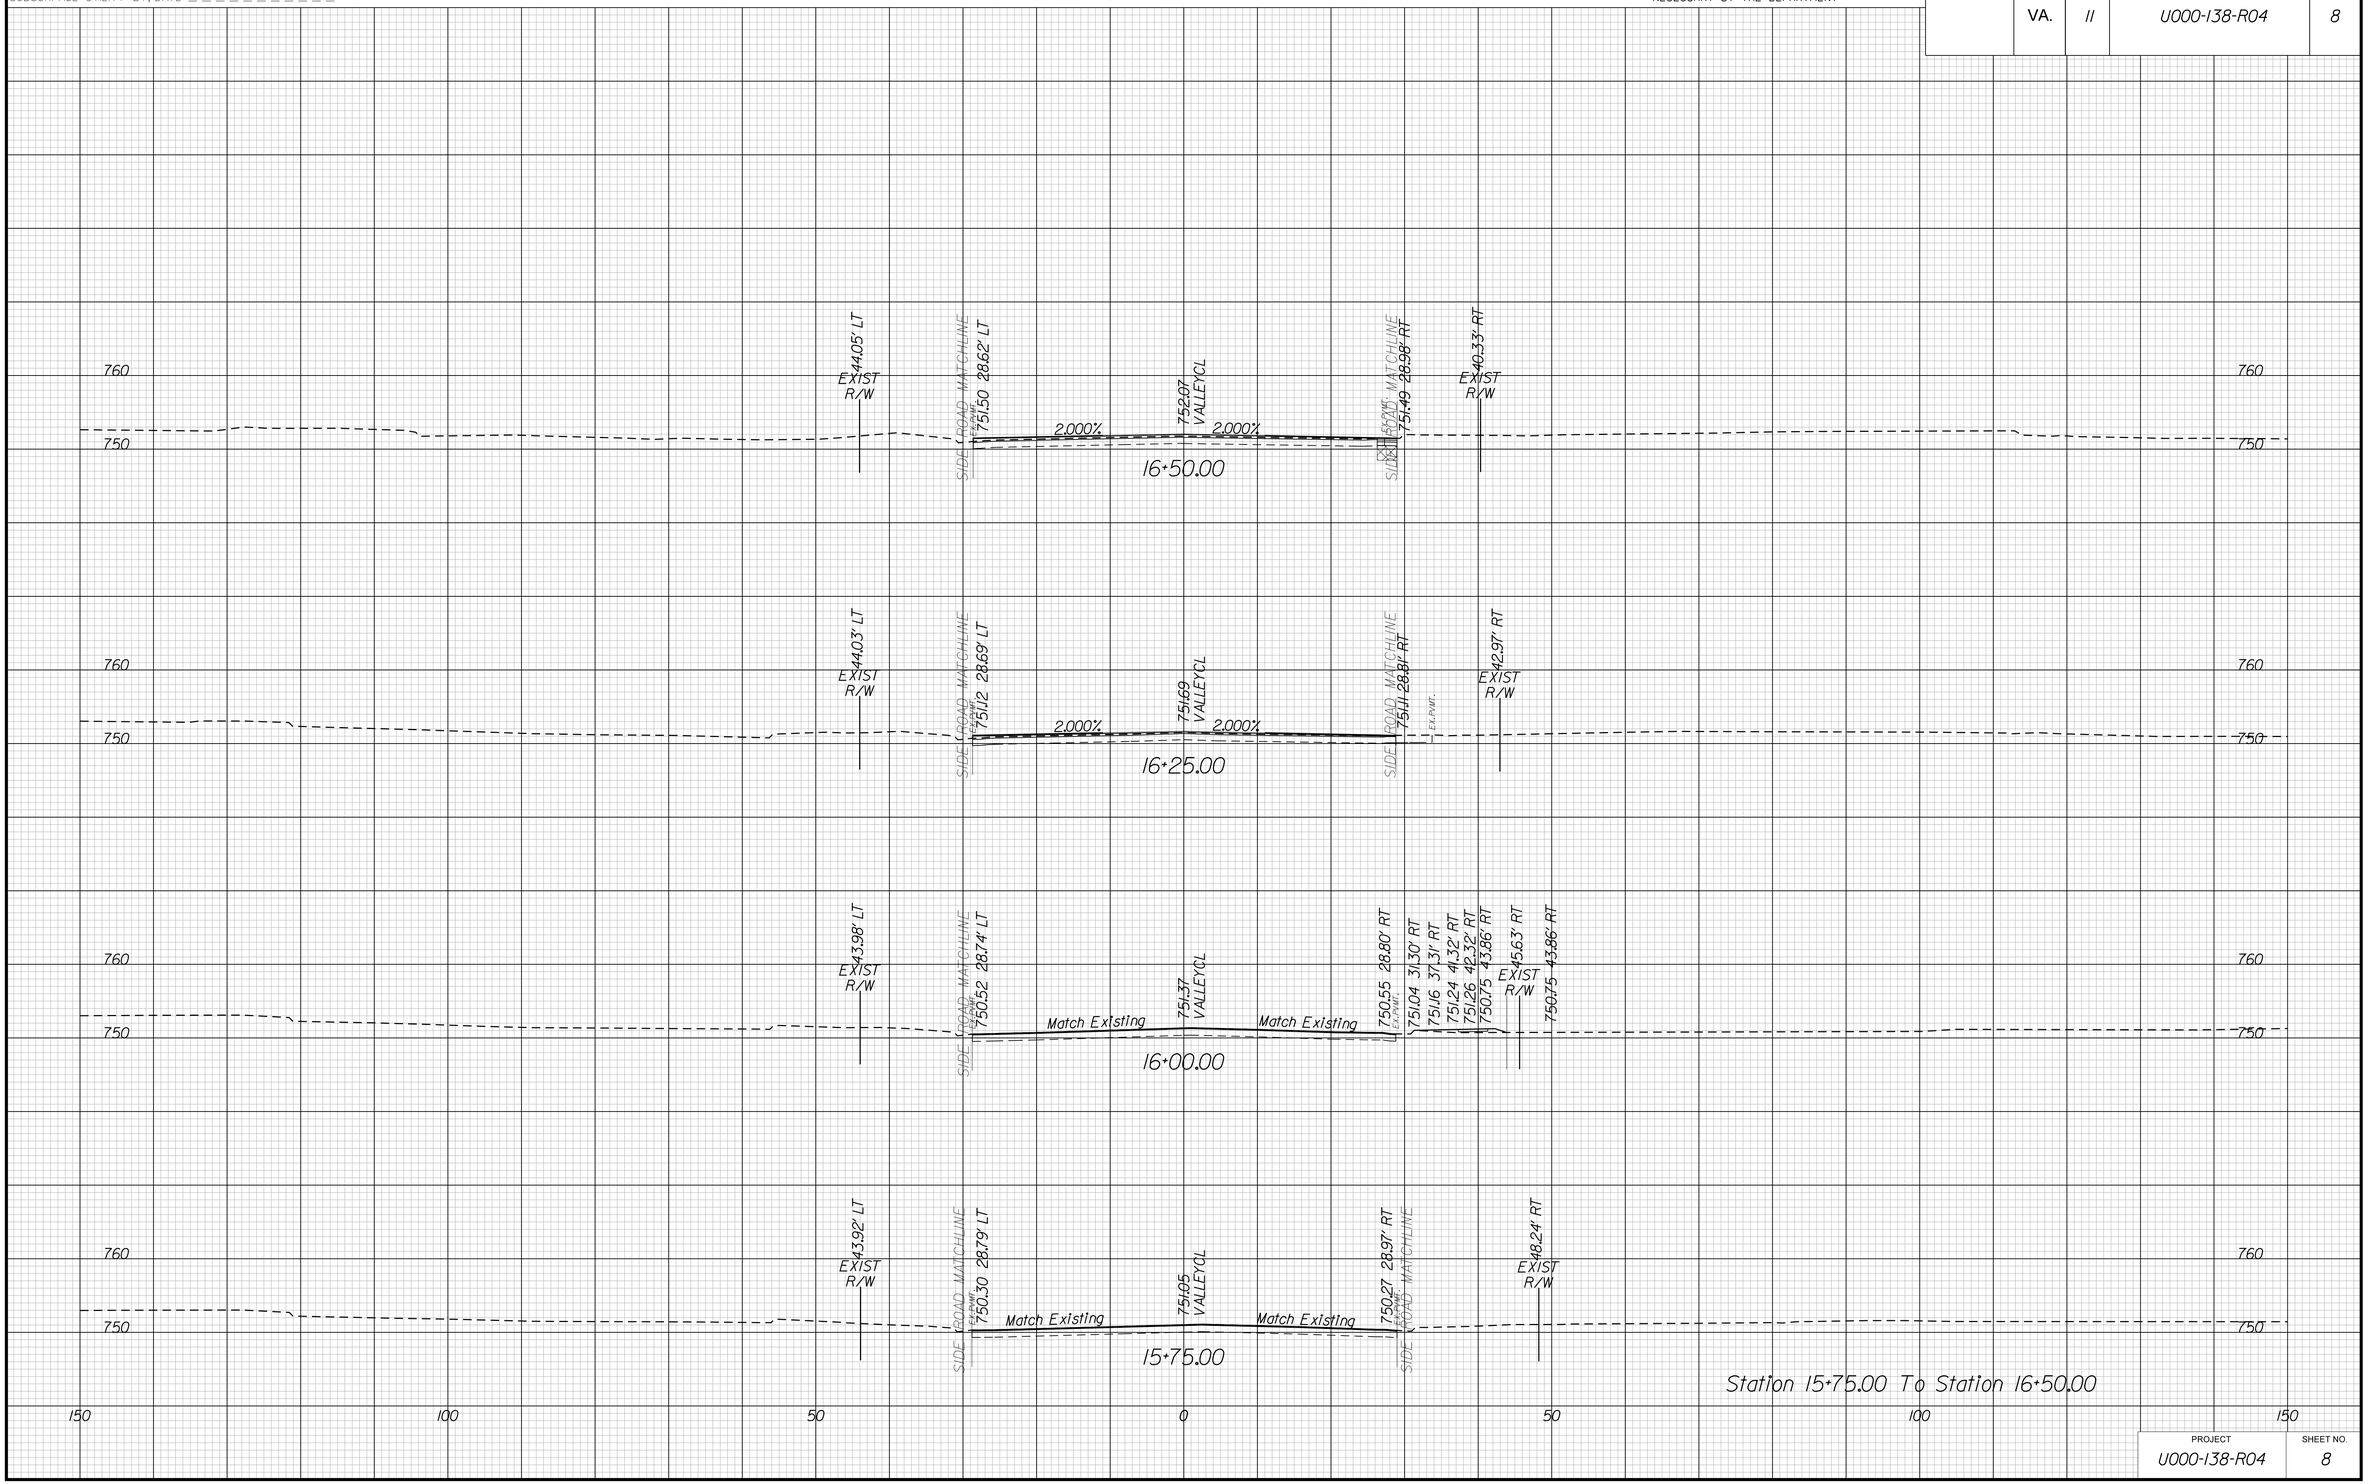

Station 15+75.00 To Station 16+50.00

PROJECT	SHEET NO.
U000-138-R04	8

THESE PLANS ARE UNFINISHED AND UNAPPROVED AND MAY NOT BE USED FOR CONSTRUCTION.

9/24/2019
10:10:49 AM

PROJECT MANAGER _____
SURVEYED BY, DATE _____
DESIGN BY _____
SUBSURFACE UTILITY BY, DATE _____

CROSS SECTIONS

SCALE 1 IN. = 10 FT

DESIGN FEATURES RELATING TO CONSTRUCTION OR TO REGULATION AND CONTROL OF TRAFFIC MAY BE SUBJECT TO CHANGE AS DEEMED NECESSARY BY THE DEPARTMENT

REVISED	STATE	STATE ROUTE	STATE PROJECT	SHEET NO.
	VA.	11	U000-138-R04	9

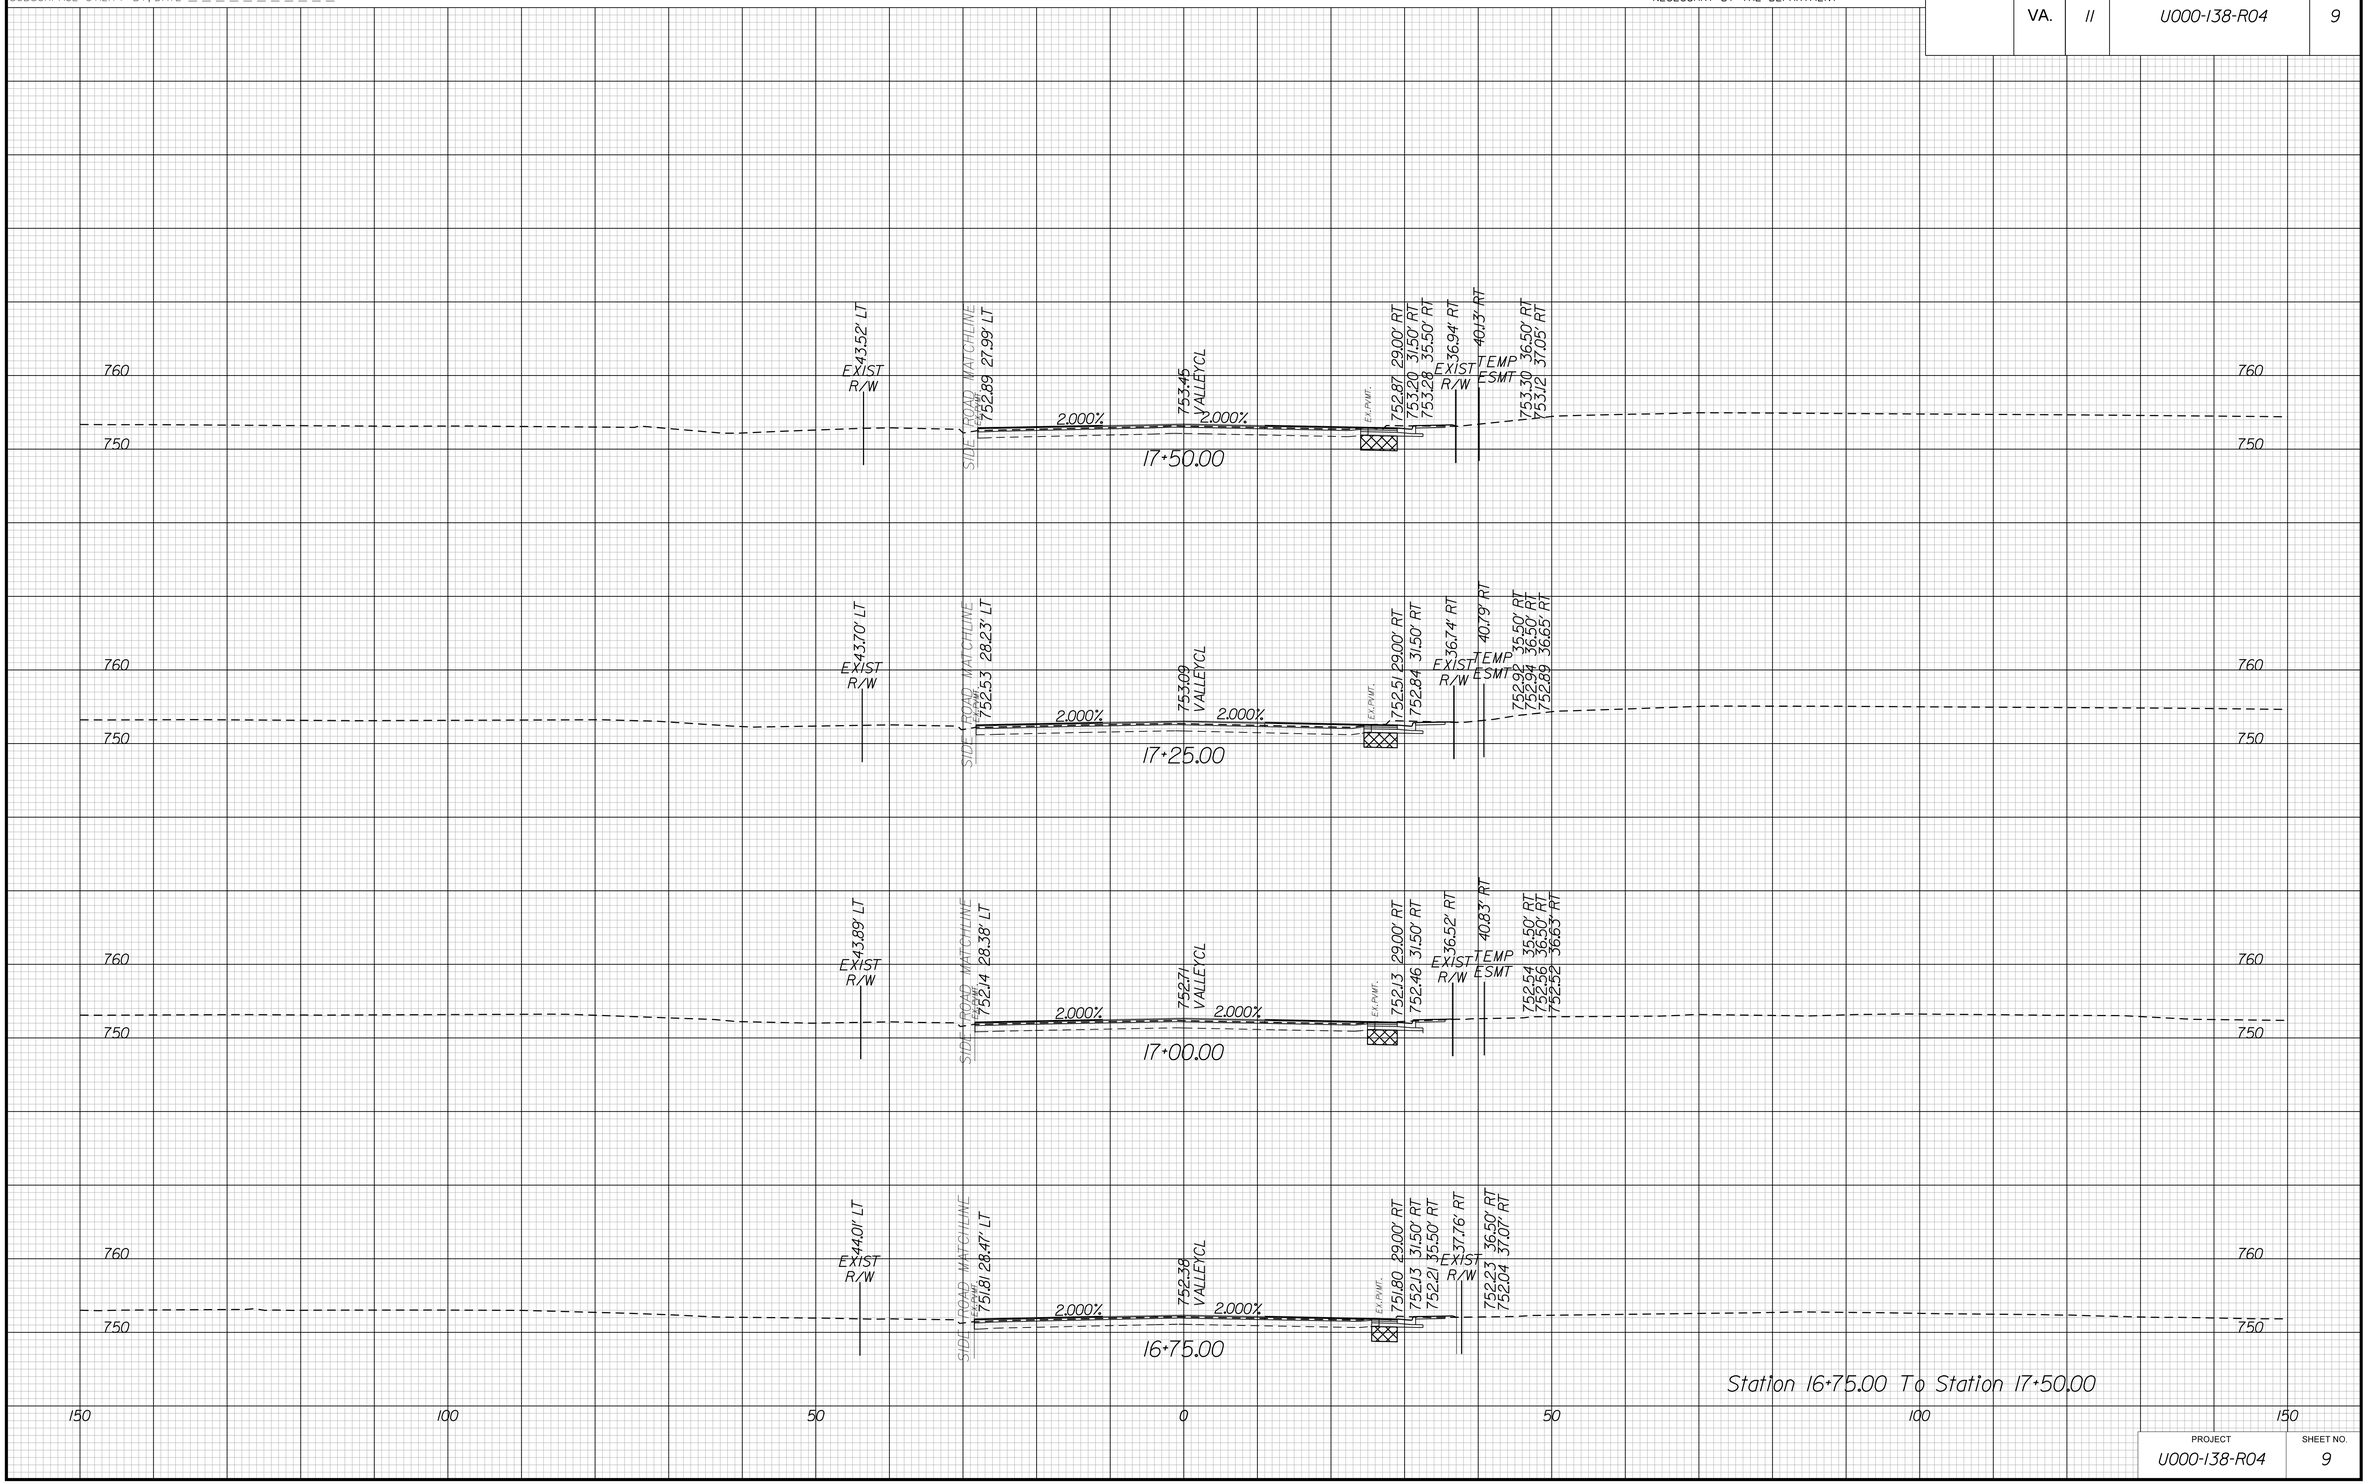

PROJECT	SHEET NO.
U000-138-R04	9

THESE PLANS ARE UNFINISHED AND UNAPPROVED AND MAY NOT BE USED FOR CONSTRUCTION.

9/24/2019
10:10:51 AM

PROJECT MANAGER _____
SURVEYED BY, DATE _____
DESIGN BY _____
SUBSURFACE UTILITY BY, DATE _____

CROSS SECTIONS

SCALE 1 IN. = 10 FT

DESIGN FEATURES RELATING TO CONSTRUCTION OR TO REGULATION AND CONTROL OF TRAFFIC MAY BE SUBJECT TO CHANGE AS DEEMED NECESSARY BY THE DEPARTMENT

REVISED	STATE	STATE ROUTE	STATE PROJECT	SHEET NO.
	VA.	11	U000-138-R04	10

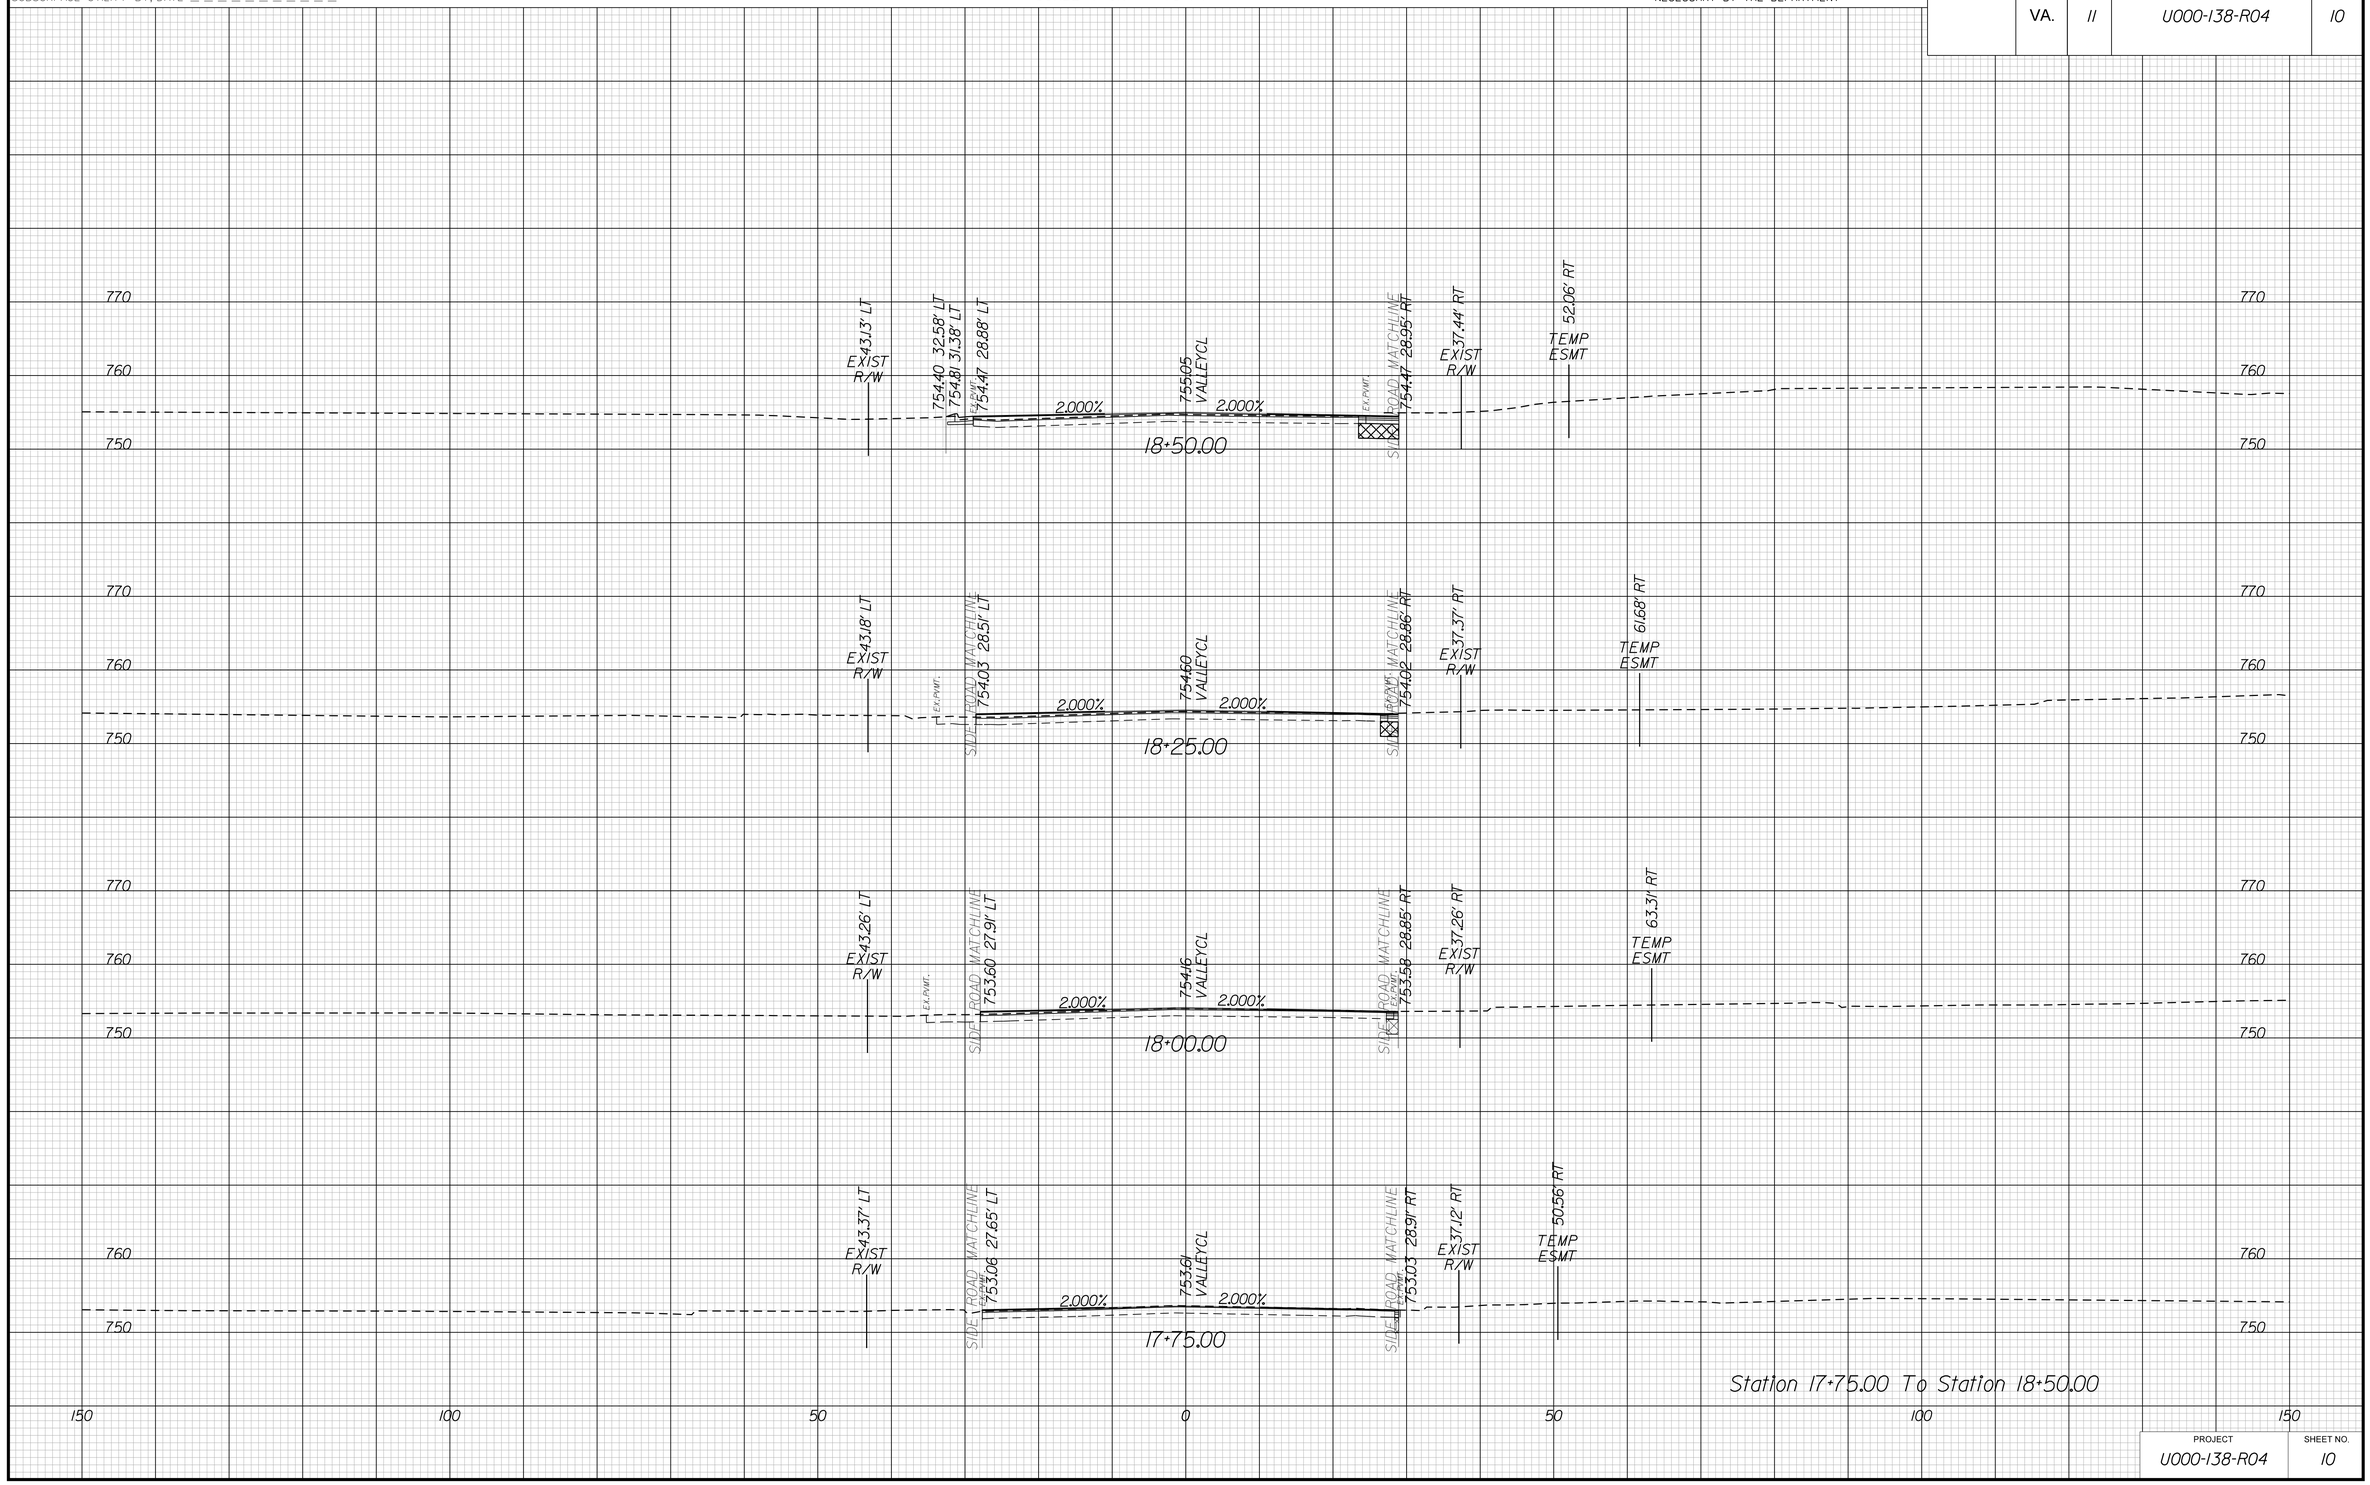

Station 17+75.00 To Station 18+50.00

PROJECT	SHEET NO.
U000-138-R04	10

THESE PLANS ARE UNFINISHED AND UNAPPROVED AND MAY NOT BE USED FOR CONSTRUCTION.

9/24/2019
10:10:53 AM

PROJECT MANAGER _____
SURVEYED BY, DATE _____
DESIGN BY _____
SUBSURFACE UTILITY BY, DATE _____

CROSS SECTIONS

SCALE 1 IN. = 10 FT

DESIGN FEATURES RELATING TO CONSTRUCTION OR TO REGULATION AND CONTROL OF TRAFFIC MAY BE SUBJECT TO CHANGE AS DEEMED NECESSARY BY THE DEPARTMENT

REVISED	STATE	STATE ROUTE	STATE PROJECT	SHEET NO.
	VA.	11	U000-138-R04	11

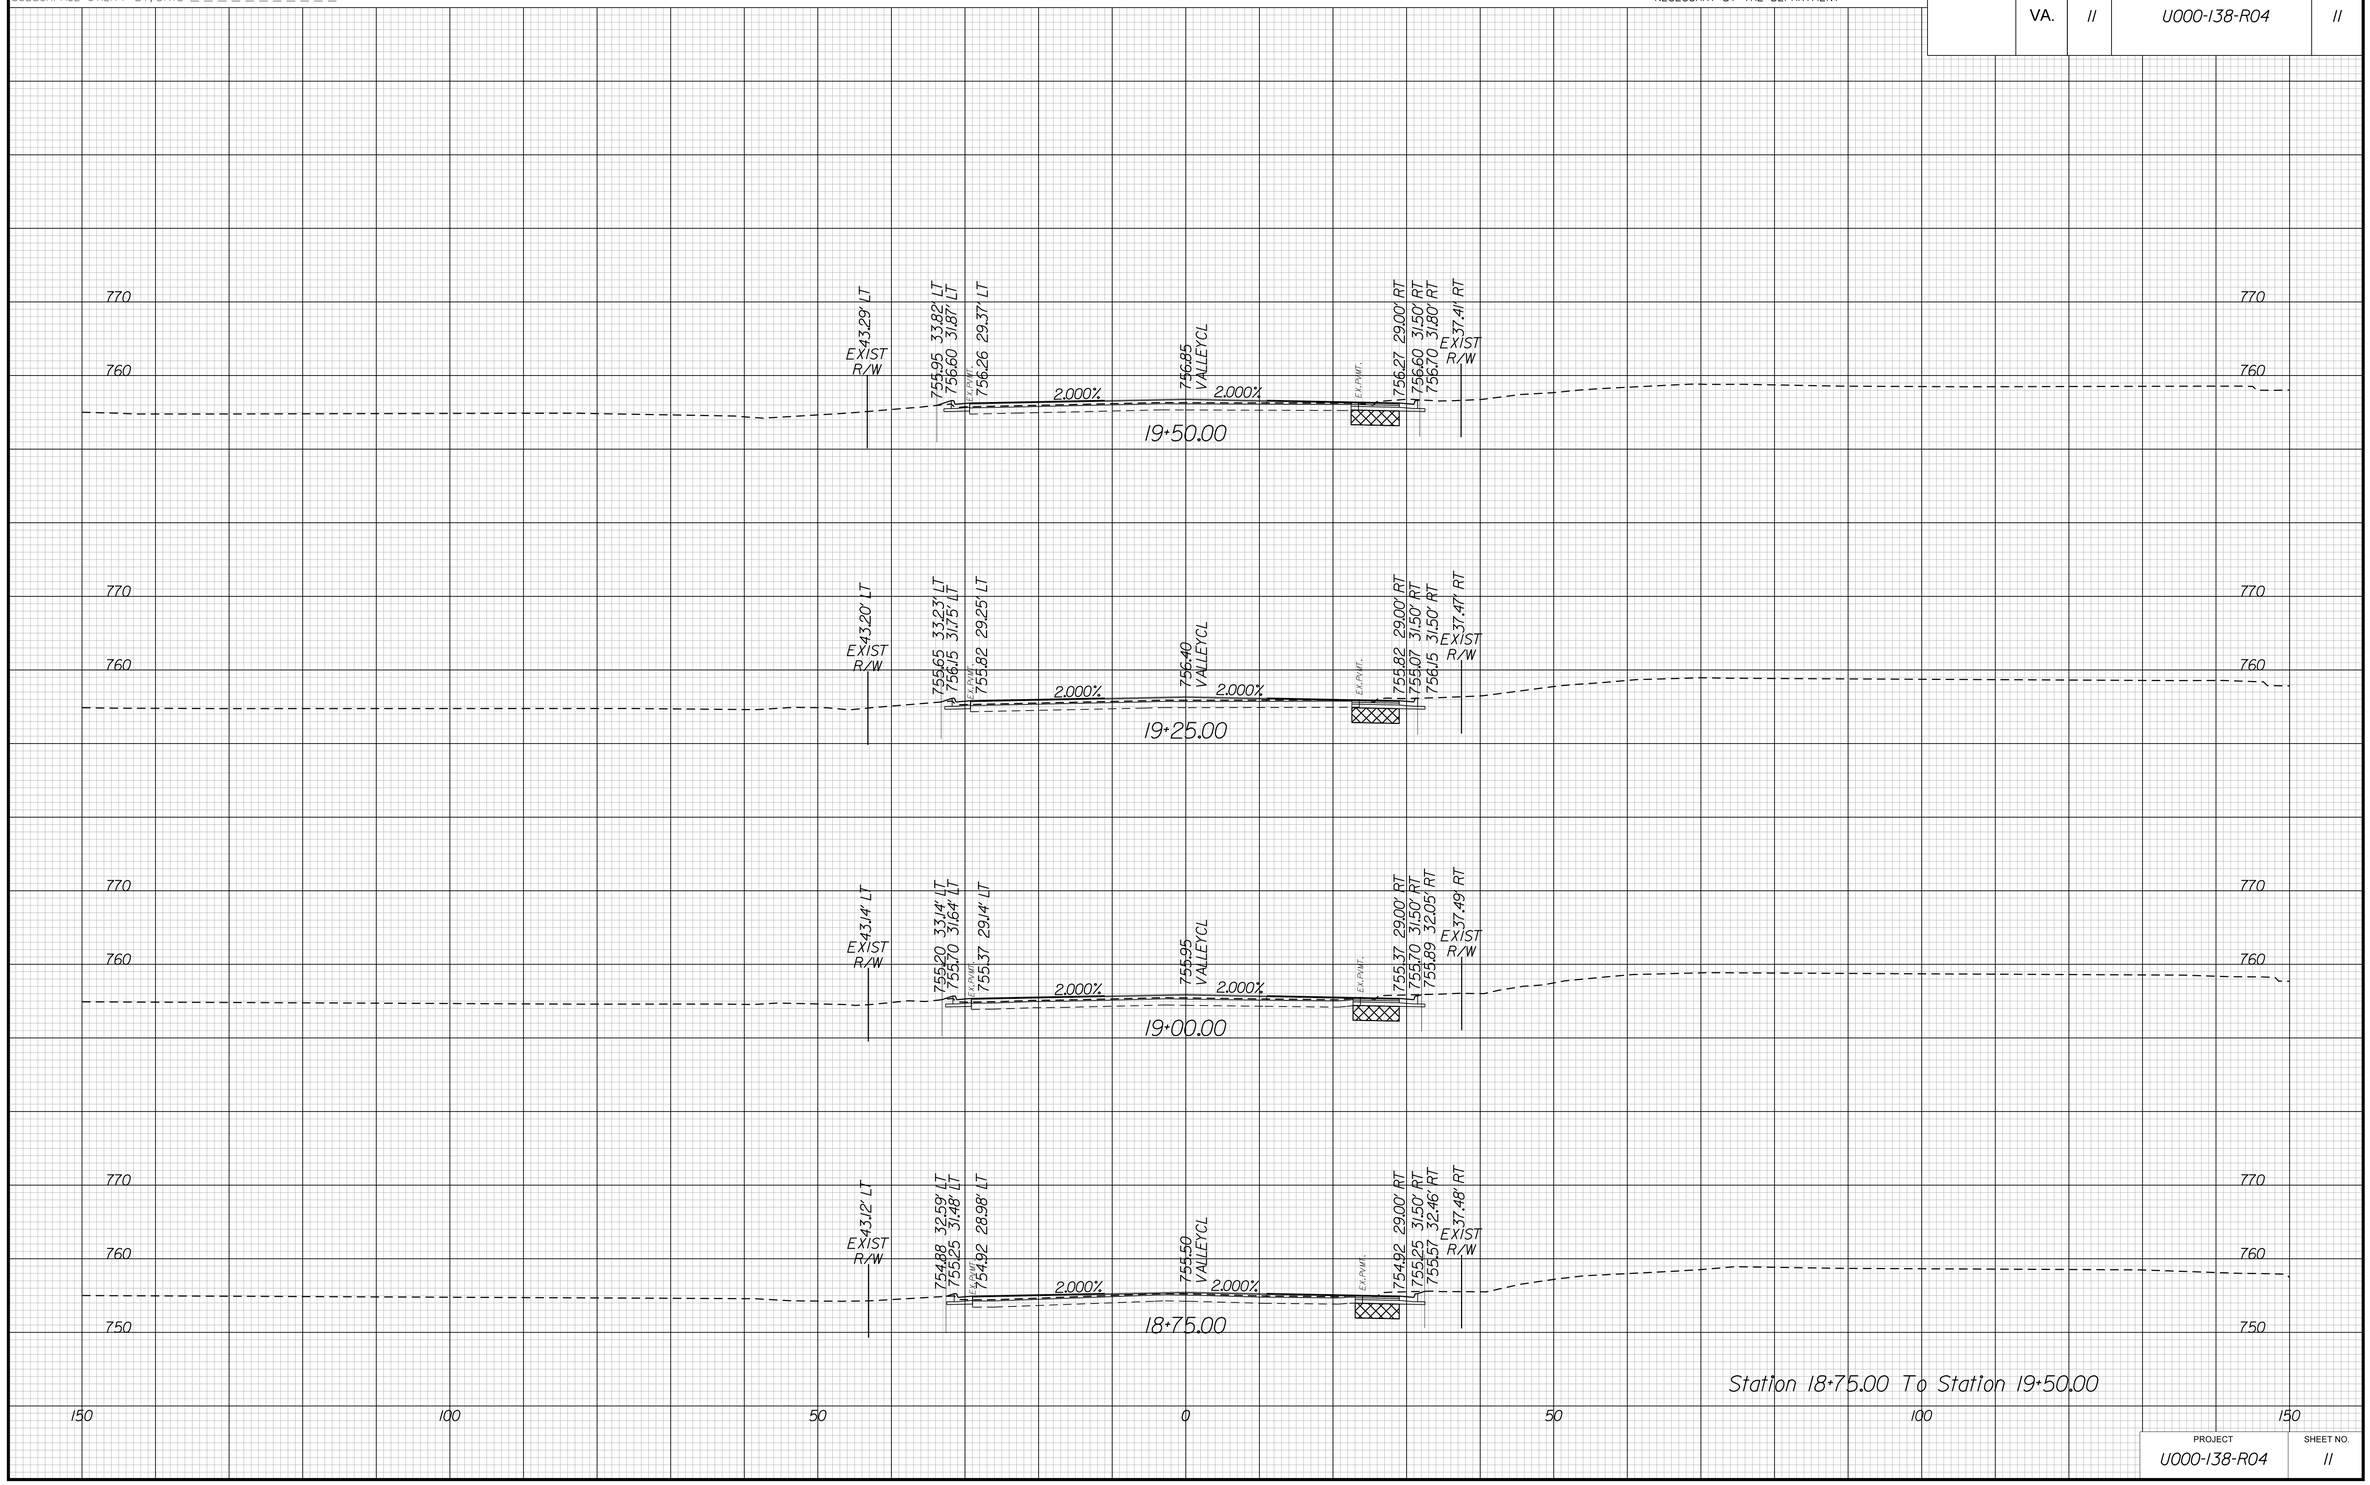

PROJECT	SHEET NO.
U000-138-R04	11

THESE PLANS ARE UNFINISHED AND UNAPPROVED AND MAY NOT BE USED FOR CONSTRUCTION.

9/24/2019
10:10:56 AM

PROJECT MANAGER _____
SURVEYED BY, DATE _____
DESIGN BY _____
SUBSURFACE UTILITY BY, DATE _____

CROSS SECTIONS

SCALE 1 IN. = 10 FT

DESIGN FEATURES RELATING TO CONSTRUCTION OR TO REGULATION AND CONTROL OF TRAFFIC MAY BE SUBJECT TO CHANGE AS DEEMED NECESSARY BY THE DEPARTMENT

REVISED	STATE	STATE ROUTE	STATE PROJECT	SHEET NO.
	VA.	11	U000-138-R04	12

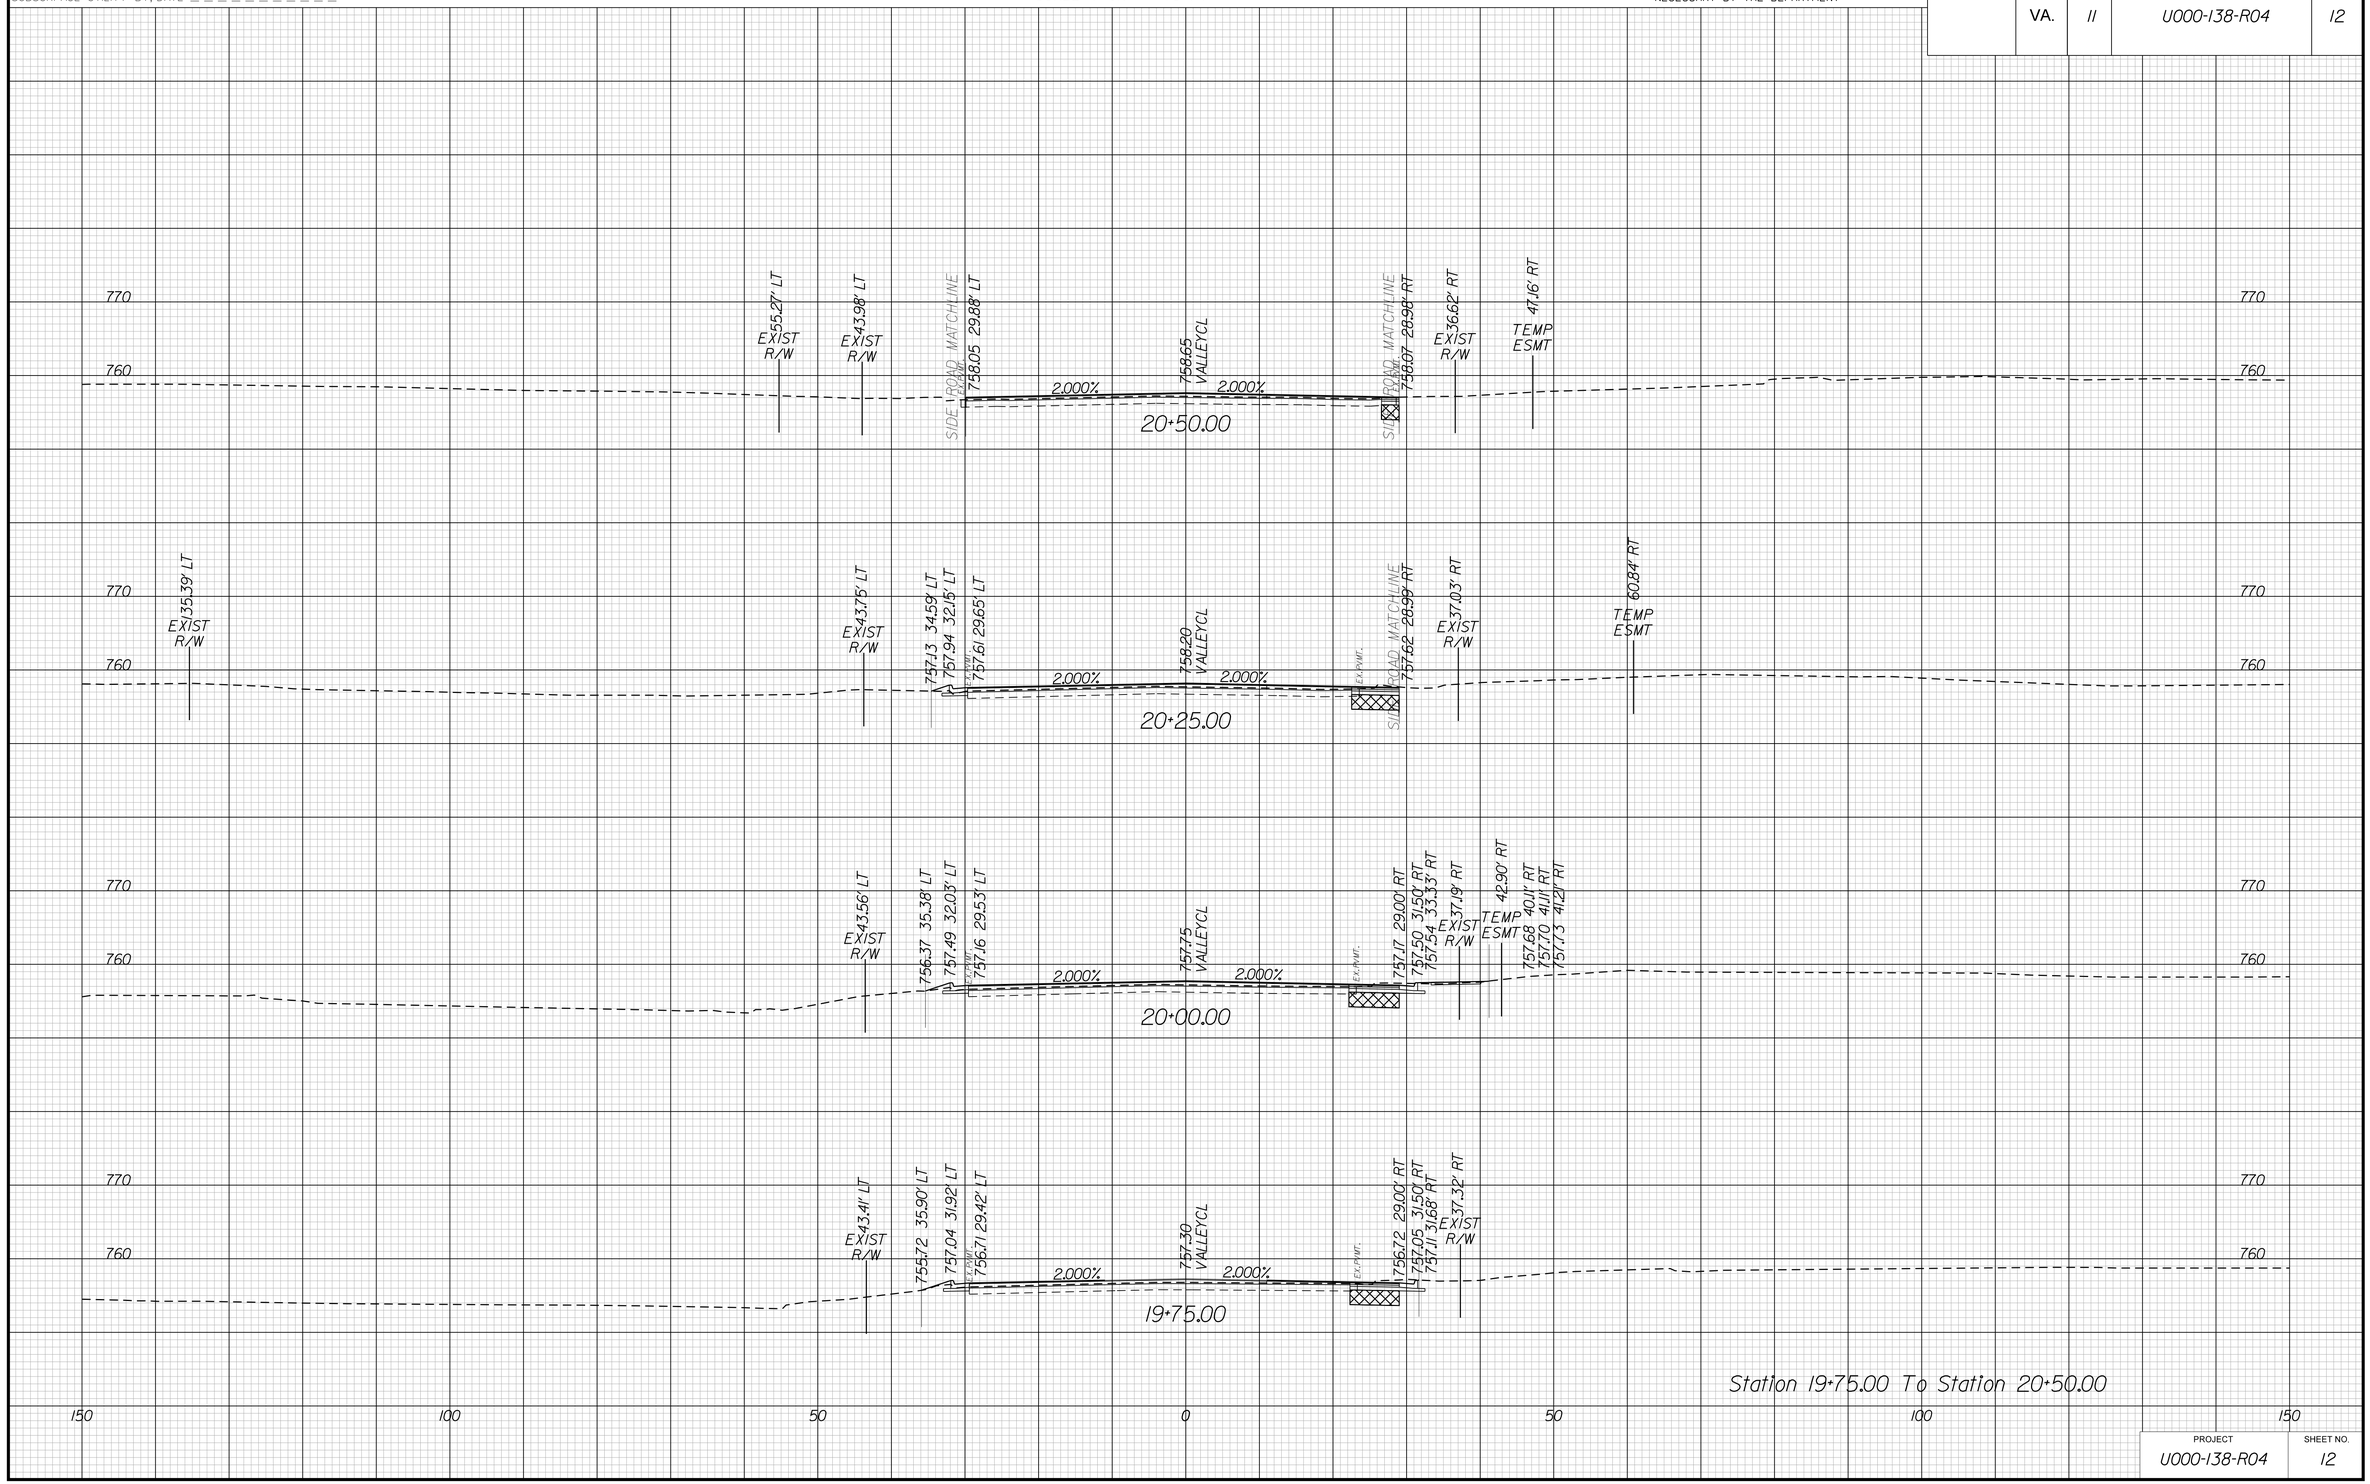

PROJECT	SHEET NO.
U000-138-R04	12

THESE PLANS ARE UNFINISHED AND UNAPPROVED AND MAY NOT BE USED FOR CONSTRUCTION.

9/24/2019
10:10:58 AM

PROJECT MANAGER _____
SURVEYED BY, DATE _____
DESIGN BY _____
SUBSURFACE UTILITY BY, DATE _____

CROSS SECTIONS

SCALE 1 IN. = 10 FT

DESIGN FEATURES RELATING TO CONSTRUCTION OR TO REGULATION AND CONTROL OF TRAFFIC MAY BE SUBJECT TO CHANGE AS DEEMED NECESSARY BY THE DEPARTMENT

REVISED	STATE	STATE ROUTE	STATE PROJECT	SHEET NO.
	VA.	11	U000-138-R04	13

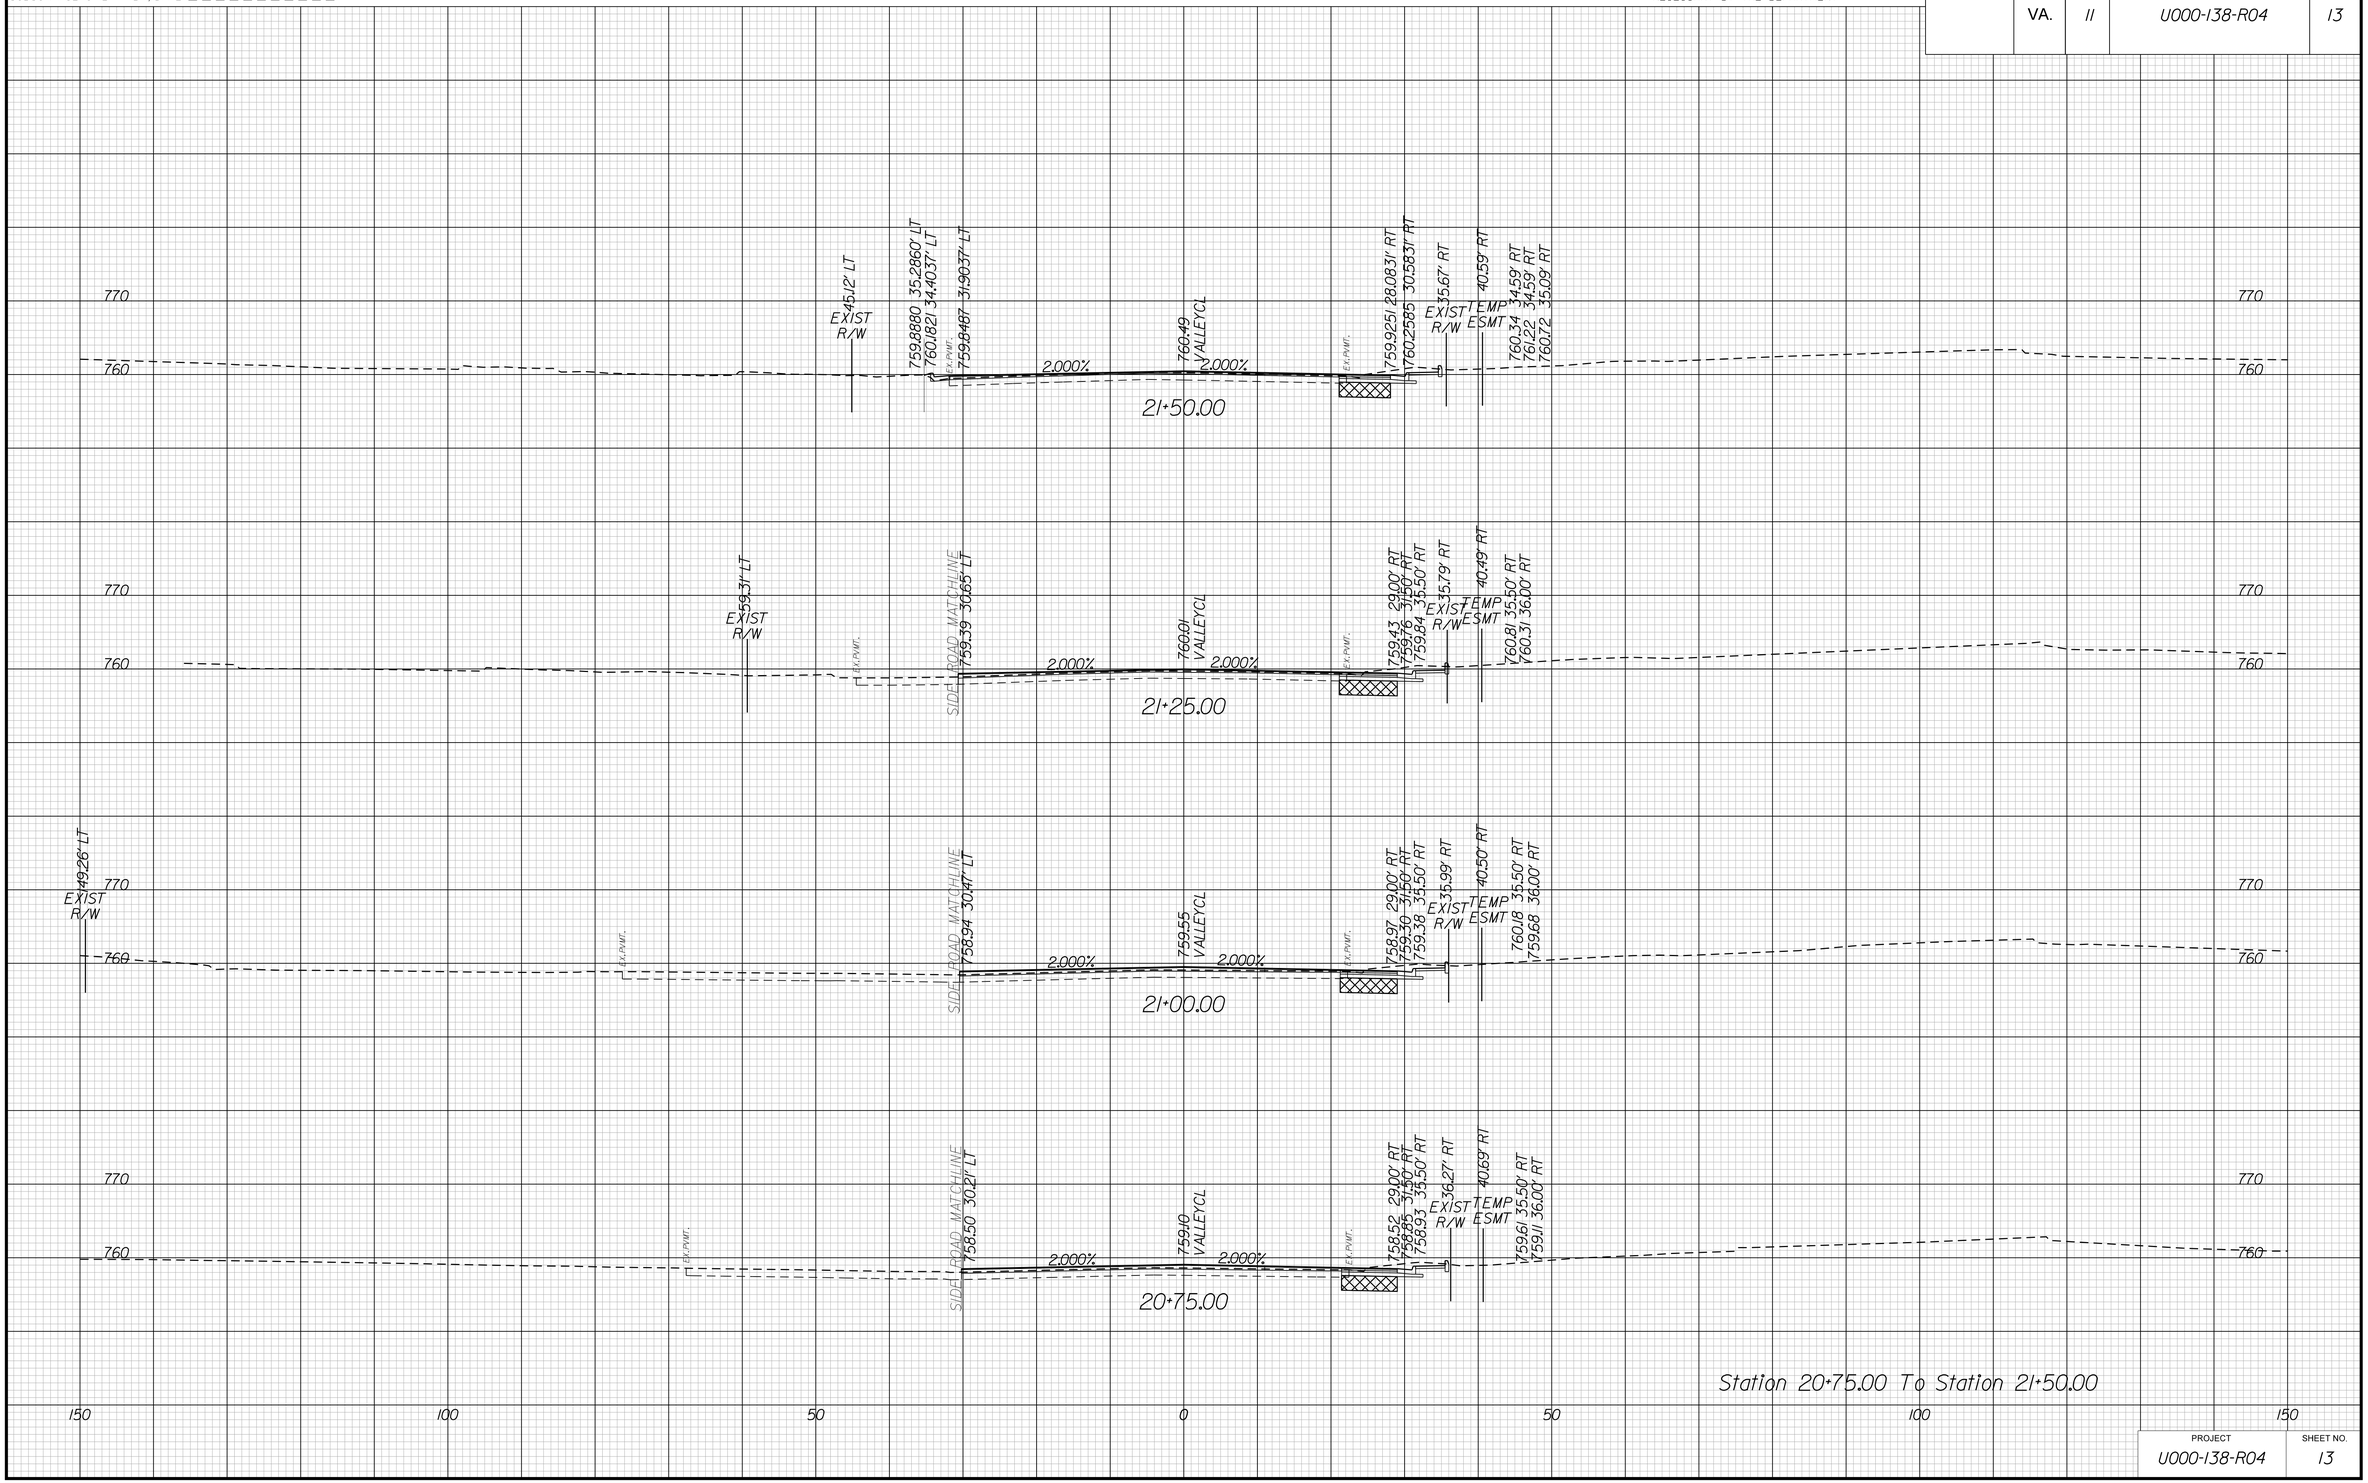

Station 20+75.00 To Station 21+50.00

PROJECT	SHEET NO.
U000-138-R04	13

THESE PLANS ARE UNFINISHED AND UNAPPROVED AND MAY NOT BE USED FOR CONSTRUCTION.

9/24/2019
10:11:00 AM

PROJECT MANAGER _____
SURVEYED BY, DATE _____
DESIGN BY _____
SUBSURFACE UTILITY BY, DATE _____

CROSS SECTIONS

SCALE 1 IN. = 10 FT

DESIGN FEATURES RELATING TO CONSTRUCTION OR TO REGULATION AND CONTROL OF TRAFFIC MAY BE SUBJECT TO CHANGE AS DEEMED NECESSARY BY THE DEPARTMENT

REVISED	STATE	STATE ROUTE	STATE PROJECT	SHEET NO.
	VA.	11	U000-138-R04	14

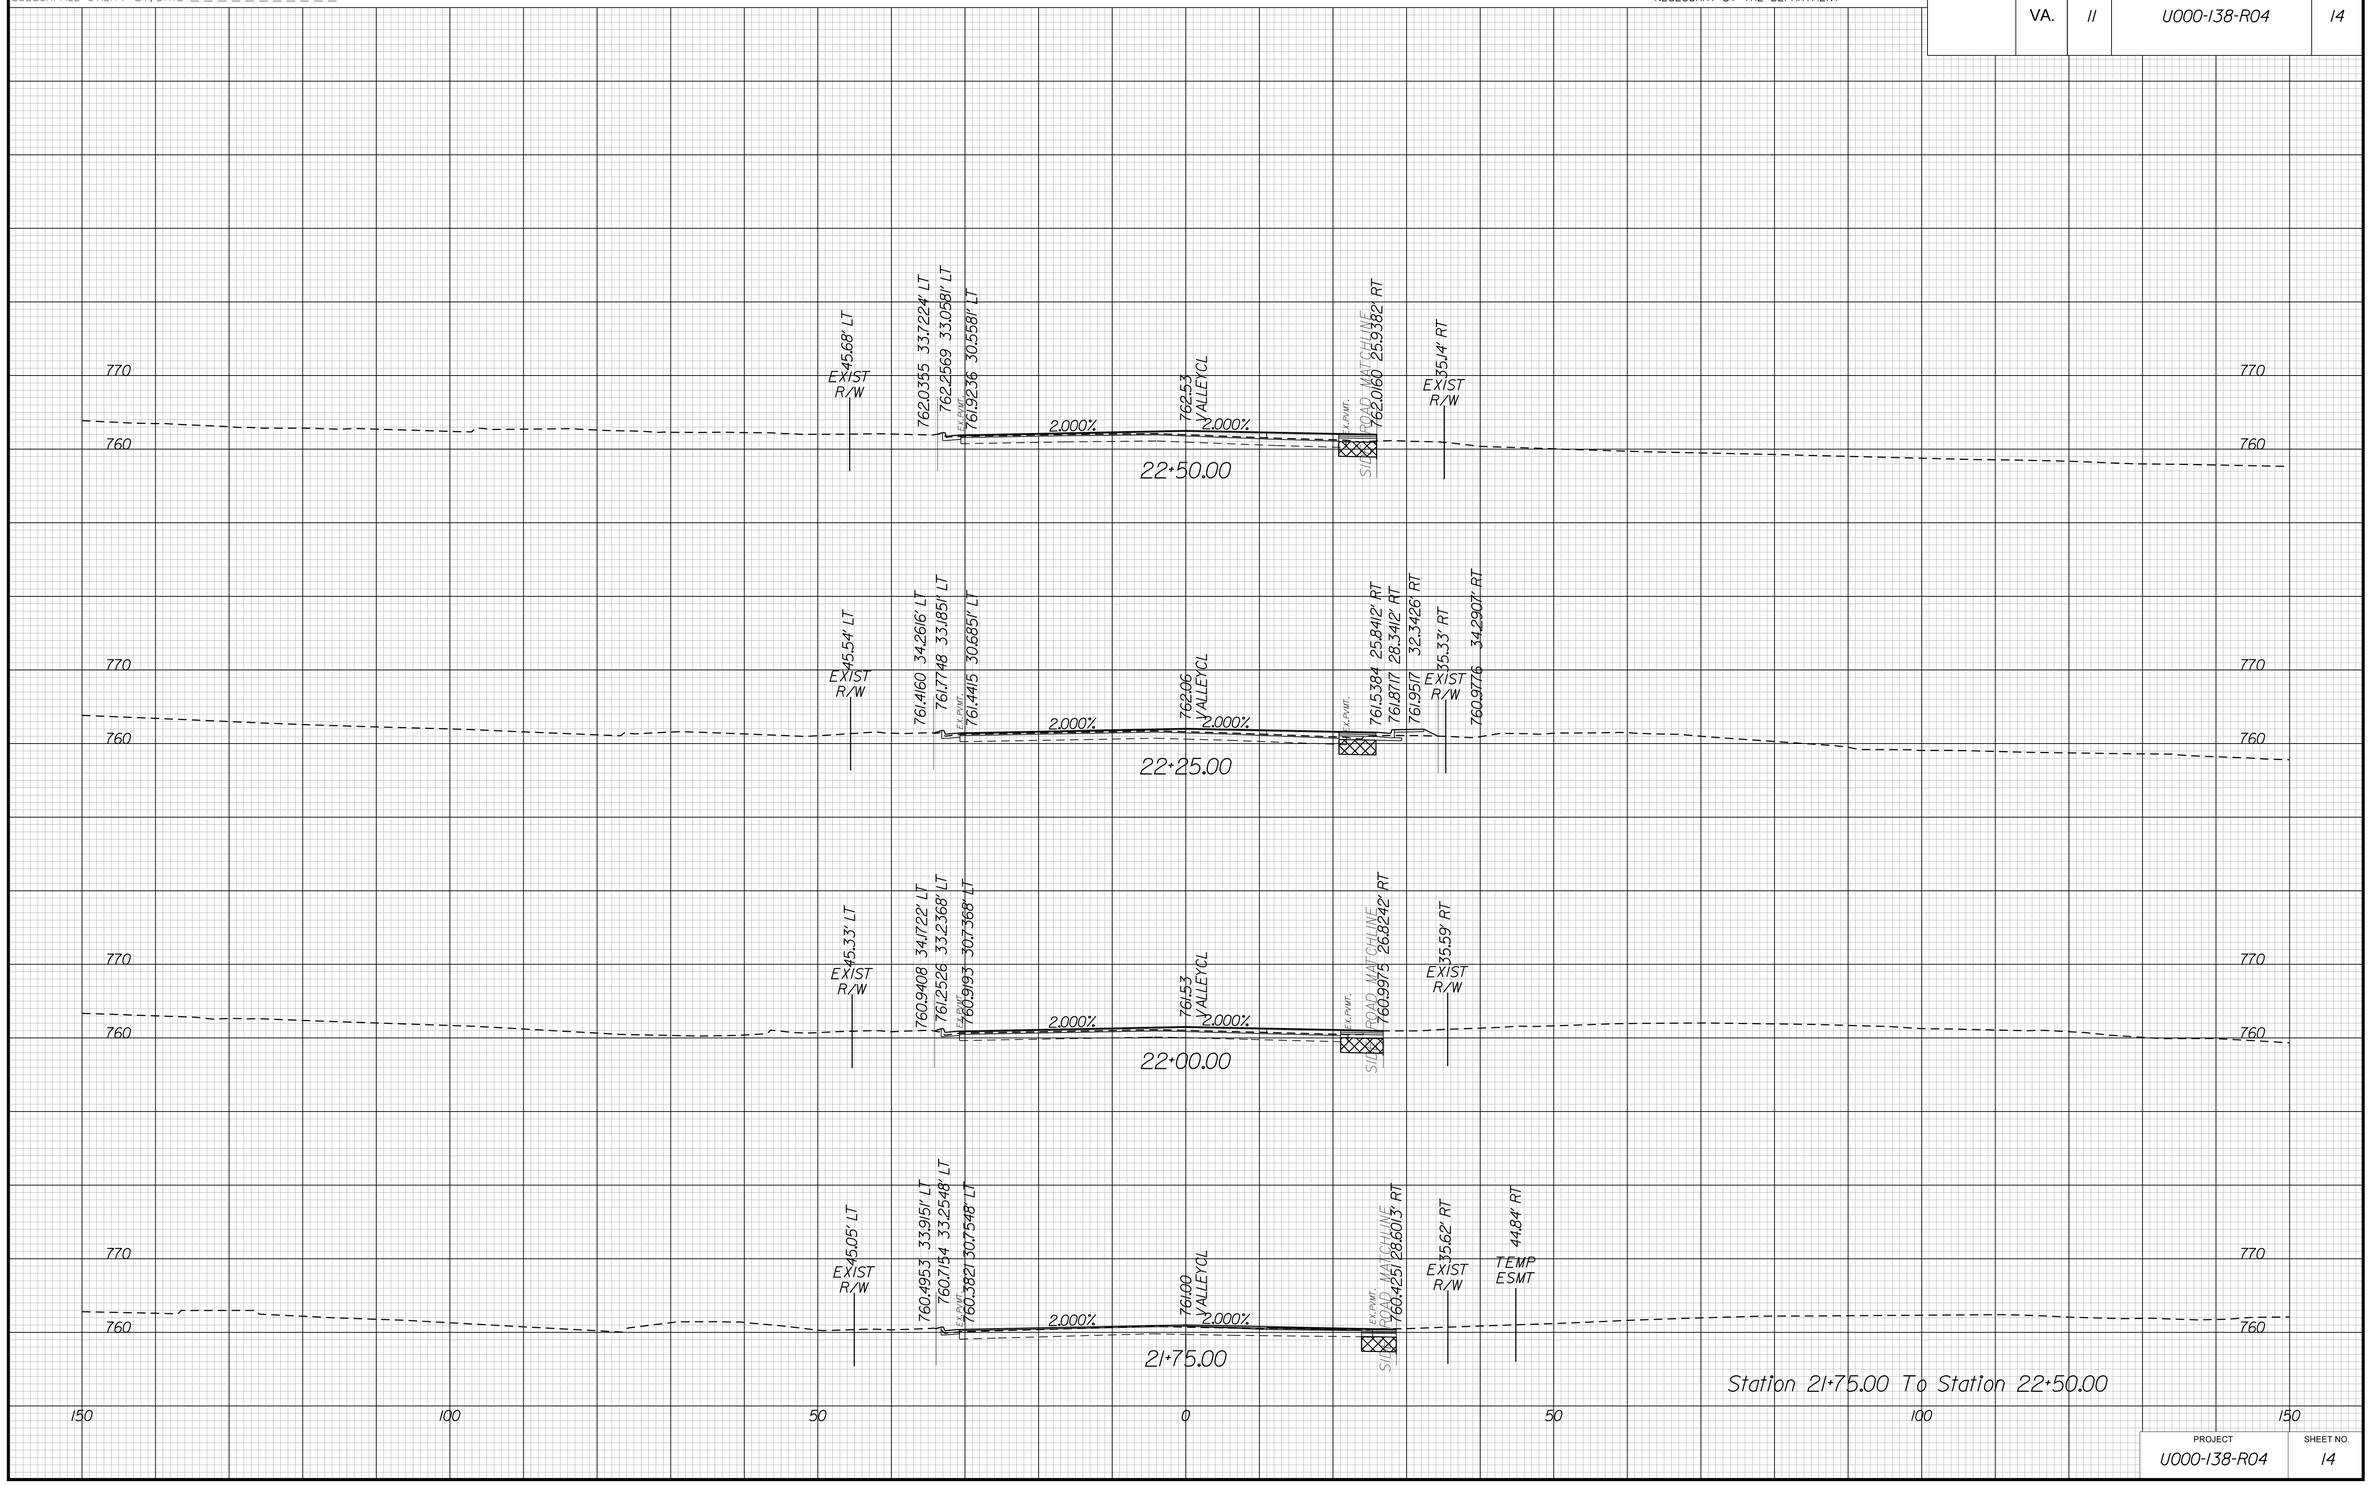

PROJECT	SHEET NO.
U000-138-R04	14

THESE PLANS ARE UNFINISHED AND UNAPPROVED AND MAY NOT BE USED FOR CONSTRUCTION.

9/24/2019
10:11:02 AM

PROJECT MANAGER _____
SURVEYED BY, DATE _____
DESIGN BY _____
SUBSURFACE UTILITY BY, DATE _____

CROSS SECTIONS

SCALE 1 IN. = 10 FT

DESIGN FEATURES RELATING TO CONSTRUCTION OR TO REGULATION AND CONTROL OF TRAFFIC MAY BE SUBJECT TO CHANGE AS DEEMED NECESSARY BY THE DEPARTMENT

REVISED	STATE	STATE ROUTE	STATE PROJECT	SHEET NO.
	VA.	11	U000-138-R04	15

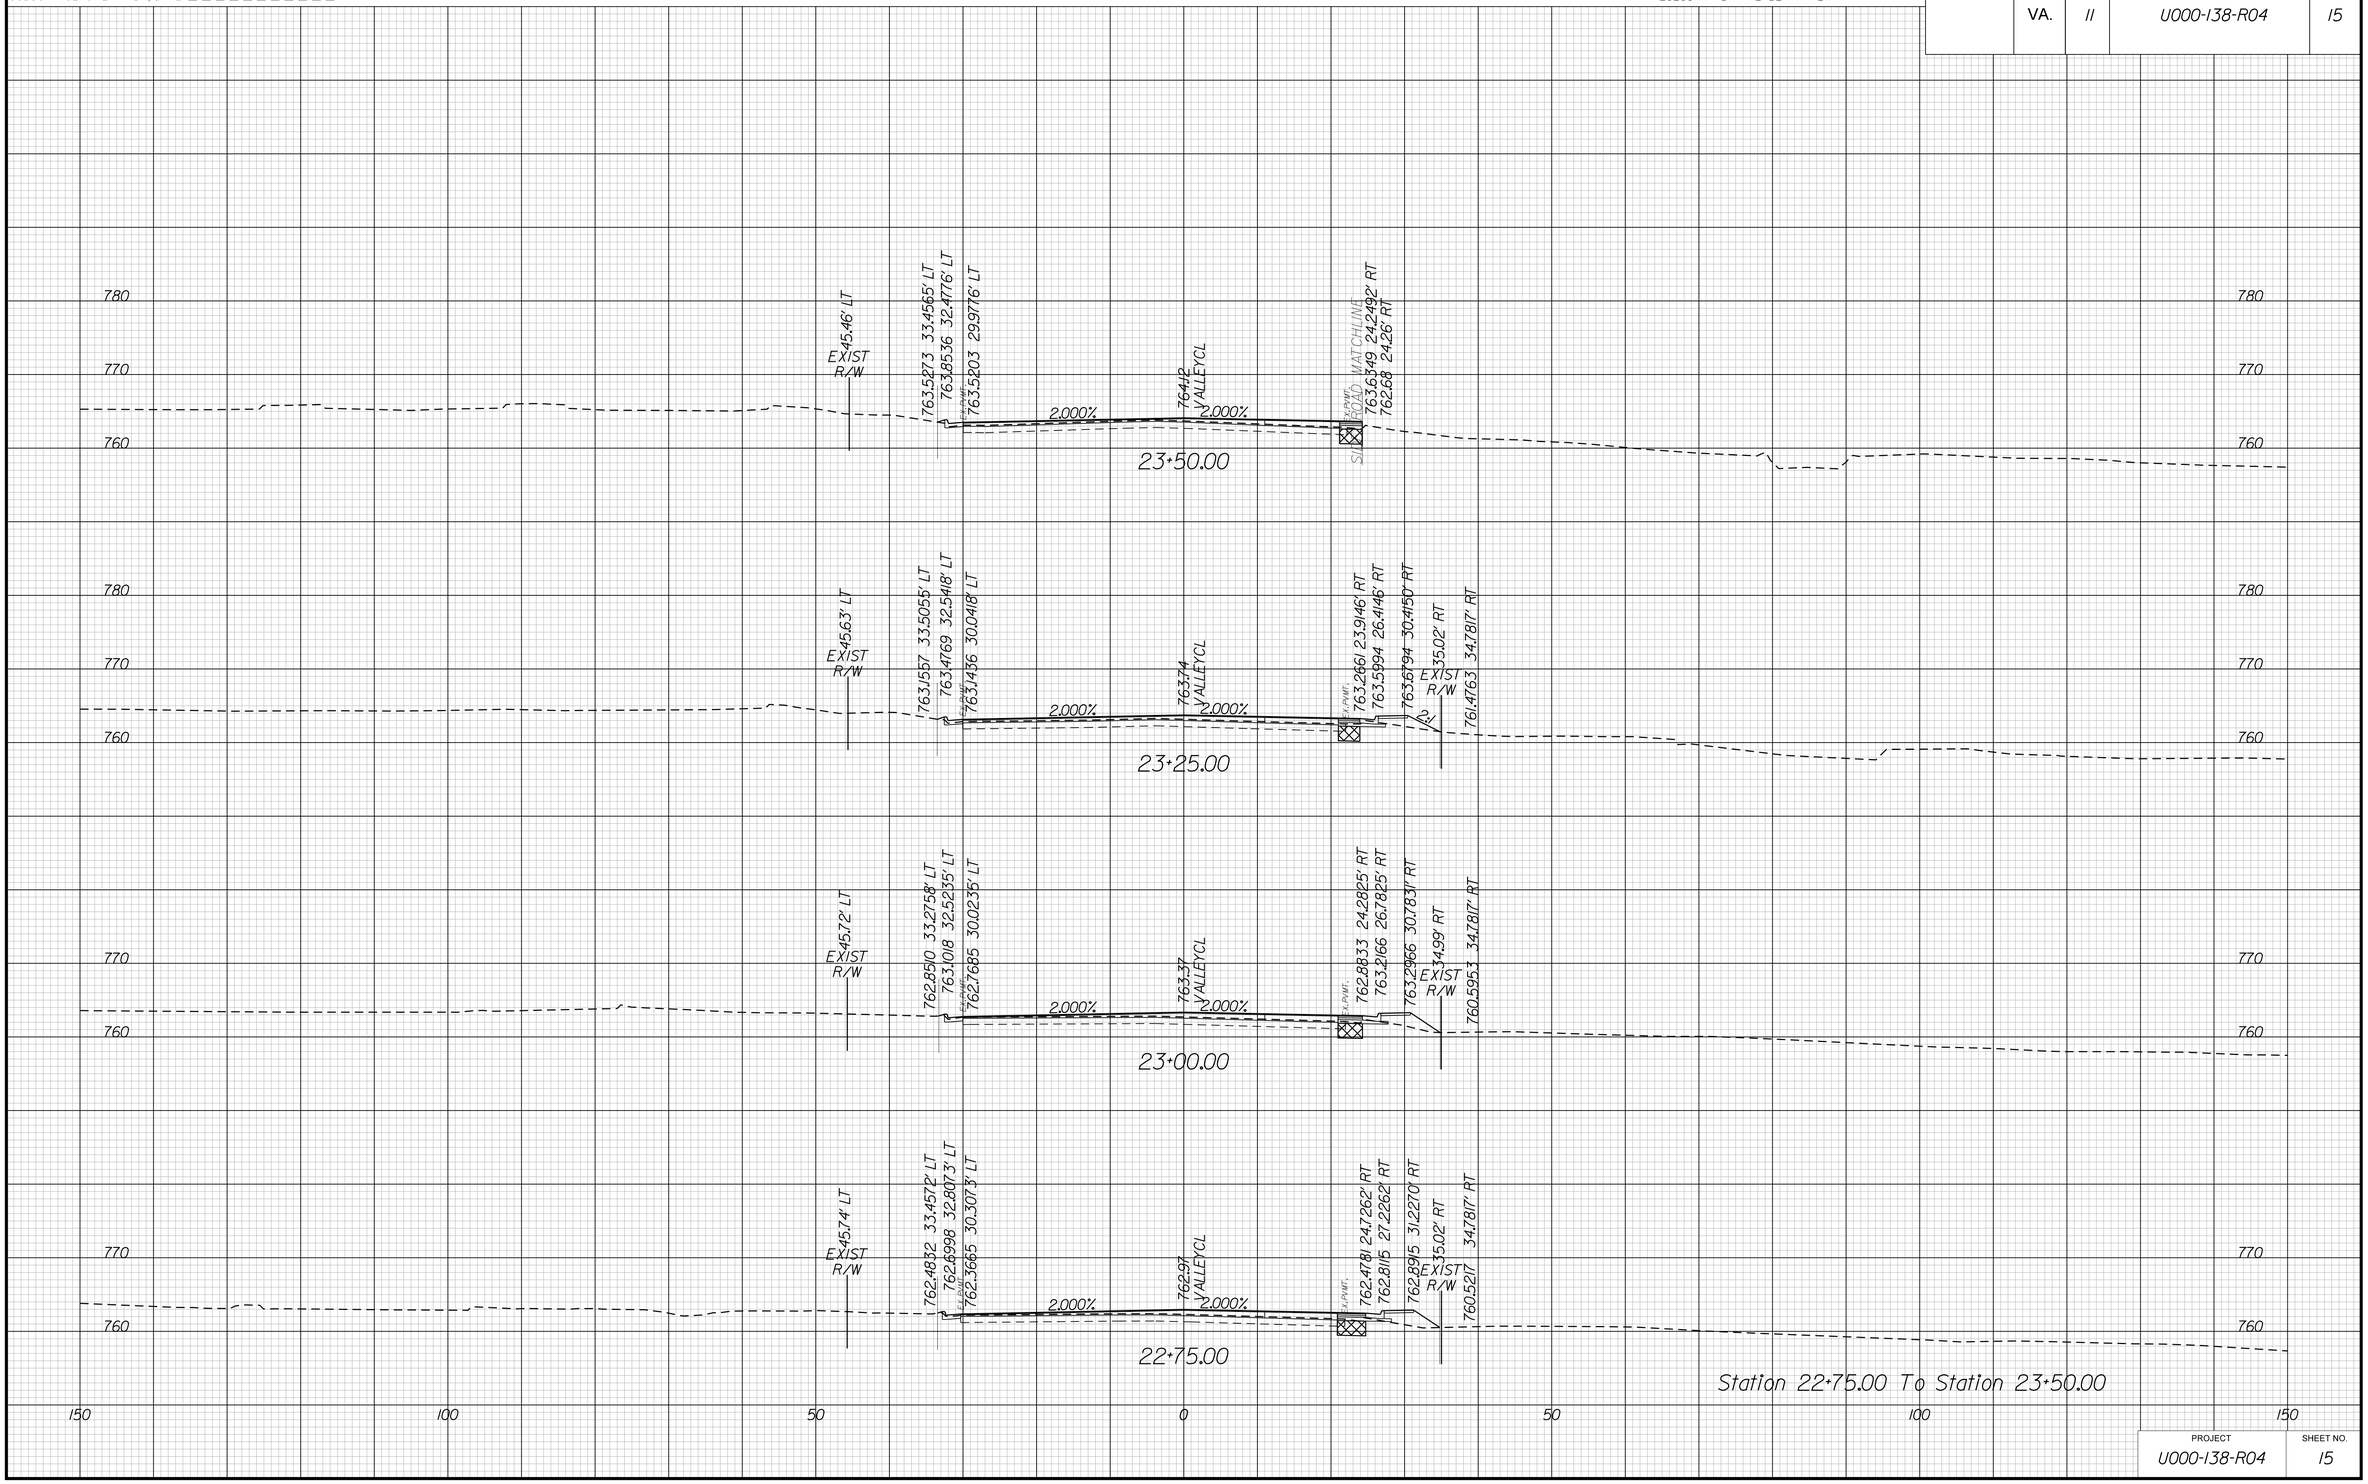

PROJECT	SHEET NO.
U000-138-R04	15

THESE PLANS ARE UNFINISHED AND UNAPPROVED AND MAY NOT BE USED FOR CONSTRUCTION.

9/24/2019
10:11:04 AM

PROJECT MANAGER _____
SURVEYED BY, DATE _____
DESIGN BY _____
SUBSURFACE UTILITY BY, DATE _____

CROSS SECTIONS

SCALE 1 IN. = 10 FT

DESIGN FEATURES RELATING TO CONSTRUCTION OR TO REGULATION AND CONTROL OF TRAFFIC MAY BE SUBJECT TO CHANGE AS DEEMED NECESSARY BY THE DEPARTMENT

REVISED	STATE	STATE ROUTE	STATE PROJECT	SHEET NO.
	VA.	11	U000-138-R04	16

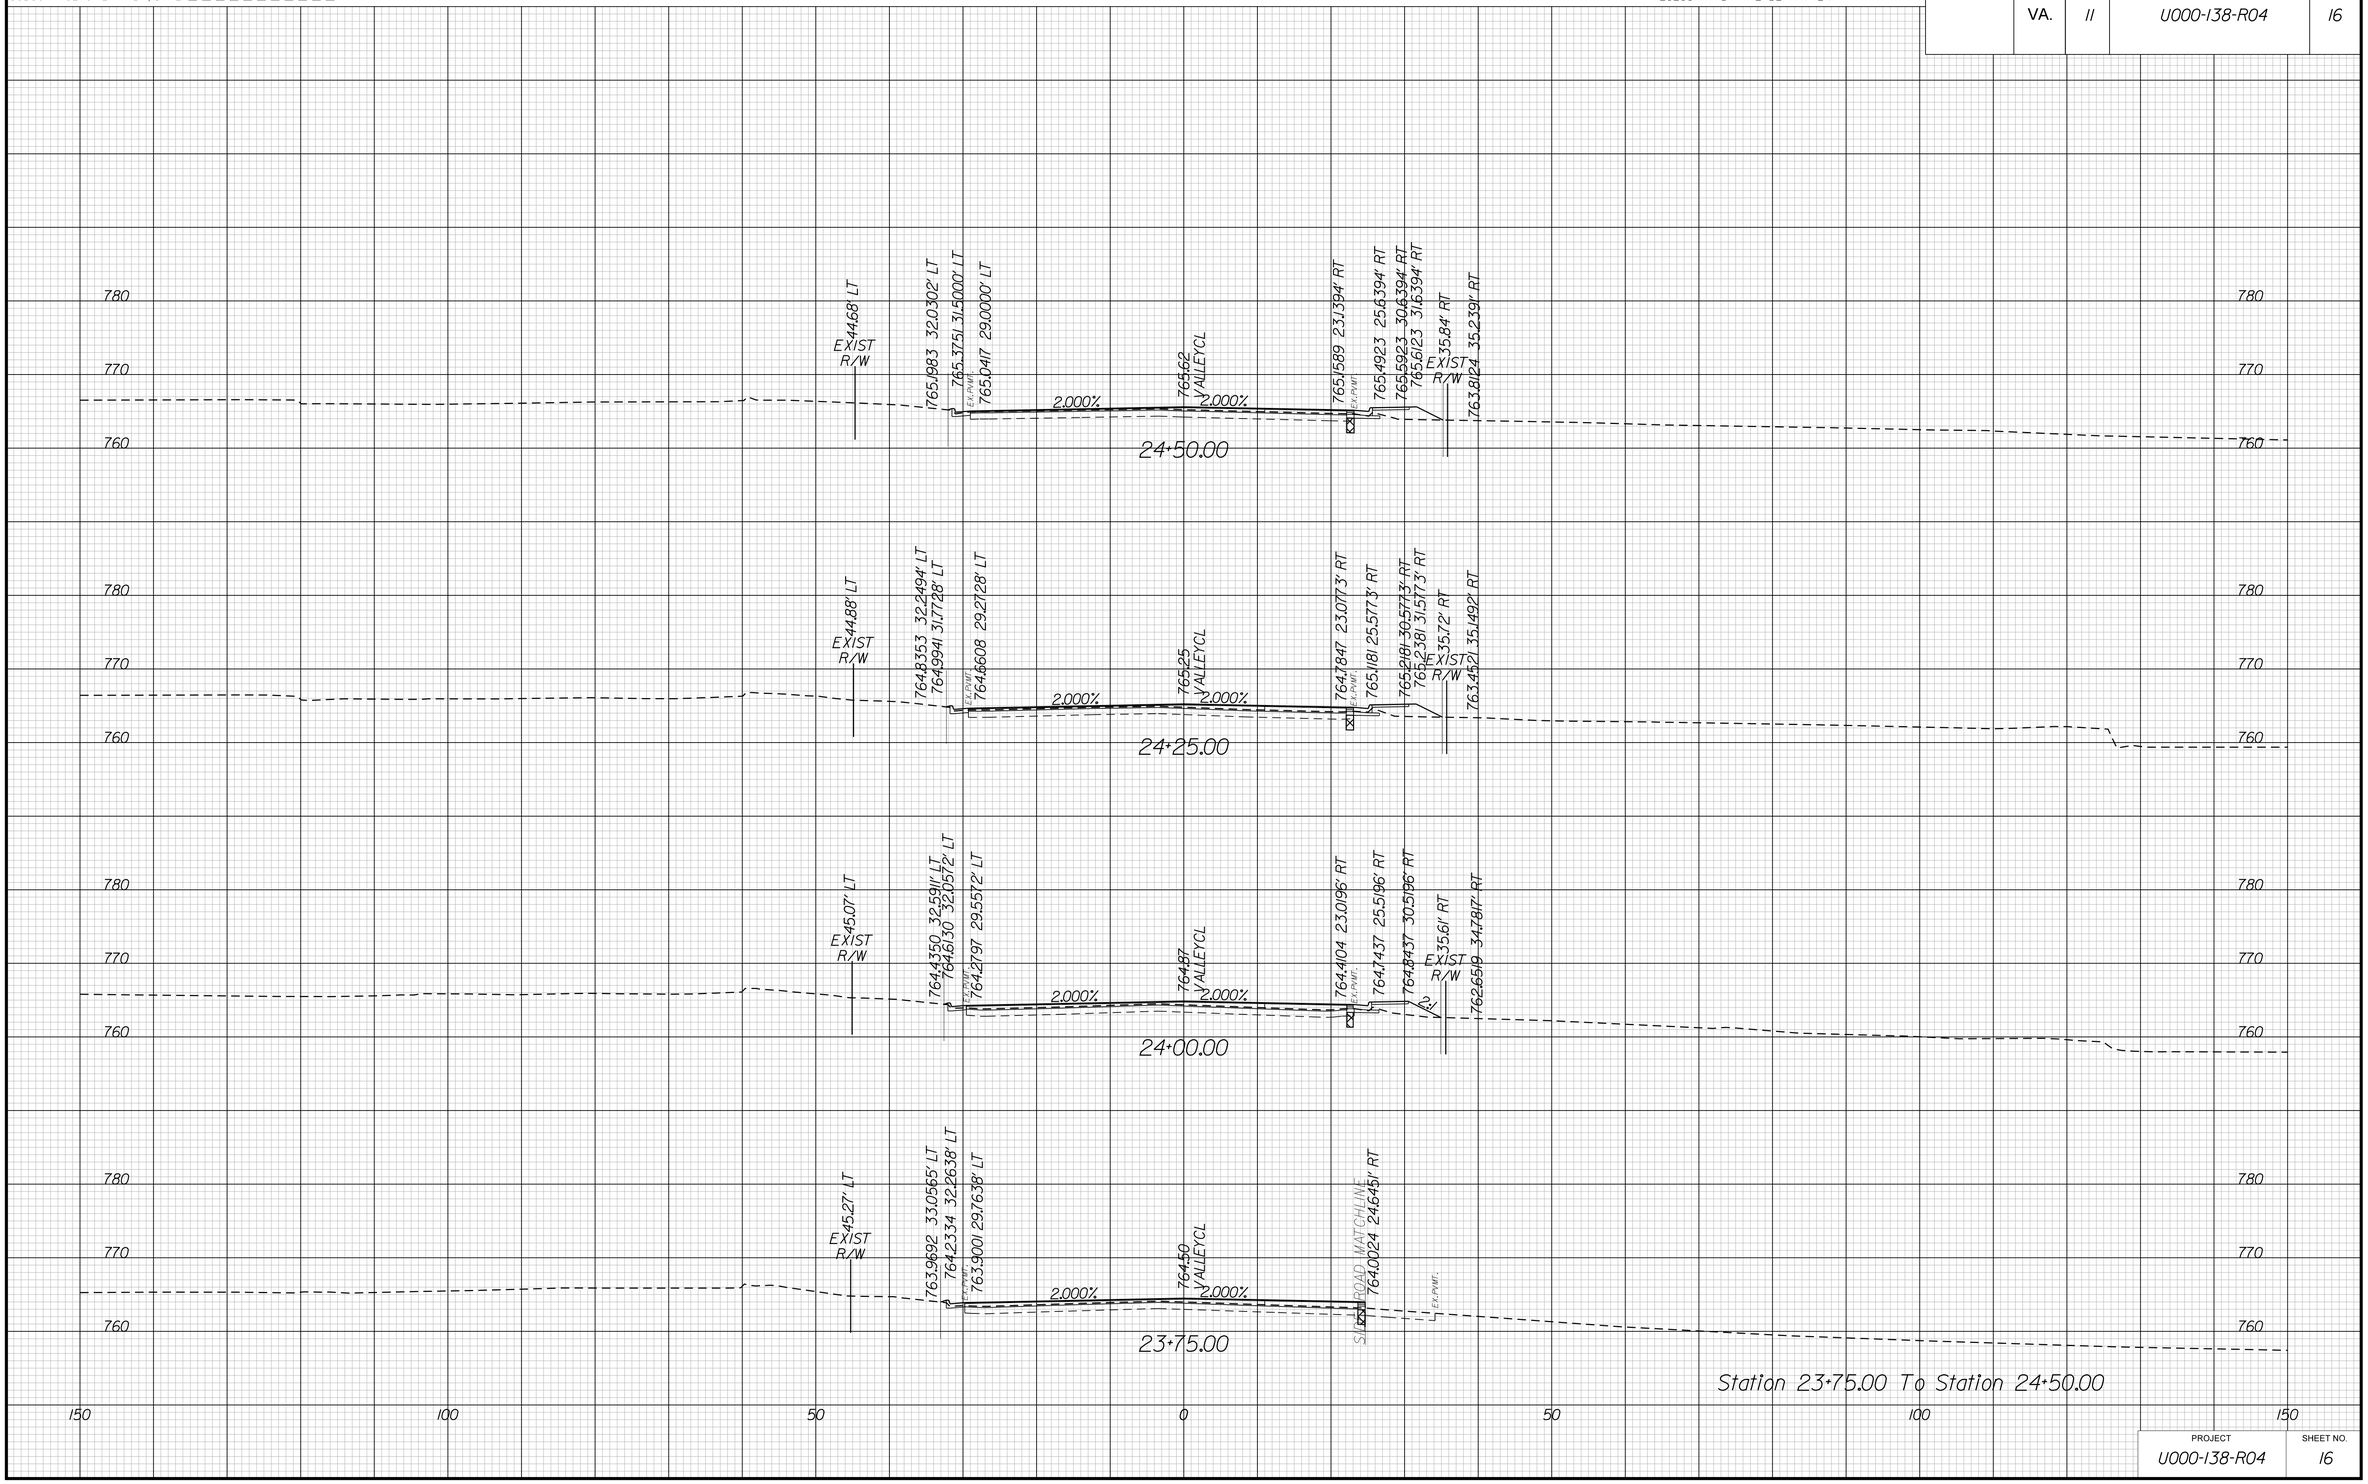

PROJECT	SHEET NO.
U000-138-R04	16

THESE PLANS ARE UNFINISHED AND UNAPPROVED AND MAY NOT BE USED FOR CONSTRUCTION.

9/24/2019
10:11:06 AM

PROJECT MANAGER _____
SURVEYED BY, DATE _____
DESIGN BY _____
SUBSURFACE UTILITY BY, DATE _____

CROSS SECTIONS

SCALE 1 IN. = 10 FT

DESIGN FEATURES RELATING TO CONSTRUCTION OR TO REGULATION AND CONTROL OF TRAFFIC MAY BE SUBJECT TO CHANGE AS DEEMED NECESSARY BY THE DEPARTMENT

REVISED	STATE	STATE ROUTE	STATE PROJECT	SHEET NO.
	VA.	11	U000-138-R04	17

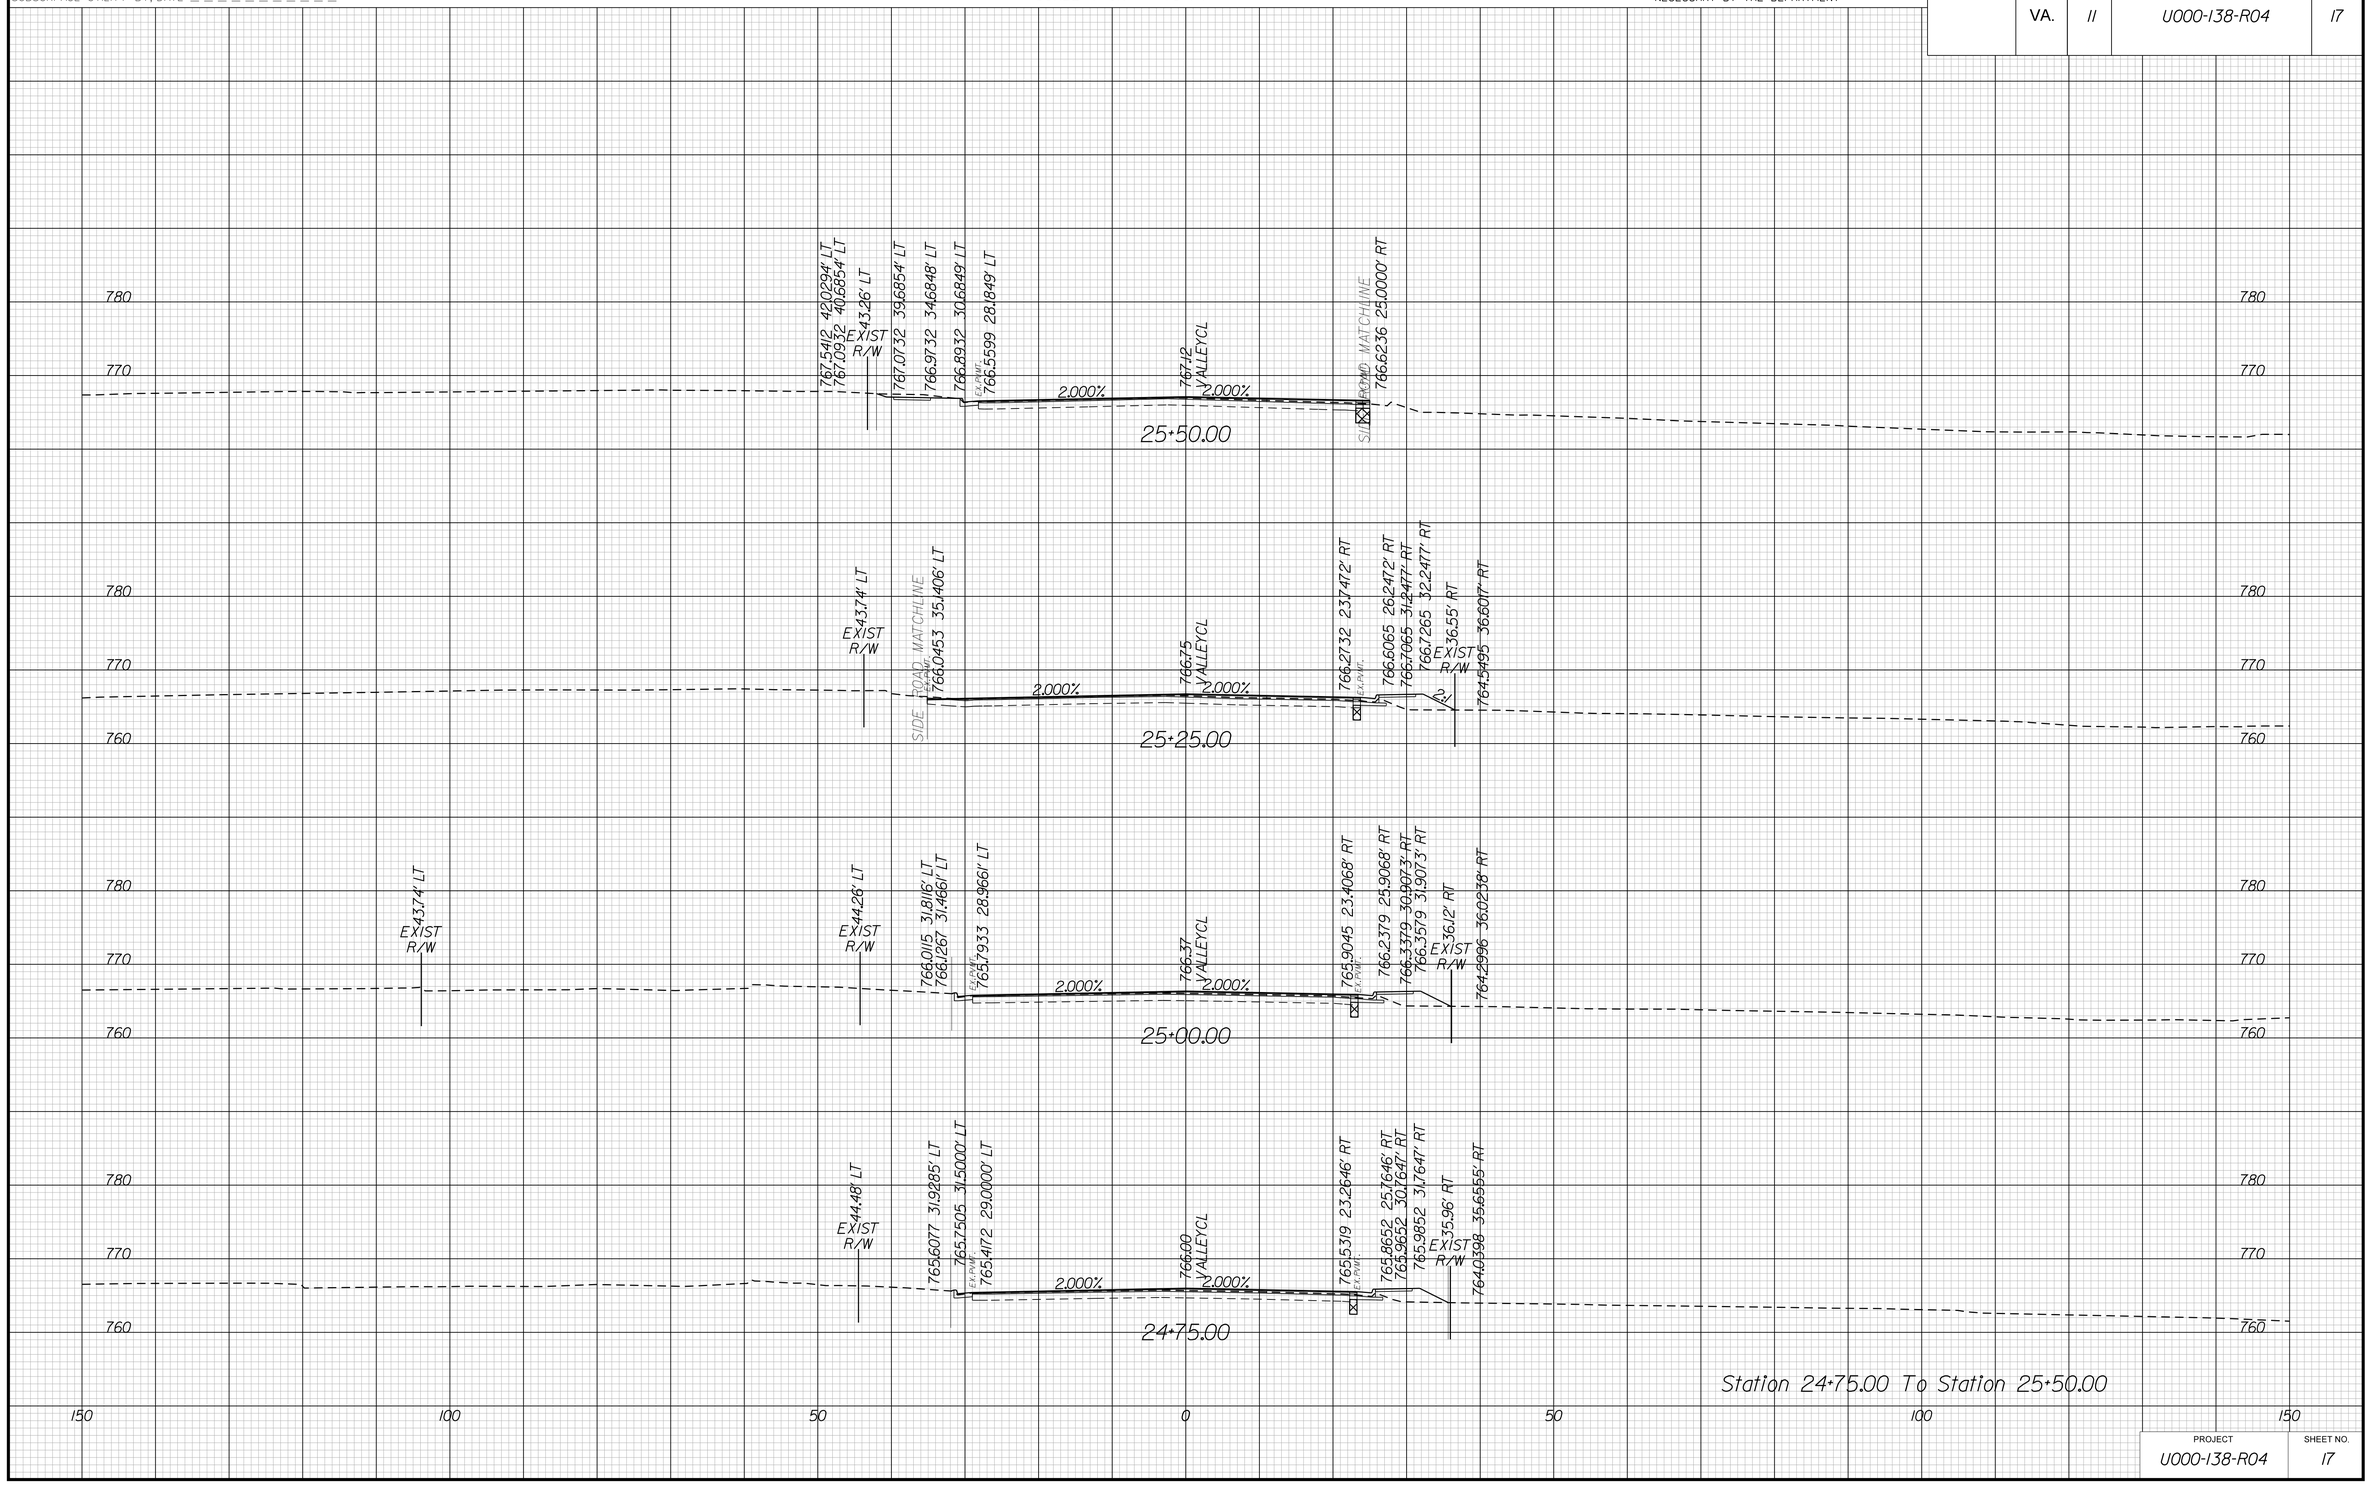

PROJECT	SHEET NO.
U000-138-R04	17

THESE PLANS ARE UNFINISHED AND UNAPPROVED AND MAY NOT BE USED FOR CONSTRUCTION.

9/24/2019
10:11:08 AM

PROJECT MANAGER _____
SURVEYED BY, DATE _____
DESIGN BY _____
SUBSURFACE UTILITY BY, DATE _____

CROSS SECTIONS

SCALE 1 IN. = 10 FT

DESIGN FEATURES RELATING TO CONSTRUCTION OR TO REGULATION AND CONTROL OF TRAFFIC MAY BE SUBJECT TO CHANGE AS DEEMED NECESSARY BY THE DEPARTMENT

REVISED	STATE	STATE ROUTE	STATE PROJECT	SHEET NO.
	VA.	11	U000-138-R04	18

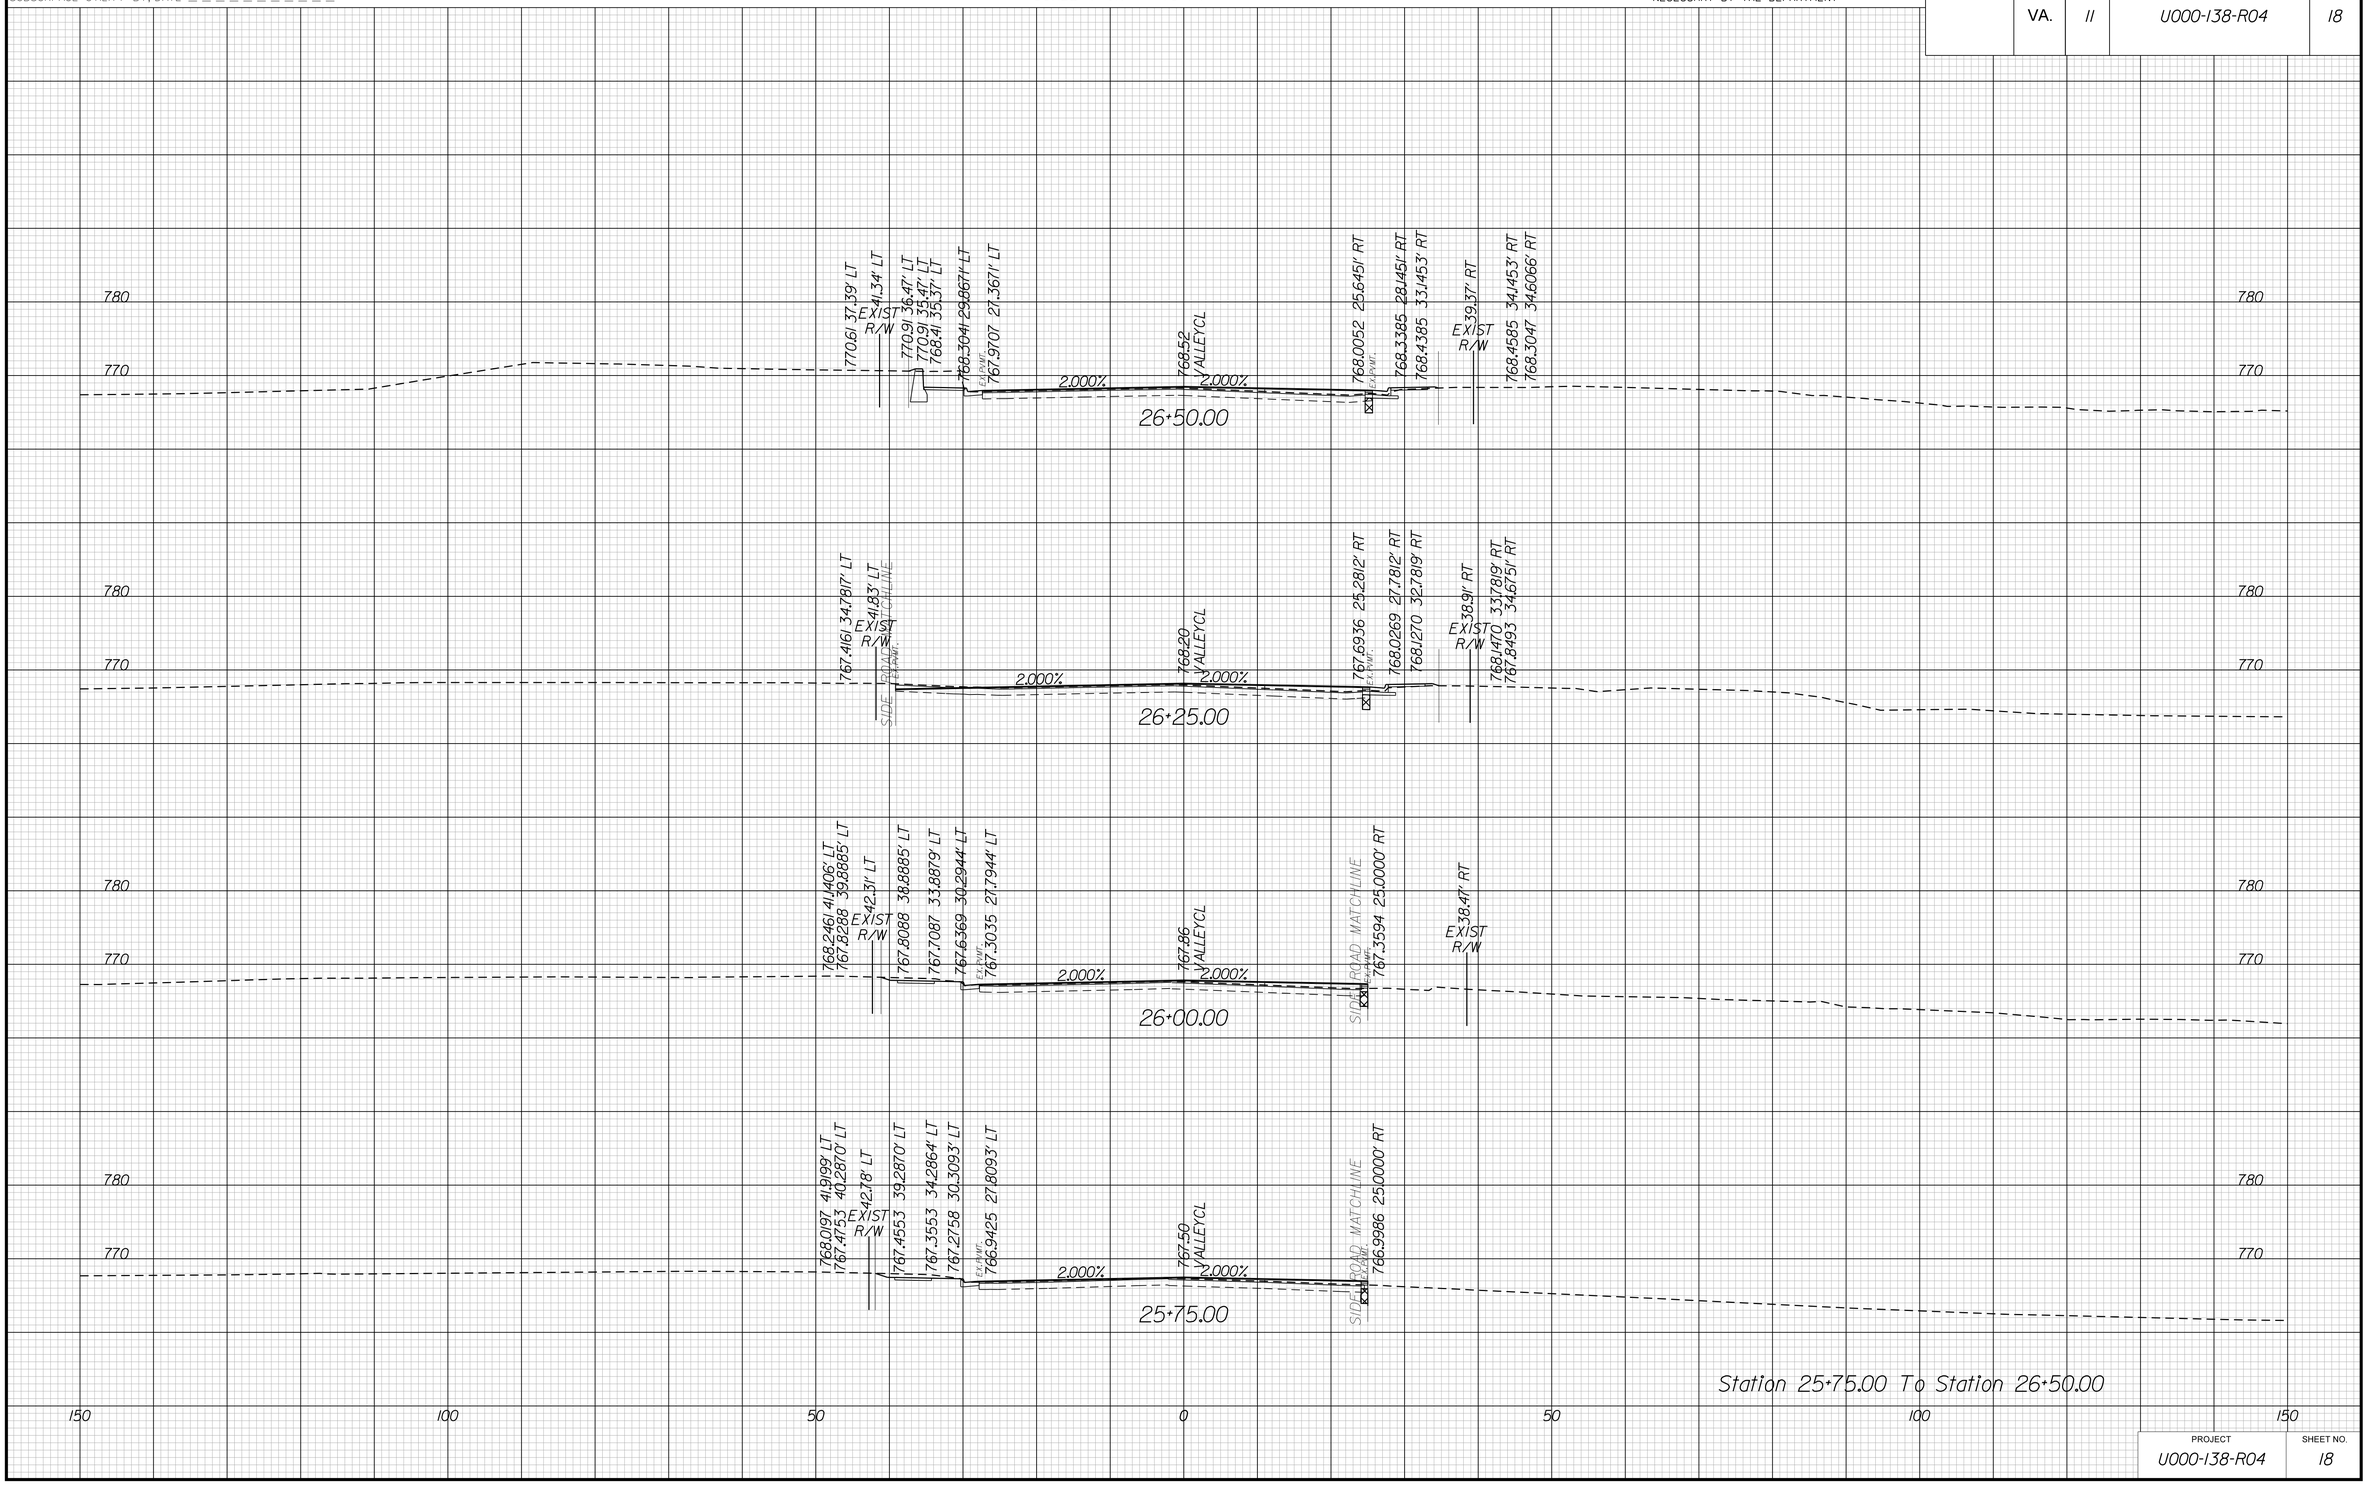

PROJECT	SHEET NO.
U000-138-R04	18

THESE PLANS ARE UNFINISHED AND UNAPPROVED AND MAY NOT BE USED FOR CONSTRUCTION.

9/24/2019
10:41:10 AM

PROJECT MANAGER _____
SURVEYED BY, DATE _____
DESIGN BY _____
SUBSURFACE UTILITY BY, DATE _____

CROSS SECTIONS

SCALE 1 IN. = 10 FT

DESIGN FEATURES RELATING TO CONSTRUCTION OR TO REGULATION AND CONTROL OF TRAFFIC MAY BE SUBJECT TO CHANGE AS DEEMED NECESSARY BY THE DEPARTMENT

REVISED	STATE	STATE ROUTE	STATE PROJECT	SHEET NO.
	VA.	11	U000-138-R04	19

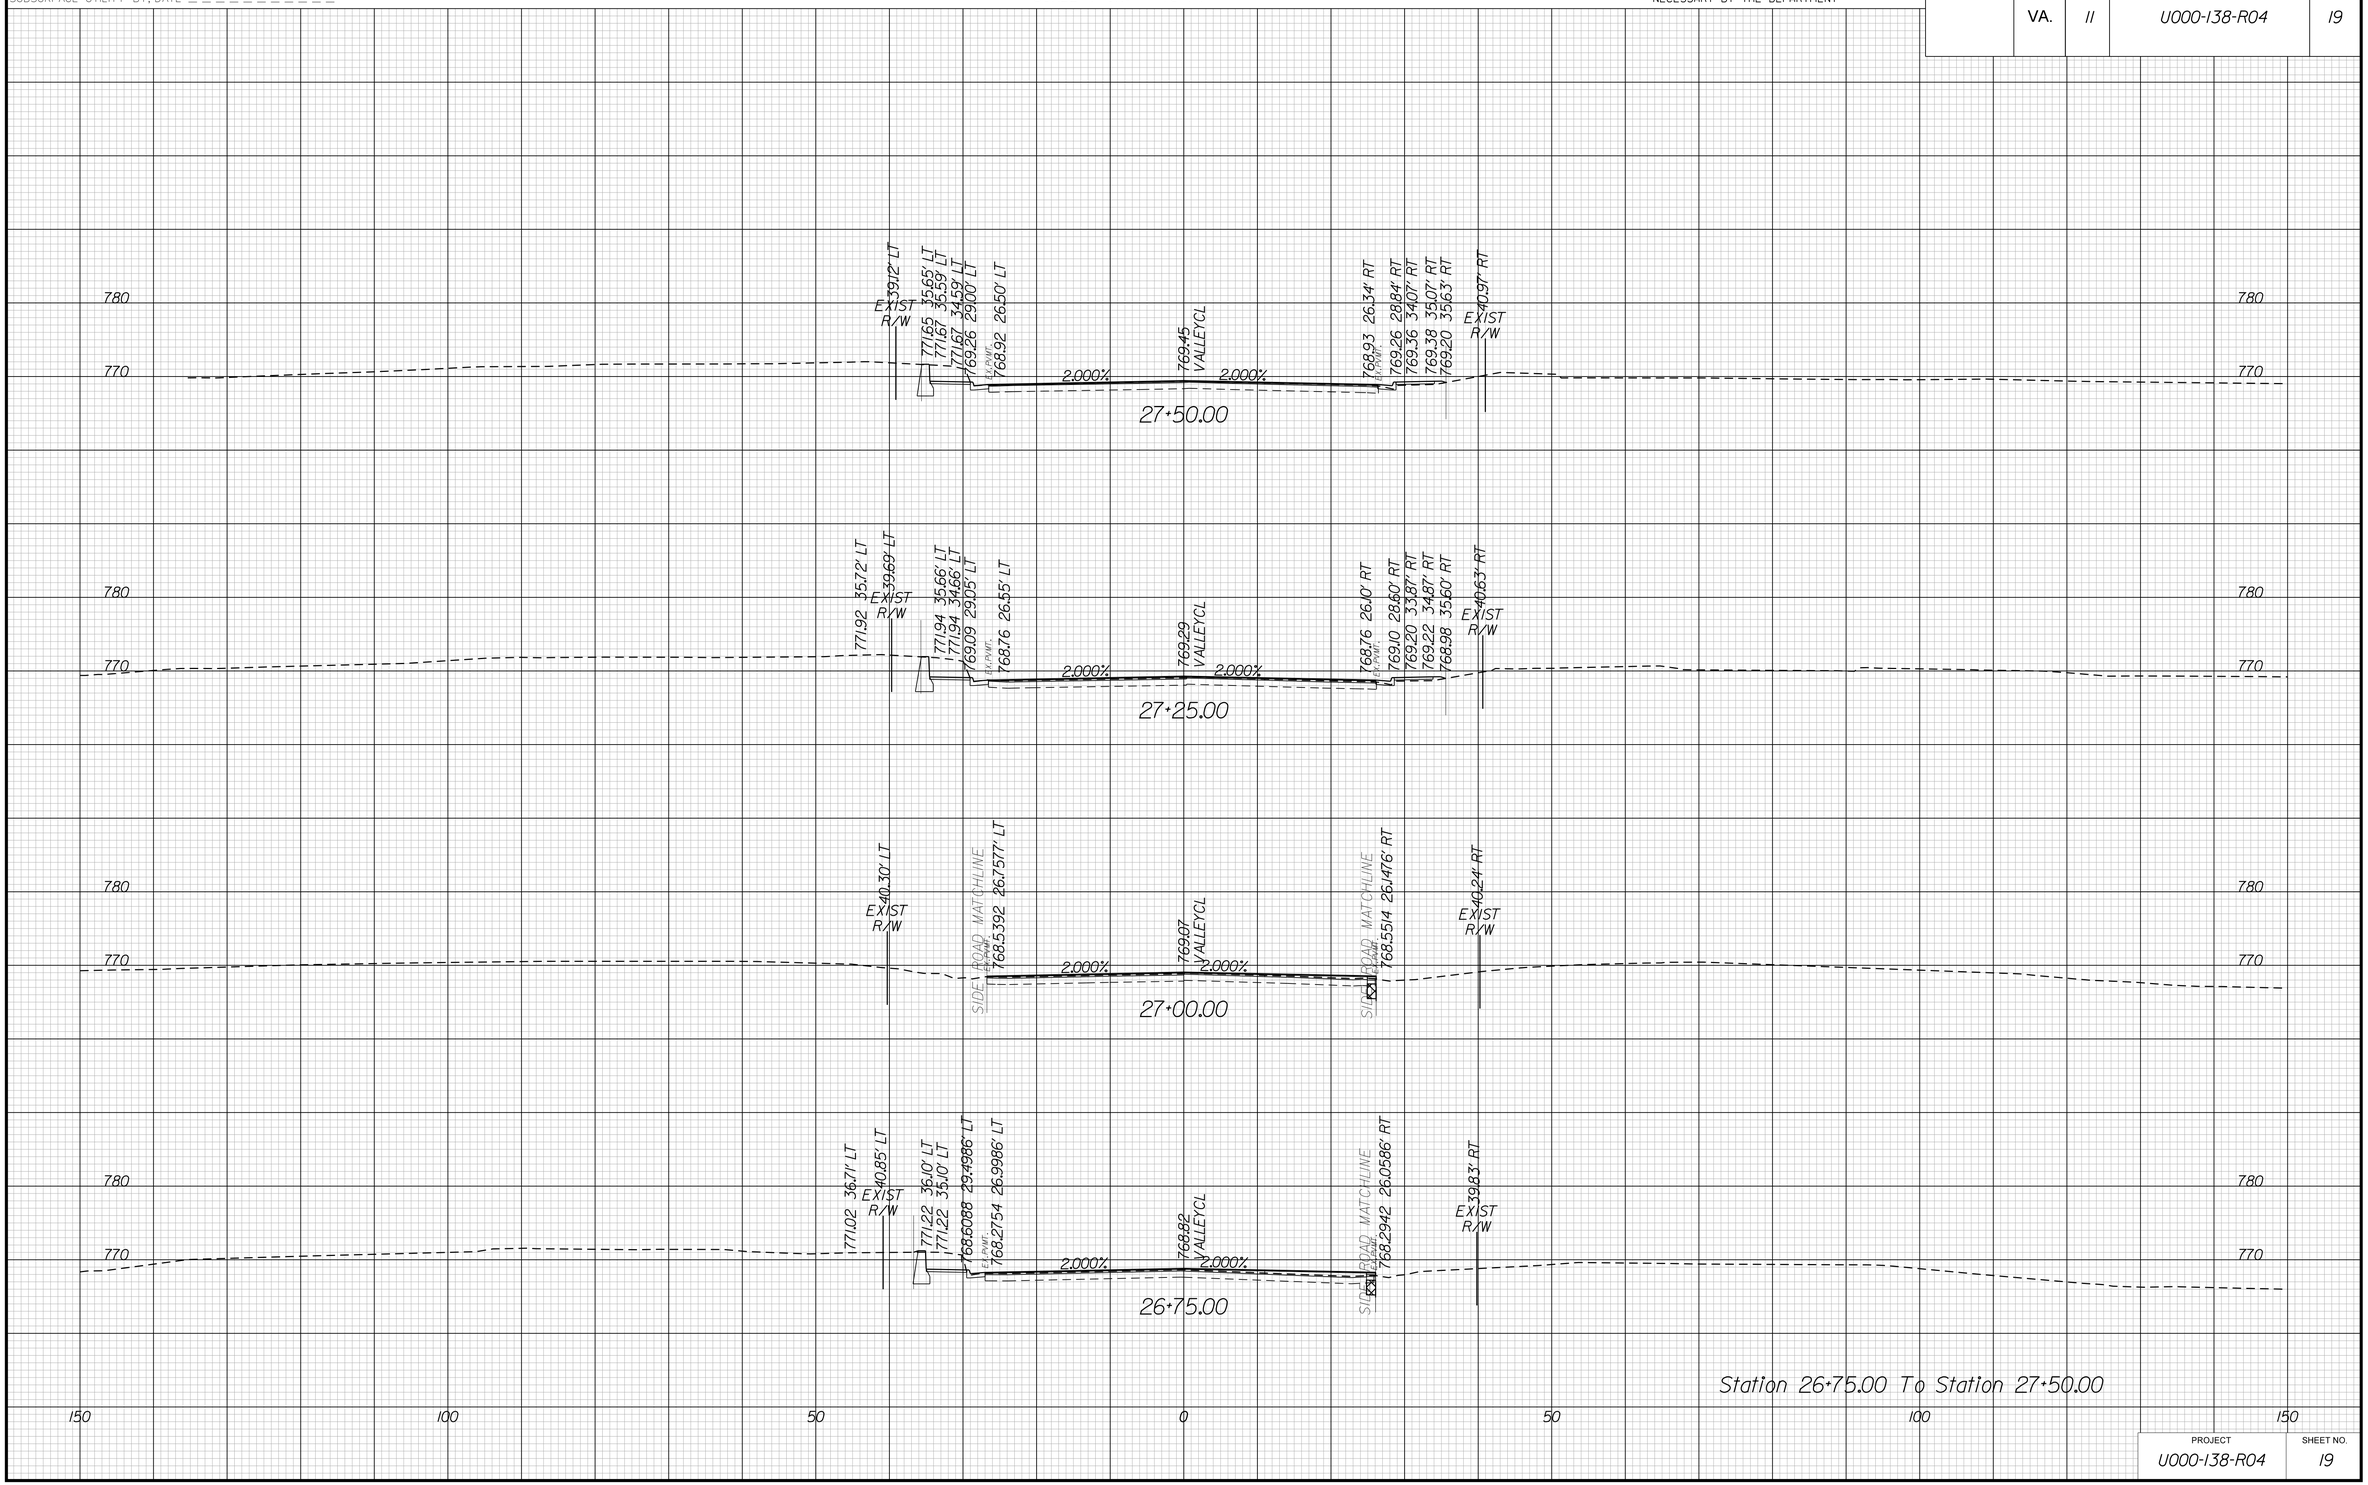

PROJECT	SHEET NO.
U000-138-R04	19

THESE PLANS ARE UNFINISHED AND UNAPPROVED AND MAY NOT BE USED FOR CONSTRUCTION.

9/24/2019
10:51:12 AM

PROJECT MANAGER _____
SURVEYED BY, DATE _____
DESIGN BY _____
SUBSURFACE UTILITY BY, DATE _____

CROSS SECTIONS

SCALE 1 IN. = 10 FT

DESIGN FEATURES RELATING TO CONSTRUCTION OR TO REGULATION AND CONTROL OF TRAFFIC MAY BE SUBJECT TO CHANGE AS DEEMED NECESSARY BY THE DEPARTMENT

REVISED	STATE	STATE ROUTE	STATE PROJECT	SHEET NO.
	VA.	11	U000-138-R04	20

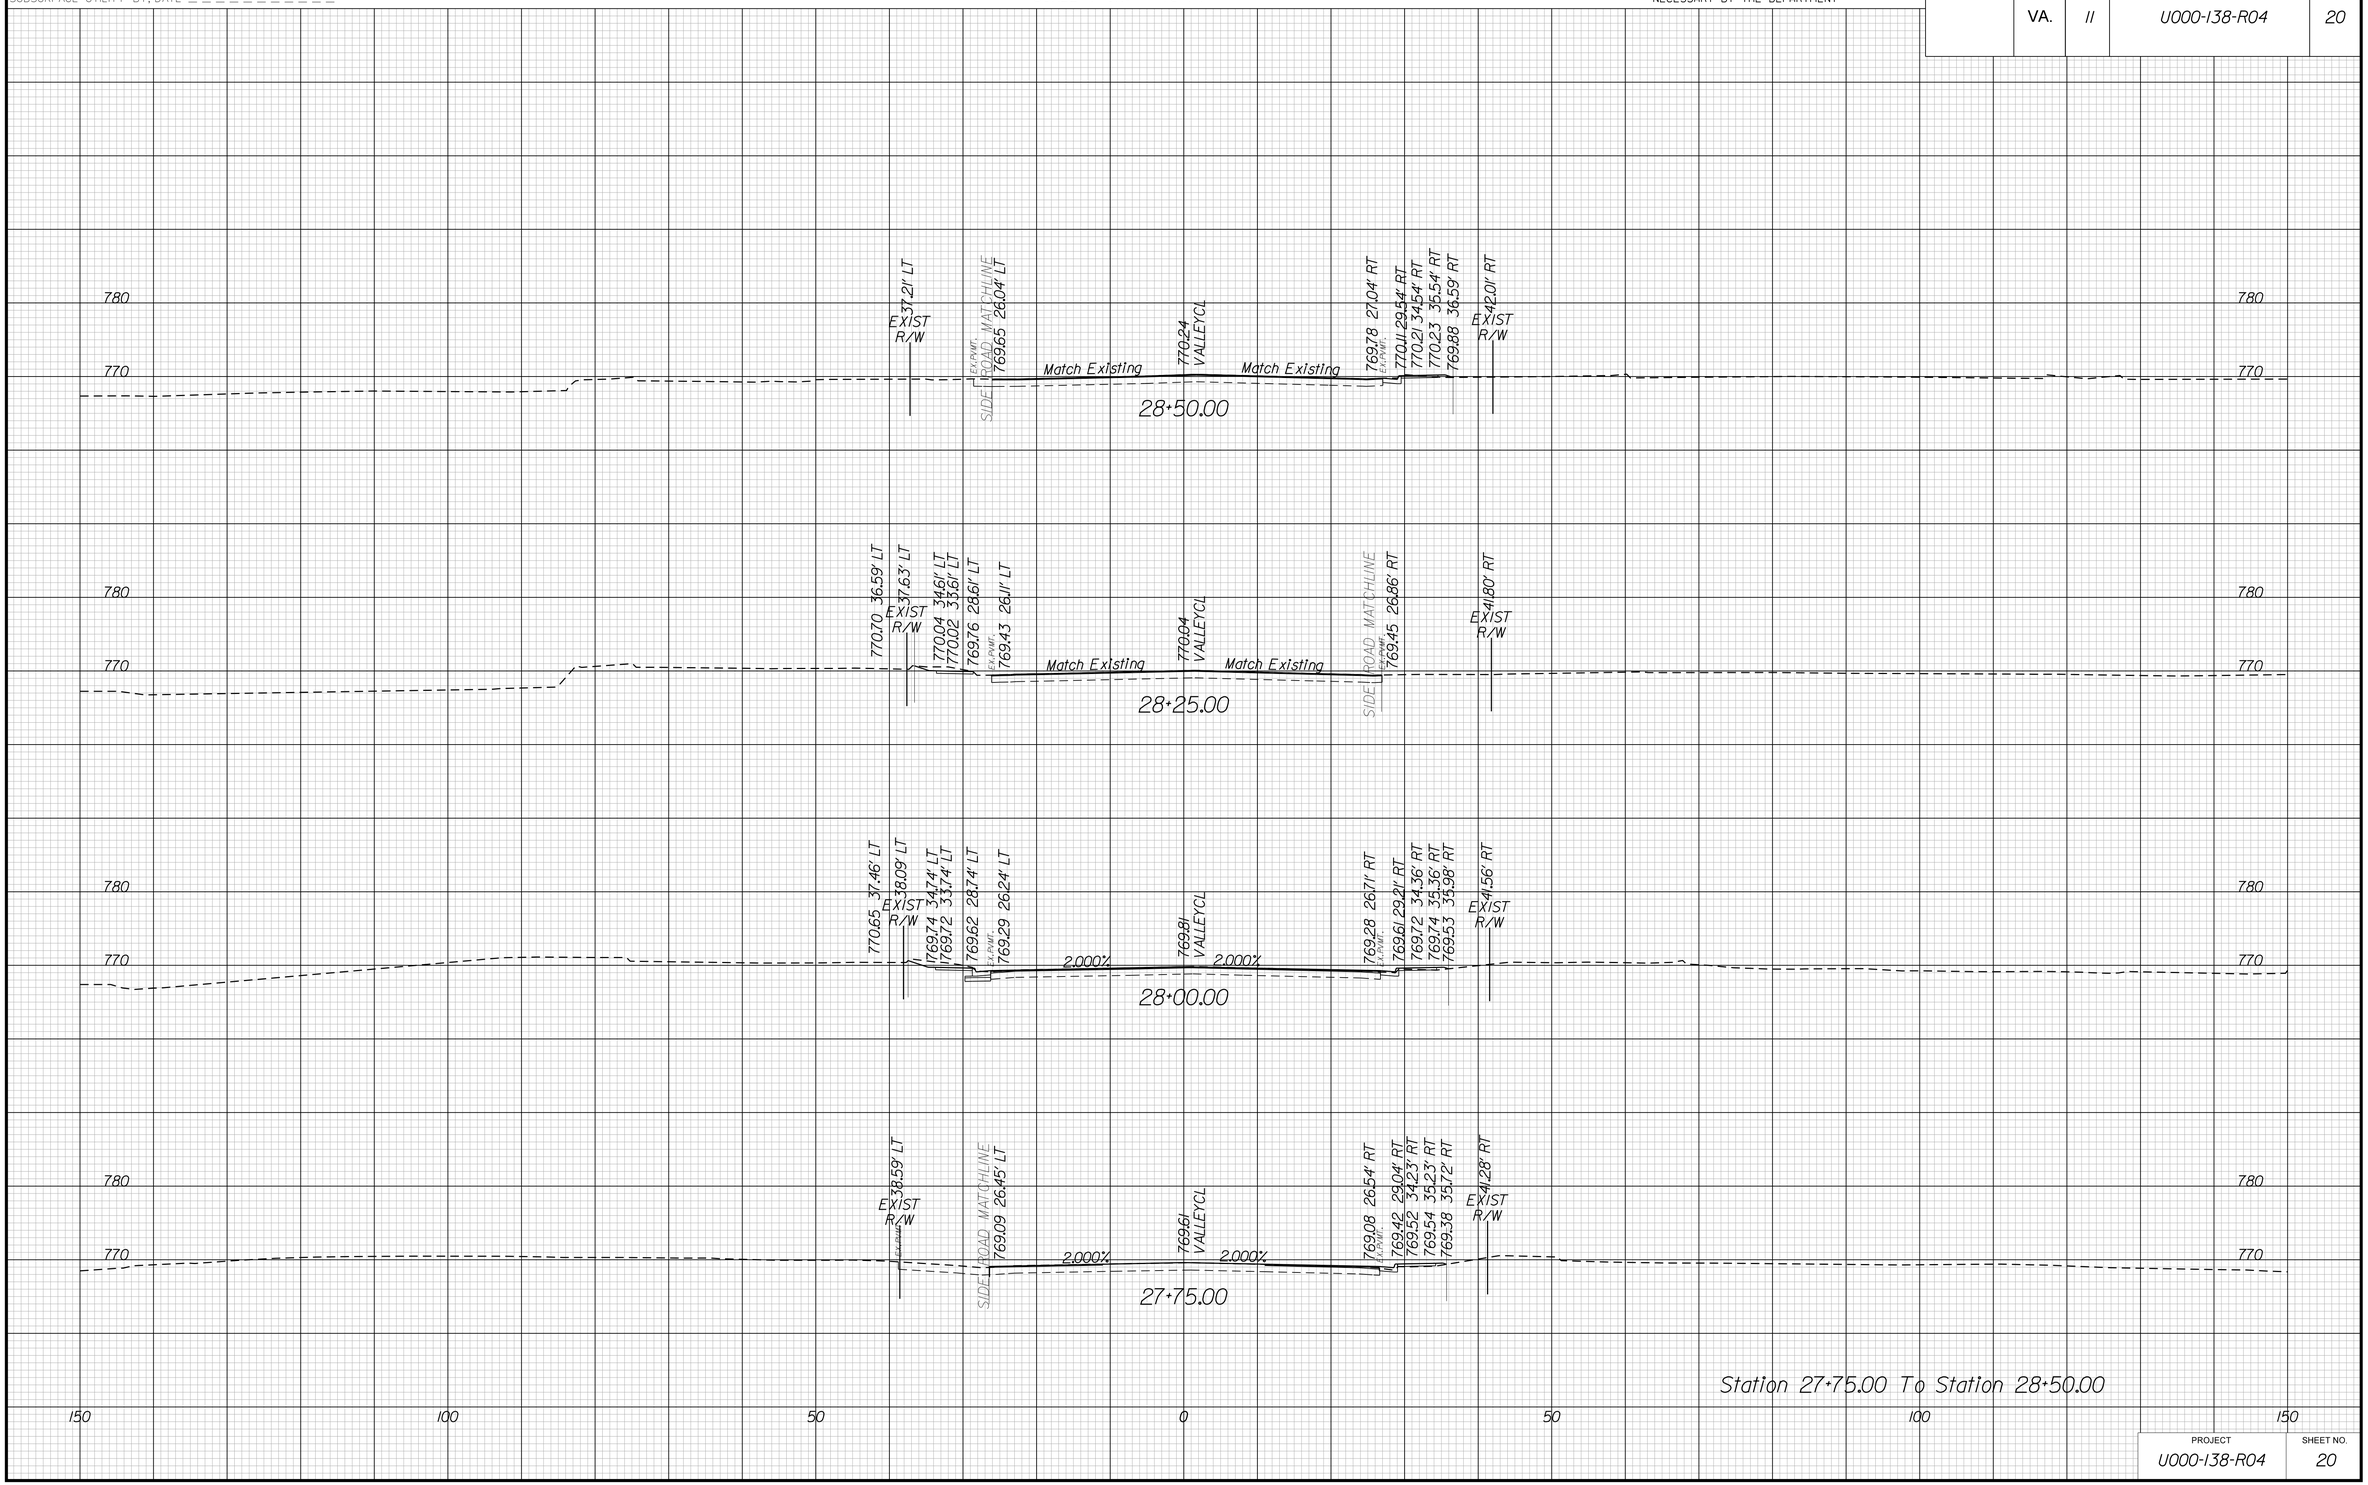

PROJECT	SHEET NO.
U000-138-R04	20

THESE PLANS ARE UNFINISHED AND UNAPPROVED AND MAY NOT BE USED FOR CONSTRUCTION.

9/24/2019
10:11:13 AM

PROJECT MANAGER _____
SURVEYED BY, DATE _____
DESIGN BY _____
SUBSURFACE UTILITY BY, DATE _____

CROSS SECTIONS

SCALE 1 IN. = 10 FT

DESIGN FEATURES RELATING TO CONSTRUCTION OR TO REGULATION AND CONTROL OF TRAFFIC MAY BE SUBJECT TO CHANGE AS DEEMED NECESSARY BY THE DEPARTMENT

REVISED	STATE	STATE ROUTE	STATE PROJECT	SHEET NO.
	VA.	11	U000-138-R04	21

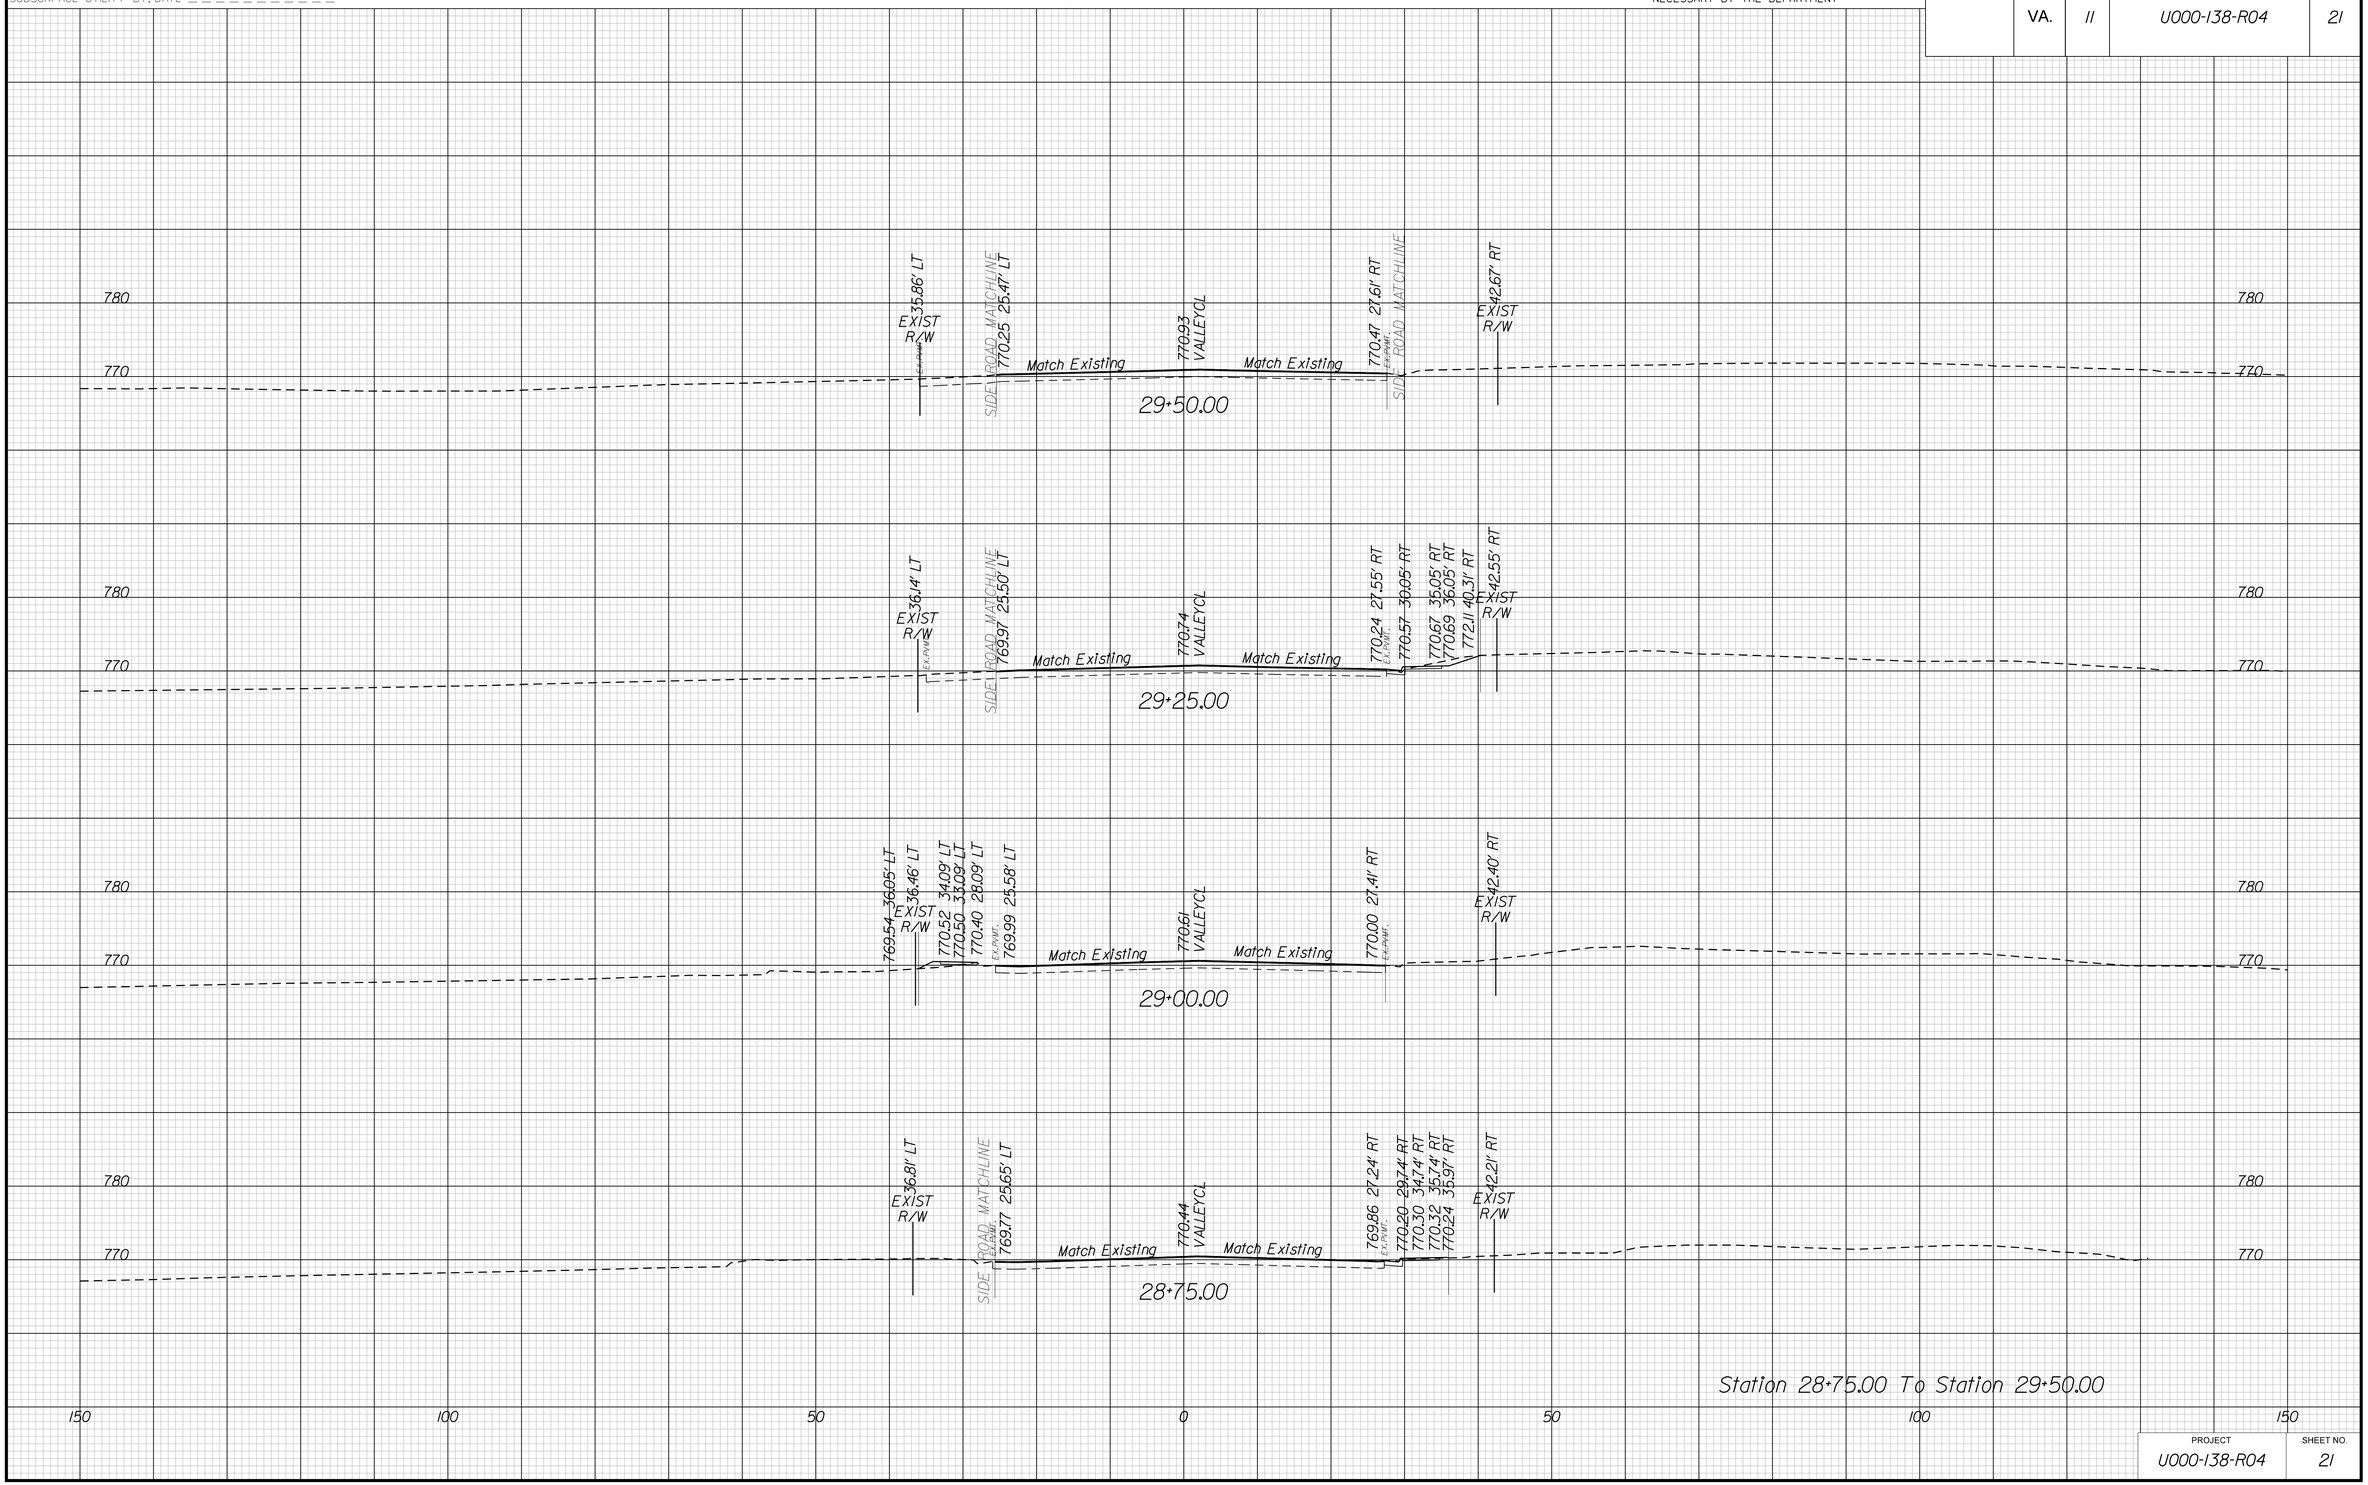

PROJECT	SHEET NO.
U000-138-R04	21

THESE PLANS ARE UNFINISHED AND UNAPPROVED AND MAY NOT BE USED FOR CONSTRUCTION.

9/24/2019
10:41:15 AM

PROJECT MANAGER _____
SURVEYED BY, DATE _____
DESIGN BY _____
SUBSURFACE UTILITY BY, DATE _____

CROSS SECTIONS

SCALE 1 IN. = 10 FT

DESIGN FEATURES RELATING TO CONSTRUCTION OR TO REGULATION AND CONTROL OF TRAFFIC MAY BE SUBJECT TO CHANGE AS DEEMED NECESSARY BY THE DEPARTMENT

REVISED	STATE	STATE ROUTE	STATE PROJECT	SHEET NO.
	VA.	11	U000-138-R04	22

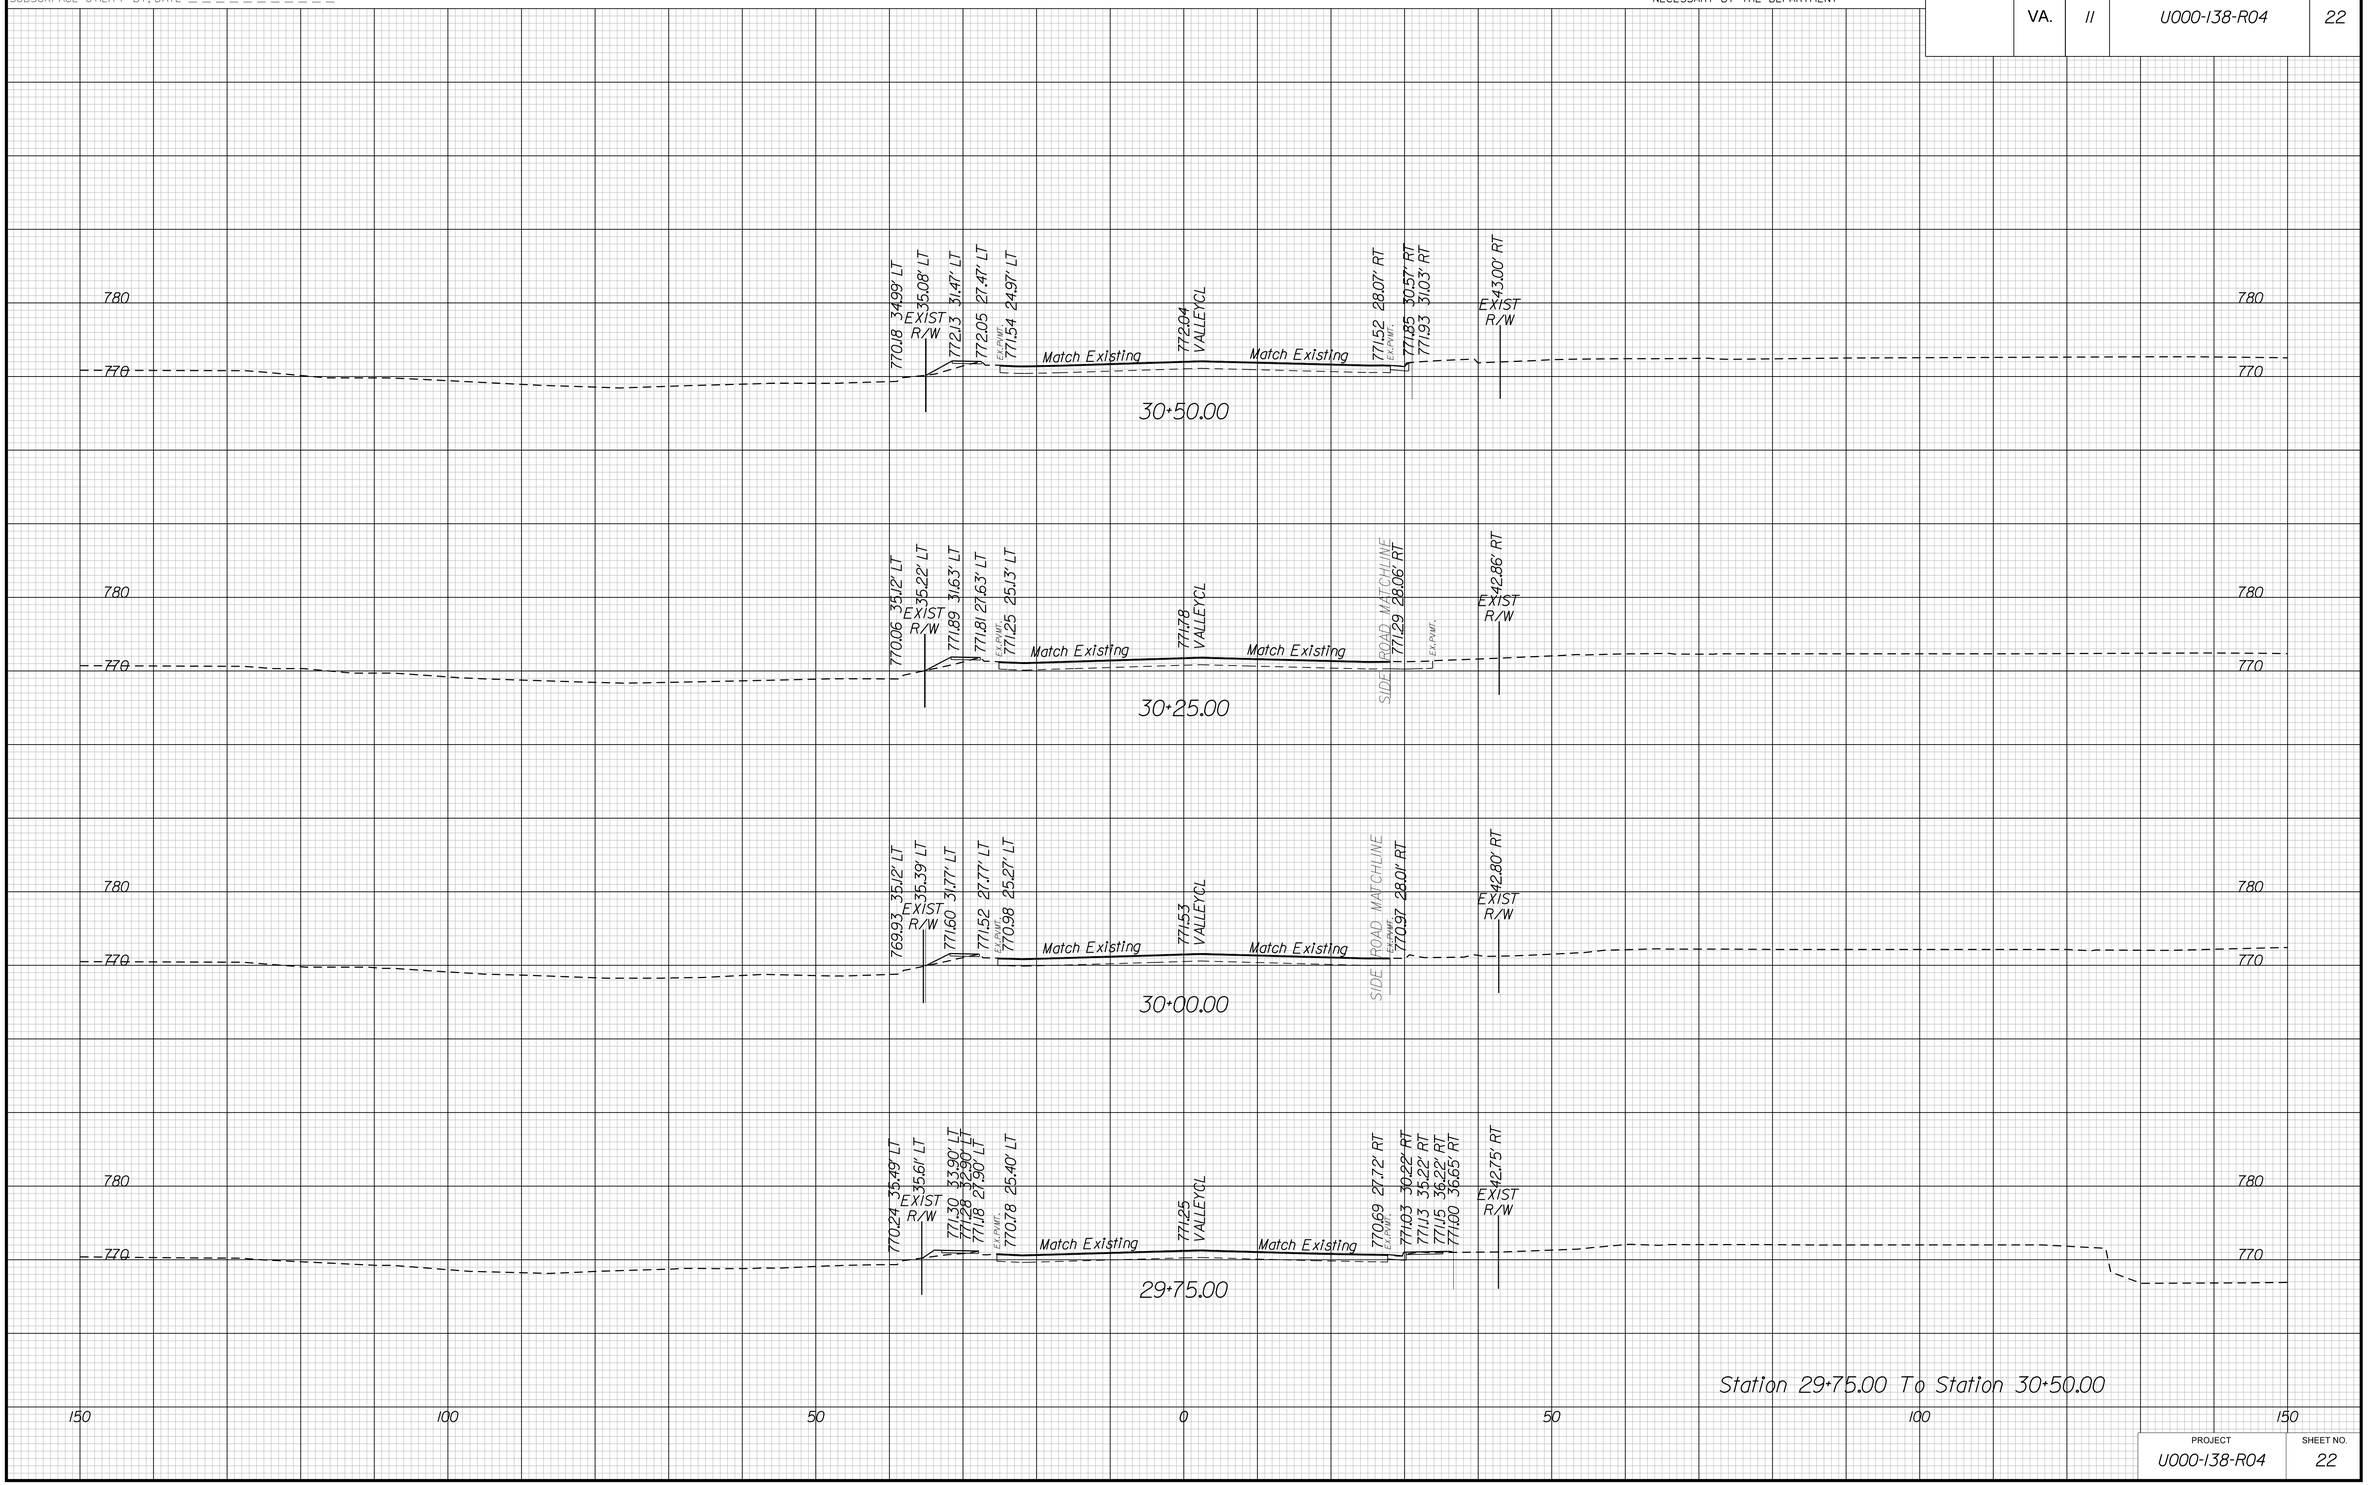

PROJECT	SHEET NO.
U000-138-R04	22

THESE PLANS ARE UNFINISHED AND UNAPPROVED AND MAY NOT BE USED FOR CONSTRUCTION.

9/24/2019
10:15:17 AM

PROJECT MANAGER _____
SURVEYED BY, DATE _____
DESIGN BY _____
SUBSURFACE UTILITY BY, DATE _____

CROSS SECTIONS

SCALE 1 IN. = 10 FT

DESIGN FEATURES RELATING TO CONSTRUCTION OR TO REGULATION AND CONTROL OF TRAFFIC MAY BE SUBJECT TO CHANGE AS DEEMED NECESSARY BY THE DEPARTMENT

REVISED	STATE	STATE ROUTE	STATE PROJECT	SHEET NO.
	VA.	11	U000-138-R04	23

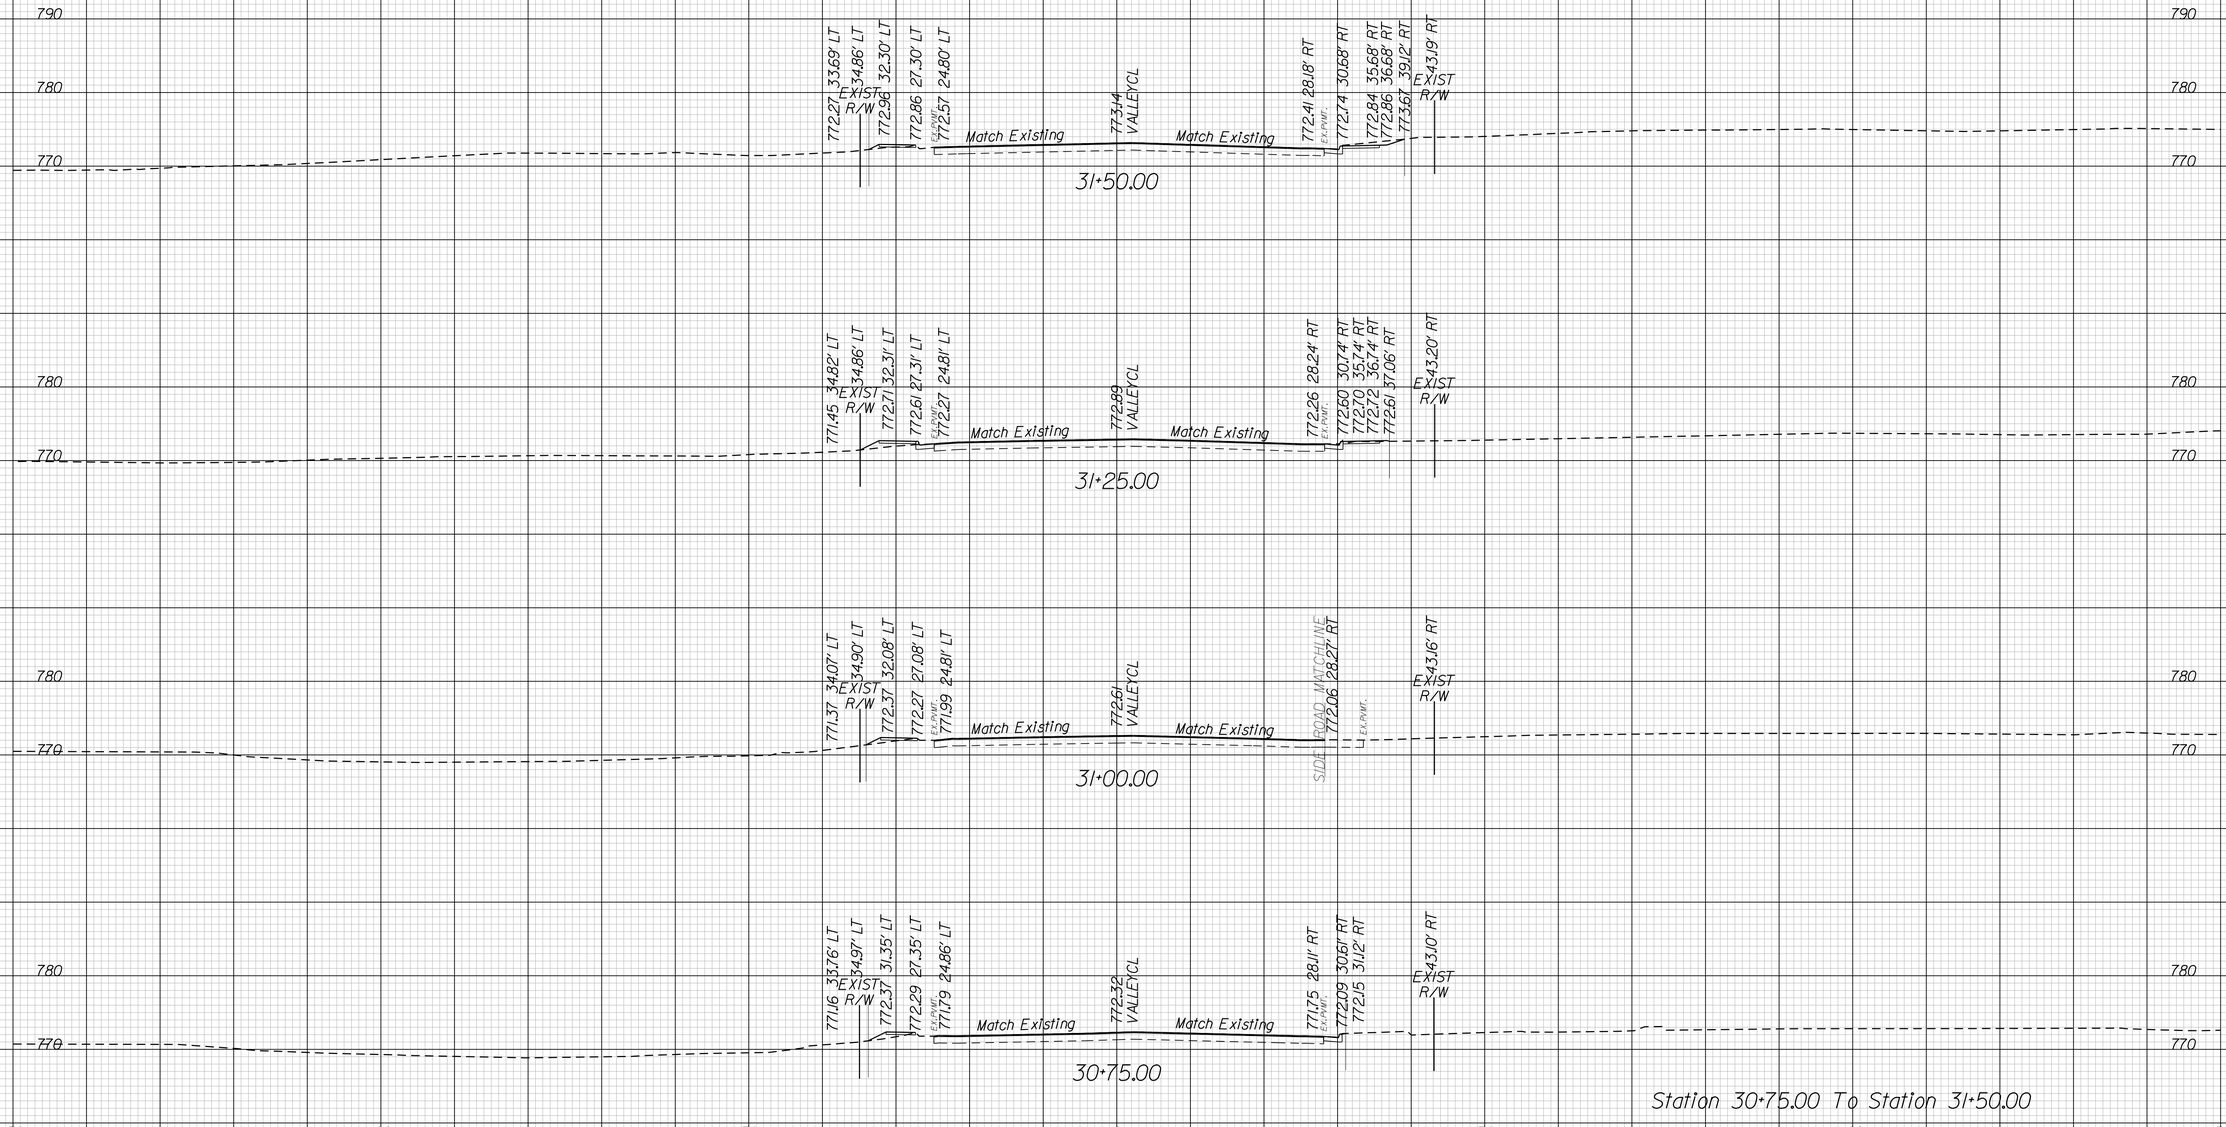

PROJECT	SHEET NO.
U000-138-R04	23

THESE PLANS ARE UNFINISHED AND UNAPPROVED AND MAY NOT BE USED FOR CONSTRUCTION.

9/24/2019
10:41:19 AM

PROJECT MANAGER _____
SURVEYED BY, DATE _____
DESIGN BY _____
SUBSURFACE UTILITY BY, DATE _____

CROSS SECTIONS

SCALE 1 IN. = 10 FT

DESIGN FEATURES RELATING TO CONSTRUCTION OR TO REGULATION AND CONTROL OF TRAFFIC MAY BE SUBJECT TO CHANGE AS DEEMED NECESSARY BY THE DEPARTMENT

REVISED	STATE	STATE ROUTE	STATE PROJECT	SHEET NO.
	VA.	11	U000-138-R04	24

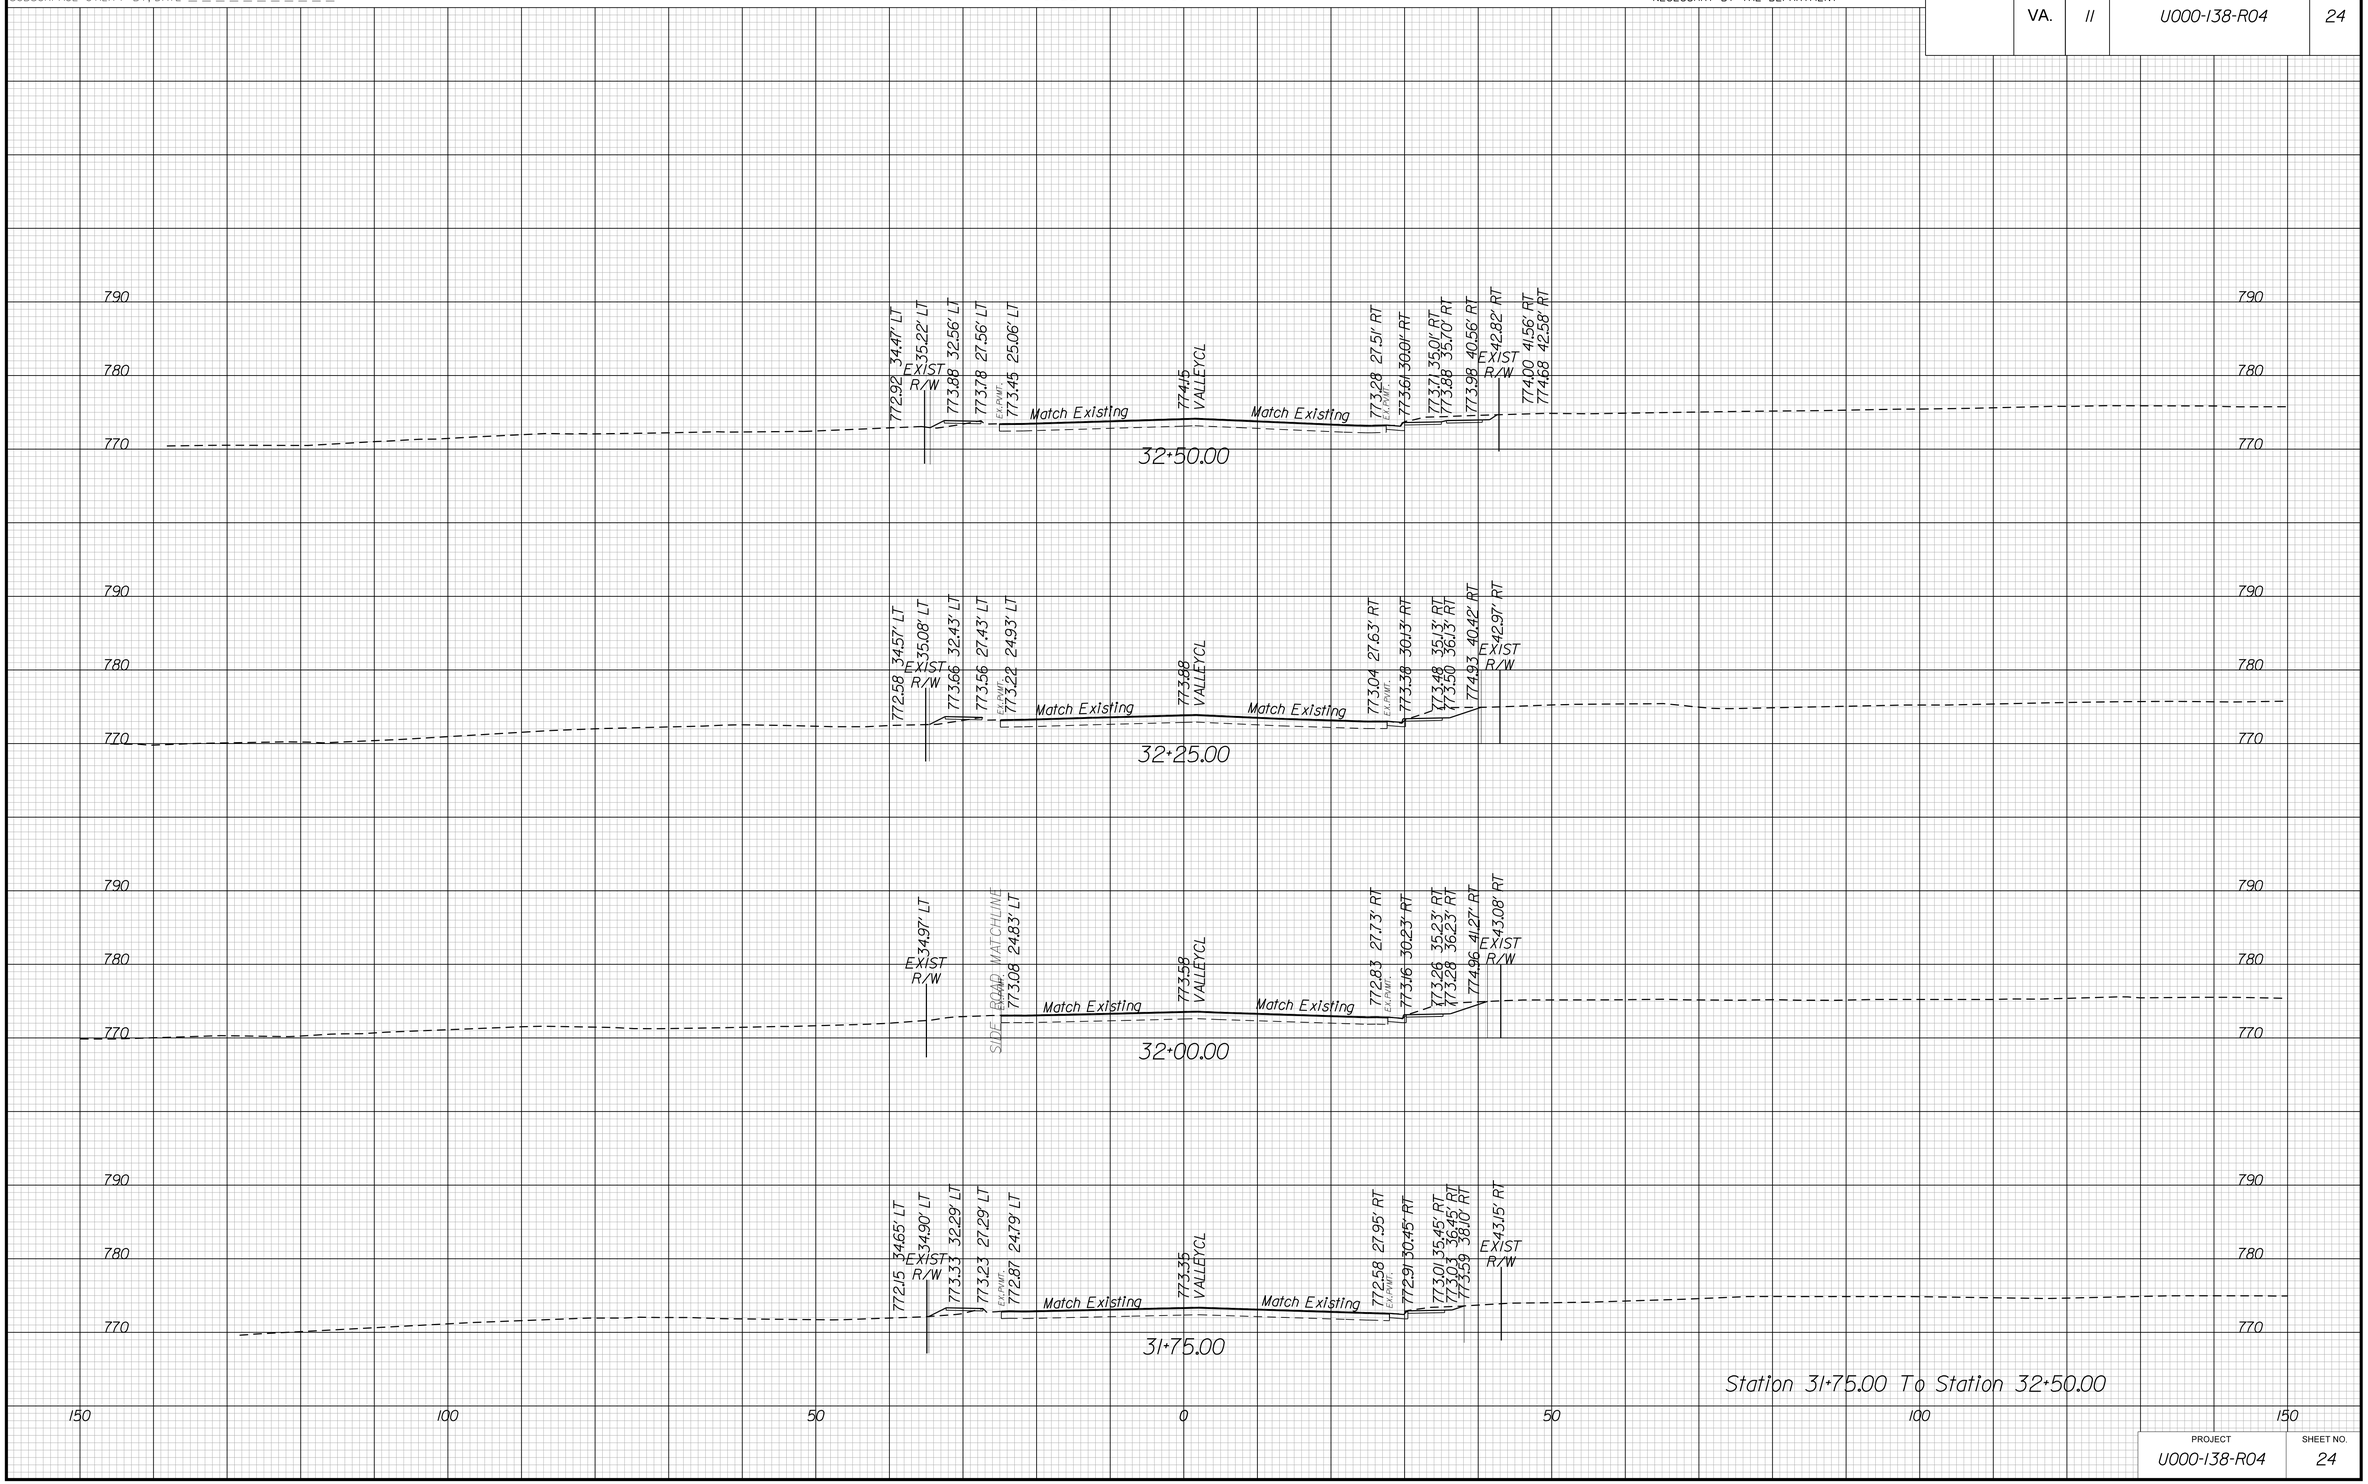

PROJECT	SHEET NO.
U000-138-R04	24

THESE PLANS ARE UNFINISHED AND UNAPPROVED AND MAY NOT BE USED FOR CONSTRUCTION.

9/24/2019
10:11:21 AM

PROJECT MANAGER _____
SURVEYED BY, DATE _____
DESIGN BY _____
SUBSURFACE UTILITY BY, DATE _____

CROSS SECTIONS

SCALE 1 IN. = 10 FT

DESIGN FEATURES RELATING TO CONSTRUCTION OR TO REGULATION AND CONTROL OF TRAFFIC MAY BE SUBJECT TO CHANGE AS DEEMED NECESSARY BY THE DEPARTMENT

REVISED	STATE	STATE ROUTE	STATE PROJECT	SHEET NO.
	VA.	11	U000-138-R04	25

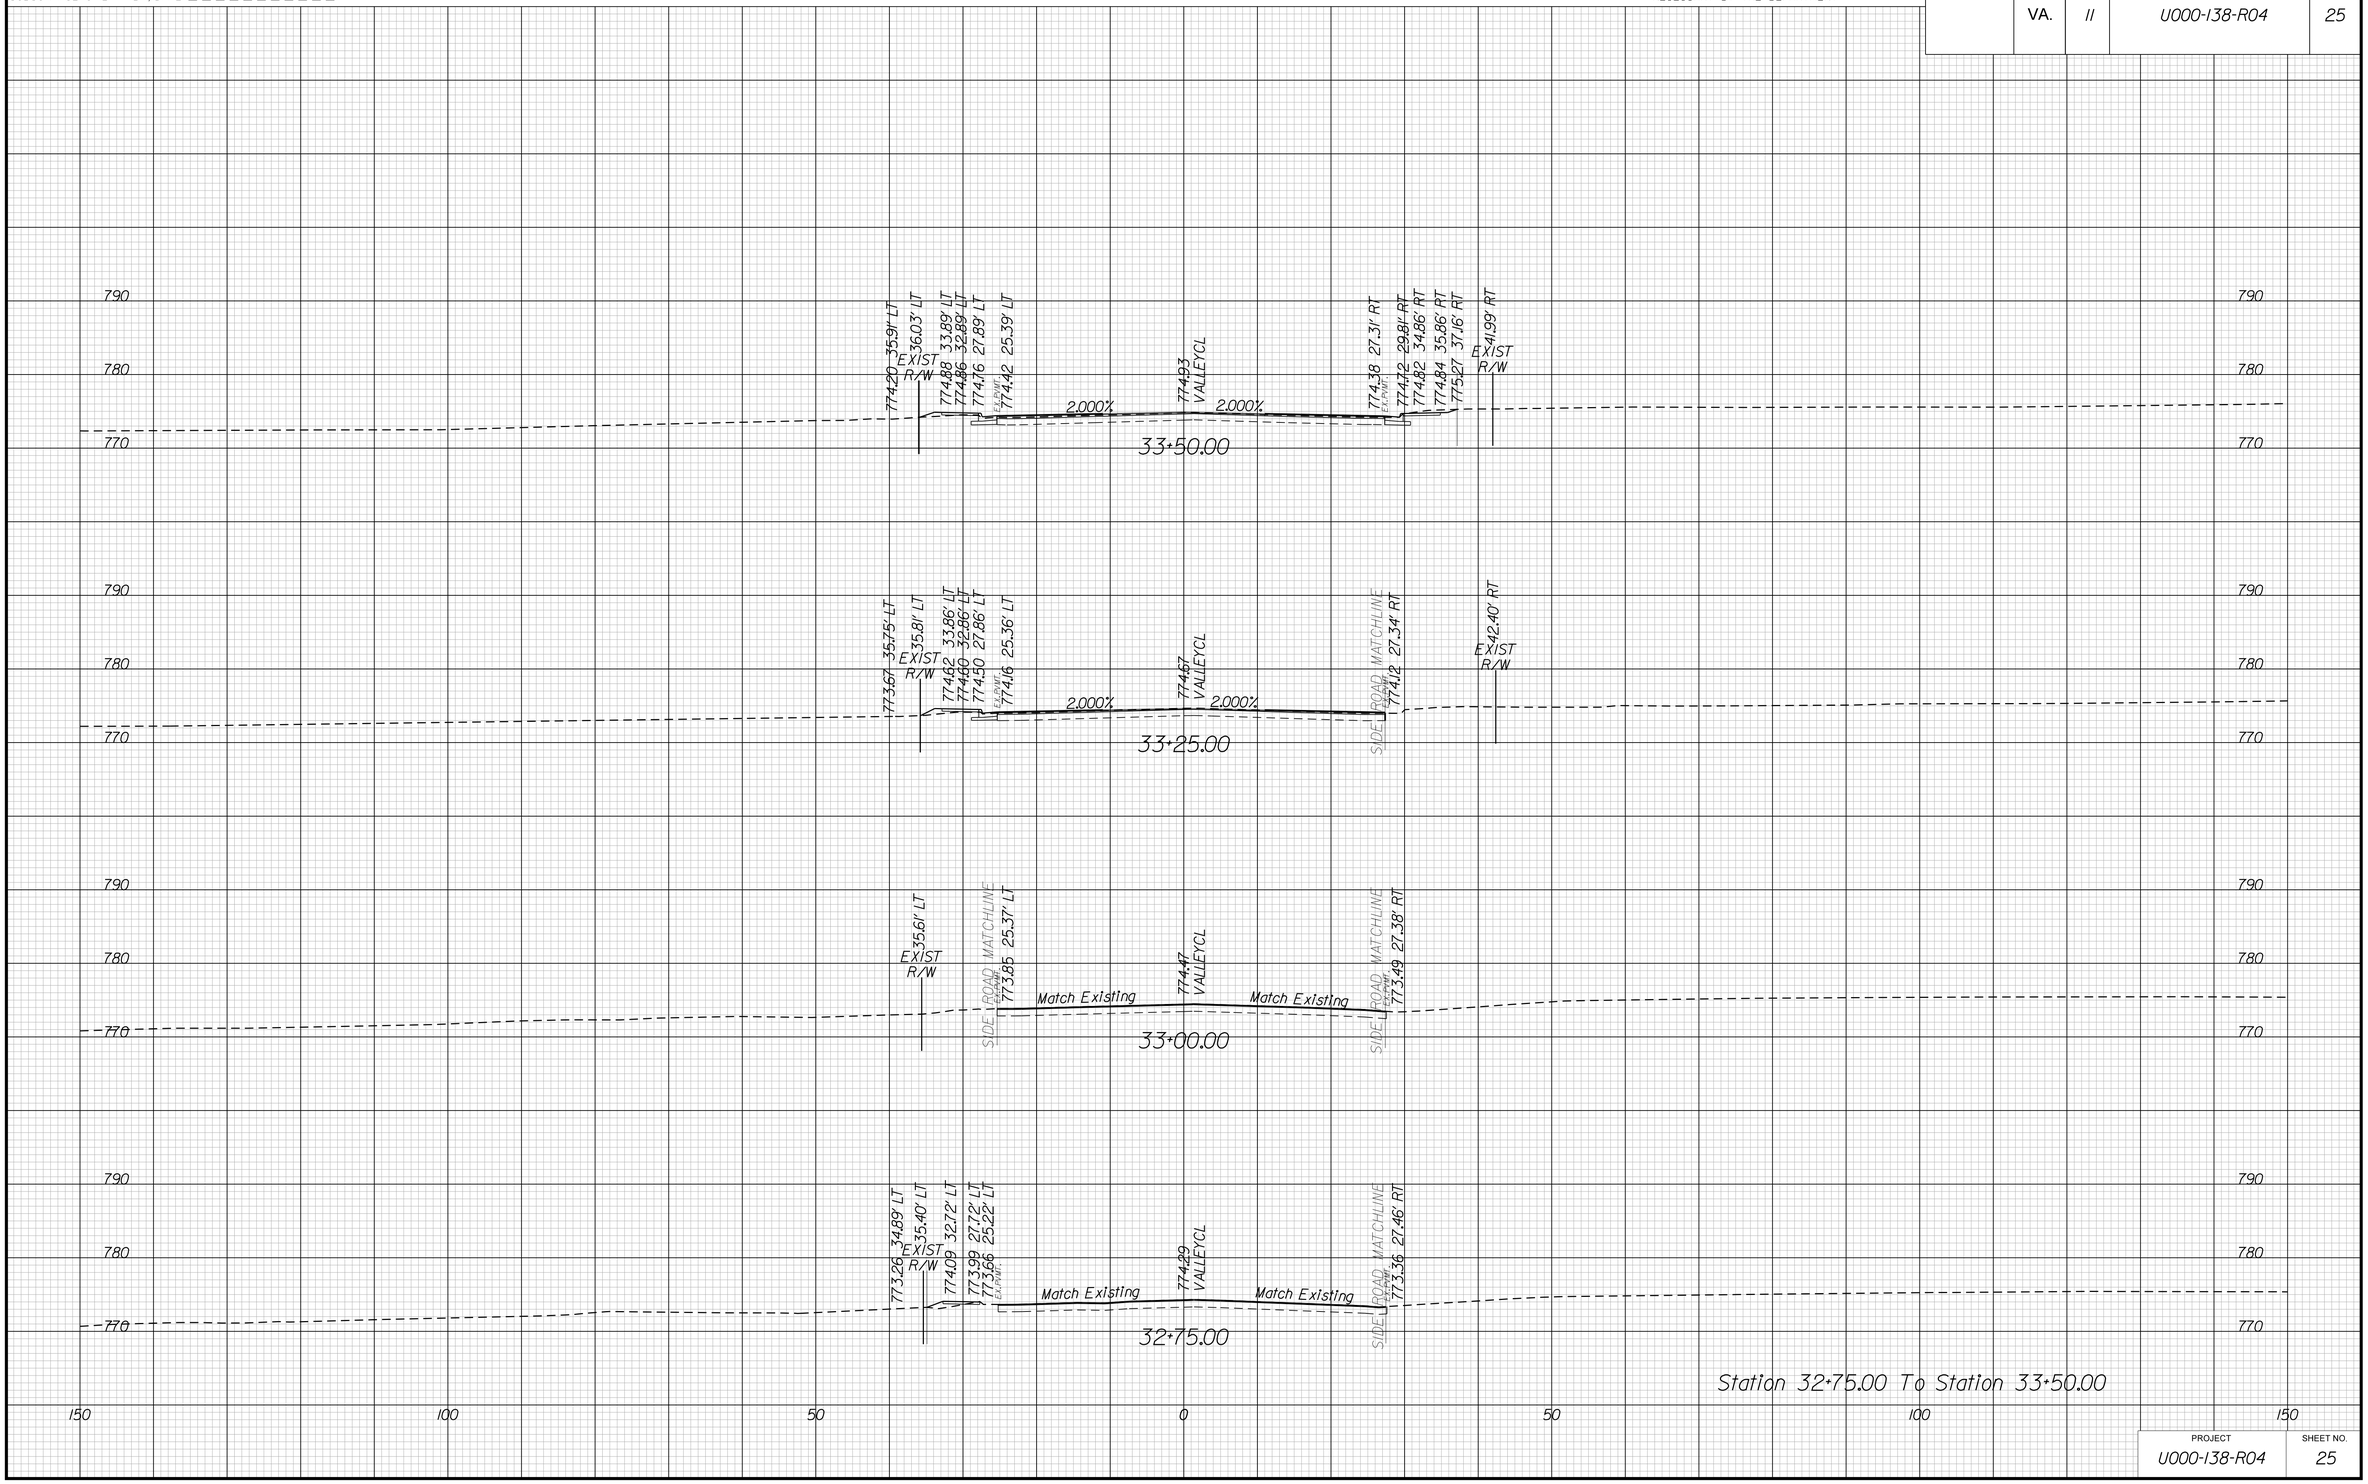

PROJECT	SHEET NO.
U000-138-R04	25

THESE PLANS ARE UNFINISHED AND UNAPPROVED AND MAY NOT BE USED FOR CONSTRUCTION.

9/24/2019
10:16:23 AM

PROJECT MANAGER _____
SURVEYED BY, DATE _____
DESIGN BY _____
SUBSURFACE UTILITY BY, DATE _____

CROSS SECTIONS

SCALE 1 IN. = 10 FT

DESIGN FEATURES RELATING TO CONSTRUCTION OR TO REGULATION AND CONTROL OF TRAFFIC MAY BE SUBJECT TO CHANGE AS DEEMED NECESSARY BY THE DEPARTMENT

REVISED	STATE	STATE ROUTE	STATE PROJECT	SHEET NO.
	VA.	11	U000-138-R04	26

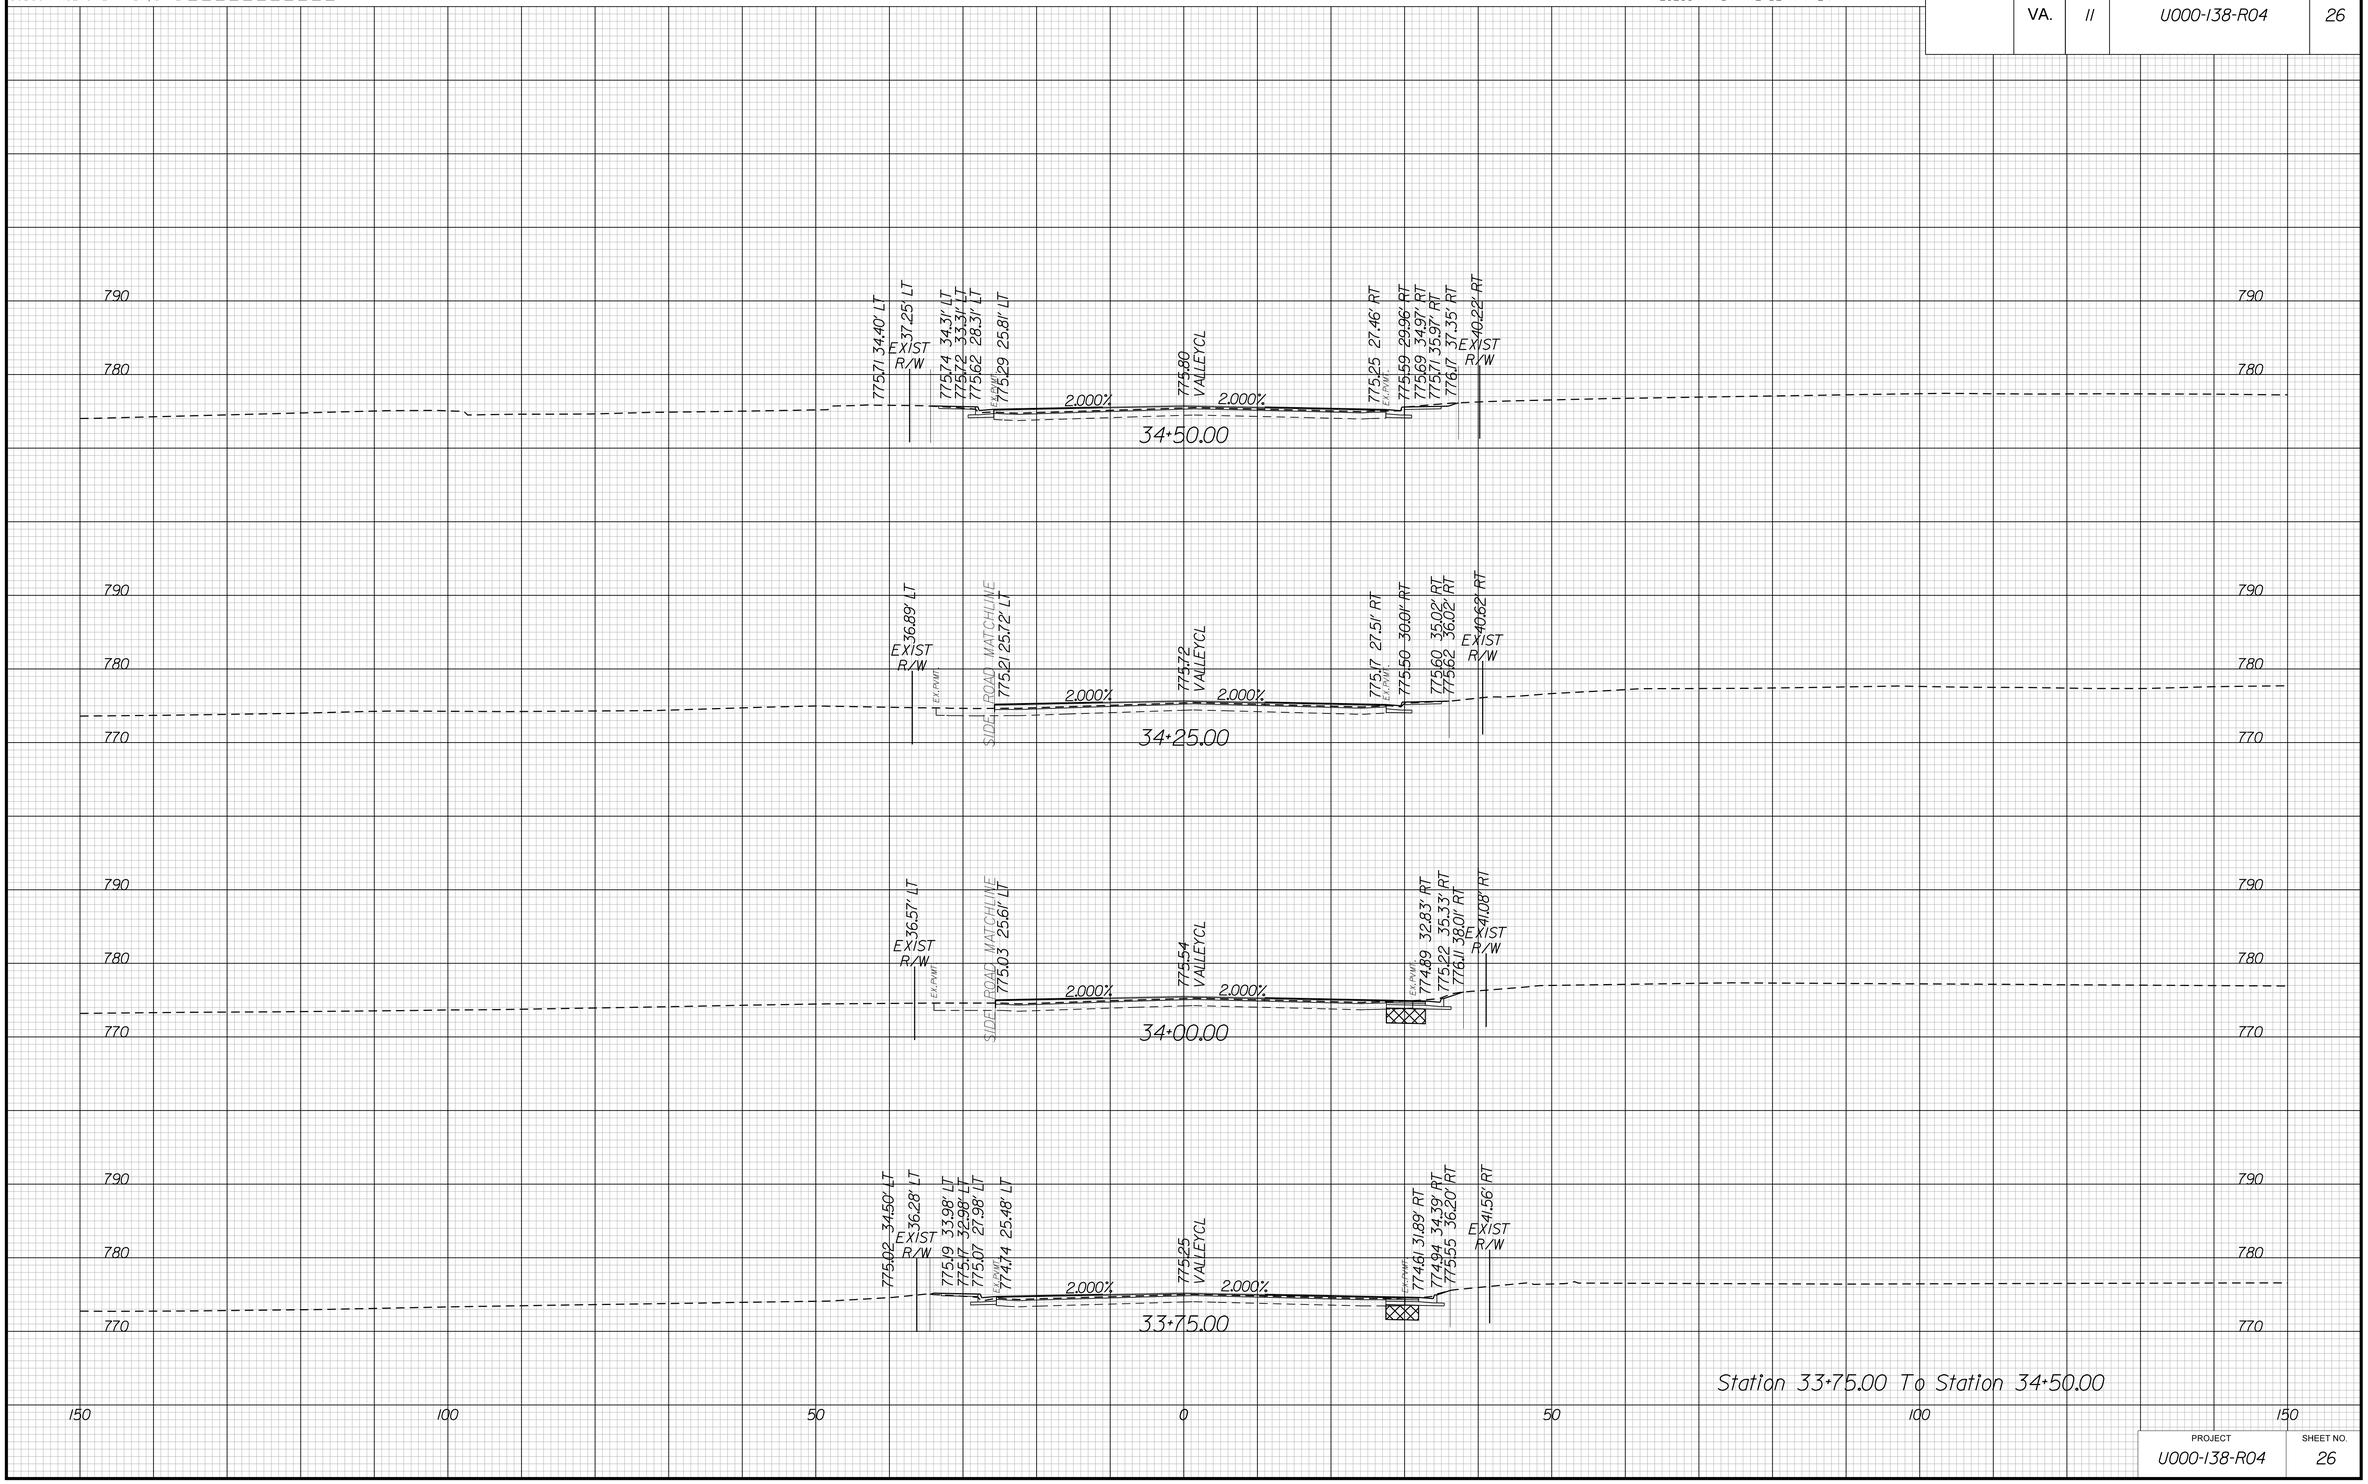

PROJECT	SHEET NO.
U000-138-R04	26

THESE PLANS ARE UNFINISHED AND UNAPPROVED AND MAY NOT BE USED FOR CONSTRUCTION.

9/24/2019
10:11:25 AM

PROJECT MANAGER _____
SURVEYED BY, DATE _____
DESIGN BY _____
SUBSURFACE UTILITY BY, DATE _____

CROSS SECTIONS

SCALE 1 IN. = 10 FT

DESIGN FEATURES RELATING TO CONSTRUCTION OR TO REGULATION AND CONTROL OF TRAFFIC MAY BE SUBJECT TO CHANGE AS DEEMED NECESSARY BY THE DEPARTMENT

REVISED	STATE	STATE ROUTE	STATE PROJECT	SHEET NO.
	VA.	11	U000-138-R04	27

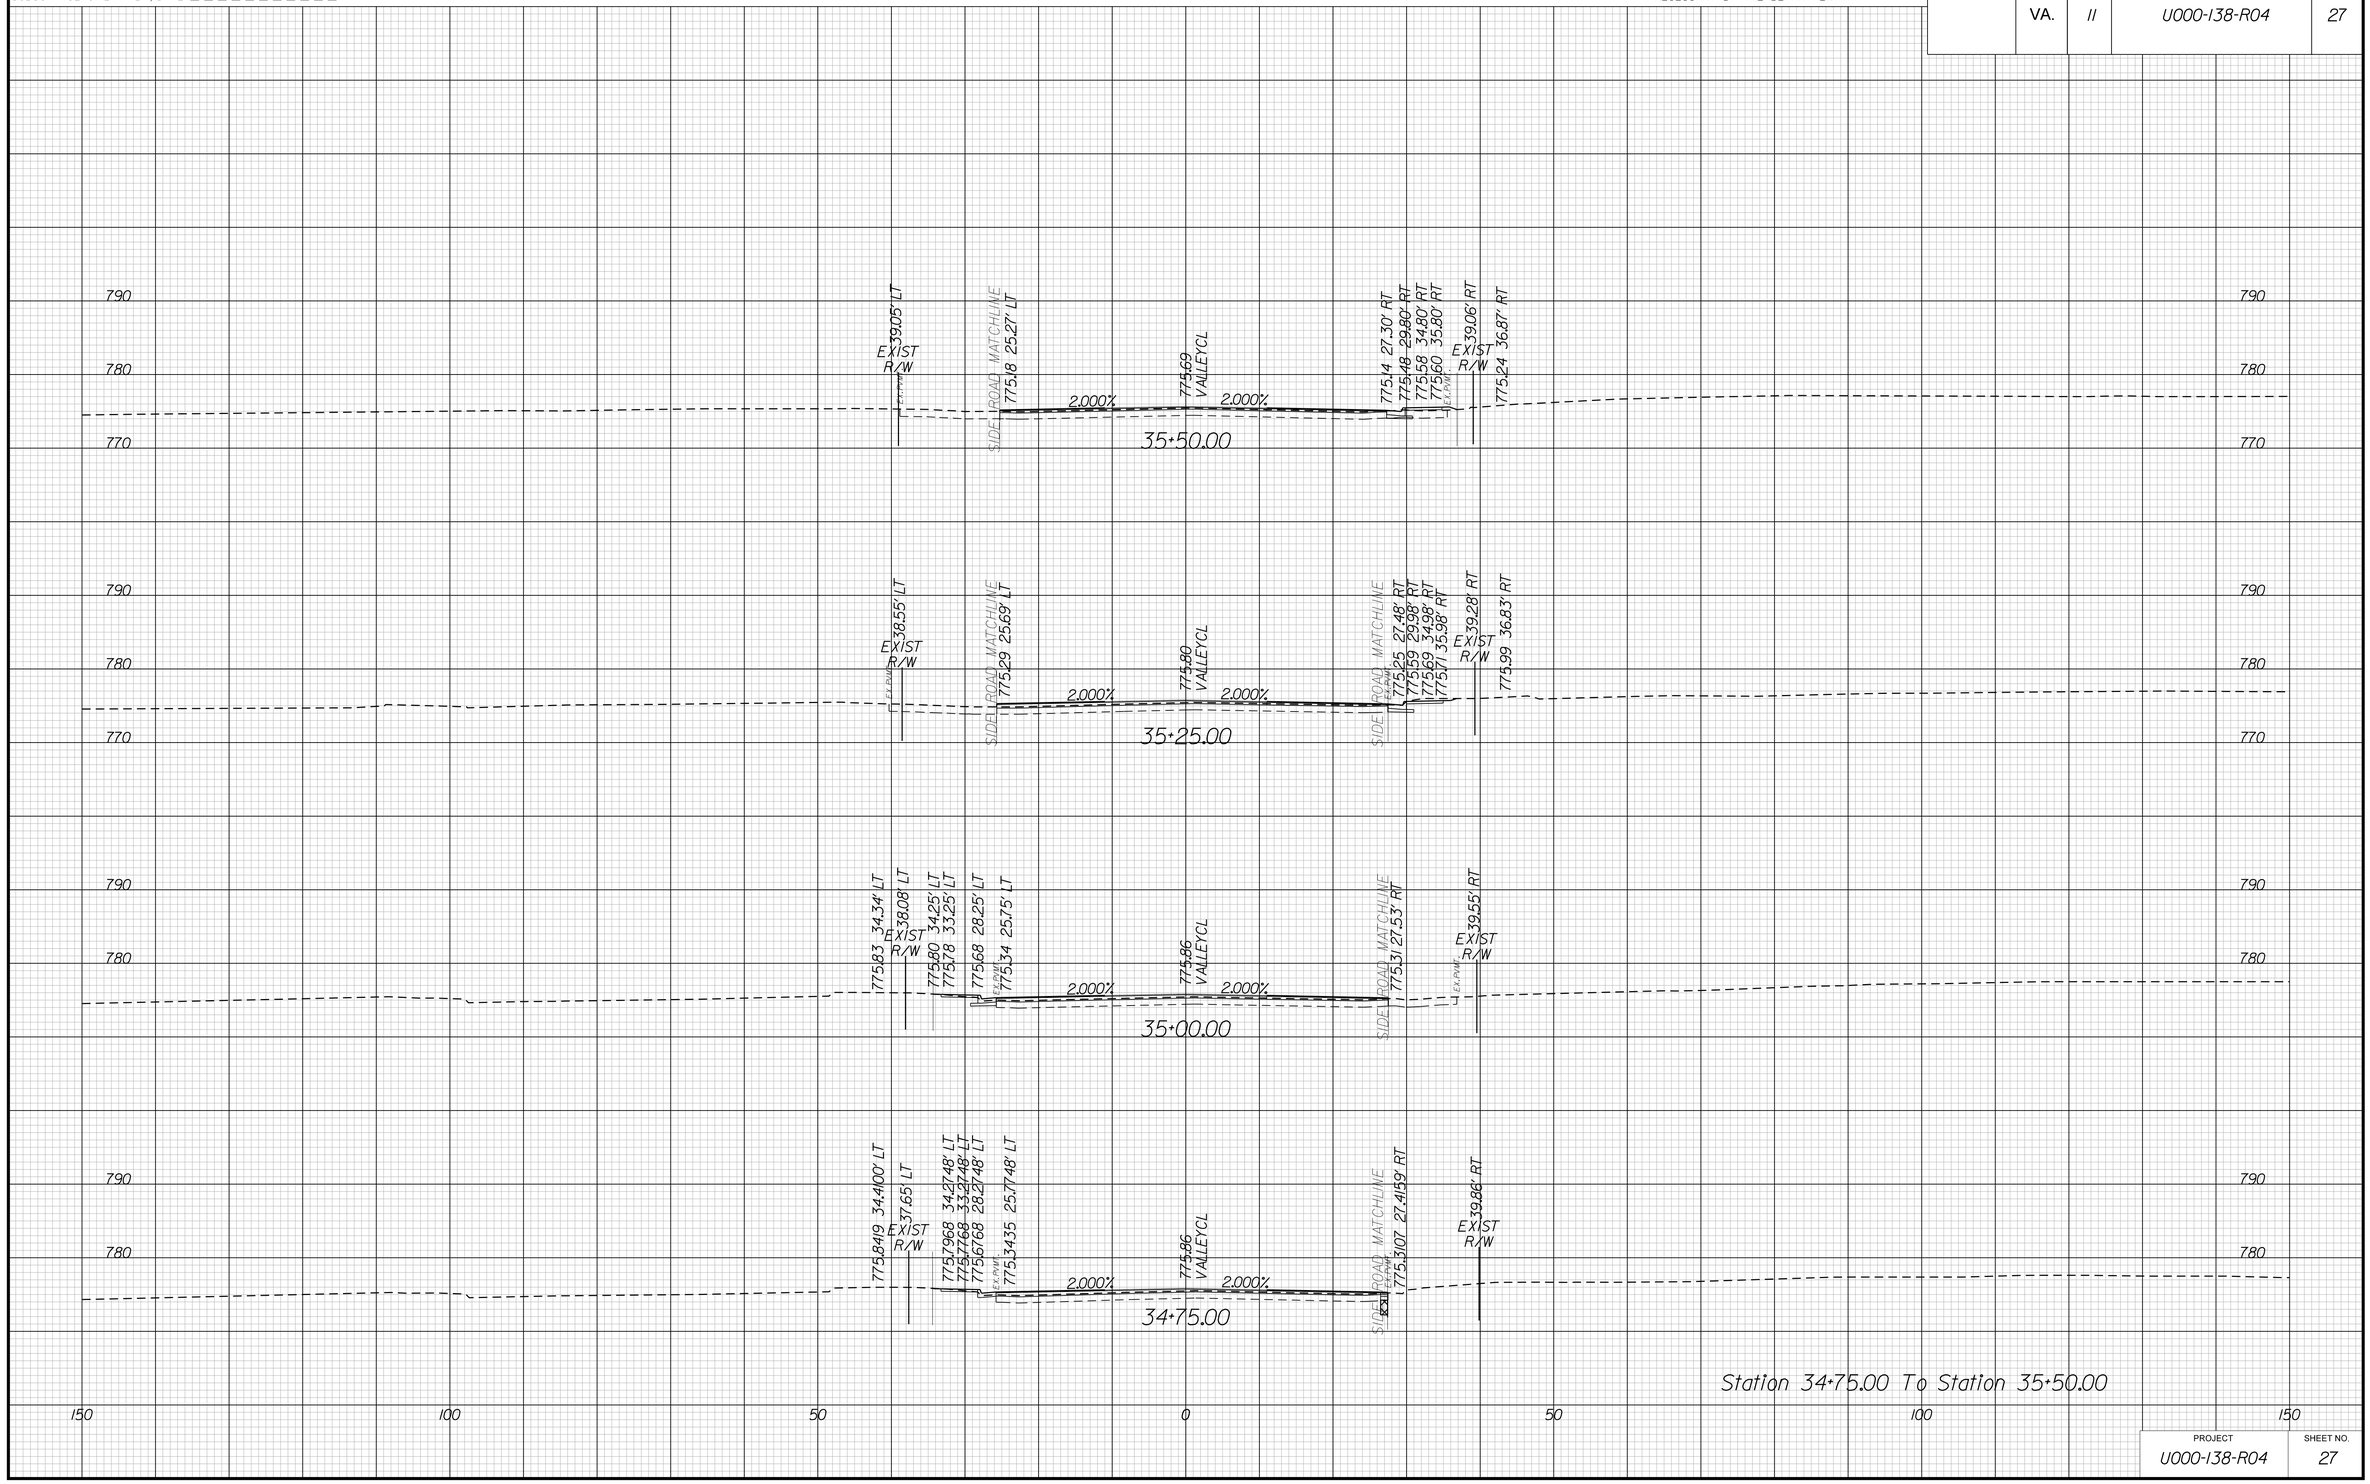

PROJECT	SHEET NO.
U000-138-R04	27

THESE PLANS ARE UNFINISHED AND UNAPPROVED AND MAY NOT BE USED FOR CONSTRUCTION.

9/24/2019
10:11:27 AM

PROJECT MANAGER _____
SURVEYED BY, DATE _____
DESIGN BY _____
SUBSURFACE UTILITY BY, DATE _____

CROSS SECTIONS

SCALE 1 IN. = 10 FT

DESIGN FEATURES RELATING TO CONSTRUCTION OR TO REGULATION AND CONTROL OF TRAFFIC MAY BE SUBJECT TO CHANGE AS DEEMED NECESSARY BY THE DEPARTMENT

REVISED	STATE	STATE ROUTE	STATE PROJECT	SHEET NO.
	VA.	11	U000-138-R04	28

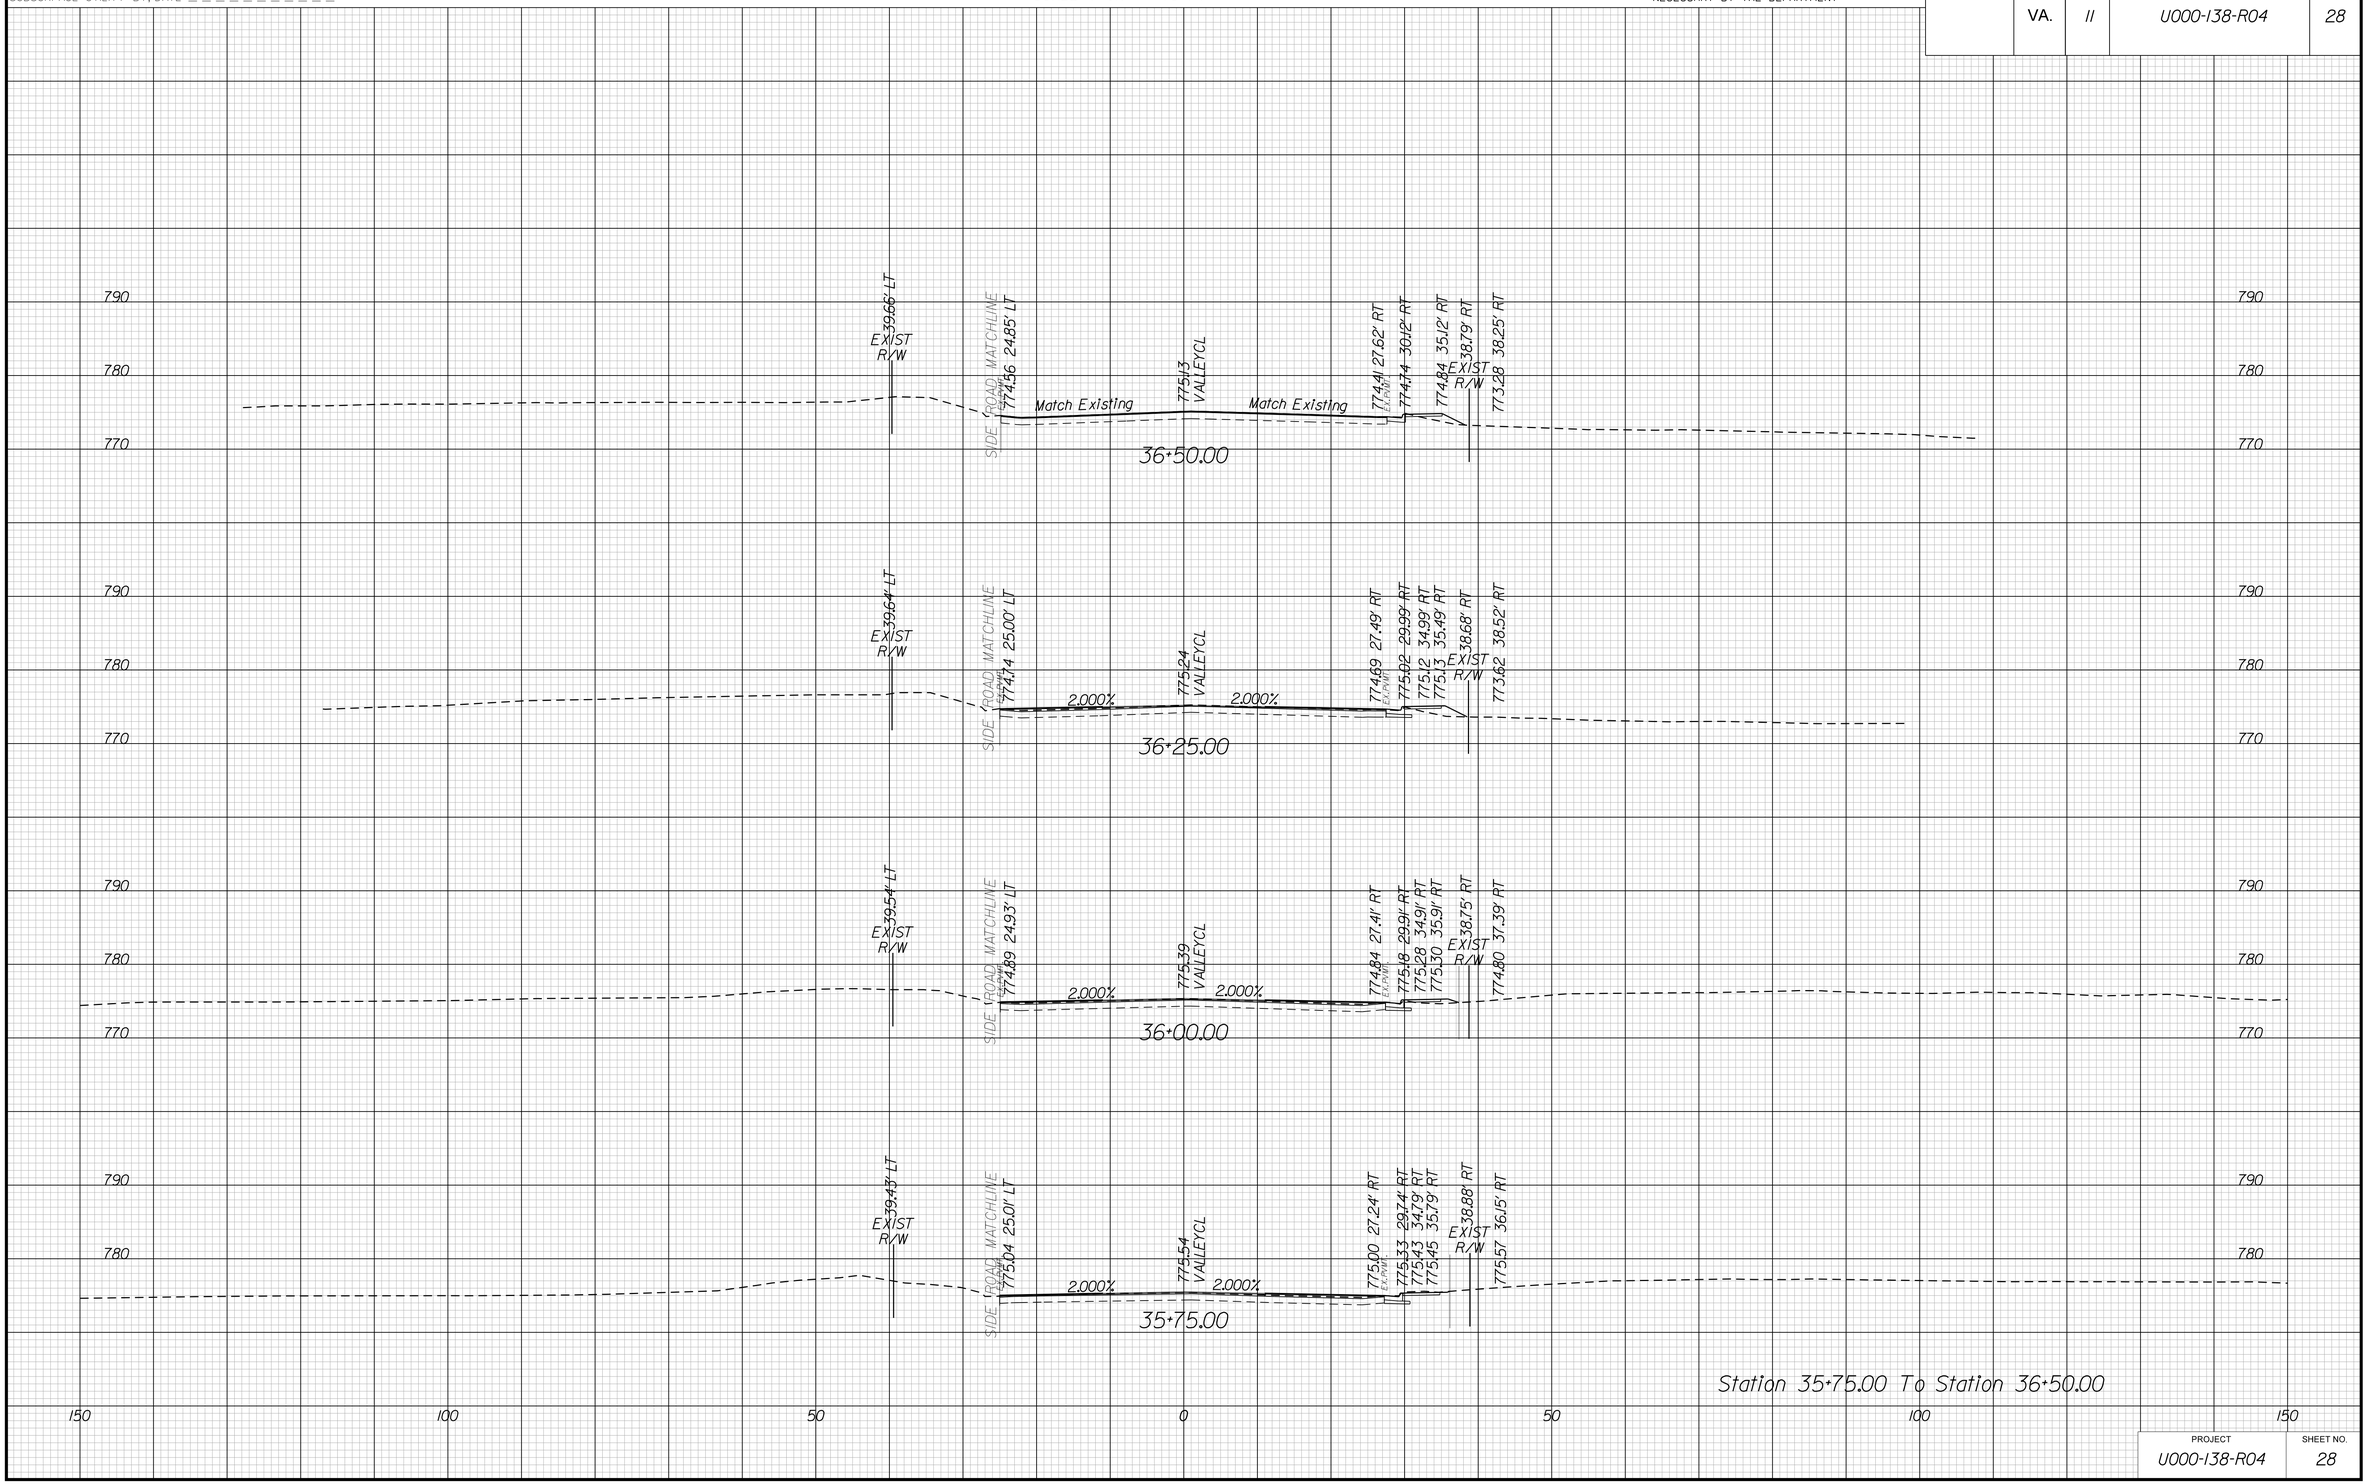

PROJECT	SHEET NO.
U000-138-R04	28

THESE PLANS ARE UNFINISHED AND UNAPPROVED AND MAY NOT BE USED FOR CONSTRUCTION.

9/24/2019
10:11:28 AM

PROJECT MANAGER _____
SURVEYED BY, DATE _____
DESIGN BY _____
SUBSURFACE UTILITY BY, DATE _____

CROSS SECTIONS

SCALE 1 IN. = 10 FT

DESIGN FEATURES RELATING TO CONSTRUCTION OR TO REGULATION AND CONTROL OF TRAFFIC MAY BE SUBJECT TO CHANGE AS DEEMED NECESSARY BY THE DEPARTMENT

REVISED	STATE	STATE ROUTE	STATE PROJECT	SHEET NO.
	VA.	11	U000-138-R04	29

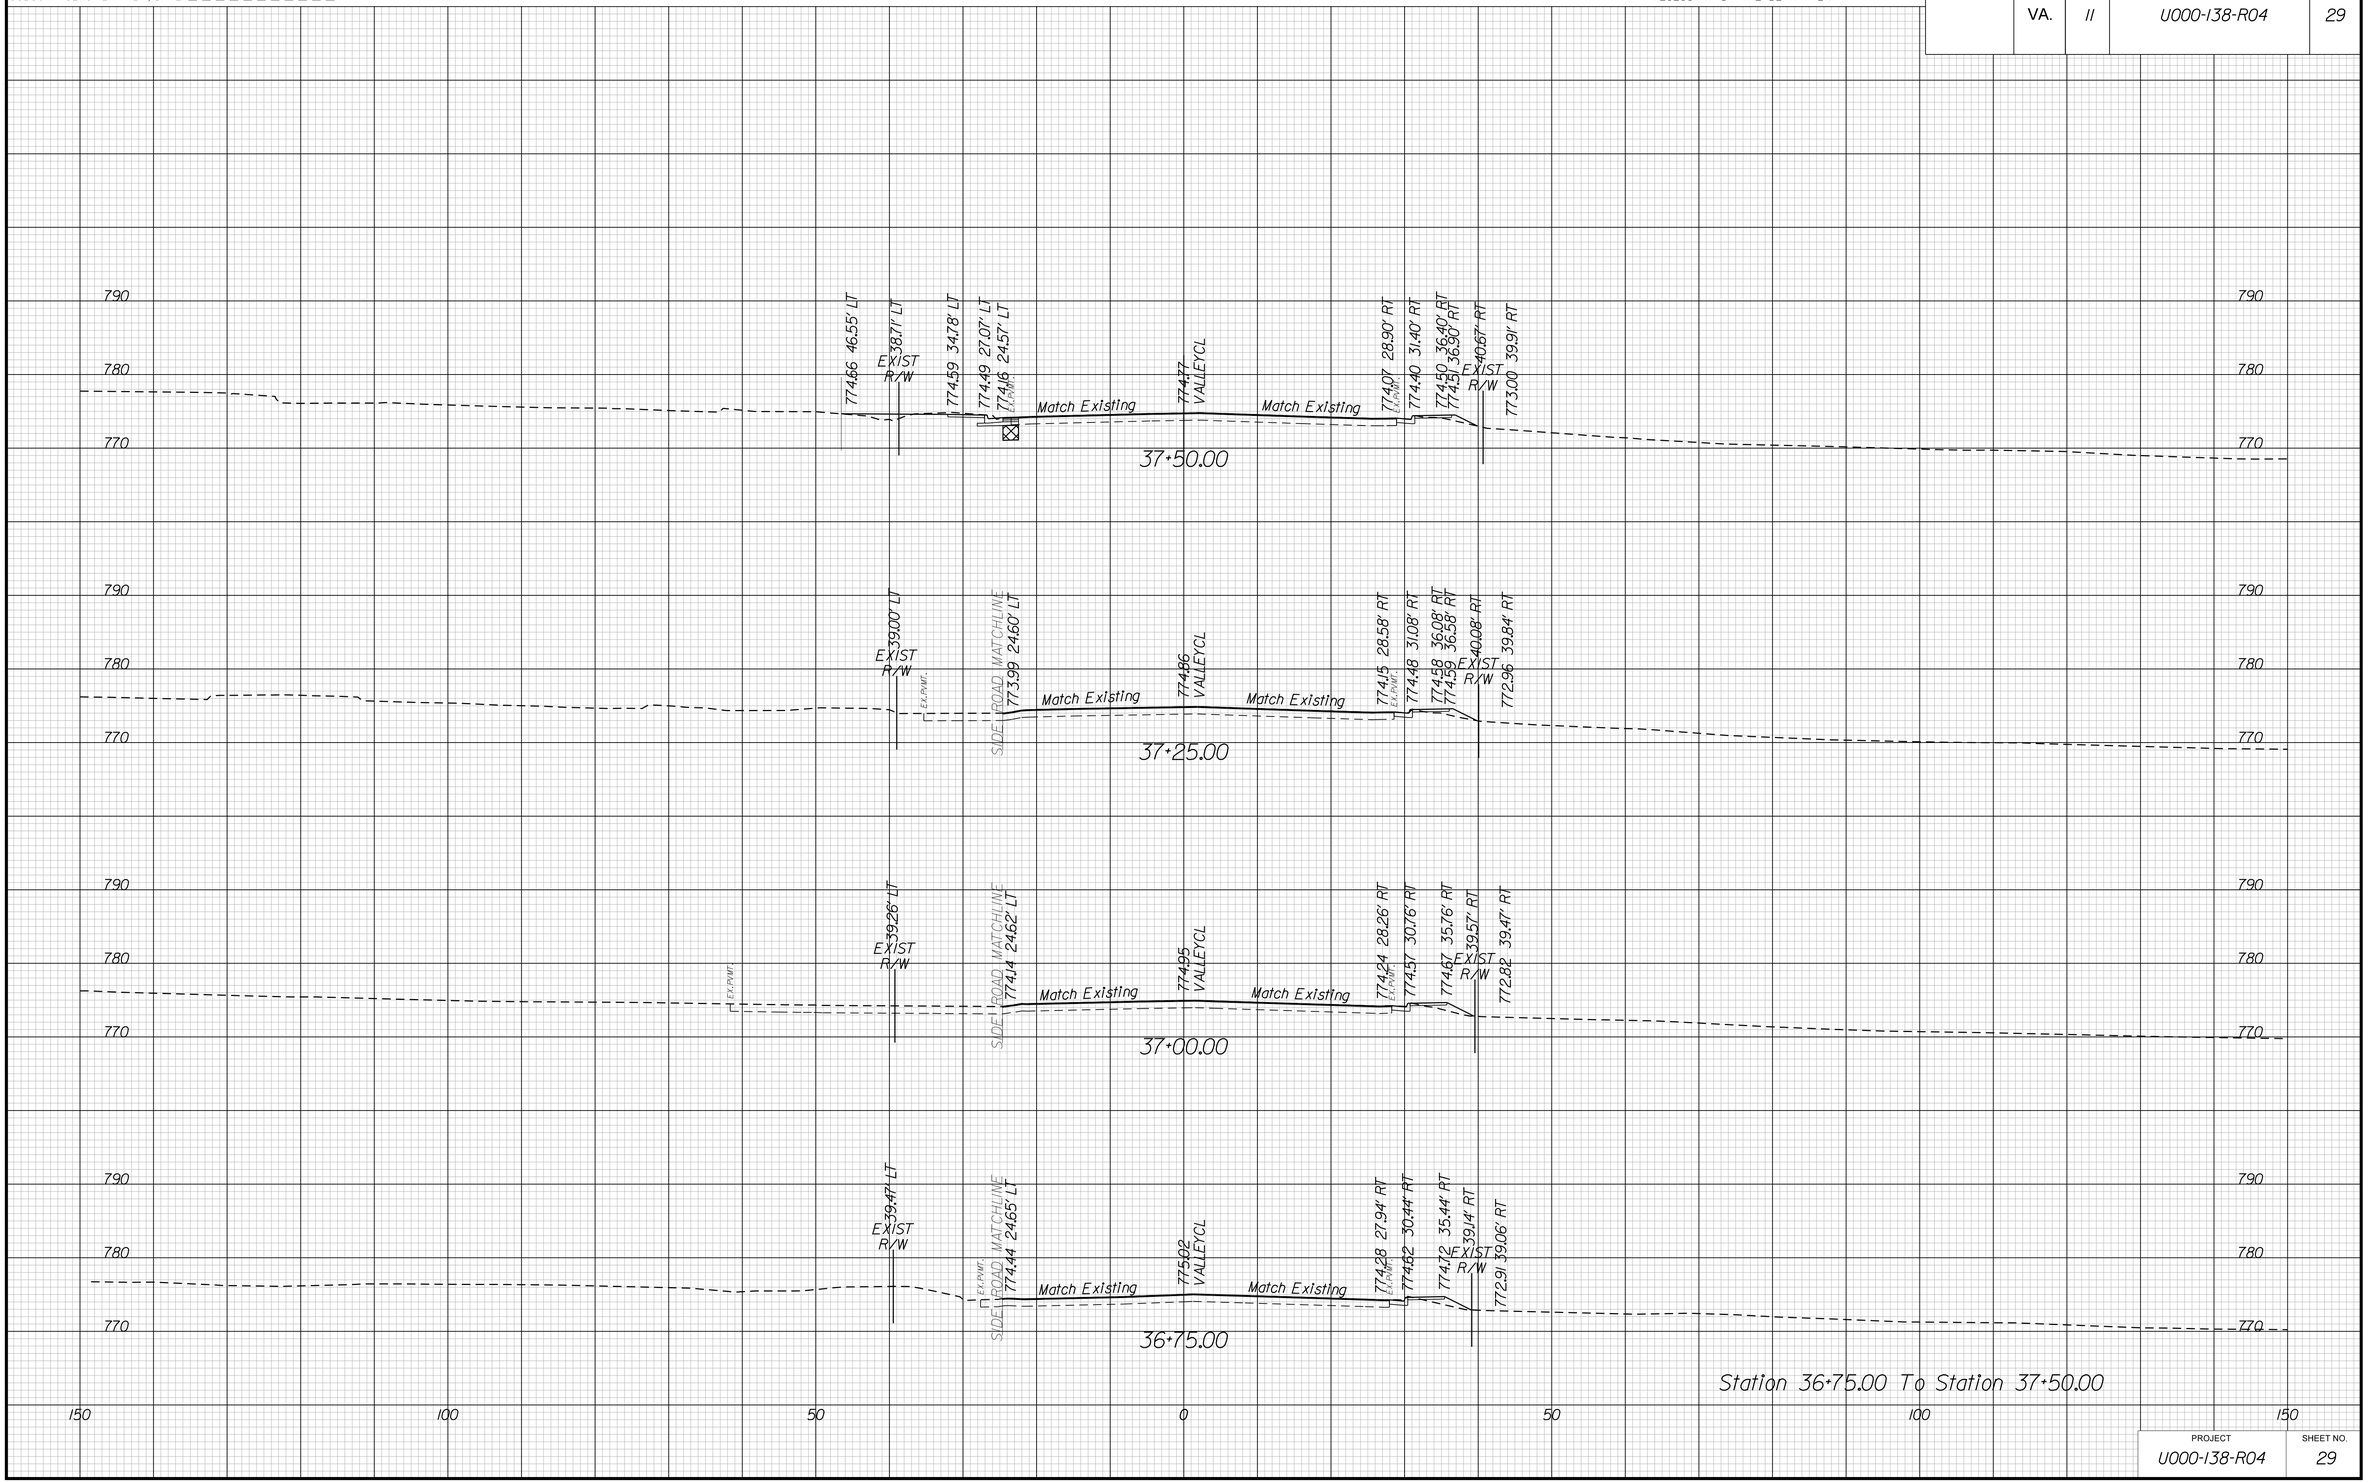

PROJECT	SHEET NO.
U000-138-R04	29

THESE PLANS ARE UNFINISHED AND UNAPPROVED AND MAY NOT BE USED FOR CONSTRUCTION.

9/24/2019
10:11:30 AM

PROJECT MANAGER _____
SURVEYED BY, DATE _____
DESIGN BY _____
SUBSURFACE UTILITY BY, DATE _____

CROSS SECTIONS

SCALE 1 IN. = 10 FT

DESIGN FEATURES RELATING TO CONSTRUCTION OR TO REGULATION AND CONTROL OF TRAFFIC MAY BE SUBJECT TO CHANGE AS DEEMED NECESSARY BY THE DEPARTMENT

REVISED	STATE	STATE ROUTE	STATE PROJECT	SHEET NO.
	VA.	11	U000-138-R04	30

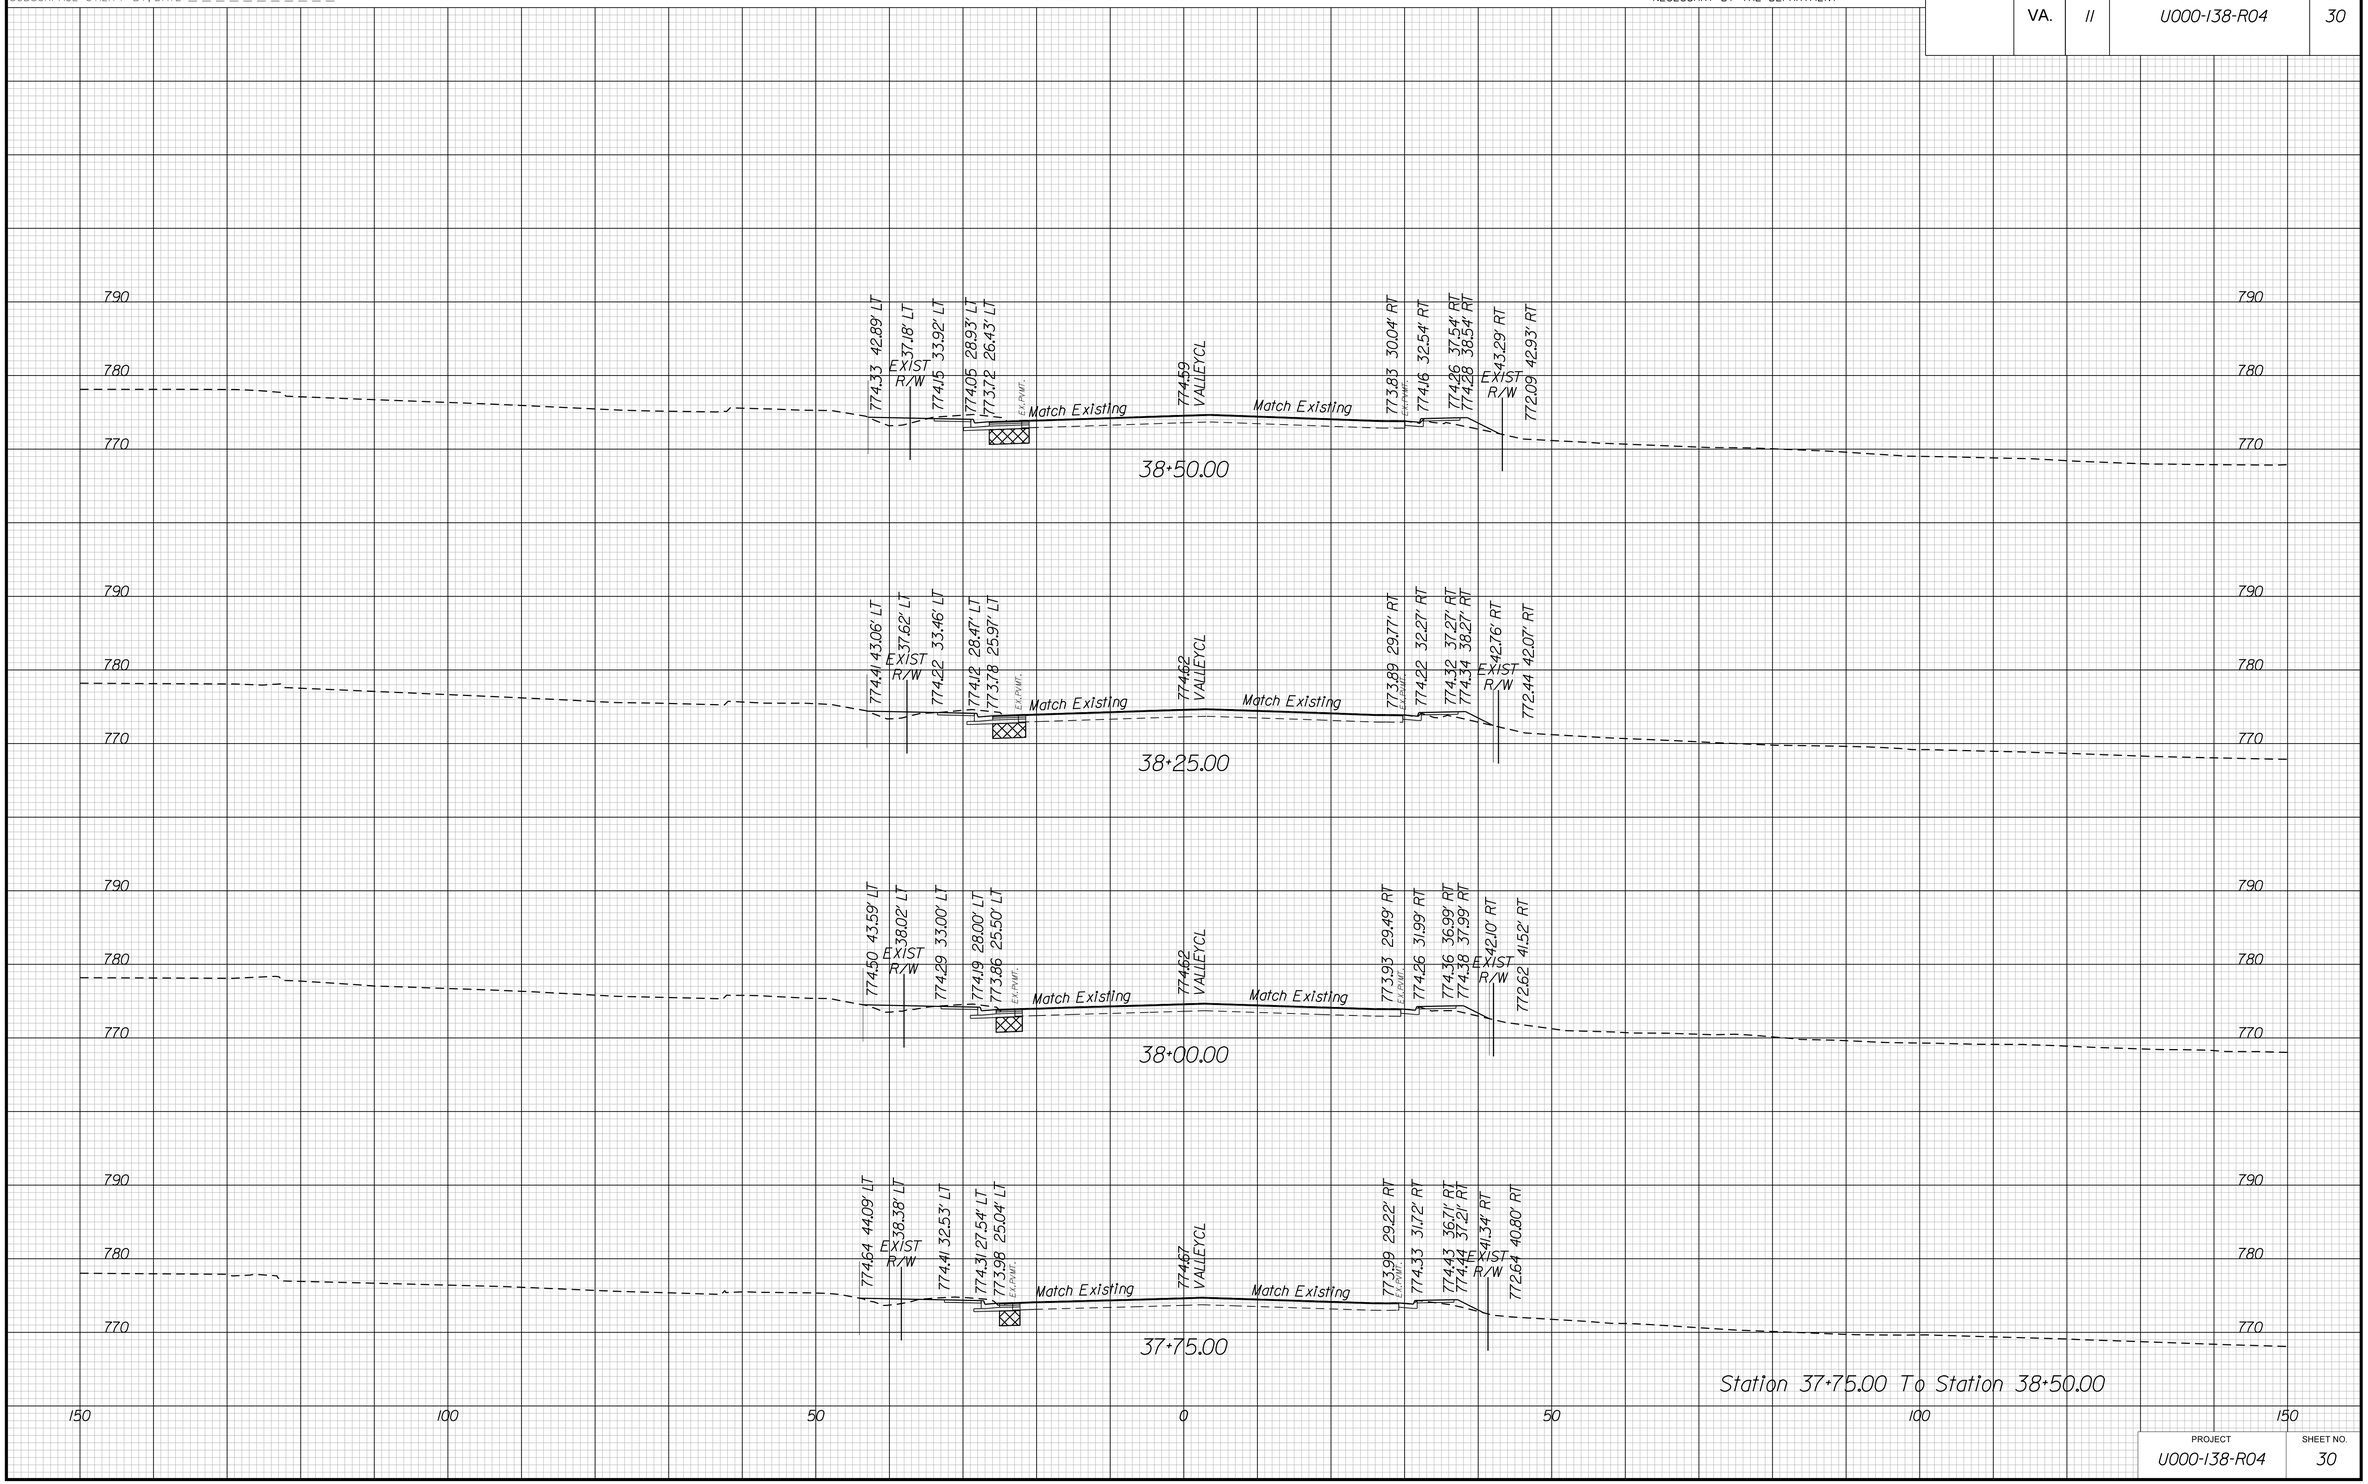

PROJECT	SHEET NO.
U000-138-R04	30

THESE PLANS ARE UNFINISHED AND UNAPPROVED AND MAY NOT BE USED FOR CONSTRUCTION.

9/24/2019
10:11:32 AM

PROJECT MANAGER _____
SURVEYED BY, DATE _____
DESIGN BY _____
SUBSURFACE UTILITY BY, DATE _____

CROSS SECTIONS

SCALE 1 IN. = 10 FT

DESIGN FEATURES RELATING TO CONSTRUCTION OR TO REGULATION AND CONTROL OF TRAFFIC MAY BE SUBJECT TO CHANGE AS DEEMED NECESSARY BY THE DEPARTMENT

REVISED	STATE	STATE ROUTE	STATE PROJECT	SHEET NO.
	VA.	11	U000-138-R04	31

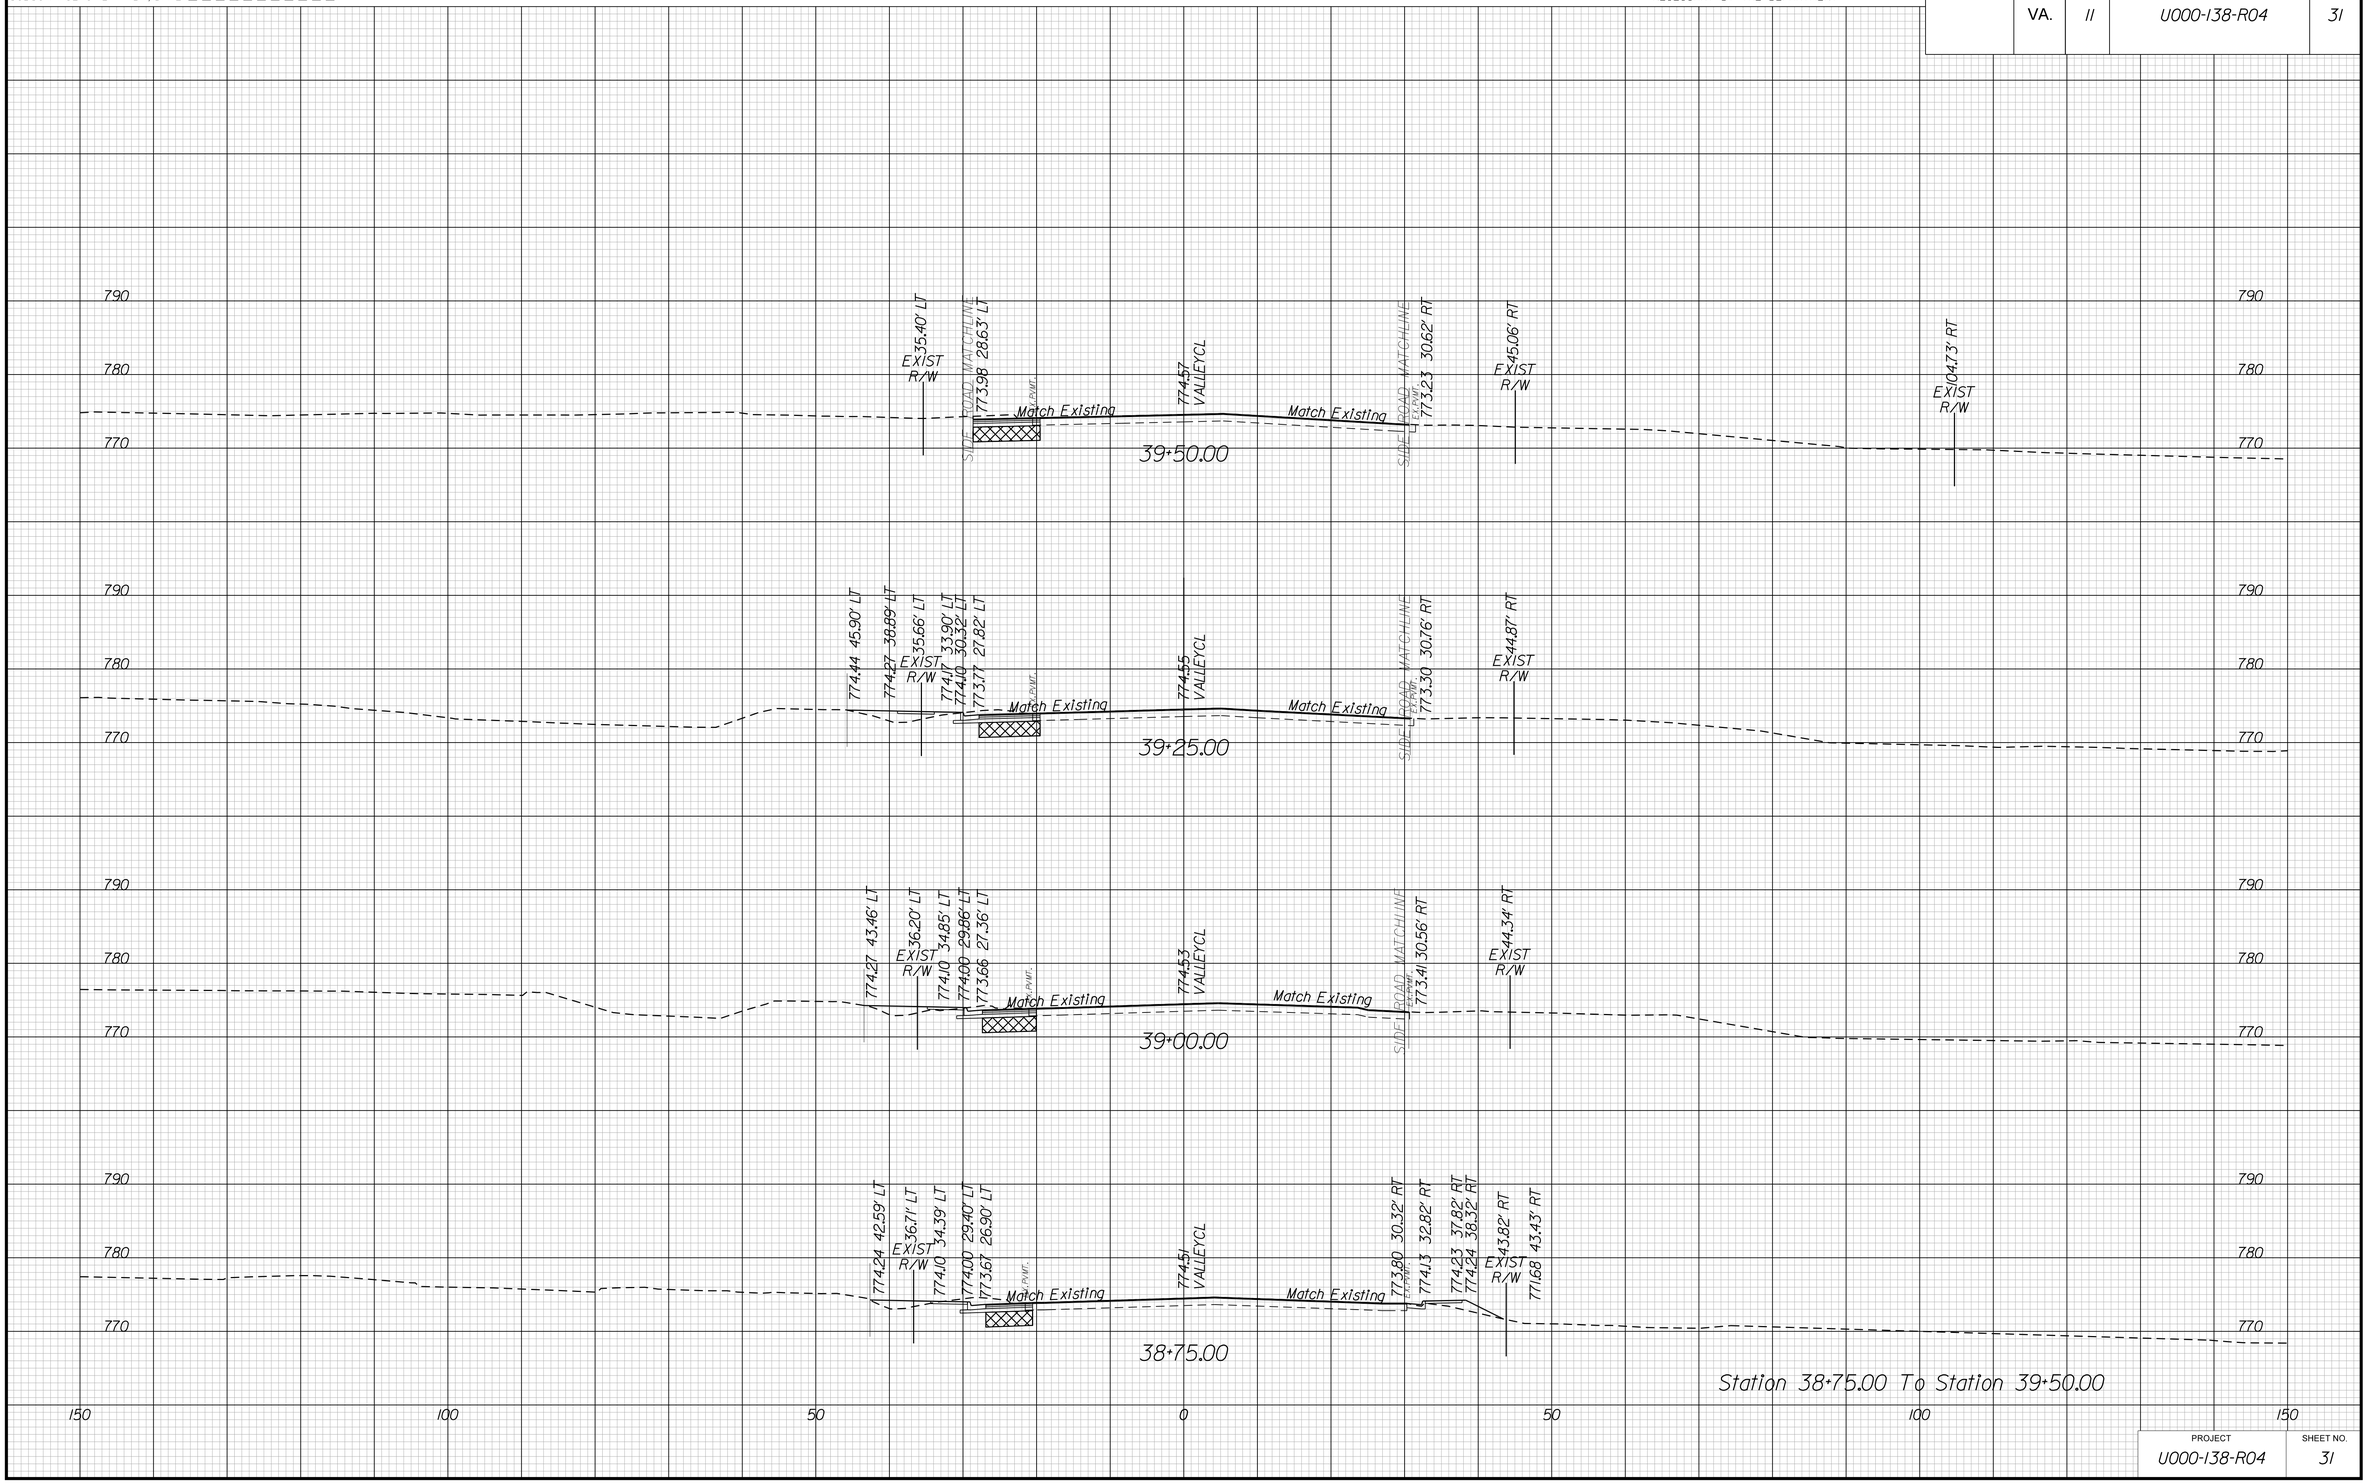

PROJECT	SHEET NO.
U000-138-R04	31

THESE PLANS ARE UNFINISHED AND UNAPPROVED AND MAY NOT BE USED FOR CONSTRUCTION.

9/24/2019
10:11:34 AM

PROJECT MANAGER _____
SURVEYED BY, DATE _____
DESIGN BY _____
SUBSURFACE UTILITY BY, DATE _____

CROSS SECTIONS

SCALE 1 IN. = 10 FT

DESIGN FEATURES RELATING TO CONSTRUCTION OR TO REGULATION AND CONTROL OF TRAFFIC MAY BE SUBJECT TO CHANGE AS DEEMED NECESSARY BY THE DEPARTMENT

REVISED	STATE	STATE ROUTE	STATE PROJECT	SHEET NO.
	VA.	11	U000-138-R04	32

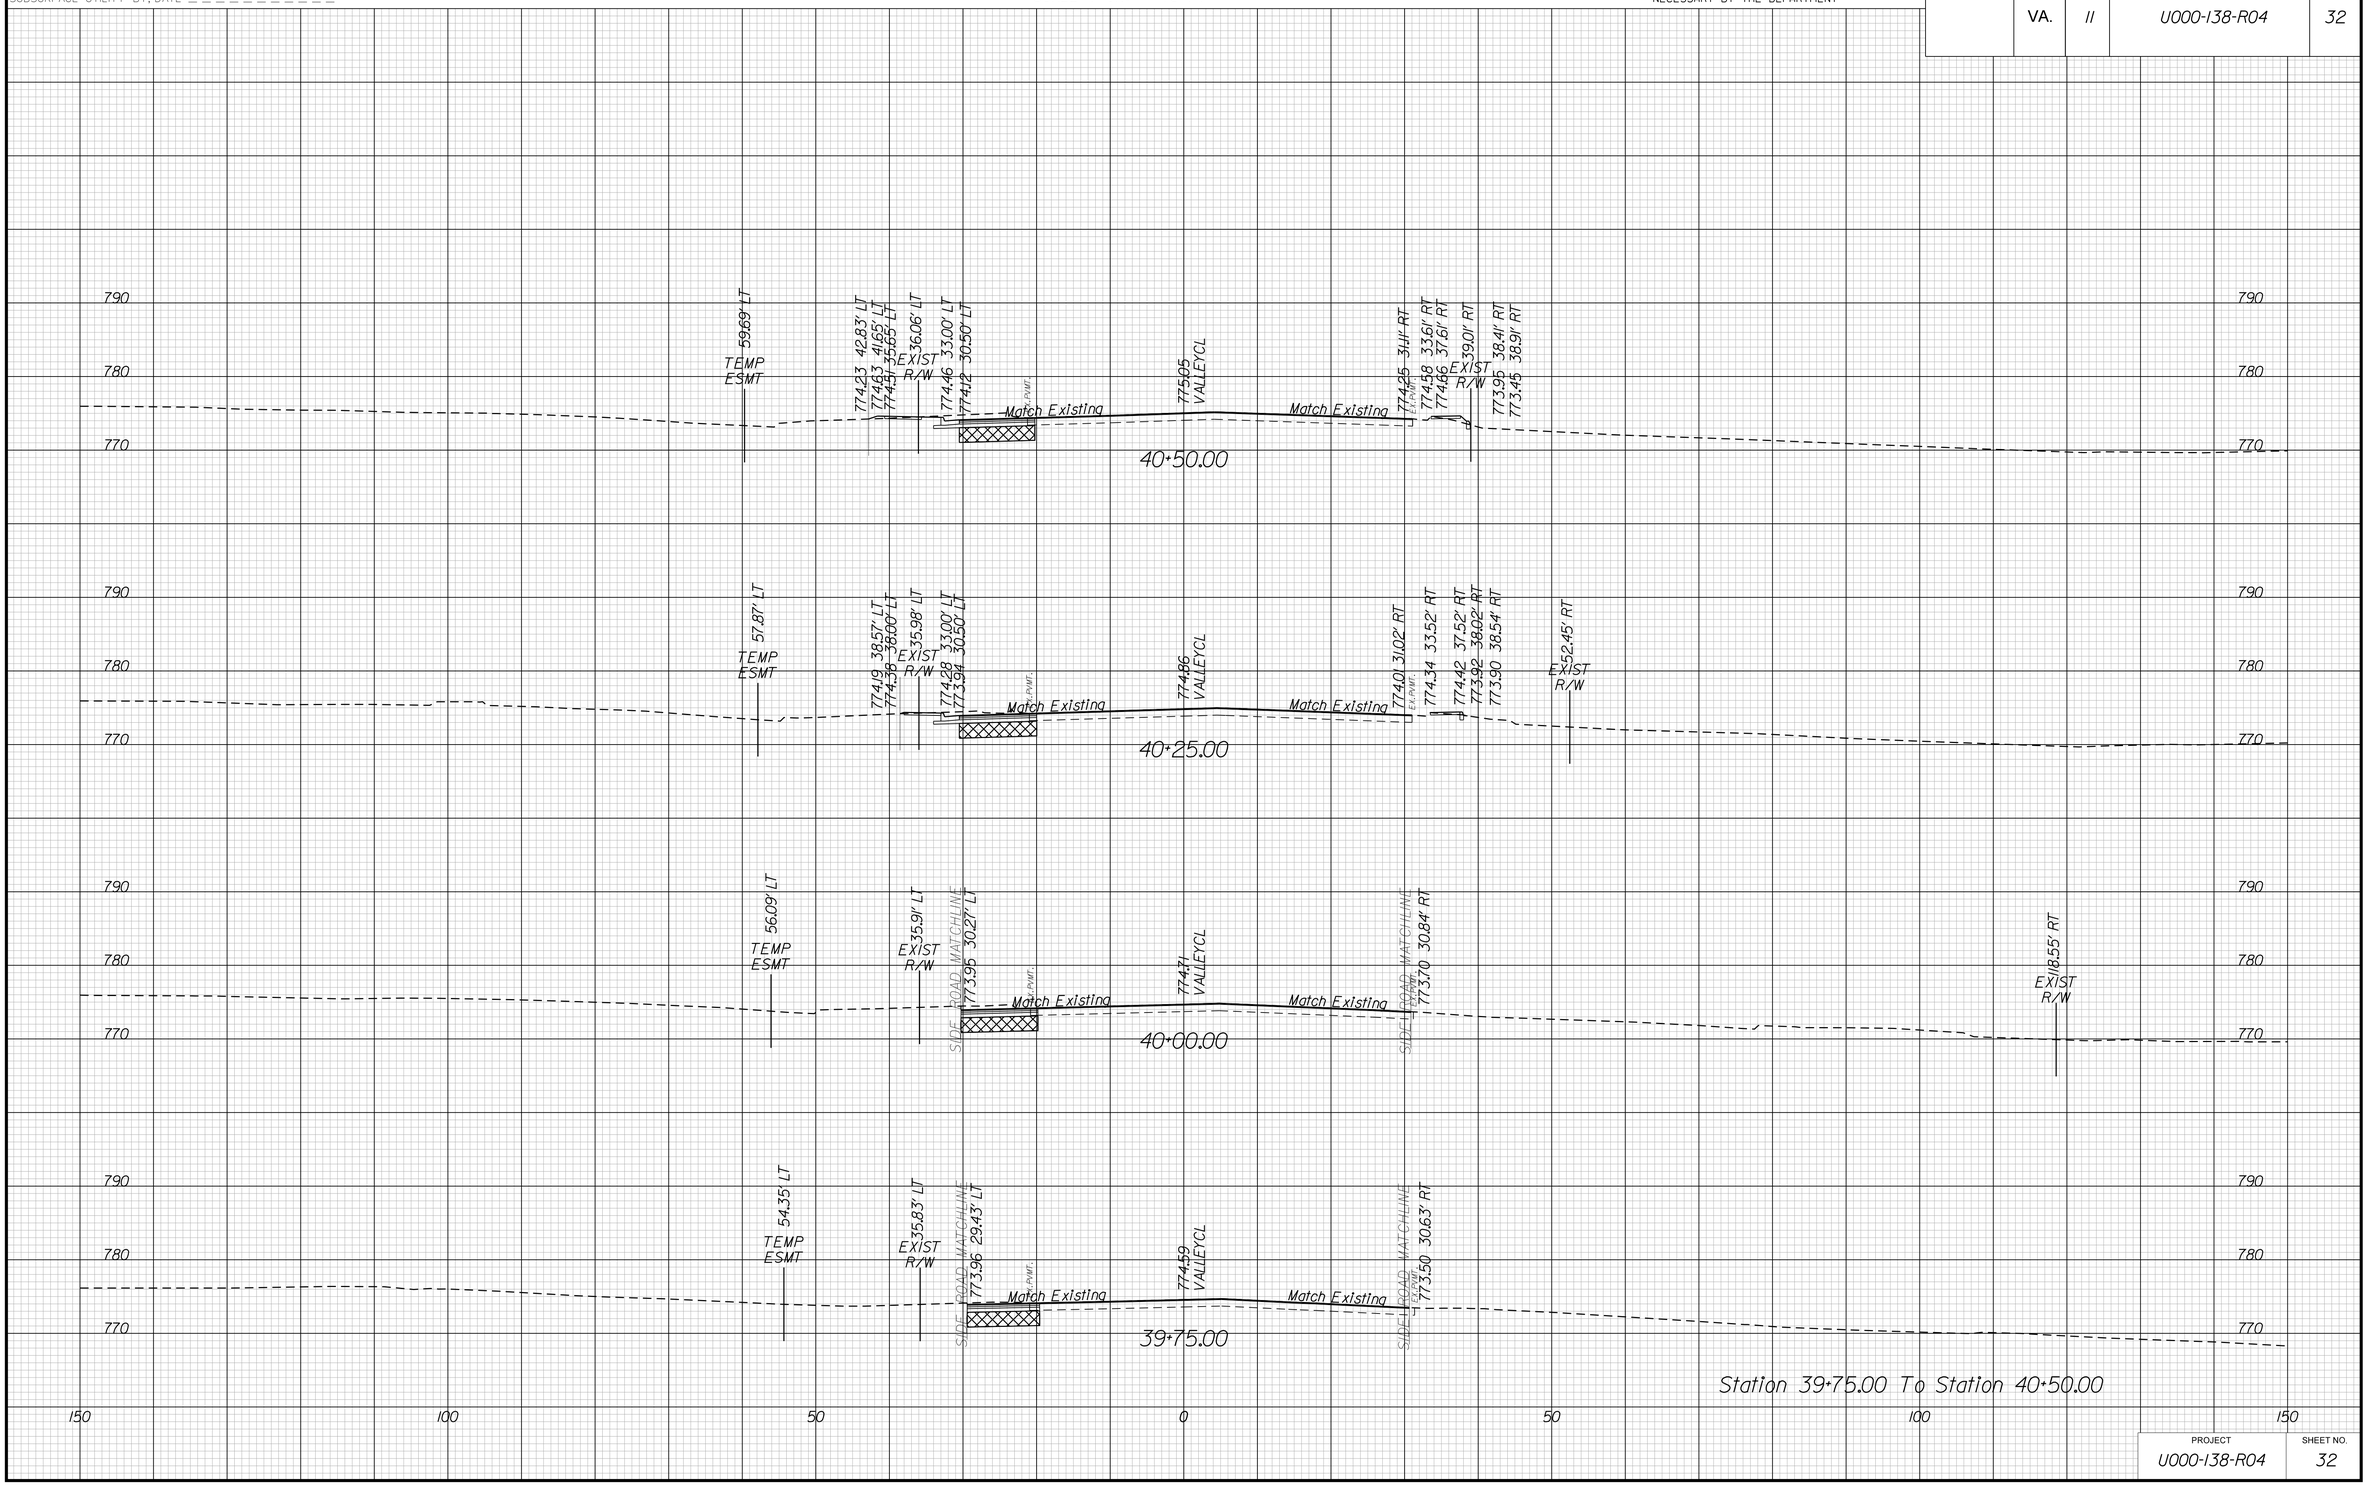

PROJECT	SHEET NO.
U000-138-R04	32

THESE PLANS ARE UNFINISHED AND UNAPPROVED AND MAY NOT BE USED FOR CONSTRUCTION.

9/24/2019
10:11:36 AM

PROJECT MANAGER _____
SURVEYED BY, DATE _____
DESIGN BY _____
SUBSURFACE UTILITY BY, DATE _____

CROSS SECTIONS

SCALE 1 IN. = 10 FT

DESIGN FEATURES RELATING TO CONSTRUCTION OR TO REGULATION AND CONTROL OF TRAFFIC MAY BE SUBJECT TO CHANGE AS DEEMED NECESSARY BY THE DEPARTMENT

REVISED	STATE	STATE ROUTE	STATE PROJECT	SHEET NO.
	VA.	11	U000-138-R04	33

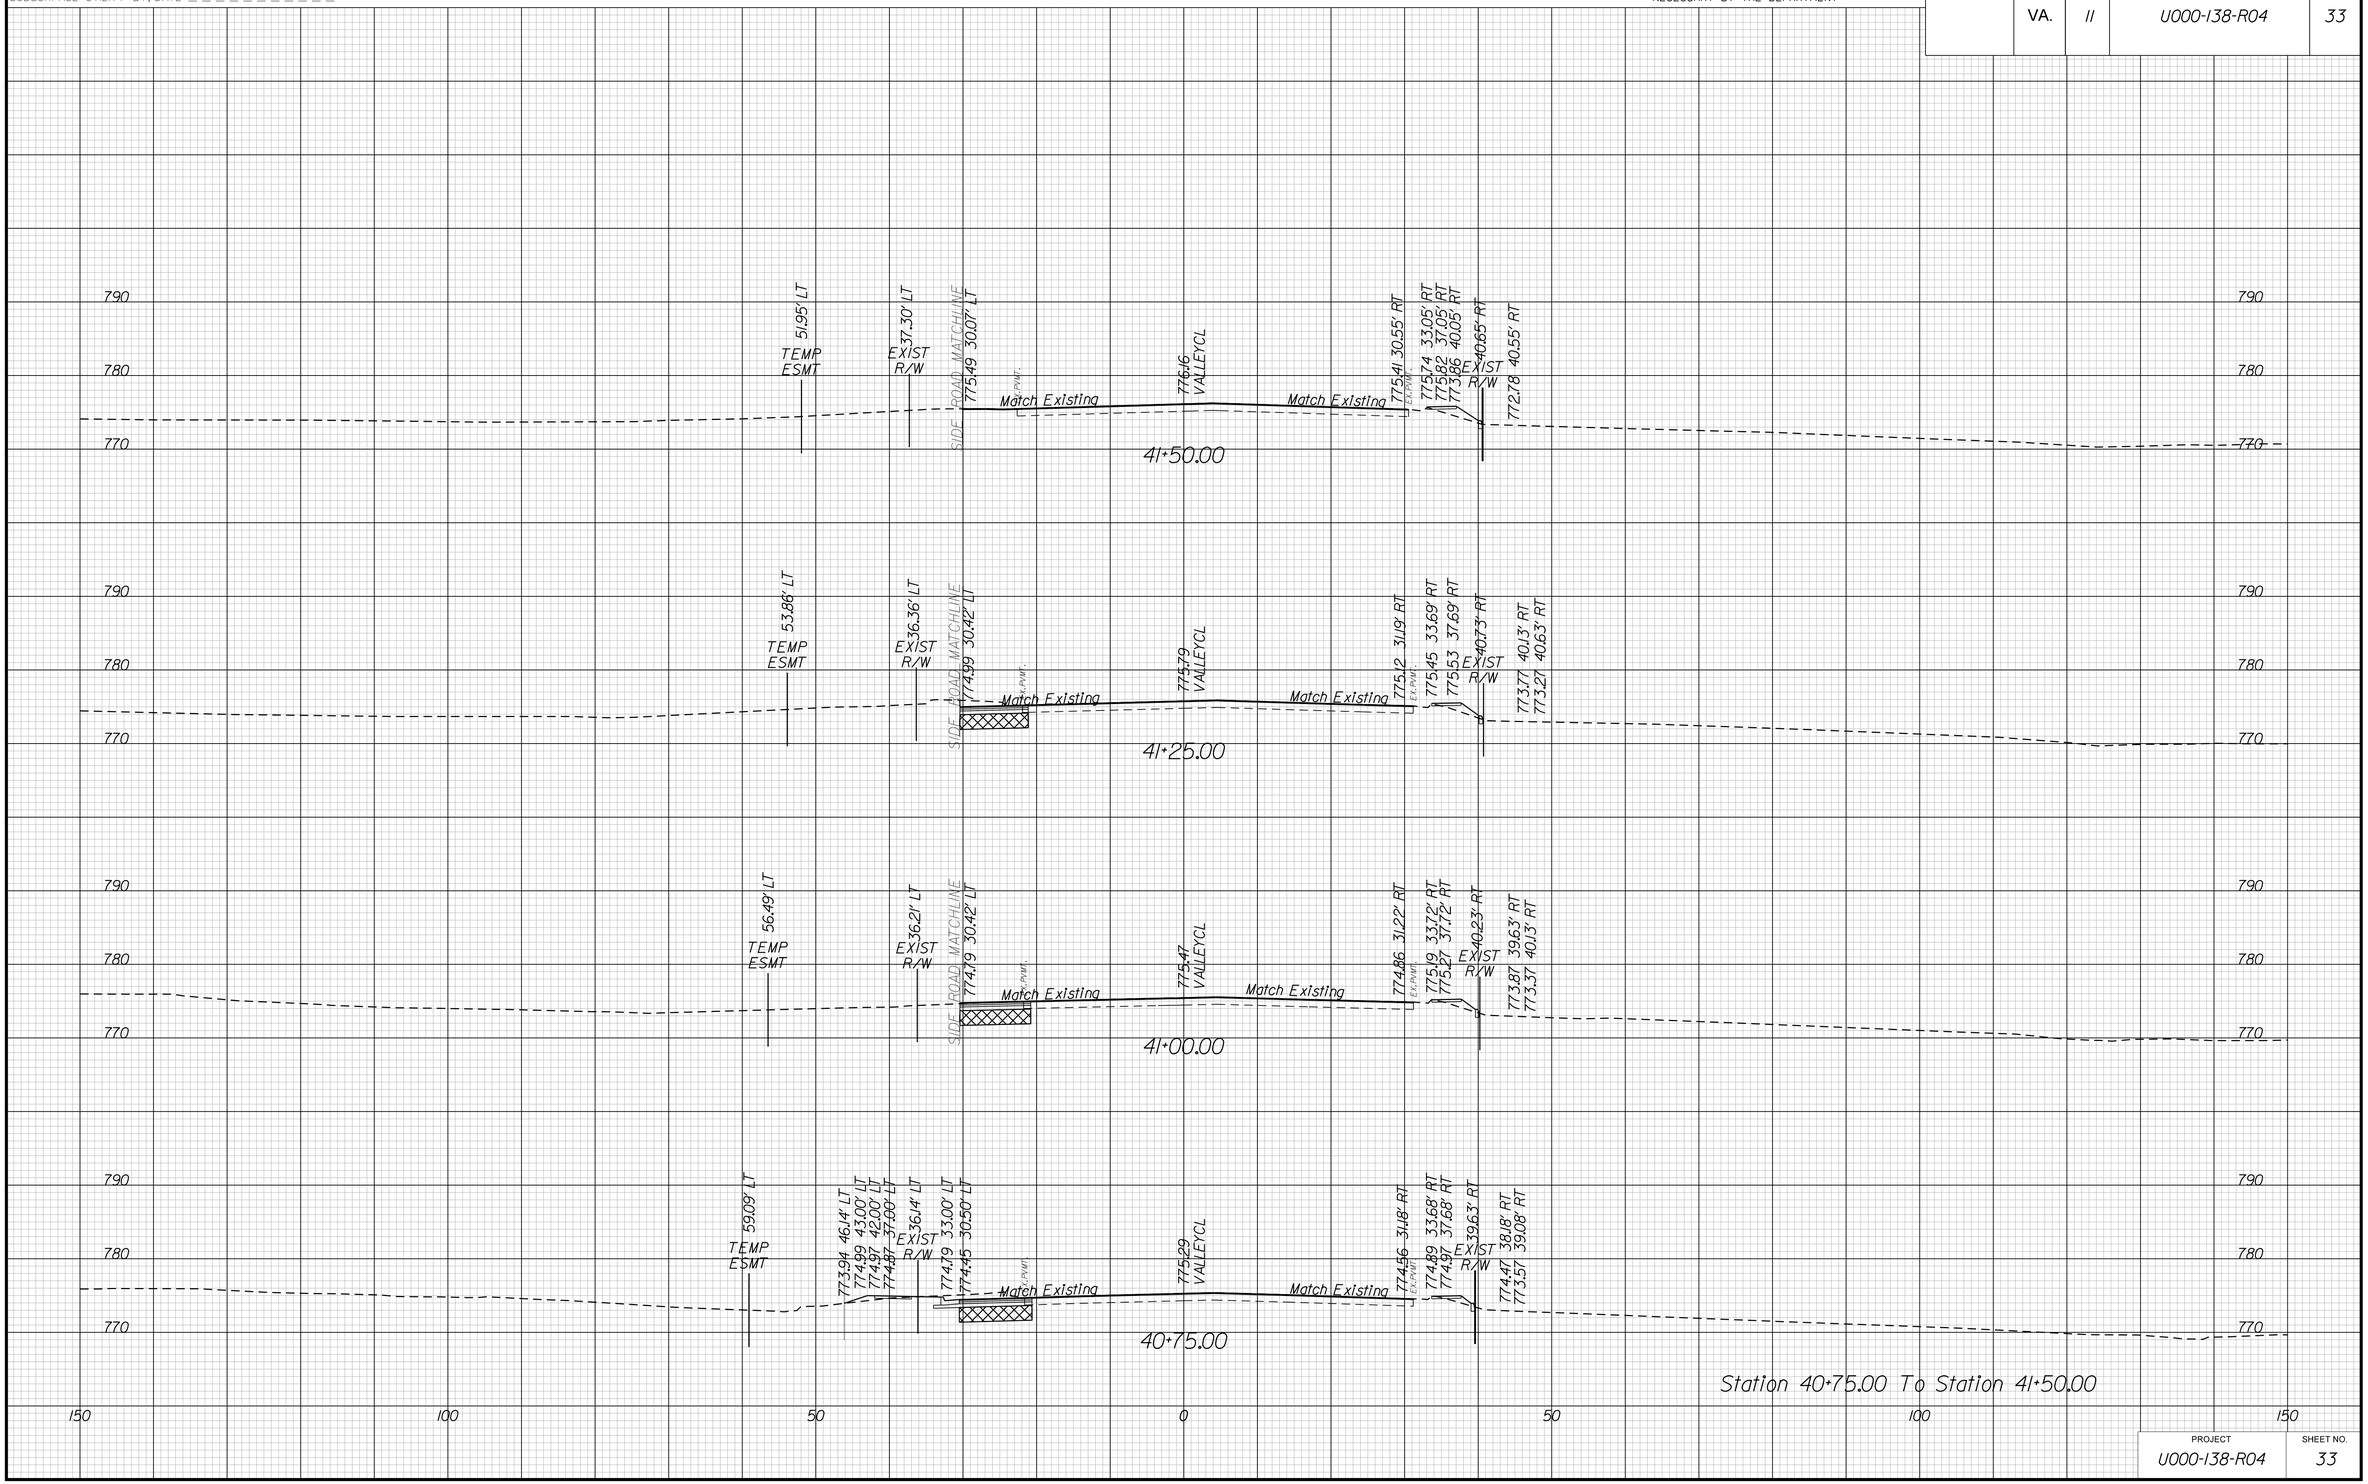

PROJECT	SHEET NO.
U000-138-R04	33

THESE PLANS ARE UNFINISHED AND UNAPPROVED AND MAY NOT BE USED FOR CONSTRUCTION.

9/24/2019
10:11:38 AM

PROJECT MANAGER _____
SURVEYED BY, DATE _____
DESIGN BY _____
SUBSURFACE UTILITY BY, DATE _____

CROSS SECTIONS

SCALE 1 IN. = 10 FT

DESIGN FEATURES RELATING TO CONSTRUCTION OR TO REGULATION AND CONTROL OF TRAFFIC MAY BE SUBJECT TO CHANGE AS DEEMED NECESSARY BY THE DEPARTMENT

REVISED	STATE	STATE ROUTE	STATE PROJECT	SHEET NO.
	VA.	11	U000-138-R04	34

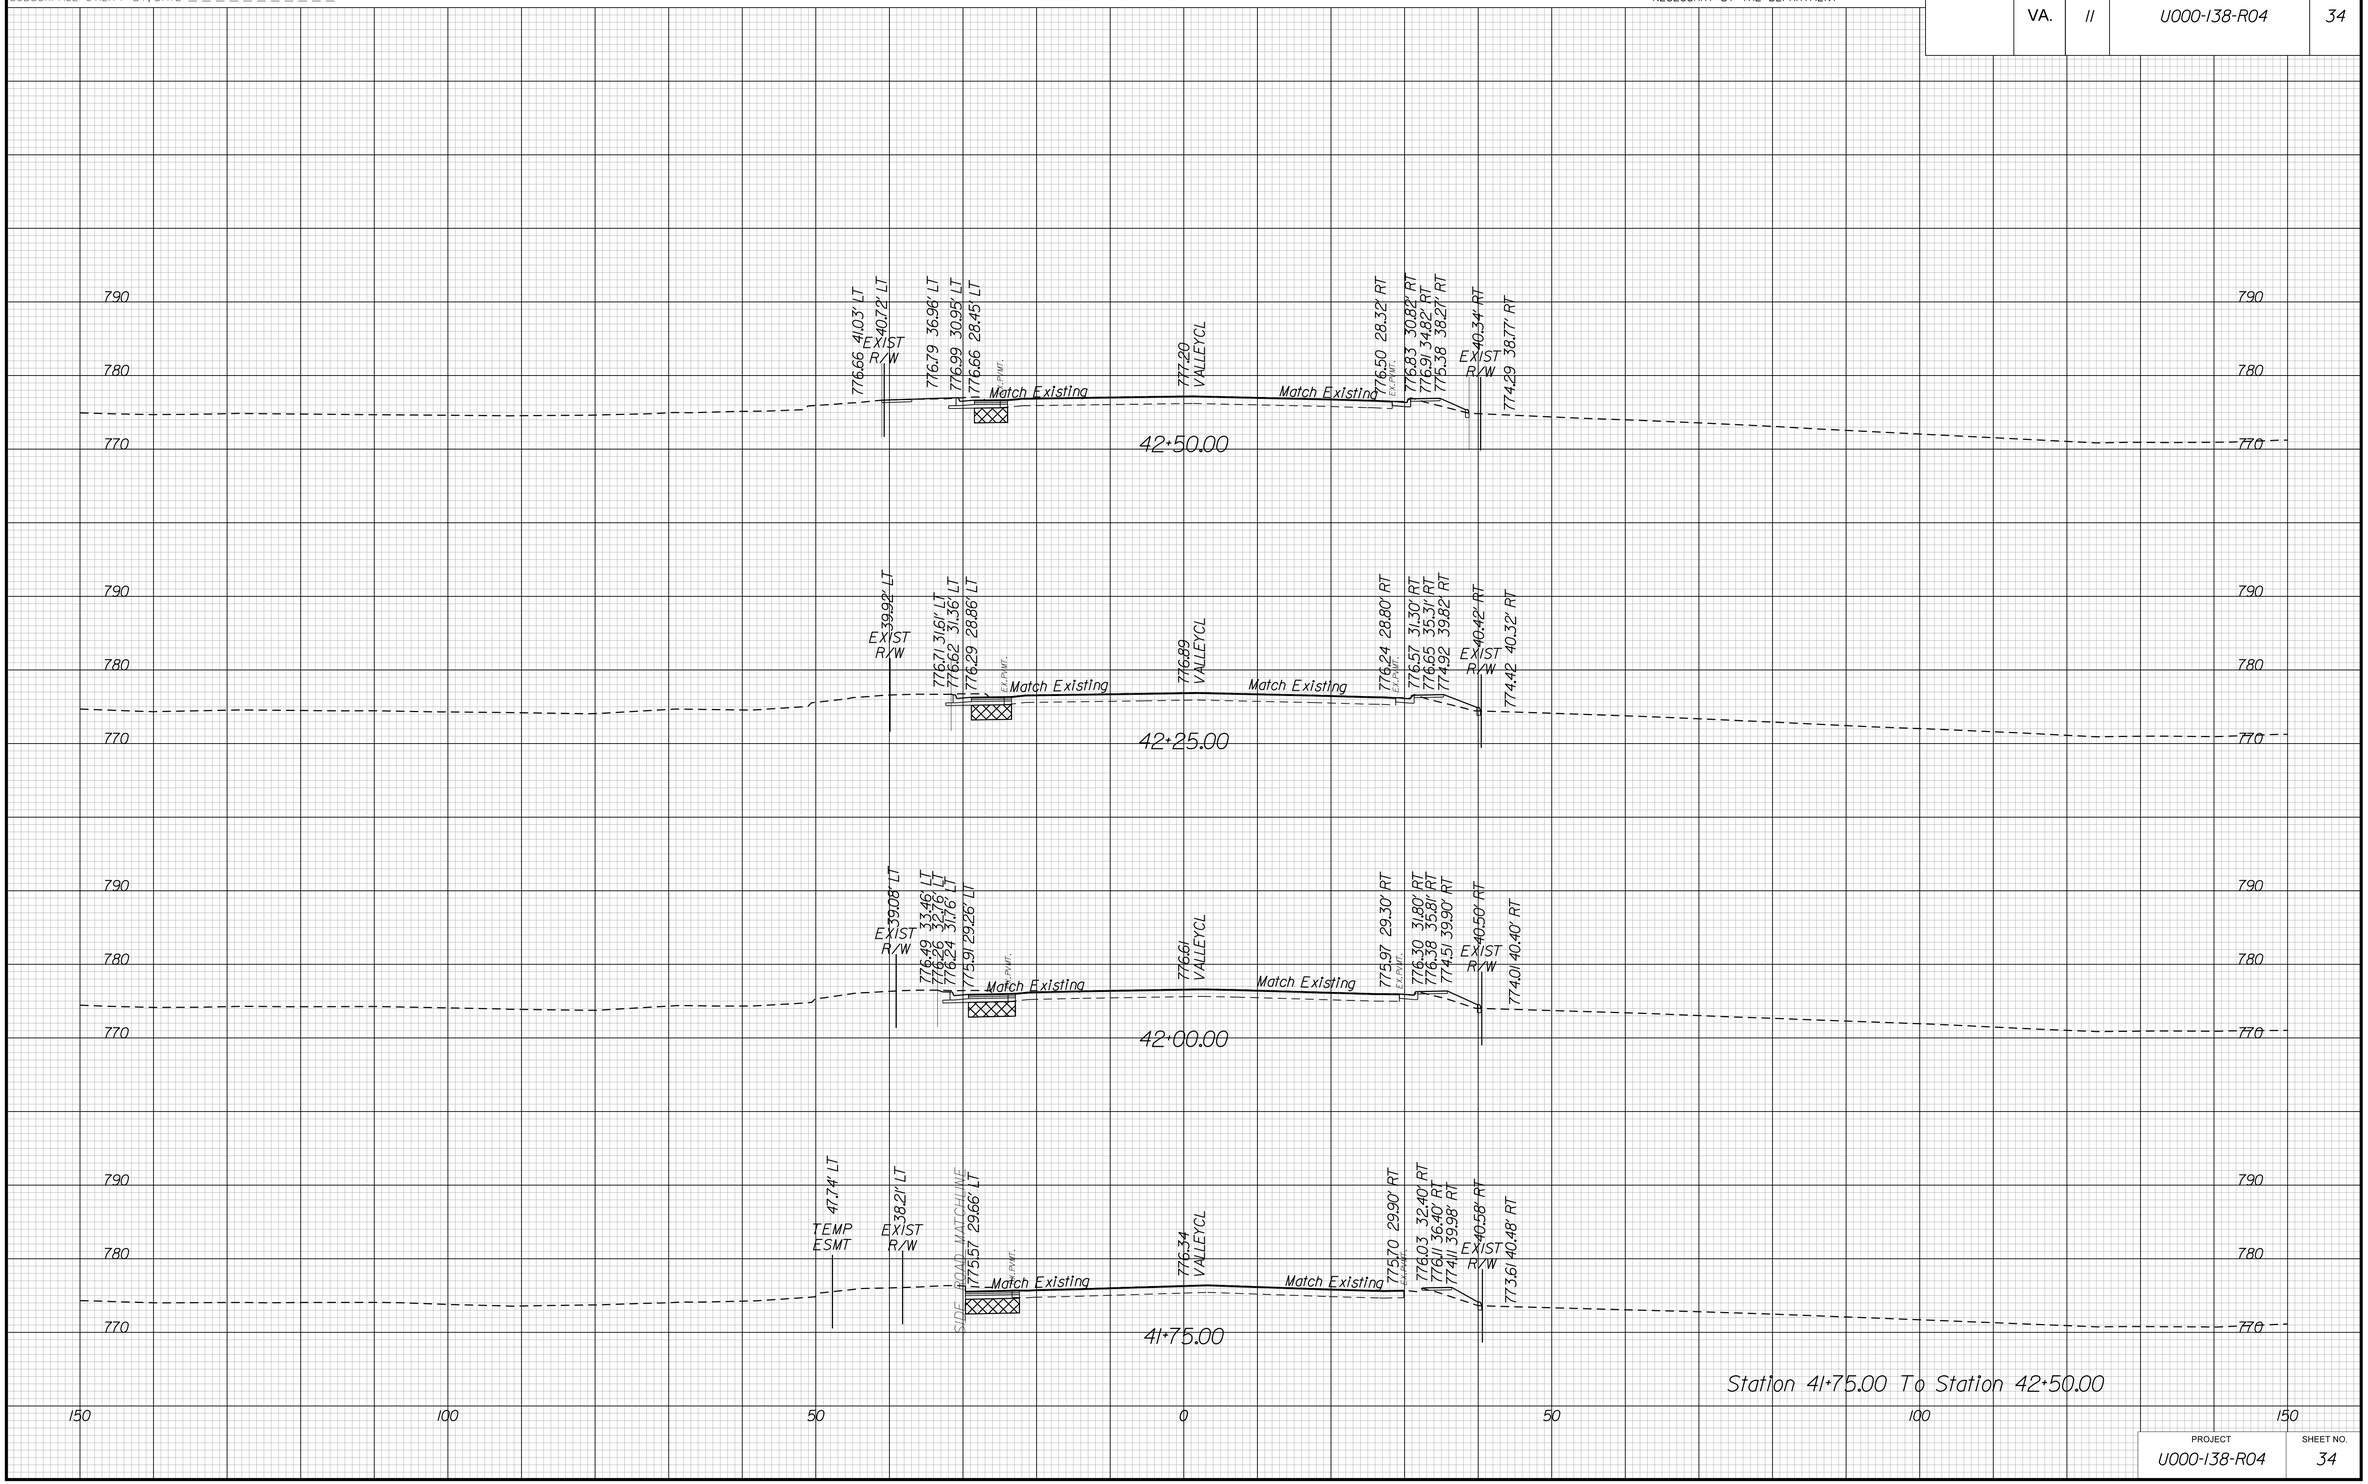

PROJECT	SHEET NO.
U000-138-R04	34

THESE PLANS ARE UNFINISHED AND UNAPPROVED AND MAY NOT BE USED FOR CONSTRUCTION.

9/24/2019
10:11:40 AM

PROJECT MANAGER _____
SURVEYED BY, DATE _____
DESIGN BY _____
SUBSURFACE UTILITY BY, DATE _____

CROSS SECTIONS

SCALE 1 IN. = 10 FT

DESIGN FEATURES RELATING TO CONSTRUCTION OR TO REGULATION AND CONTROL OF TRAFFIC MAY BE SUBJECT TO CHANGE AS DEEMED NECESSARY BY THE DEPARTMENT

REVISED	STATE	STATE ROUTE	STATE PROJECT	SHEET NO.
	VA.	11	U000-138-R04	35

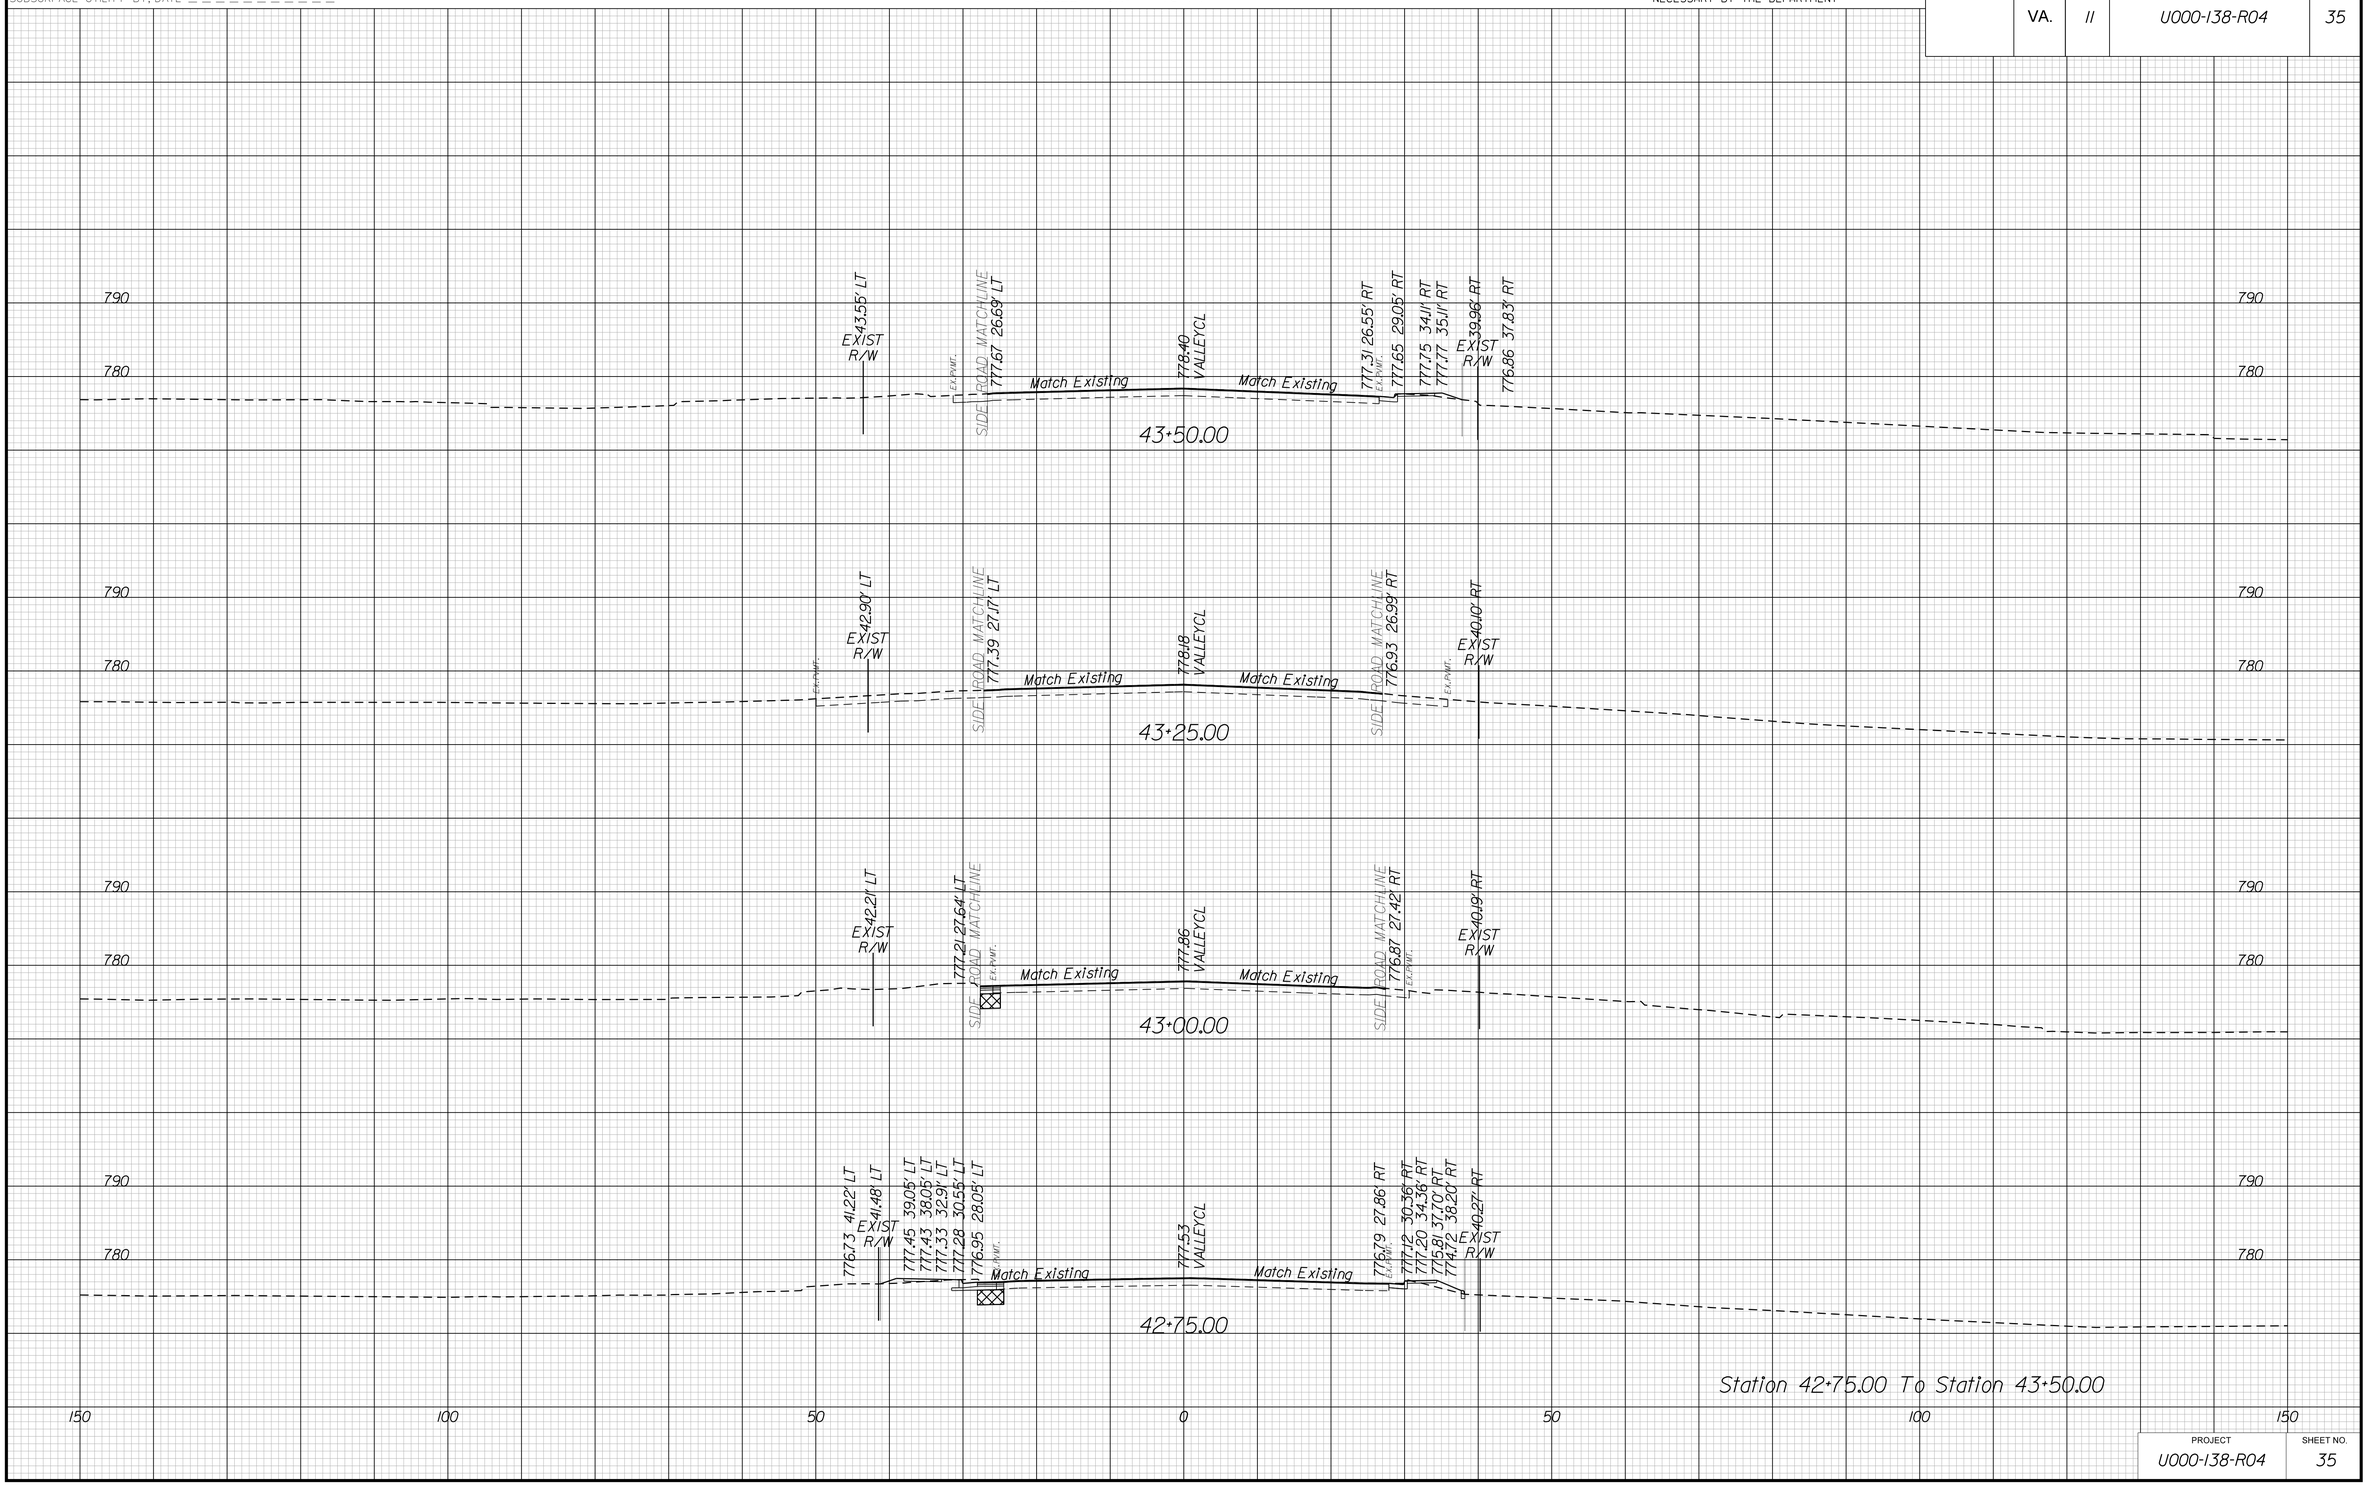

PROJECT	SHEET NO.
U000-138-R04	35

THESE PLANS ARE UNFINISHED AND UNAPPROVED AND MAY NOT BE USED FOR CONSTRUCTION.

9/24/2019
10:11:41 AM

PROJECT MANAGER _____
SURVEYED BY, DATE _____
DESIGN BY _____
SUBSURFACE UTILITY BY, DATE _____

CROSS SECTIONS

SCALE 1 IN. = 10 FT

DESIGN FEATURES RELATING TO CONSTRUCTION OR TO REGULATION AND CONTROL OF TRAFFIC MAY BE SUBJECT TO CHANGE AS DEEMED NECESSARY BY THE DEPARTMENT

REVISED	STATE	STATE ROUTE	STATE PROJECT	SHEET NO.
	VA.	11	U000-138-R04	36

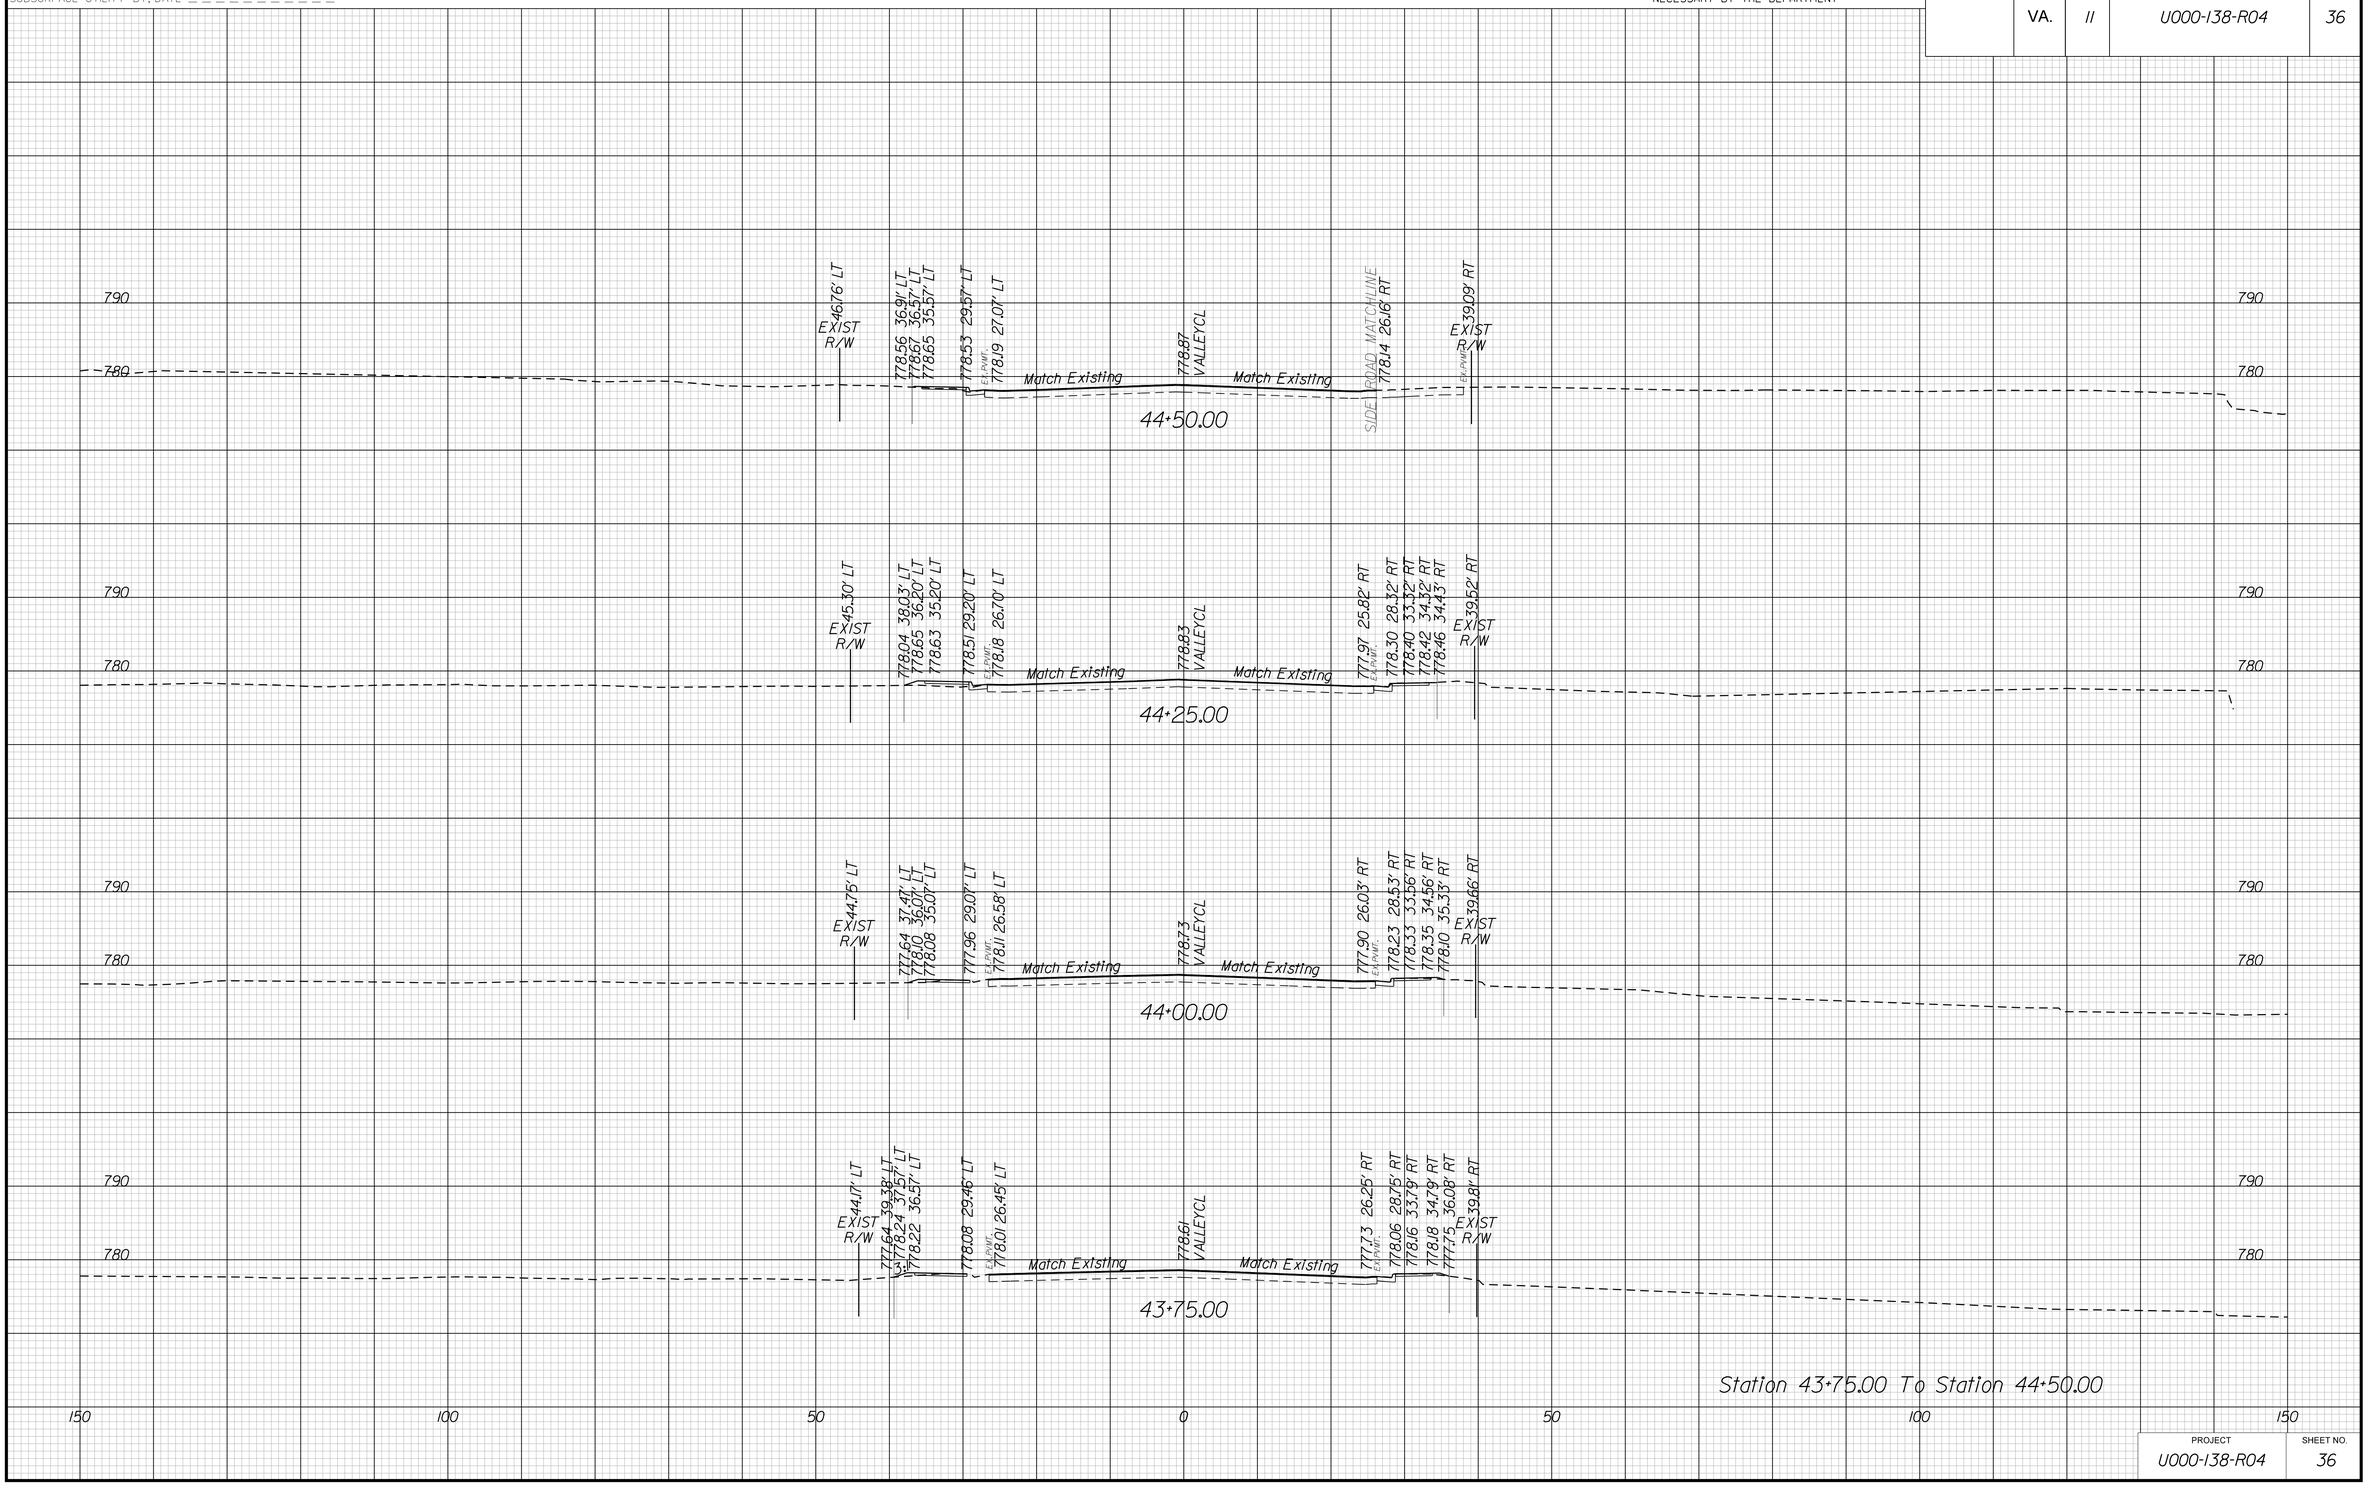

PROJECT	SHEET NO.
U000-138-R04	36

THESE PLANS ARE UNFINISHED AND UNAPPROVED AND MAY NOT BE USED FOR CONSTRUCTION.

9/24/2019
10:11:43 AM

PROJECT MANAGER _____
SURVEYED BY, DATE _____
DESIGN BY _____
SUBSURFACE UTILITY BY, DATE _____

CROSS SECTIONS

SCALE 1 IN. = 10 FT

DESIGN FEATURES RELATING TO CONSTRUCTION OR TO REGULATION AND CONTROL OF TRAFFIC MAY BE SUBJECT TO CHANGE AS DEEMED NECESSARY BY THE DEPARTMENT

REVISED	STATE	STATE ROUTE	STATE PROJECT	SHEET NO.
	VA.	11	U000-138-R04	37

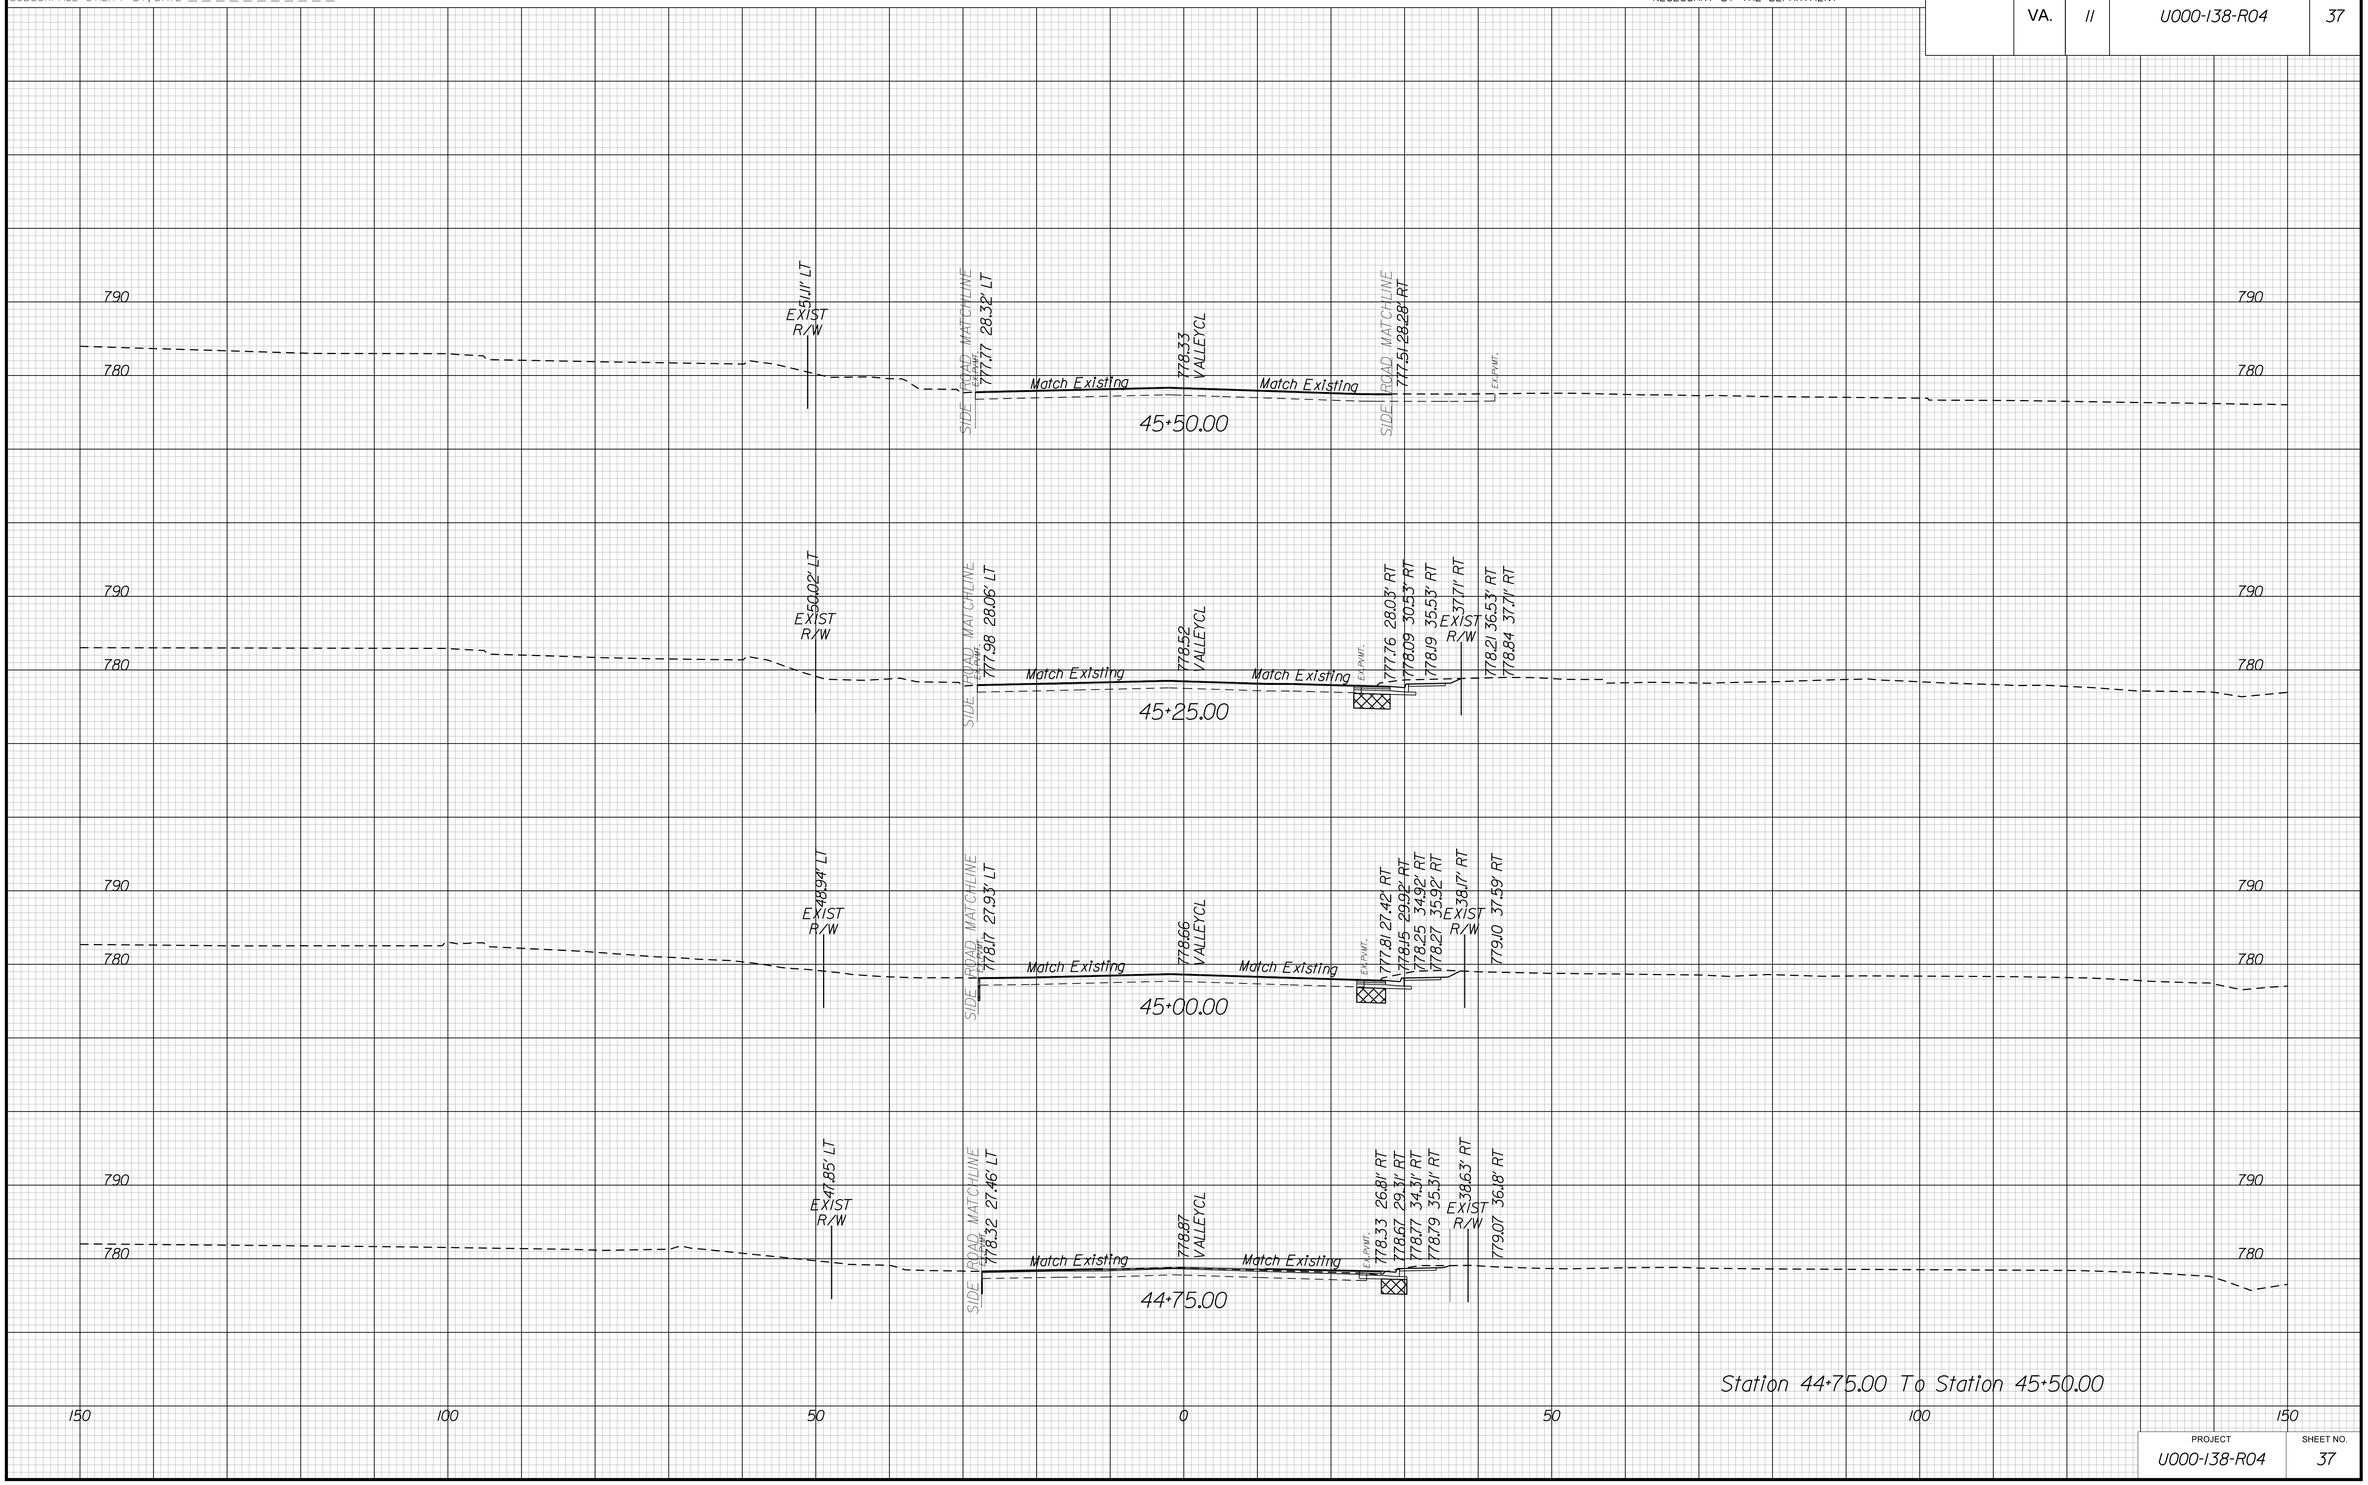

Station 44+75.00 To Station 45+50.00

PROJECT	SHEET NO.
U000-138-R04	37

THESE PLANS ARE UNFINISHED AND UNAPPROVED AND MAY NOT BE USED FOR CONSTRUCTION.

9/24/2019
10:11:45 AM

PROJECT MANAGER _____
SURVEYED BY, DATE _____
DESIGN BY _____
SUBSURFACE UTILITY BY, DATE _____

CROSS SECTIONS

SCALE 1 IN. = 10 FT

DESIGN FEATURES RELATING TO CONSTRUCTION OR TO REGULATION AND CONTROL OF TRAFFIC MAY BE SUBJECT TO CHANGE AS DEEMED NECESSARY BY THE DEPARTMENT

REVISED	STATE	STATE ROUTE	STATE PROJECT	SHEET NO.
	VA.	11	U000-138-R04	38

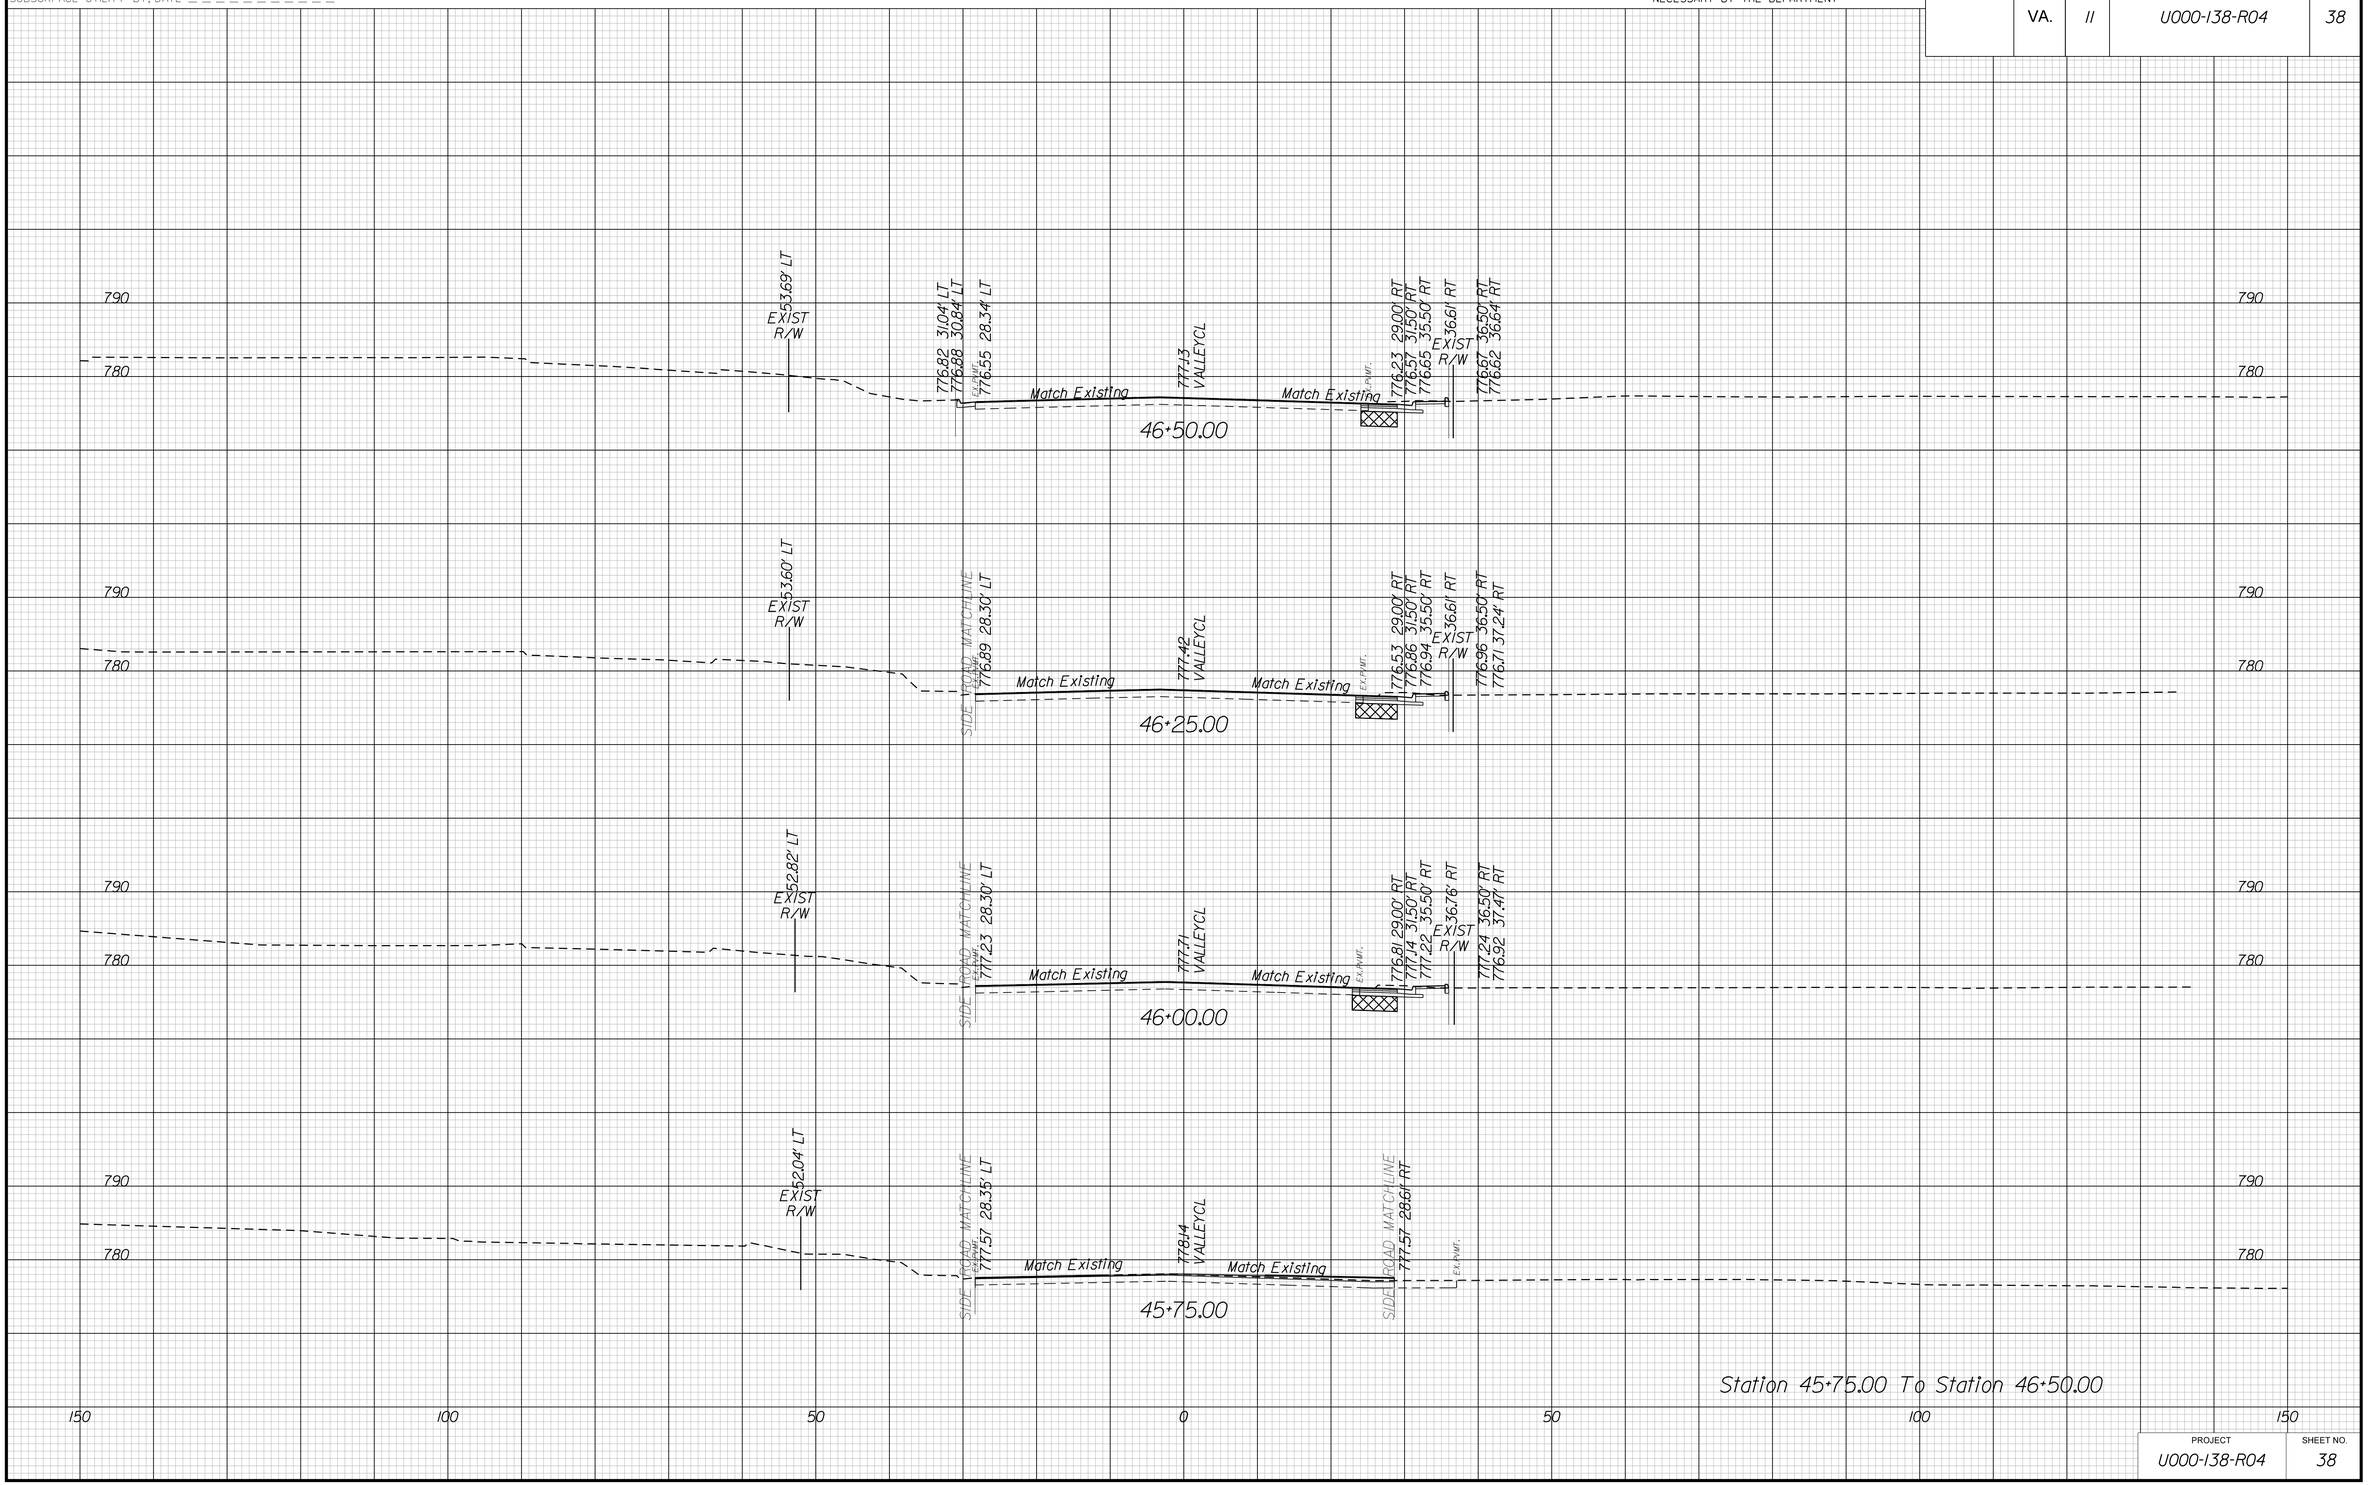

PROJECT	SHEET NO.
U000-138-R04	38

THESE PLANS ARE UNFINISHED AND UNAPPROVED AND MAY NOT BE USED FOR CONSTRUCTION.

9/24/2019
10:11:47 AM

PROJECT MANAGER _____
SURVEYED BY, DATE _____
DESIGN BY _____
SUBSURFACE UTILITY BY, DATE _____

CROSS SECTIONS

SCALE 1 IN. = 10 FT

DESIGN FEATURES RELATING TO CONSTRUCTION OR TO REGULATION AND CONTROL OF TRAFFIC MAY BE SUBJECT TO CHANGE AS DEEMED NECESSARY BY THE DEPARTMENT

REVISED	STATE	STATE ROUTE	STATE PROJECT	SHEET NO.
	VA.	11	U000-138-R04	39

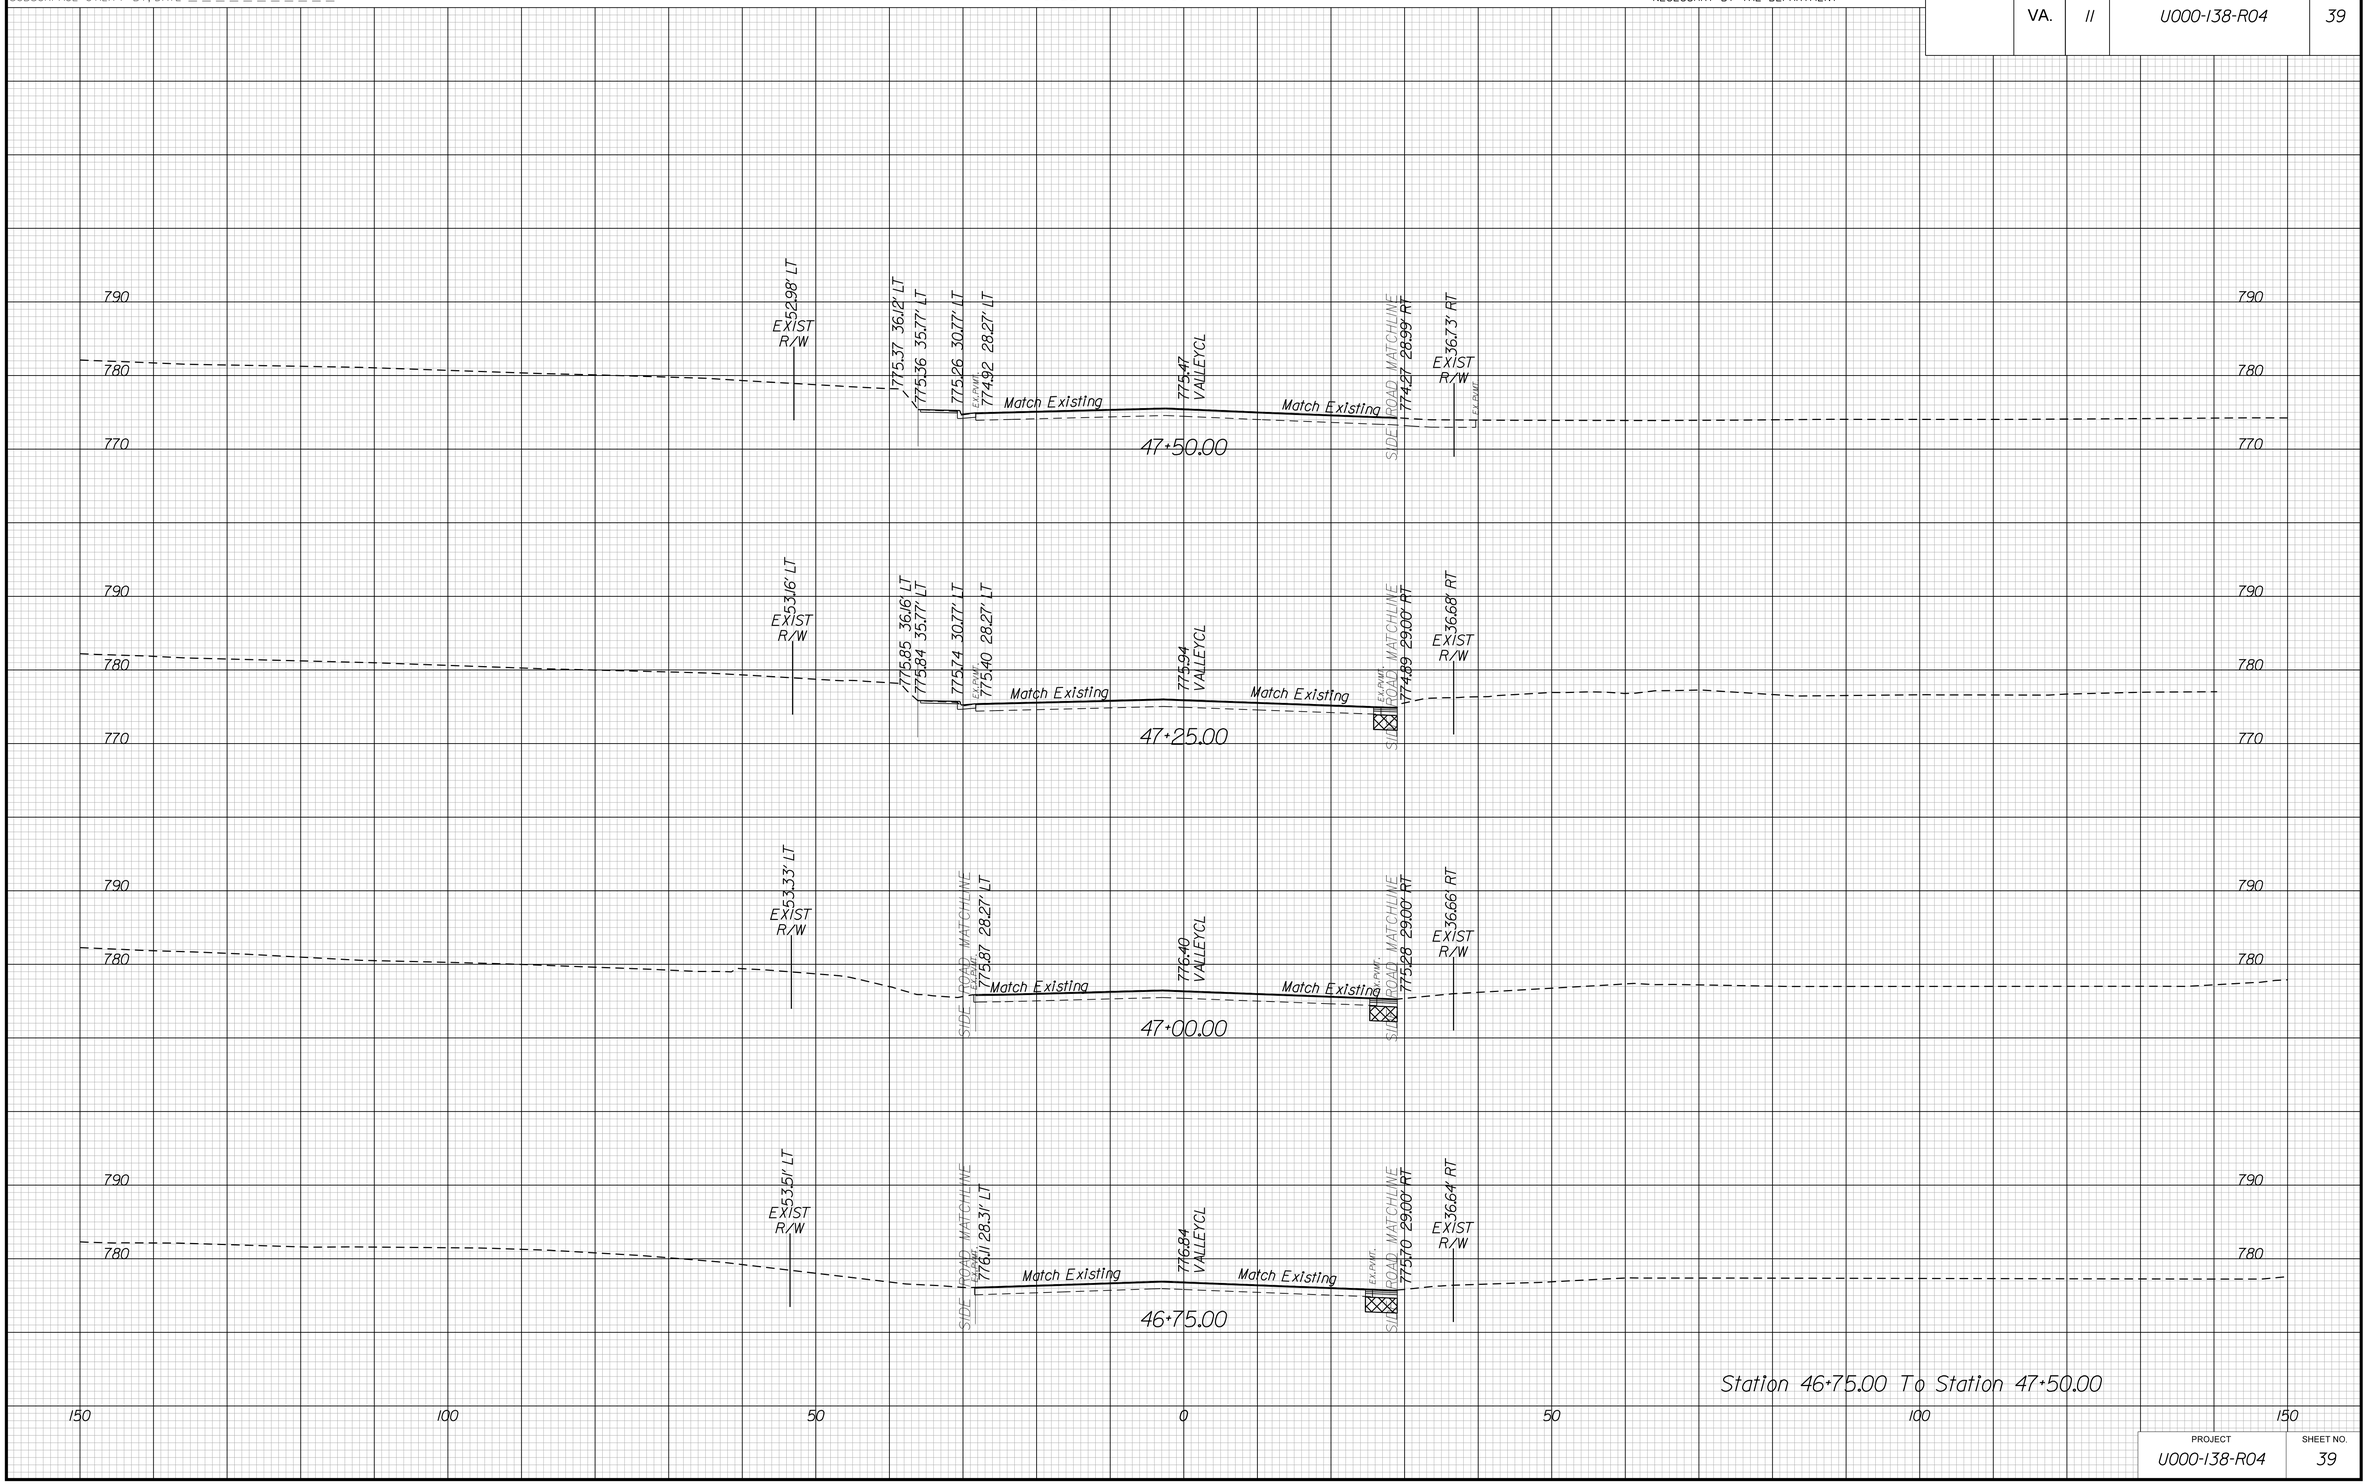

PROJECT	SHEET NO.
U000-138-R04	39

THESE PLANS ARE UNFINISHED AND UNAPPROVED AND MAY NOT BE USED FOR CONSTRUCTION.

9/24/2019
10:11:49 AM

PROJECT MANAGER _____
SURVEYED BY, DATE _____
DESIGN BY _____
SUBSURFACE UTILITY BY, DATE _____

CROSS SECTIONS

SCALE 1 IN. = 10 FT

DESIGN FEATURES RELATING TO CONSTRUCTION OR TO REGULATION AND CONTROL OF TRAFFIC MAY BE SUBJECT TO CHANGE AS DEEMED NECESSARY BY THE DEPARTMENT

REVISED	STATE	STATE ROUTE	STATE PROJECT	SHEET NO.
	VA.	11	U000-138-R04	40

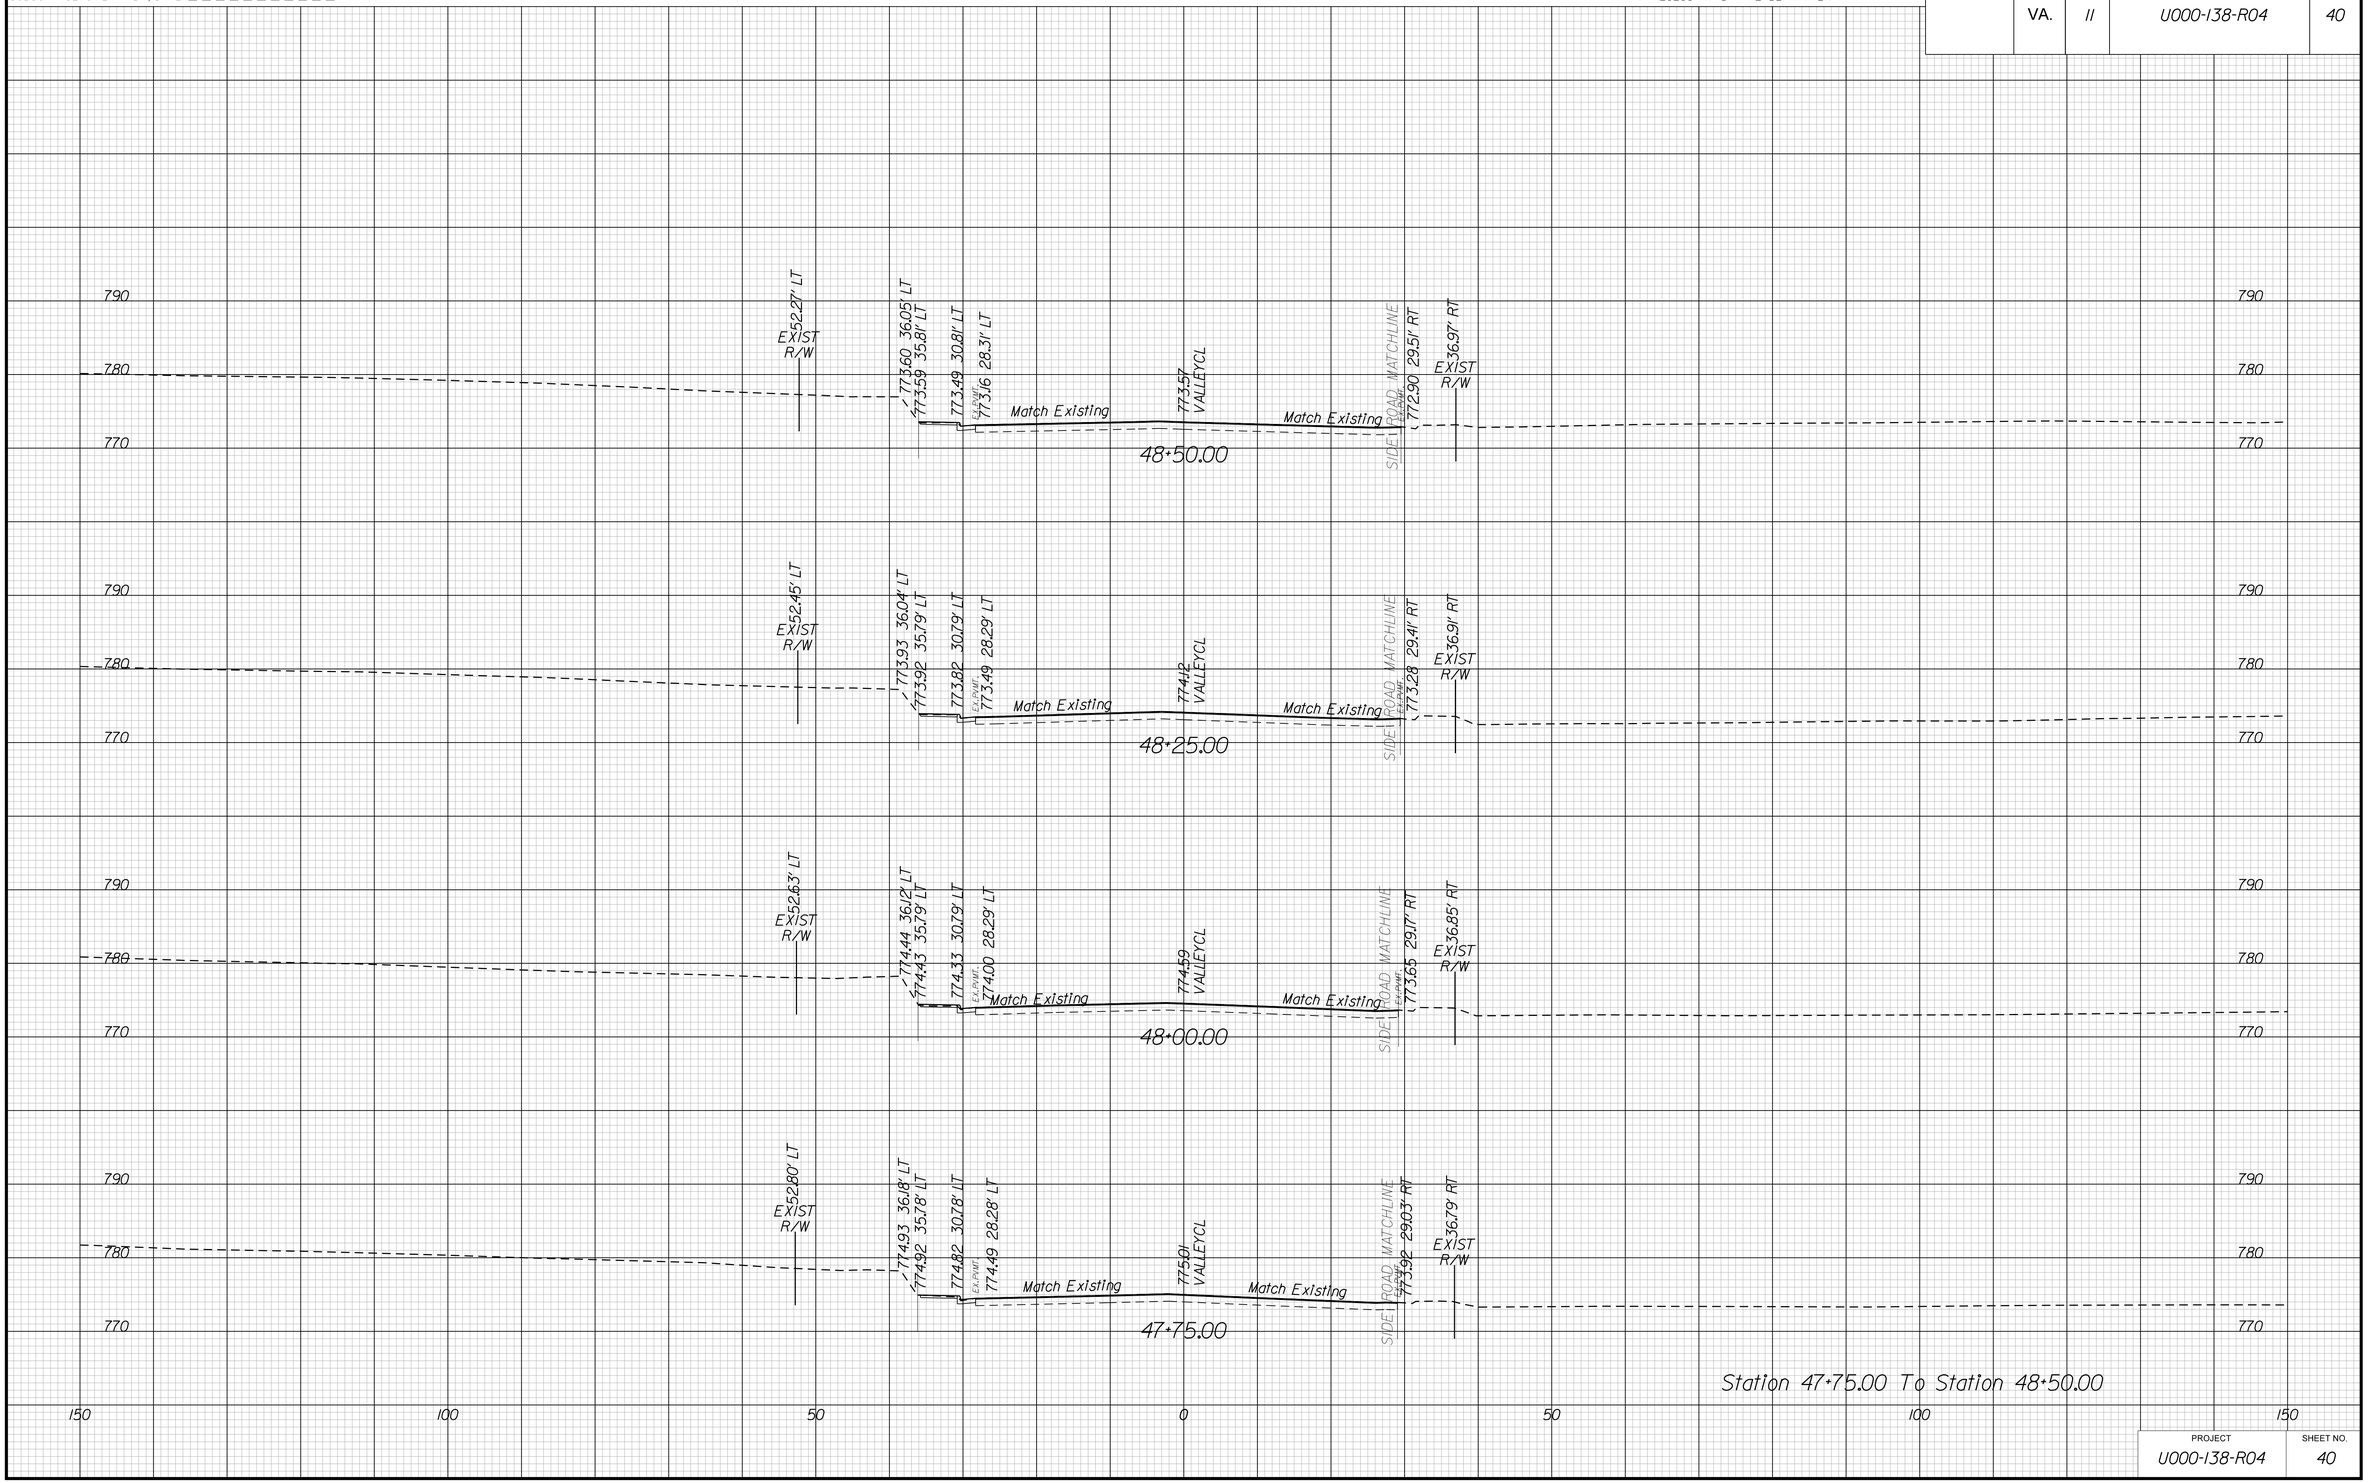

PROJECT	SHEET NO.
U000-138-R04	40

THESE PLANS ARE UNFINISHED AND UNAPPROVED AND MAY NOT BE USED FOR CONSTRUCTION.

9/24/2019
10:41:51 AM

PROJECT MANAGER _____
SURVEYED BY, DATE _____
DESIGN BY _____
SUBSURFACE UTILITY BY, DATE _____

CROSS SECTIONS

SCALE 1 IN. = 10 FT

DESIGN FEATURES RELATING TO CONSTRUCTION OR TO REGULATION AND CONTROL OF TRAFFIC MAY BE SUBJECT TO CHANGE AS DEEMED NECESSARY BY THE DEPARTMENT

REVISED	STATE	STATE ROUTE	STATE PROJECT	SHEET NO.
	VA.	11	U000-138-R04	41

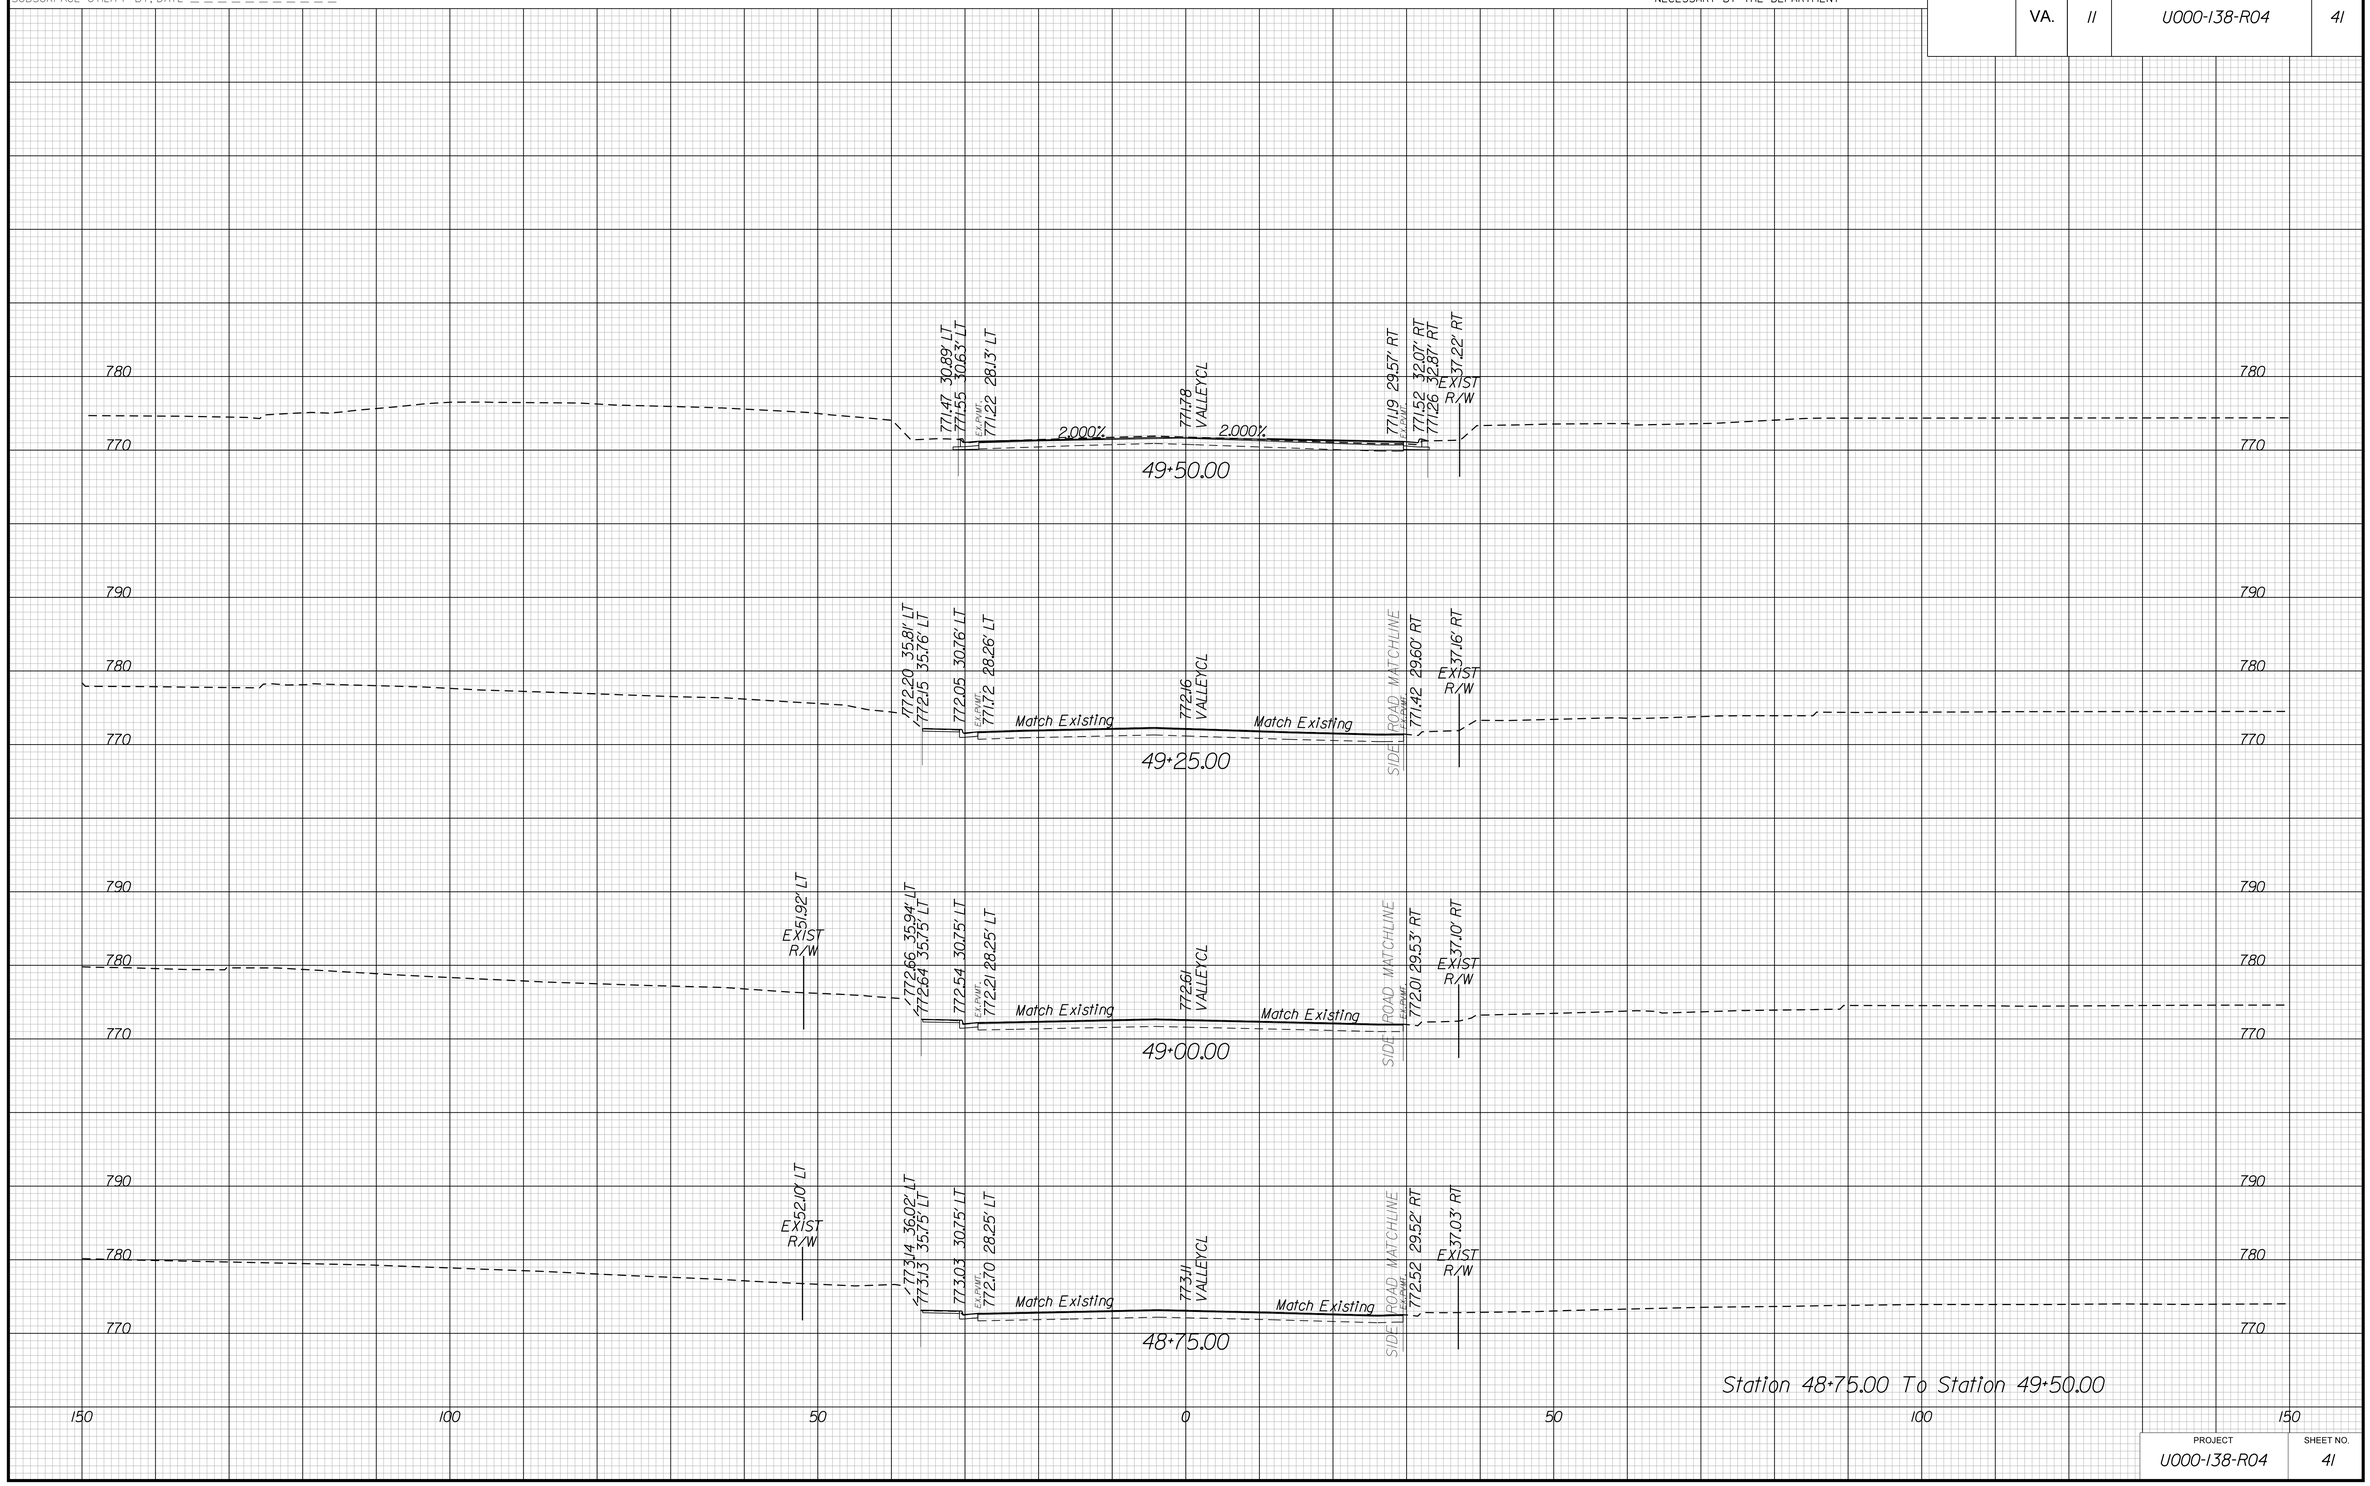

PROJECT	SHEET NO.
U000-138-R04	41

THESE PLANS ARE UNFINISHED AND UNAPPROVED AND MAY NOT BE USED FOR CONSTRUCTION.

9/24/2019
10:11:53 AM

PROJECT MANAGER _____
SURVEYED BY, DATE _____
DESIGN BY _____
SUBSURFACE UTILITY BY, DATE _____

CROSS SECTIONS

SCALE 1 IN. = 10 FT

DESIGN FEATURES RELATING TO CONSTRUCTION OR TO REGULATION AND CONTROL OF TRAFFIC MAY BE SUBJECT TO CHANGE AS DEEMED NECESSARY BY THE DEPARTMENT

REVISED	STATE	STATE ROUTE	STATE PROJECT	SHEET NO.
	VA.	11	U000-138-R04	42

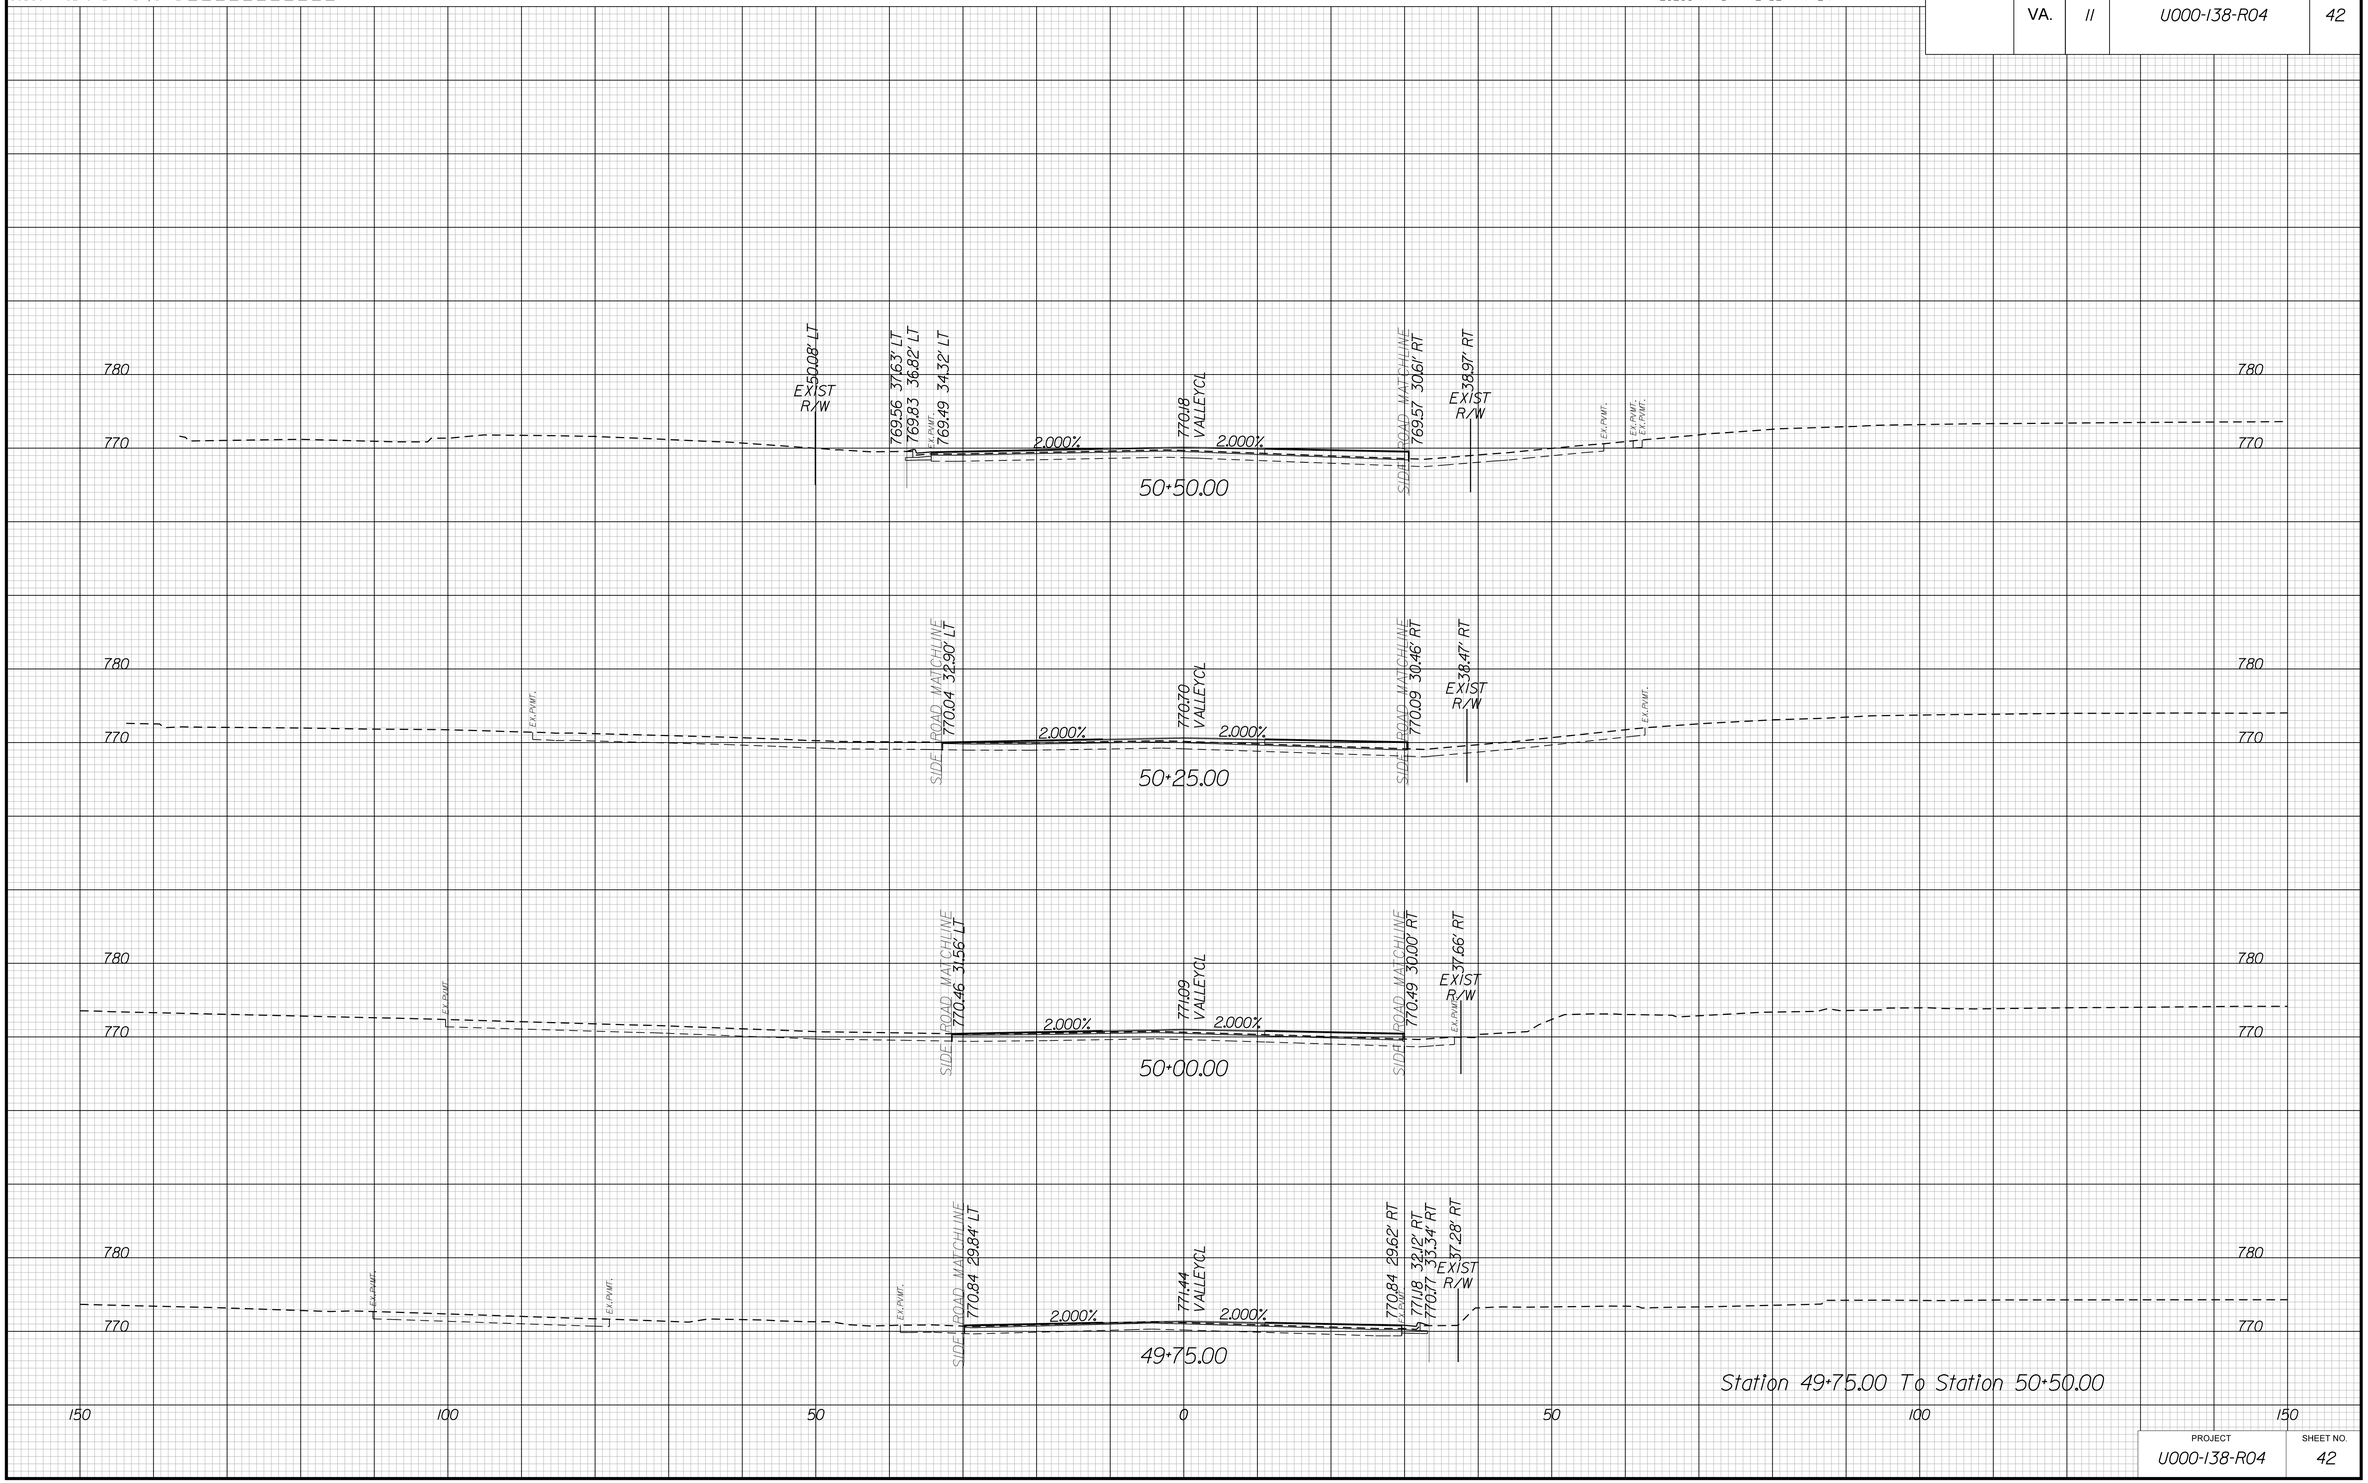

PROJECT	SHEET NO.
U000-138-R04	42

THESE PLANS ARE UNFINISHED AND UNAPPROVED AND MAY NOT BE USED FOR CONSTRUCTION.

9/24/2019
10:11:55 AM

PROJECT MANAGER _____
SURVEYED BY, DATE _____
DESIGN BY _____
SUBSURFACE UTILITY BY, DATE _____

CROSS SECTIONS

SCALE 1 IN. = 10 FT

DESIGN FEATURES RELATING TO CONSTRUCTION OR TO REGULATION AND CONTROL OF TRAFFIC MAY BE SUBJECT TO CHANGE AS DEEMED NECESSARY BY THE DEPARTMENT

REVISED	STATE	STATE ROUTE	STATE PROJECT	SHEET NO.
	VA.	11	U000-138-R04	43

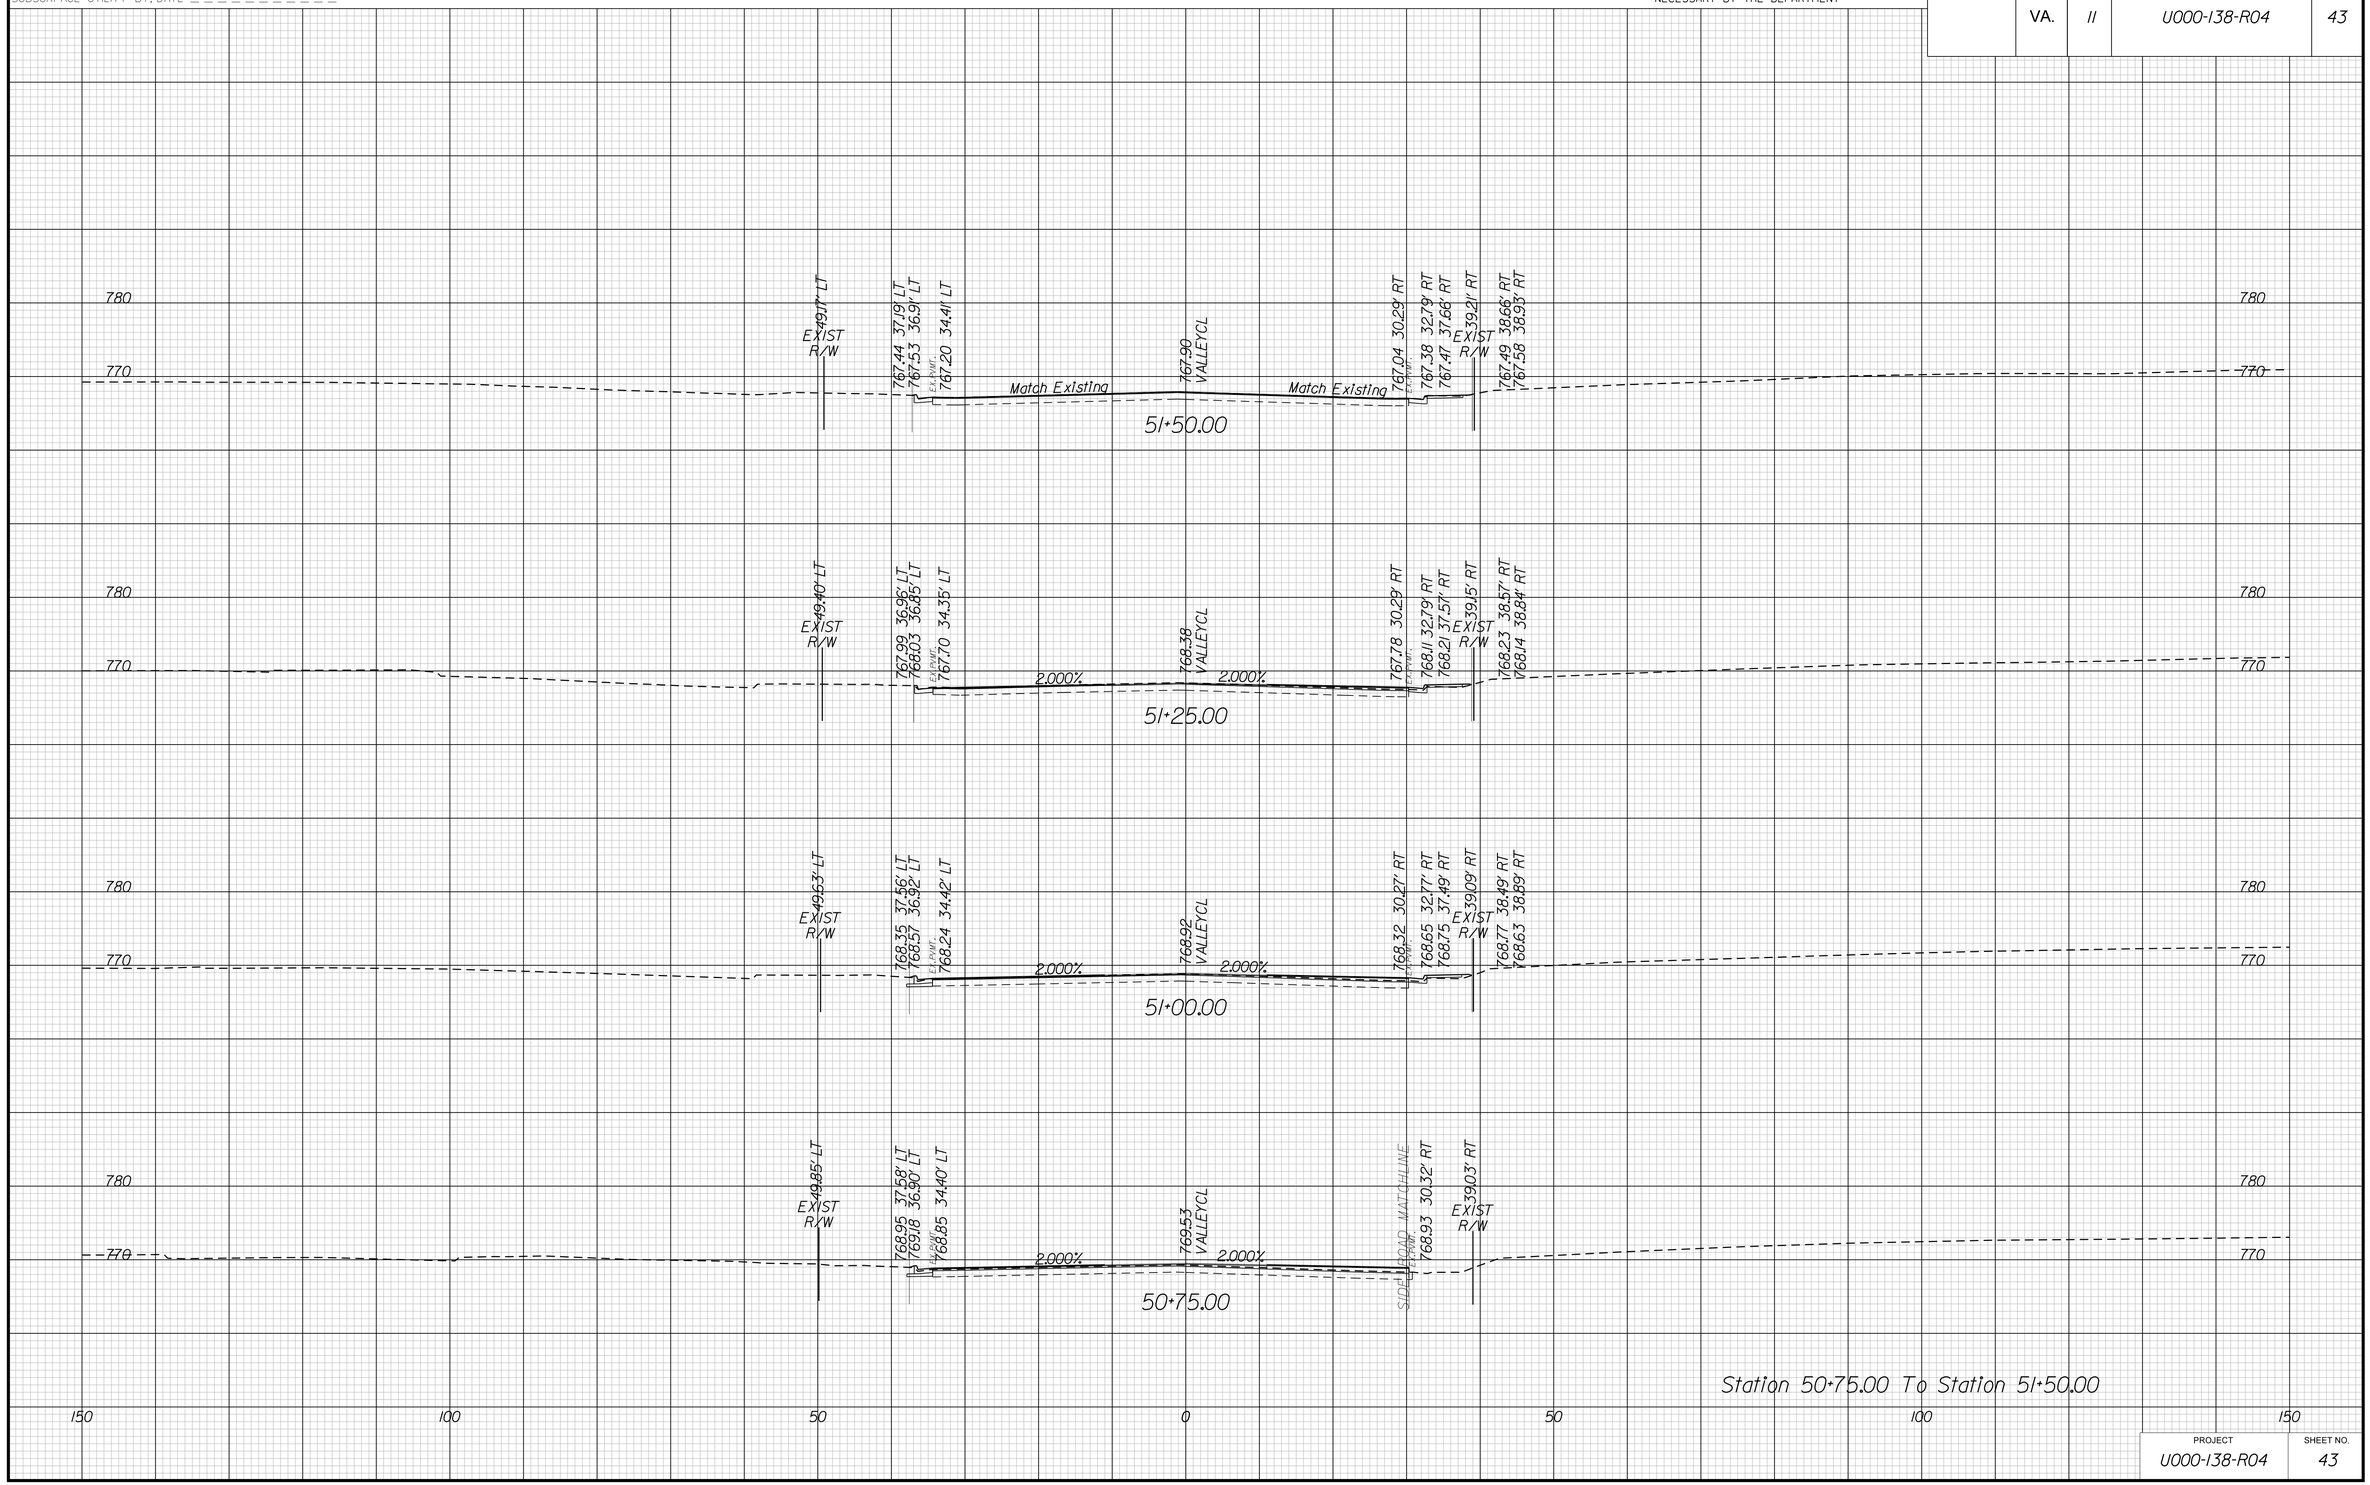

PROJECT	SHEET NO.
U000-138-R04	43

THESE PLANS ARE UNFINISHED AND UNAPPROVED AND MAY NOT BE USED FOR CONSTRUCTION.

9/24/2019
10:11:57 AM

PROJECT MANAGER _____
SURVEYED BY, DATE _____
DESIGN BY _____
SUBSURFACE UTILITY BY, DATE _____

CROSS SECTIONS

SCALE 1 IN. = 10 FT

DESIGN FEATURES RELATING TO CONSTRUCTION OR TO REGULATION AND CONTROL OF TRAFFIC MAY BE SUBJECT TO CHANGE AS DEEMED NECESSARY BY THE DEPARTMENT

REVISED	STATE	STATE ROUTE	STATE PROJECT	SHEET NO.
	VA.	11	U000-138-R04	44

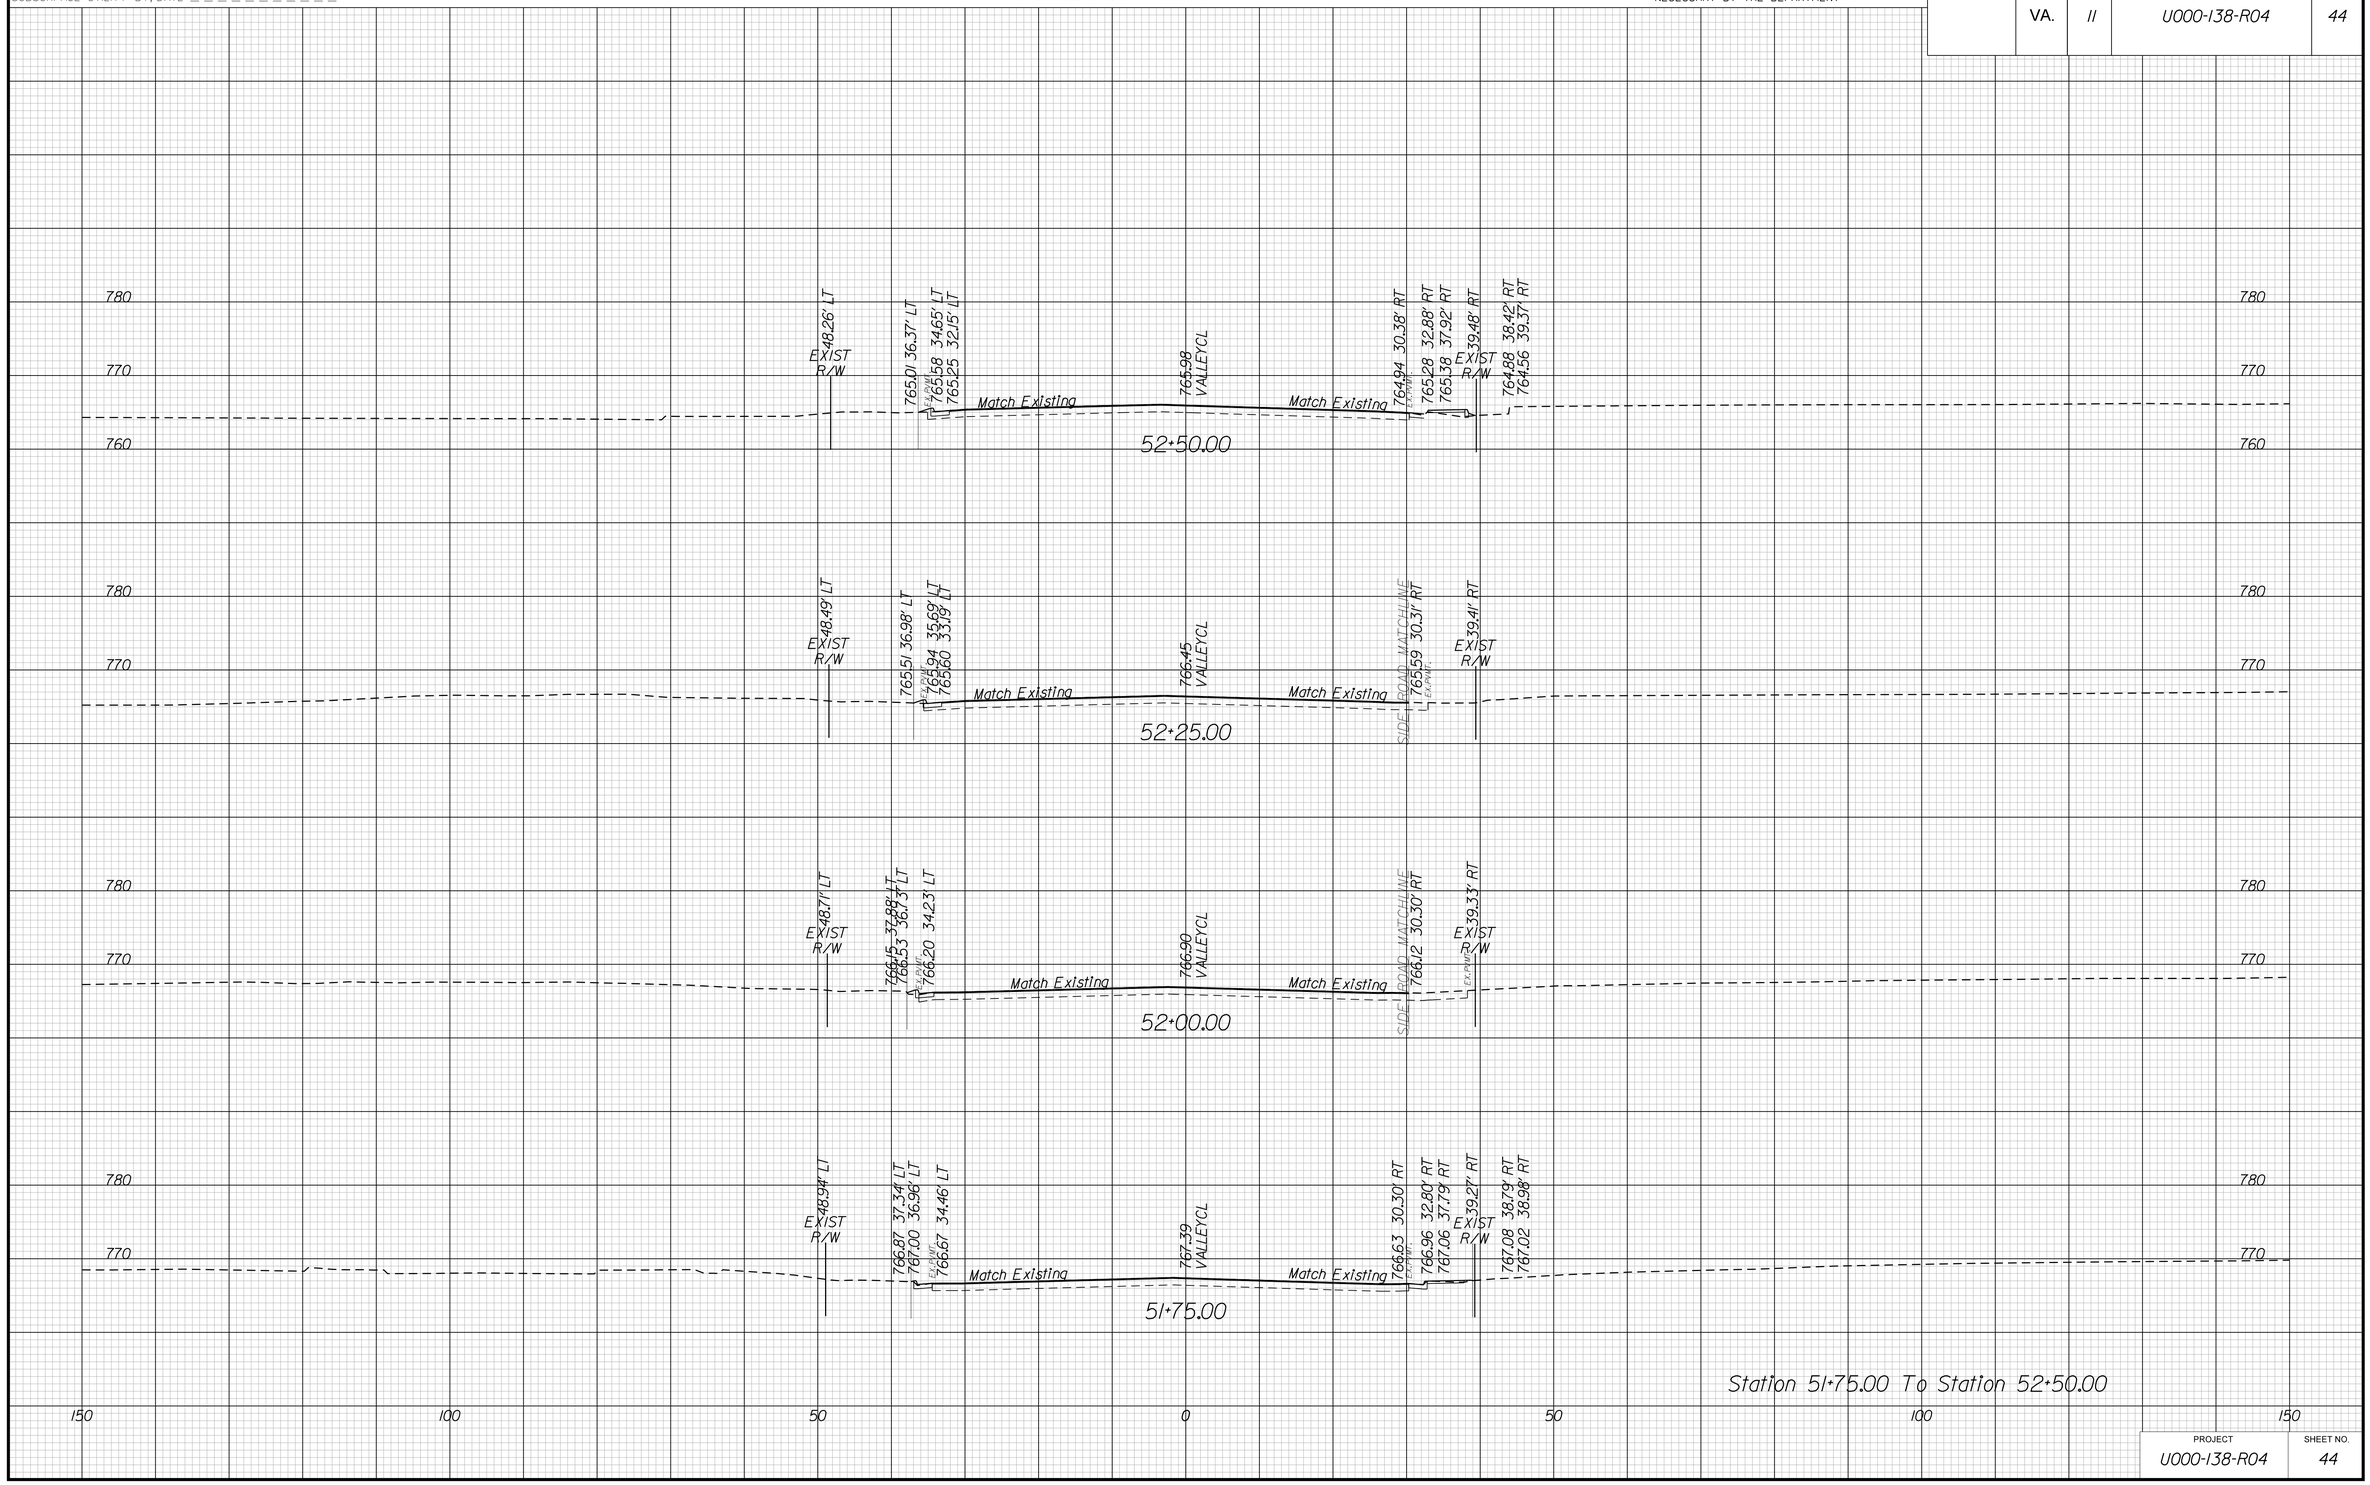

PROJECT	SHEET NO.
U000-138-R04	44

THESE PLANS ARE UNFINISHED AND UNAPPROVED AND MAY NOT BE USED FOR CONSTRUCTION.

9/24/2019
10:11:58 AM

PROJECT MANAGER _____
SURVEYED BY, DATE _____
DESIGN BY _____
SUBSURFACE UTILITY BY, DATE _____

CROSS SECTIONS

SCALE 1 IN. = 10 FT

DESIGN FEATURES RELATING TO CONSTRUCTION OR TO REGULATION AND CONTROL OF TRAFFIC MAY BE SUBJECT TO CHANGE AS DEEMED NECESSARY BY THE DEPARTMENT

REVISED	STATE	STATE ROUTE	STATE PROJECT	SHEET NO.
	VA.	11	U000-138-R04	45

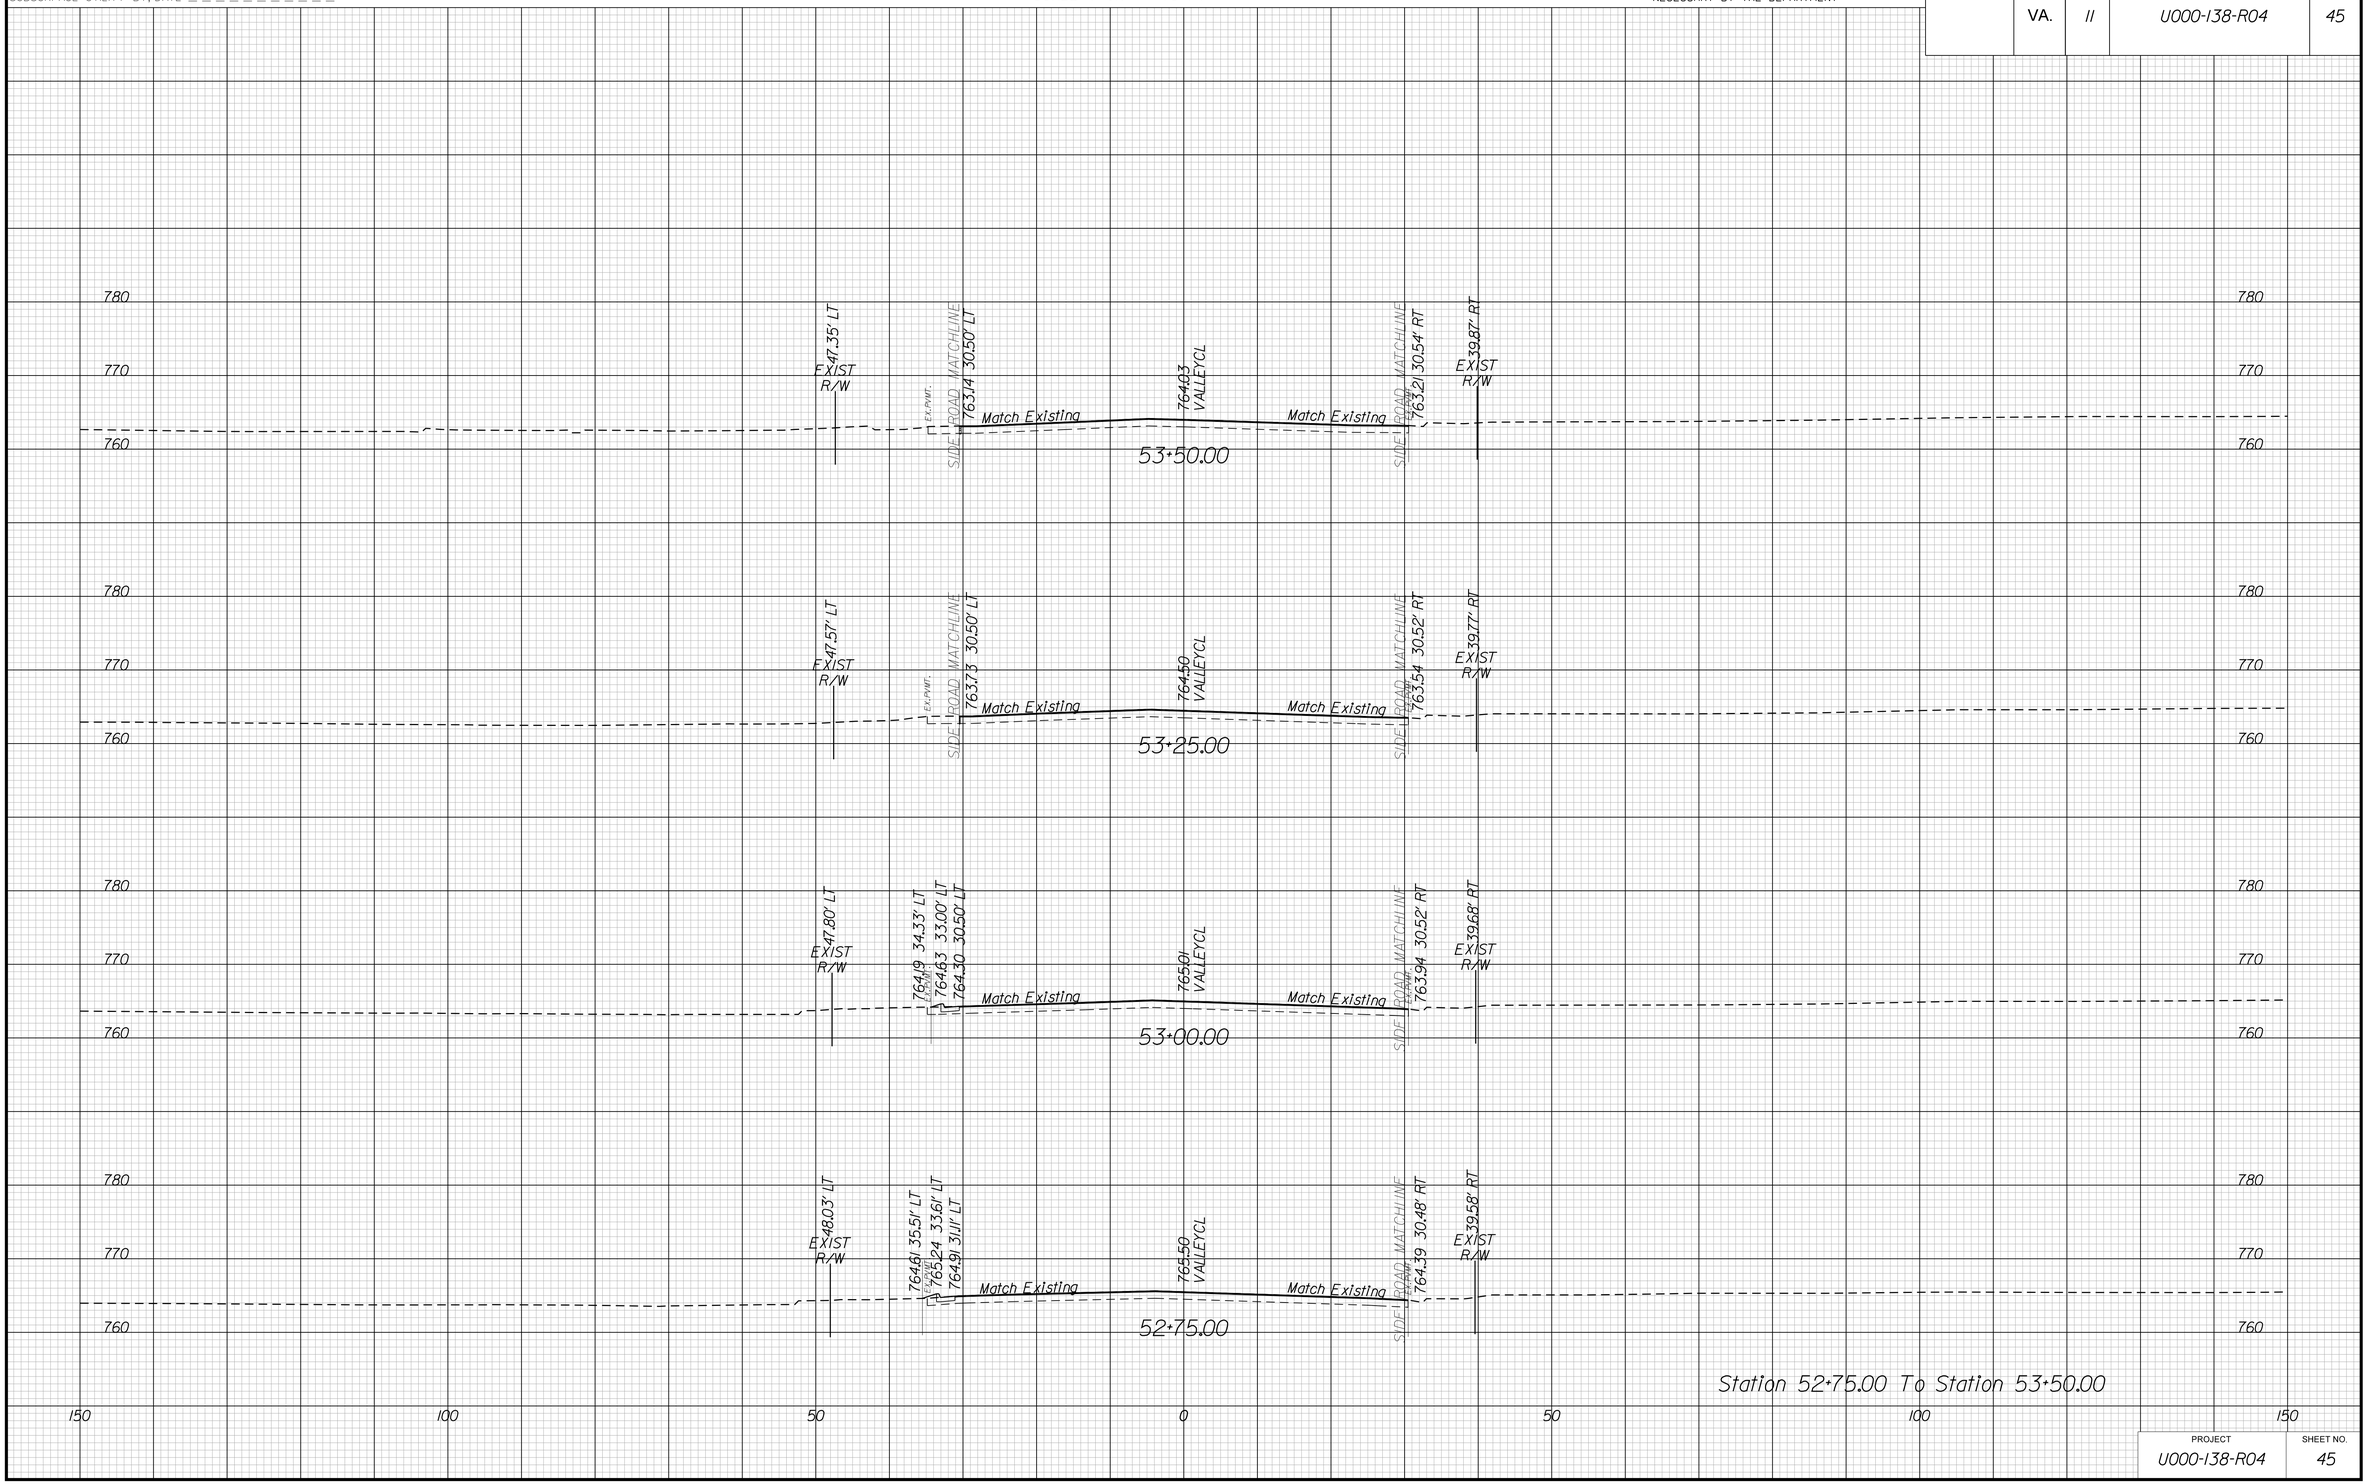

PROJECT	SHEET NO.
U000-138-R04	45

THESE PLANS ARE UNFINISHED AND UNAPPROVED AND MAY NOT BE USED FOR CONSTRUCTION.

9/24/2019
10:12:00 AM

PROJECT MANAGER _____
SURVEYED BY, DATE _____
DESIGN BY _____
SUBSURFACE UTILITY BY, DATE _____

CROSS SECTIONS

SCALE 1 IN. = 10 FT

DESIGN FEATURES RELATING TO CONSTRUCTION OR TO REGULATION AND CONTROL OF TRAFFIC MAY BE SUBJECT TO CHANGE AS DEEMED NECESSARY BY THE DEPARTMENT

REVISED	STATE	STATE ROUTE	STATE PROJECT	SHEET NO.
	VA.	11	U000-138-R04	46

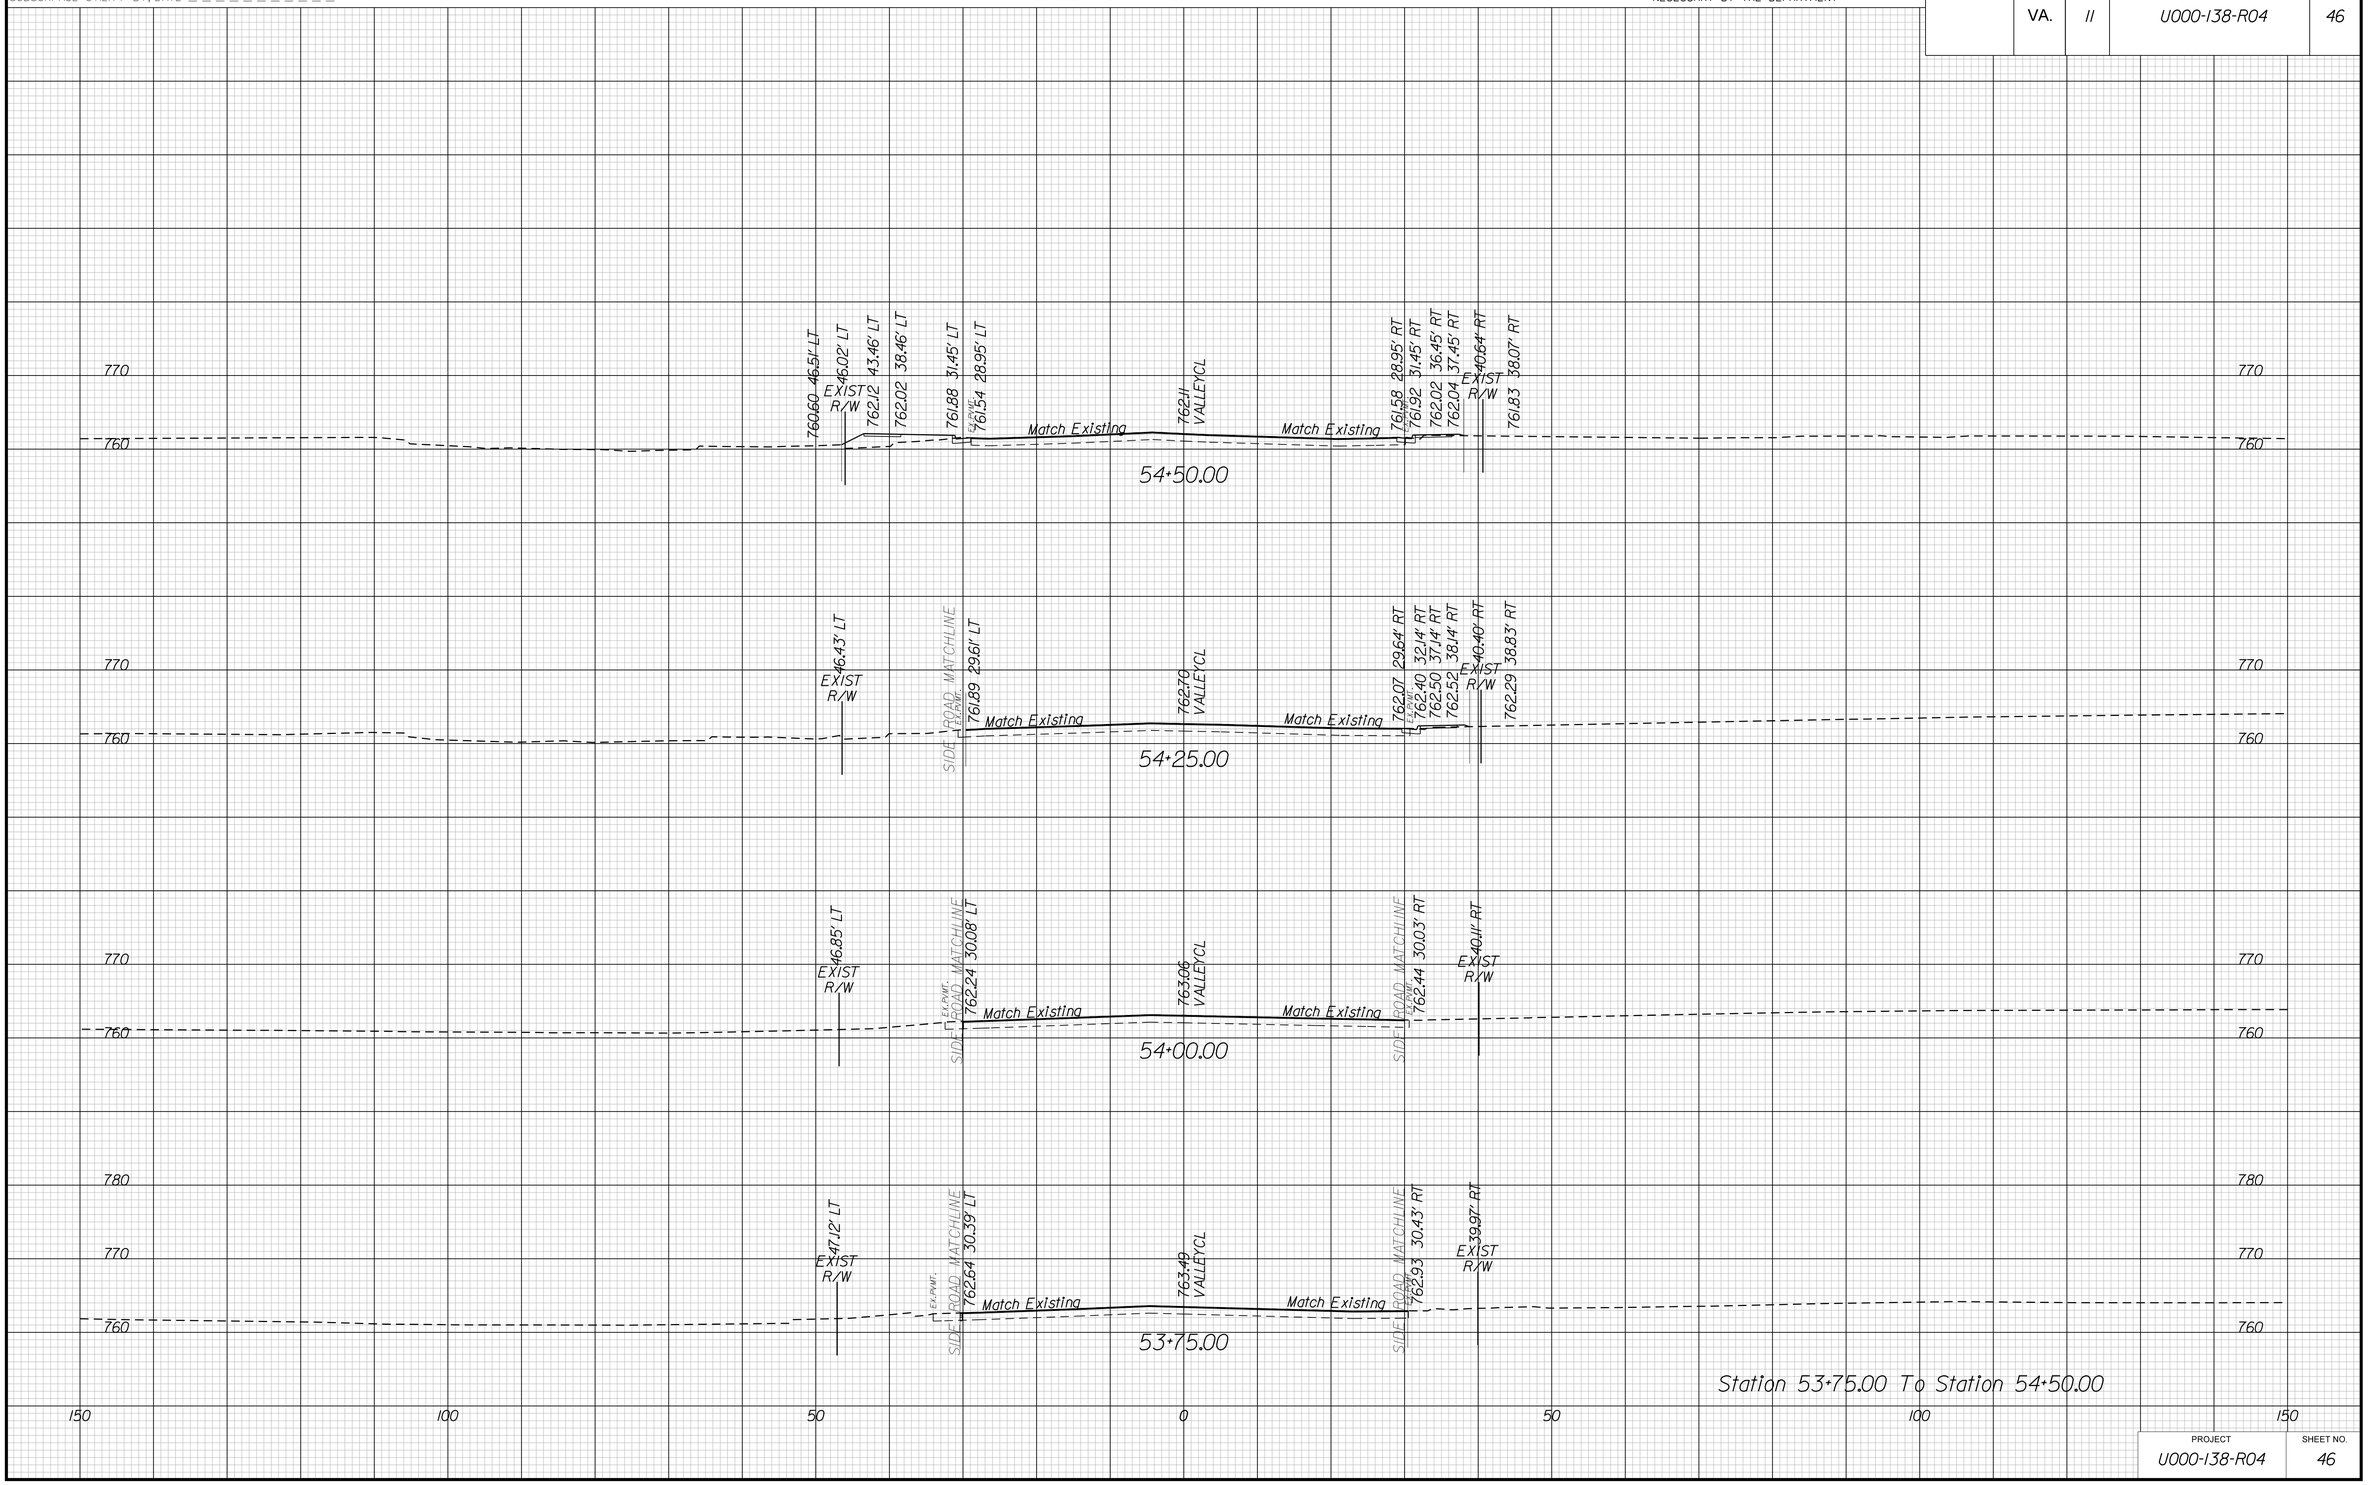

PROJECT	SHEET NO.
U000-138-R04	46

THESE PLANS ARE UNFINISHED AND UNAPPROVED AND MAY NOT BE USED FOR CONSTRUCTION.

9/24/2019
10:12:02 AM

PROJECT MANAGER _____
SURVEYED BY, DATE _____
DESIGN BY _____
SUBSURFACE UTILITY BY, DATE _____

CROSS SECTIONS

SCALE 1 IN. = 10 FT

DESIGN FEATURES RELATING TO CONSTRUCTION OR TO REGULATION AND CONTROL OF TRAFFIC MAY BE SUBJECT TO CHANGE AS DEEMED NECESSARY BY THE DEPARTMENT

REVISED	STATE	STATE ROUTE	STATE PROJECT	SHEET NO.
	VA.	11	U000-138-R04	47

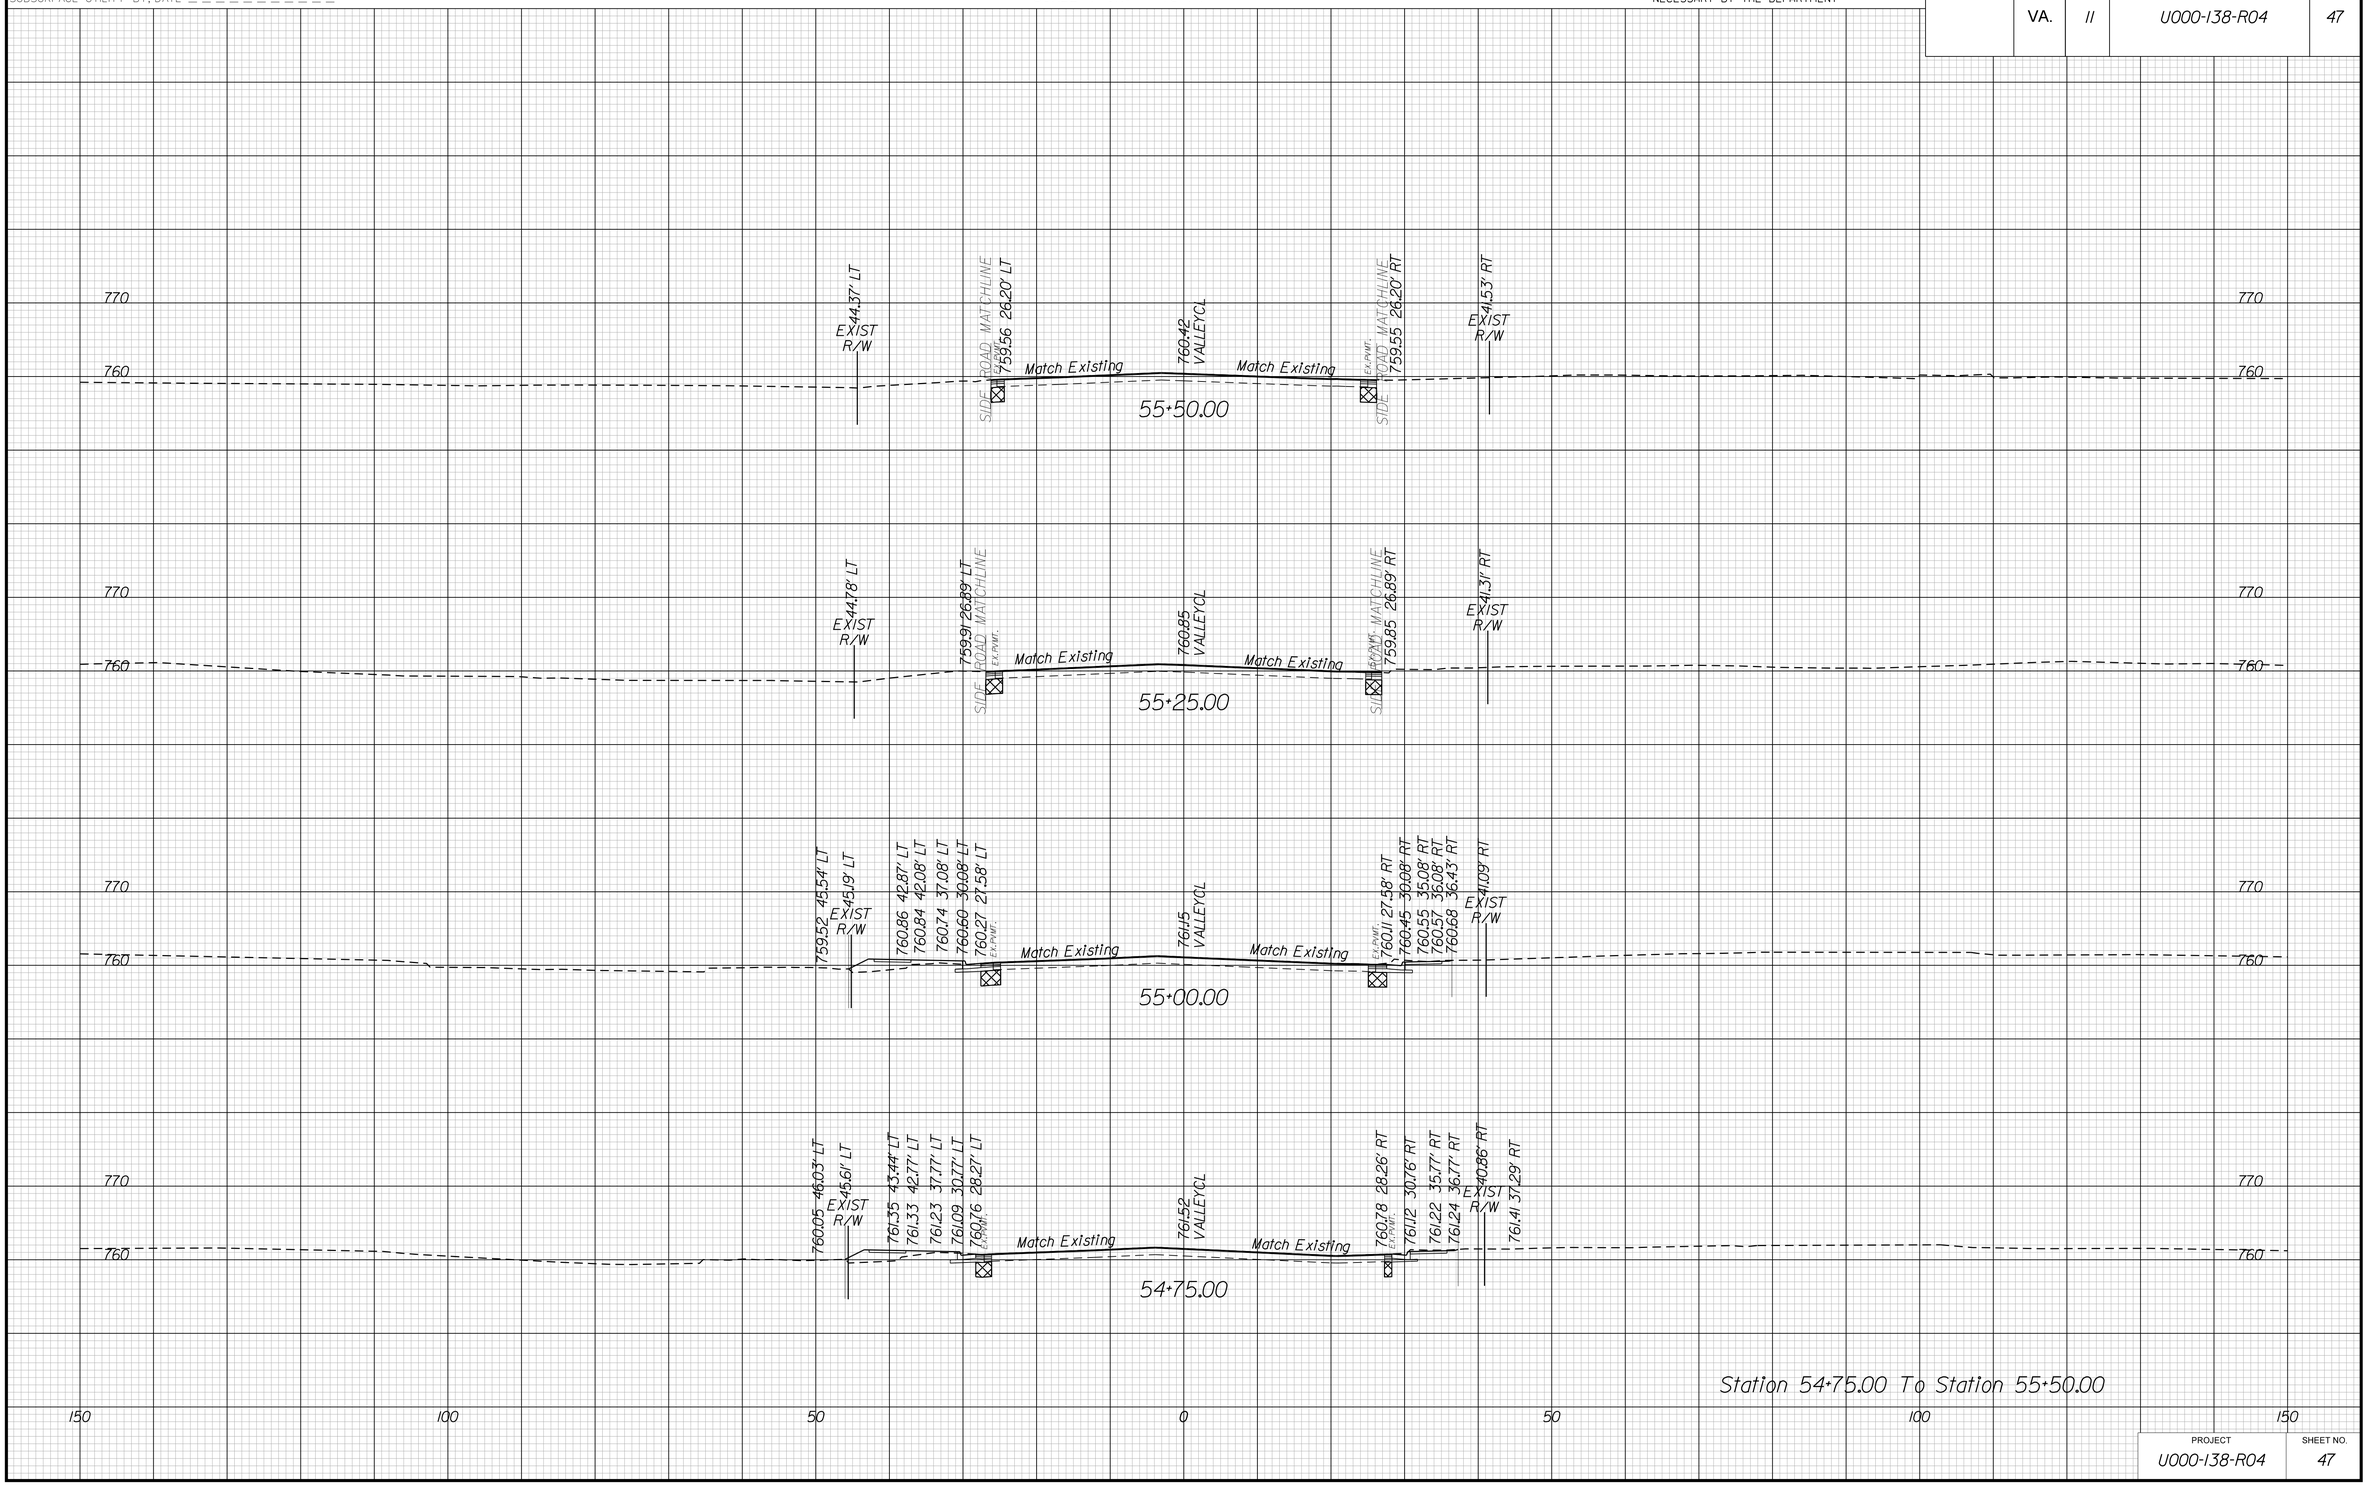

PROJECT	SHEET NO.
U000-138-R04	47

THESE PLANS ARE UNFINISHED AND UNAPPROVED AND MAY NOT BE USED FOR CONSTRUCTION.

9/24/2019
10:12:04 AM

PROJECT MANAGER _____
SURVEYED BY, DATE _____
DESIGN BY _____
SUBSURFACE UTILITY BY, DATE _____

CROSS SECTIONS

SCALE 1 IN. = 10 FT

DESIGN FEATURES RELATING TO CONSTRUCTION OR TO REGULATION AND CONTROL OF TRAFFIC MAY BE SUBJECT TO CHANGE AS DEEMED NECESSARY BY THE DEPARTMENT

REVISED	STATE	STATE ROUTE	STATE PROJECT	SHEET NO.
	VA.	11	U000-138-R04	48

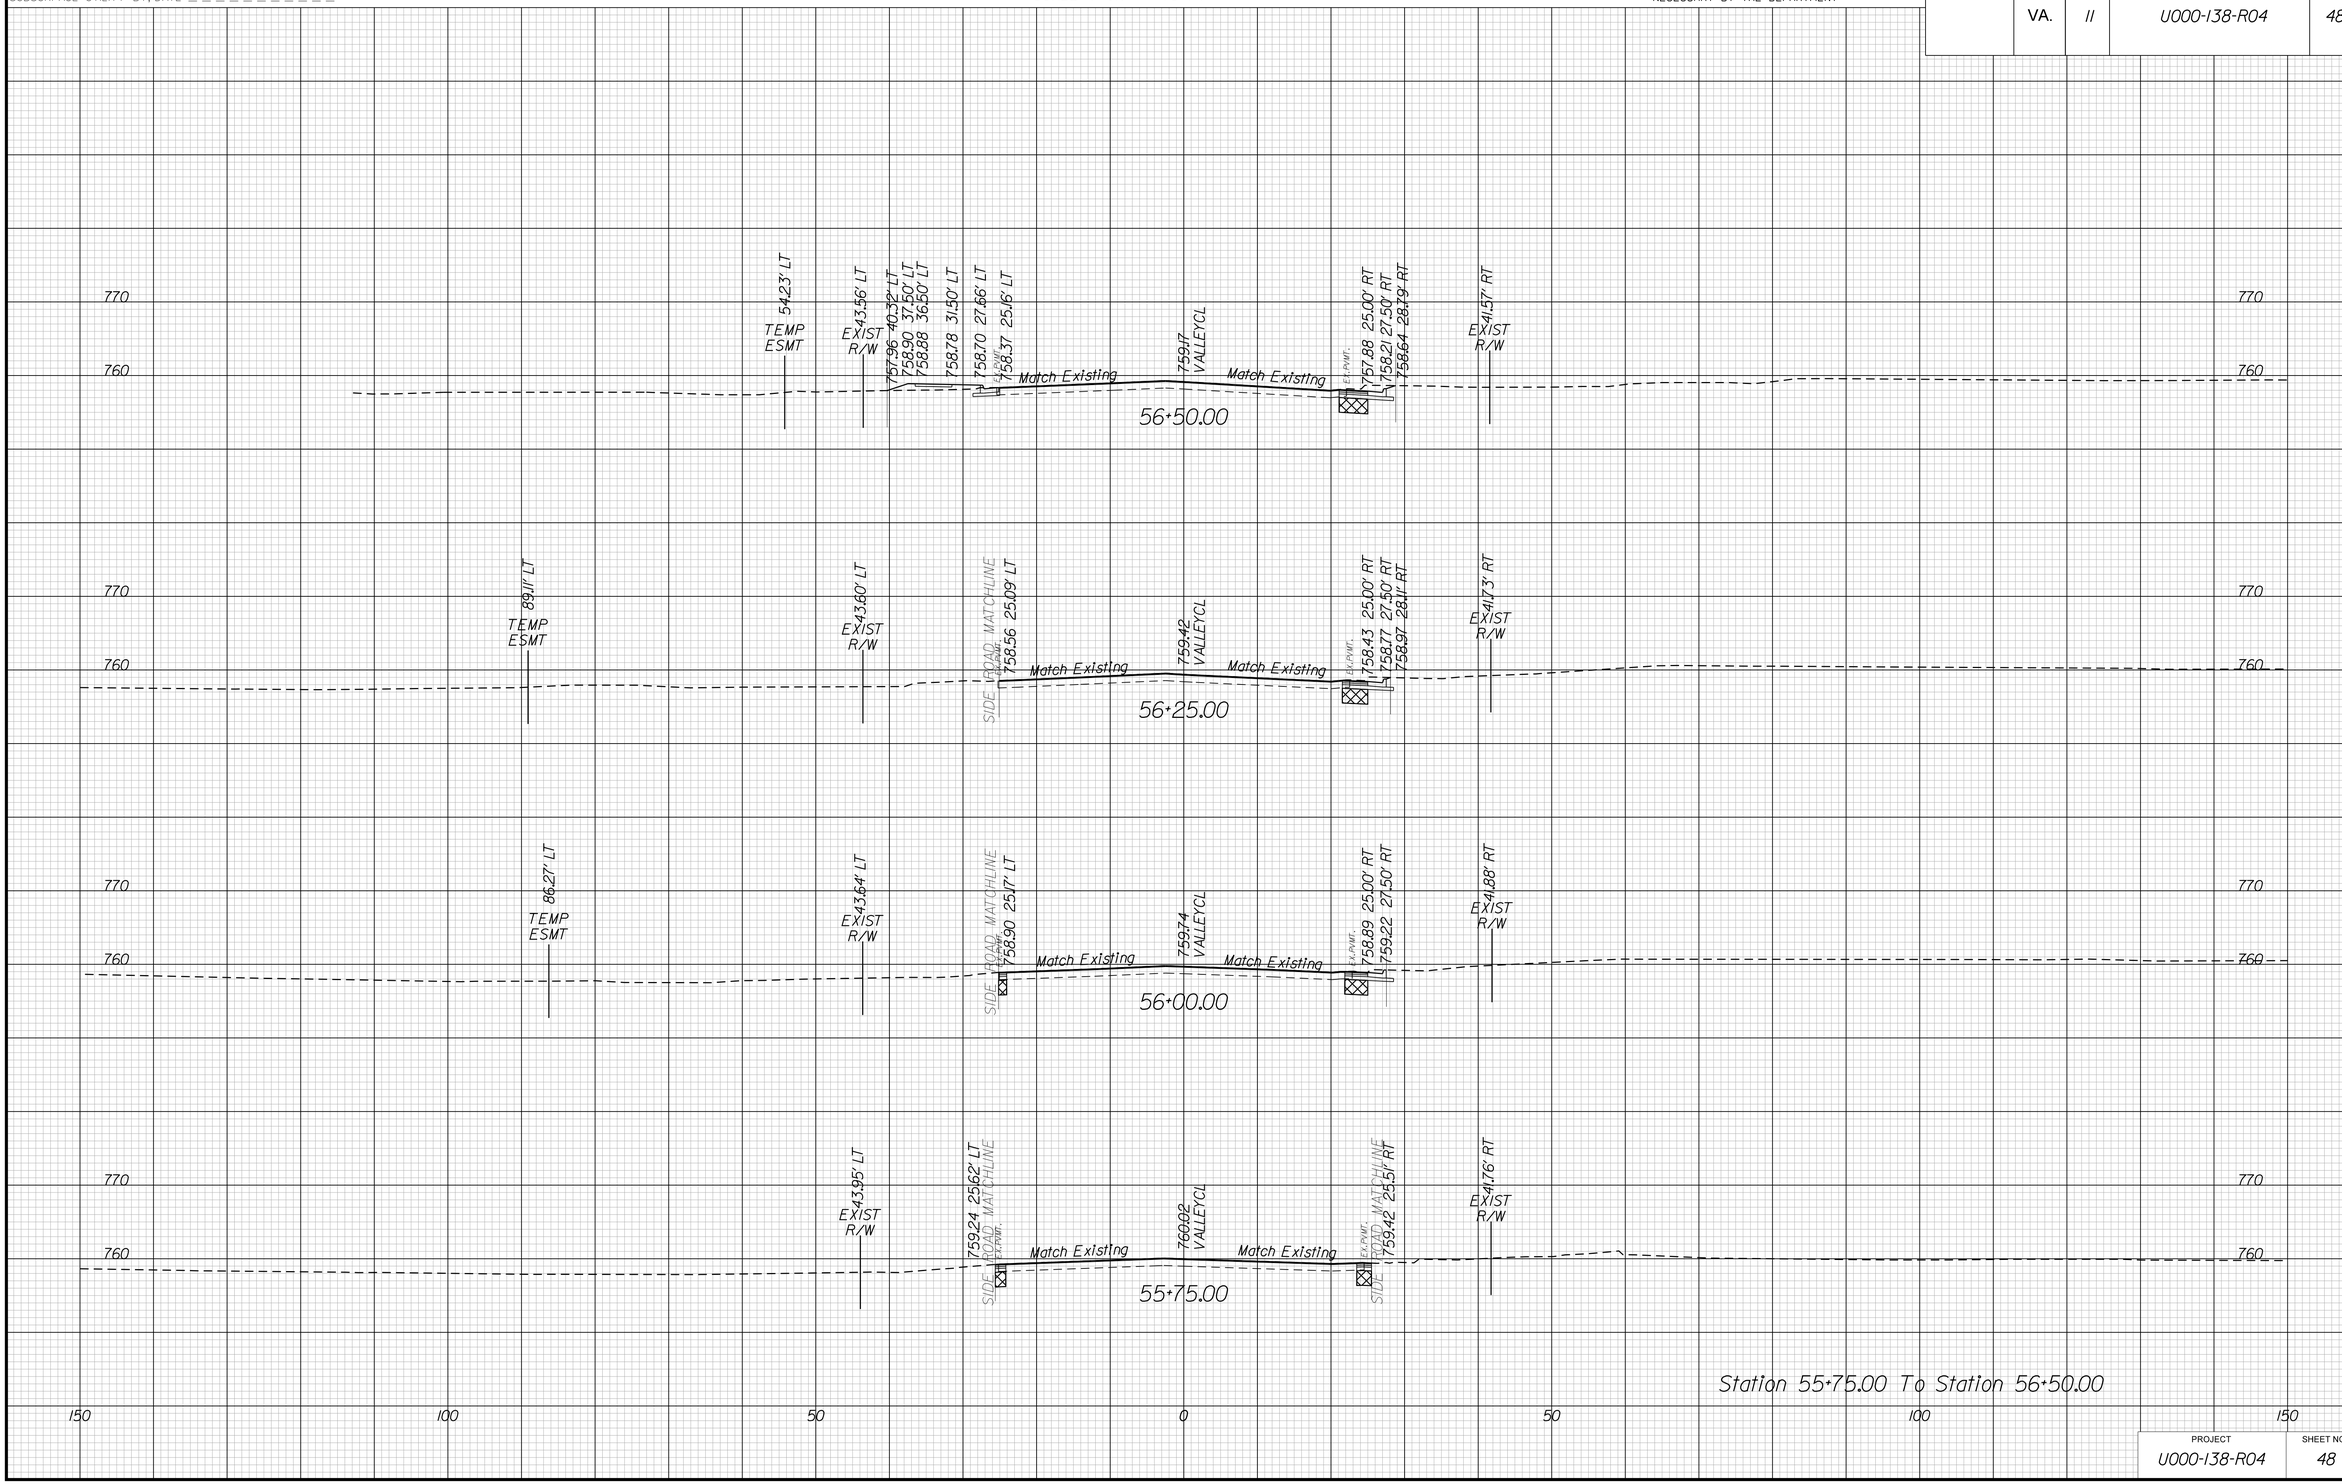

PROJECT	SHEET NO.
U000-138-R04	48

THESE PLANS ARE UNFINISHED AND UNAPPROVED AND MAY NOT BE USED FOR CONSTRUCTION.

9/24/2019
10:12:06 AM

PROJECT MANAGER _____
SURVEYED BY, DATE _____
DESIGN BY _____
SUBSURFACE UTILITY BY, DATE _____

CROSS SECTIONS

SCALE 1 IN. = 10 FT

DESIGN FEATURES RELATING TO CONSTRUCTION OR TO REGULATION AND CONTROL OF TRAFFIC MAY BE SUBJECT TO CHANGE AS DEEMED NECESSARY BY THE DEPARTMENT

REVISED	STATE	STATE ROUTE	STATE PROJECT	SHEET NO.
	VA.	11	U000-138-R04	49

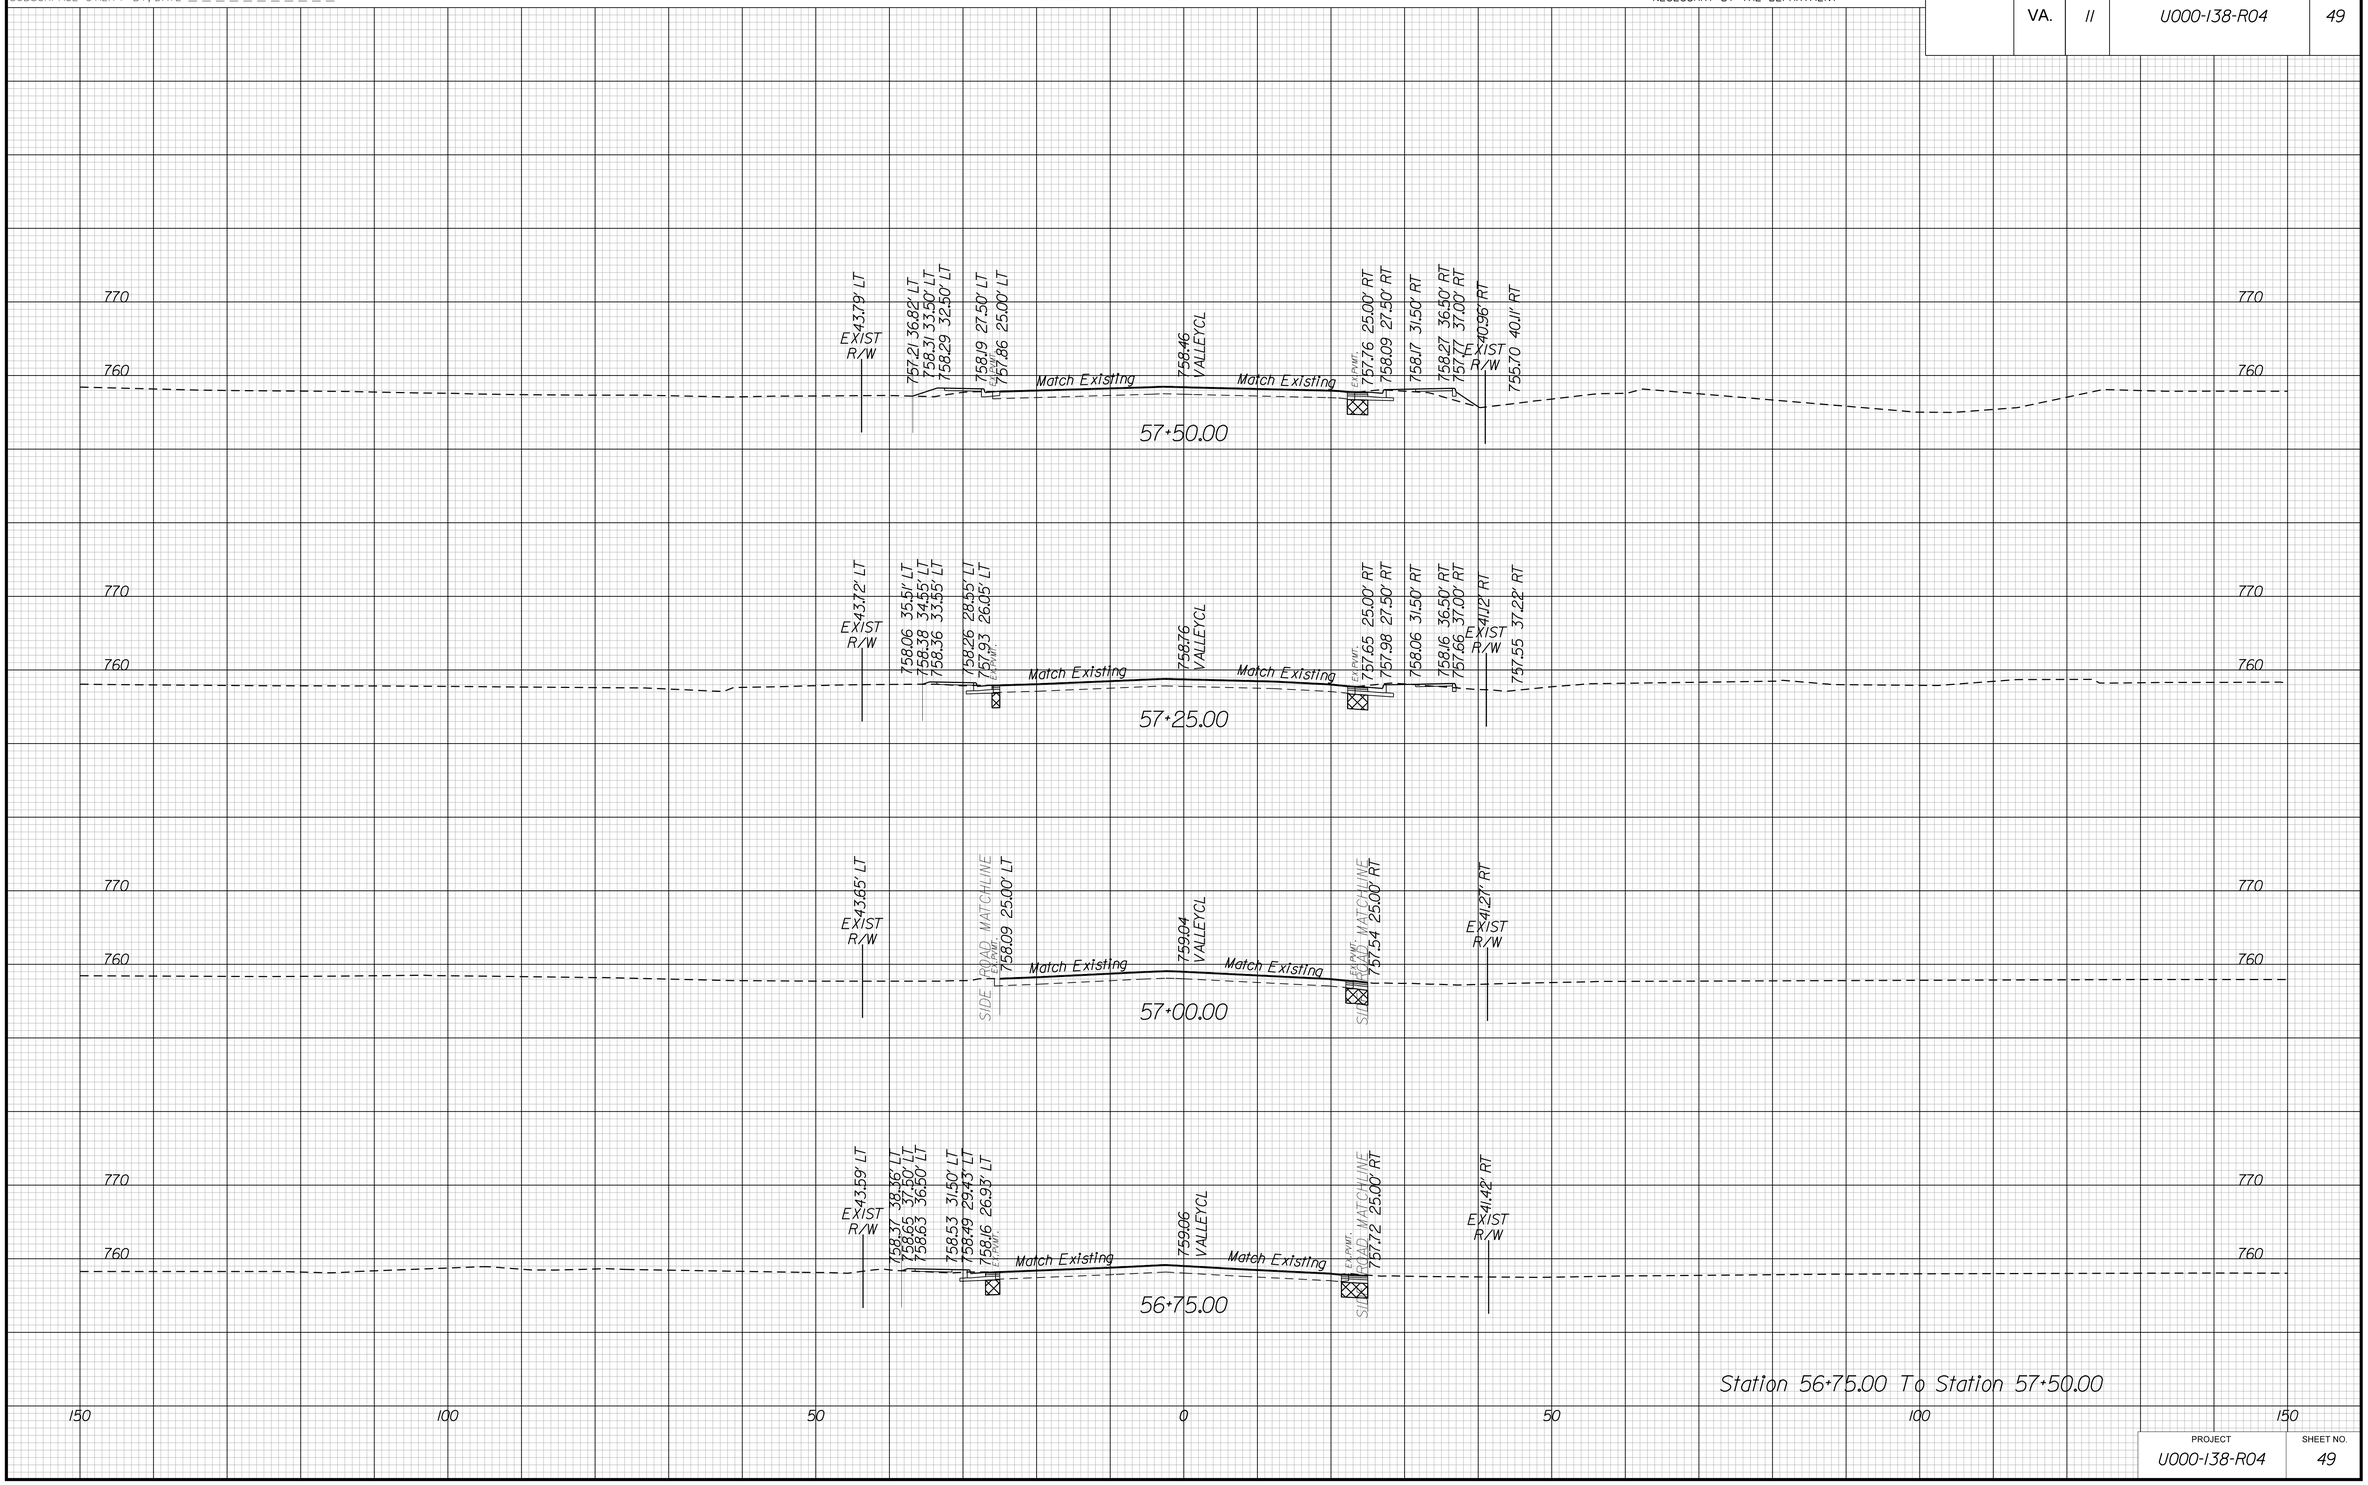

Station 56+75.00 To Station 57+50.00

PROJECT	SHEET NO.
U000-138-R04	49

THESE PLANS ARE UNFINISHED AND UNAPPROVED AND MAY NOT BE USED FOR CONSTRUCTION.

9/24/2019
10:12:08 AM

PROJECT MANAGER _____
SURVEYED BY, DATE _____
DESIGN BY _____
SUBSURFACE UTILITY BY, DATE _____

CROSS SECTIONS

SCALE 1 IN. = 10 FT

DESIGN FEATURES RELATING TO CONSTRUCTION OR TO REGULATION AND CONTROL OF TRAFFIC MAY BE SUBJECT TO CHANGE AS DEEMED NECESSARY BY THE DEPARTMENT

REVISED	STATE	STATE ROUTE	STATE PROJECT	SHEET NO.
	VA.	11	U000-138-R04	50

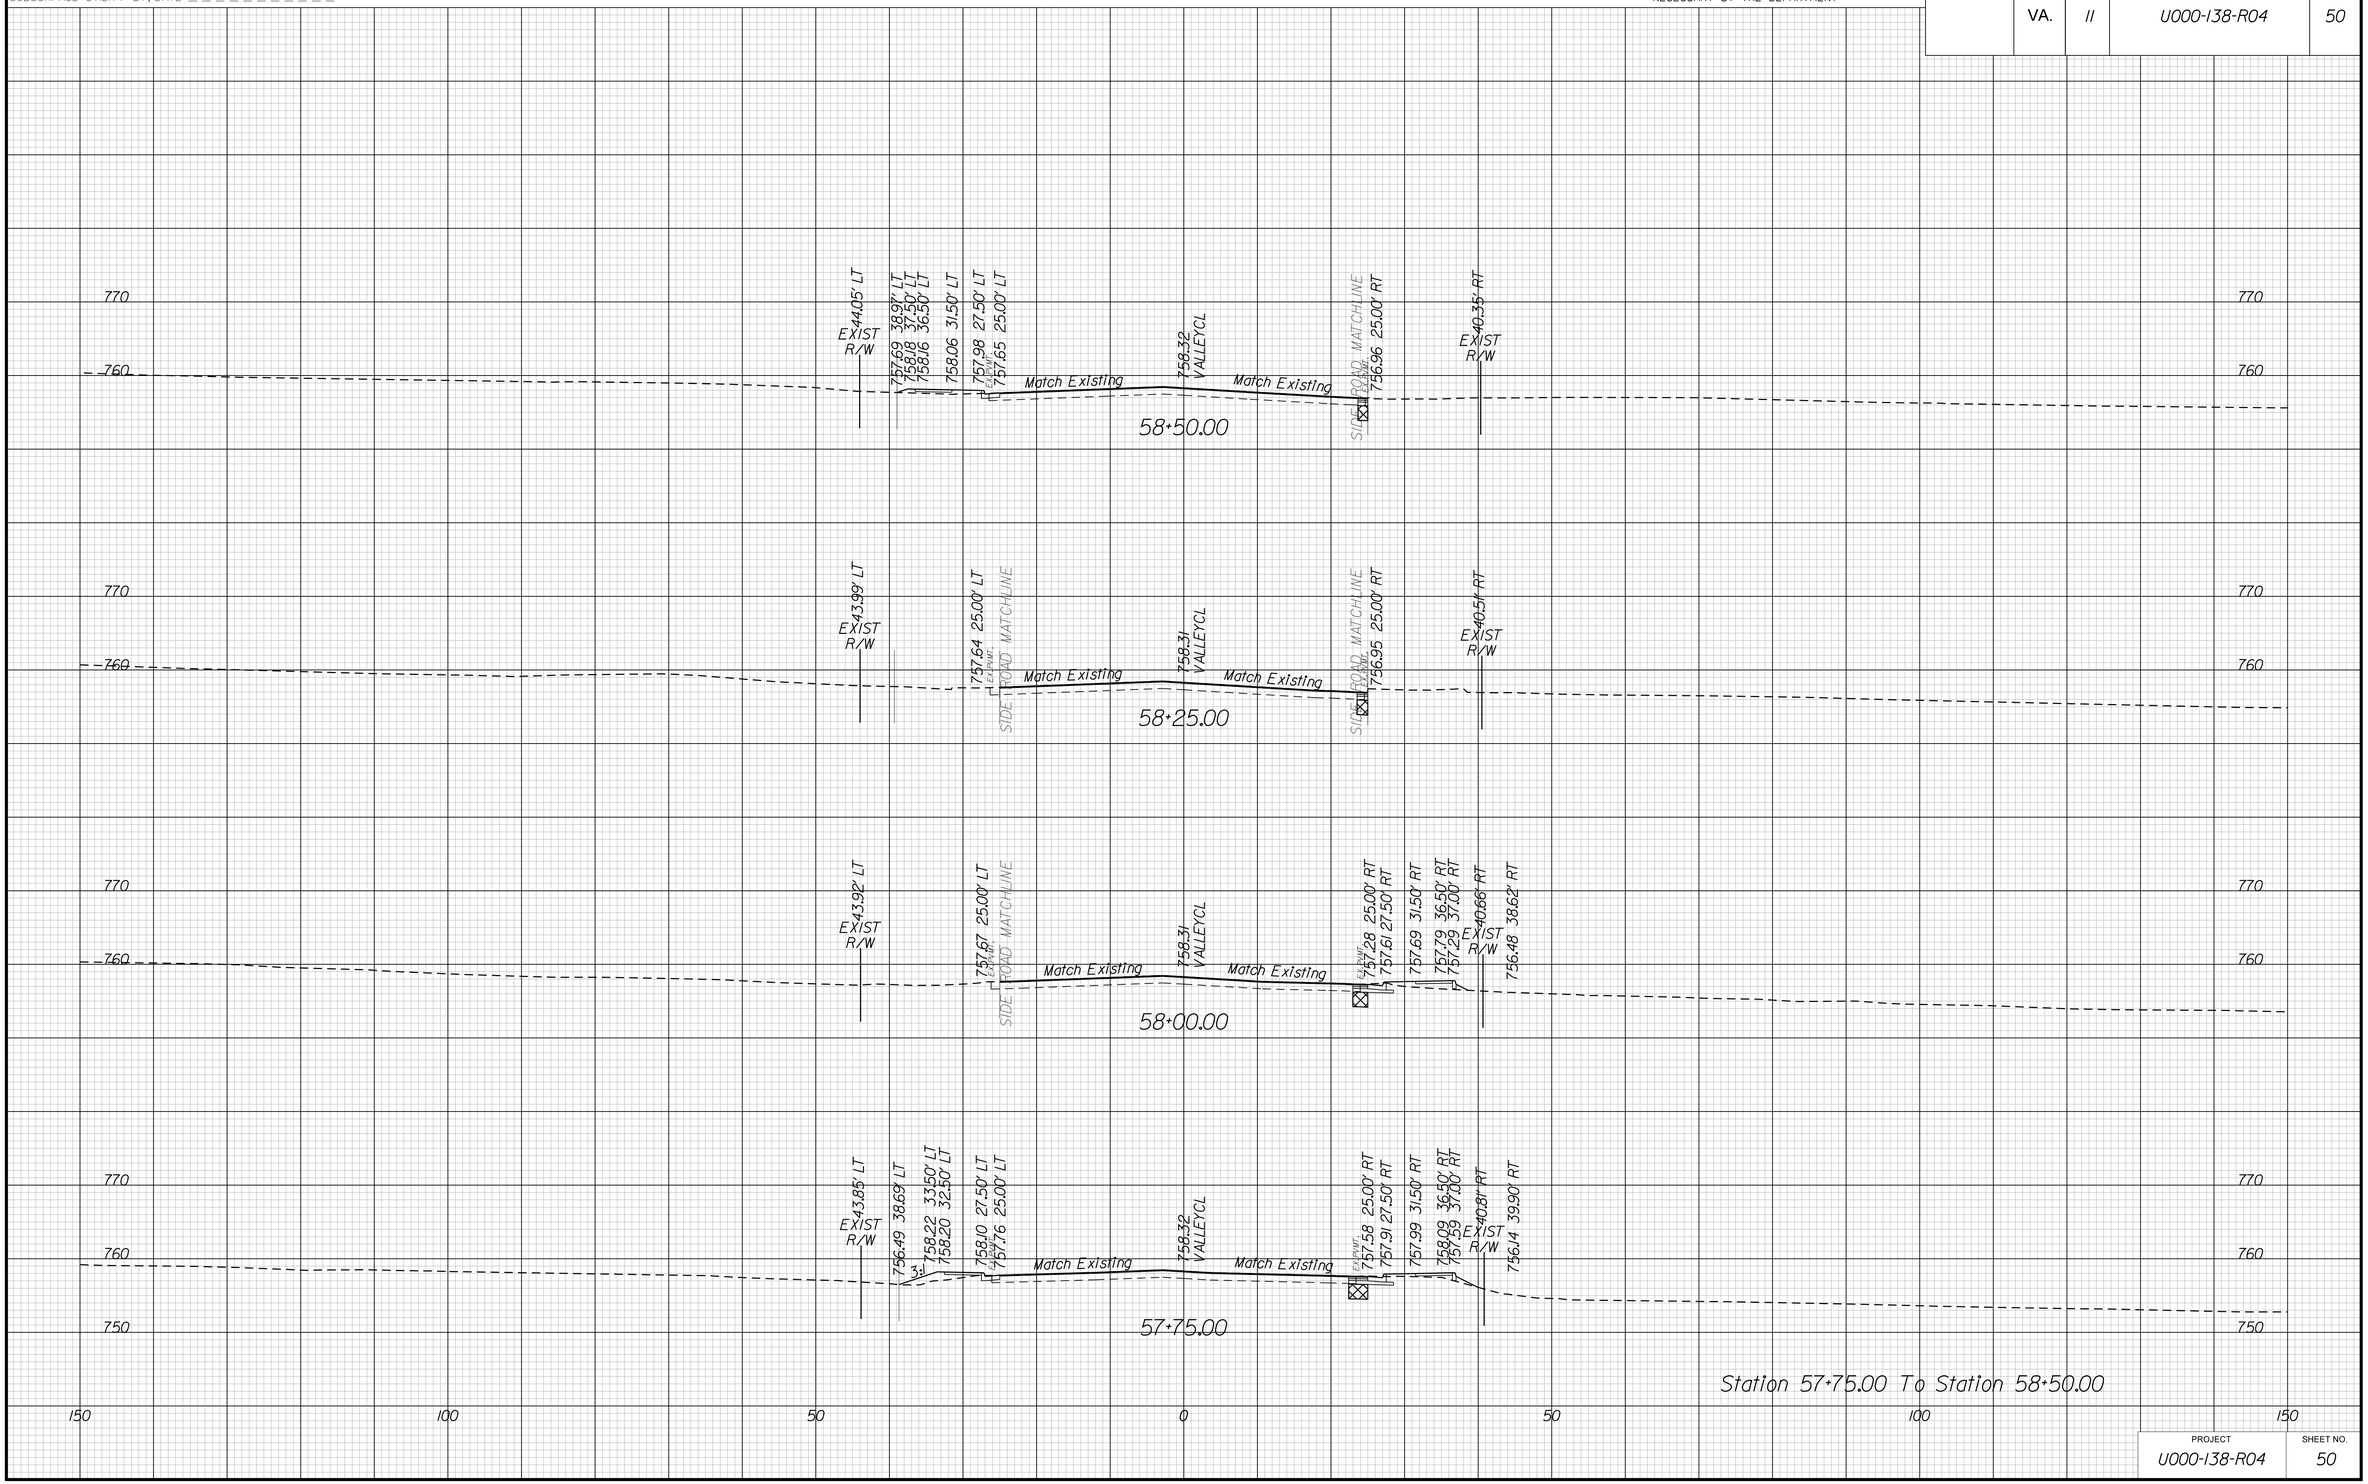

PROJECT	SHEET NO.
U000-138-R04	50

THESE PLANS ARE UNFINISHED AND UNAPPROVED AND MAY NOT BE USED FOR CONSTRUCTION.

9/24/2019
10:12:10 AM

PROJECT MANAGER _____
SURVEYED BY, DATE _____
DESIGN BY _____
SUBSURFACE UTILITY BY, DATE _____

CROSS SECTIONS

SCALE 1 IN. = 10 FT

DESIGN FEATURES RELATING TO CONSTRUCTION OR TO REGULATION AND CONTROL OF TRAFFIC MAY BE SUBJECT TO CHANGE AS DEEMED NECESSARY BY THE DEPARTMENT

REVISED	STATE	STATE ROUTE	STATE PROJECT	SHEET NO.
	VA.	11	U000-138-R04	51

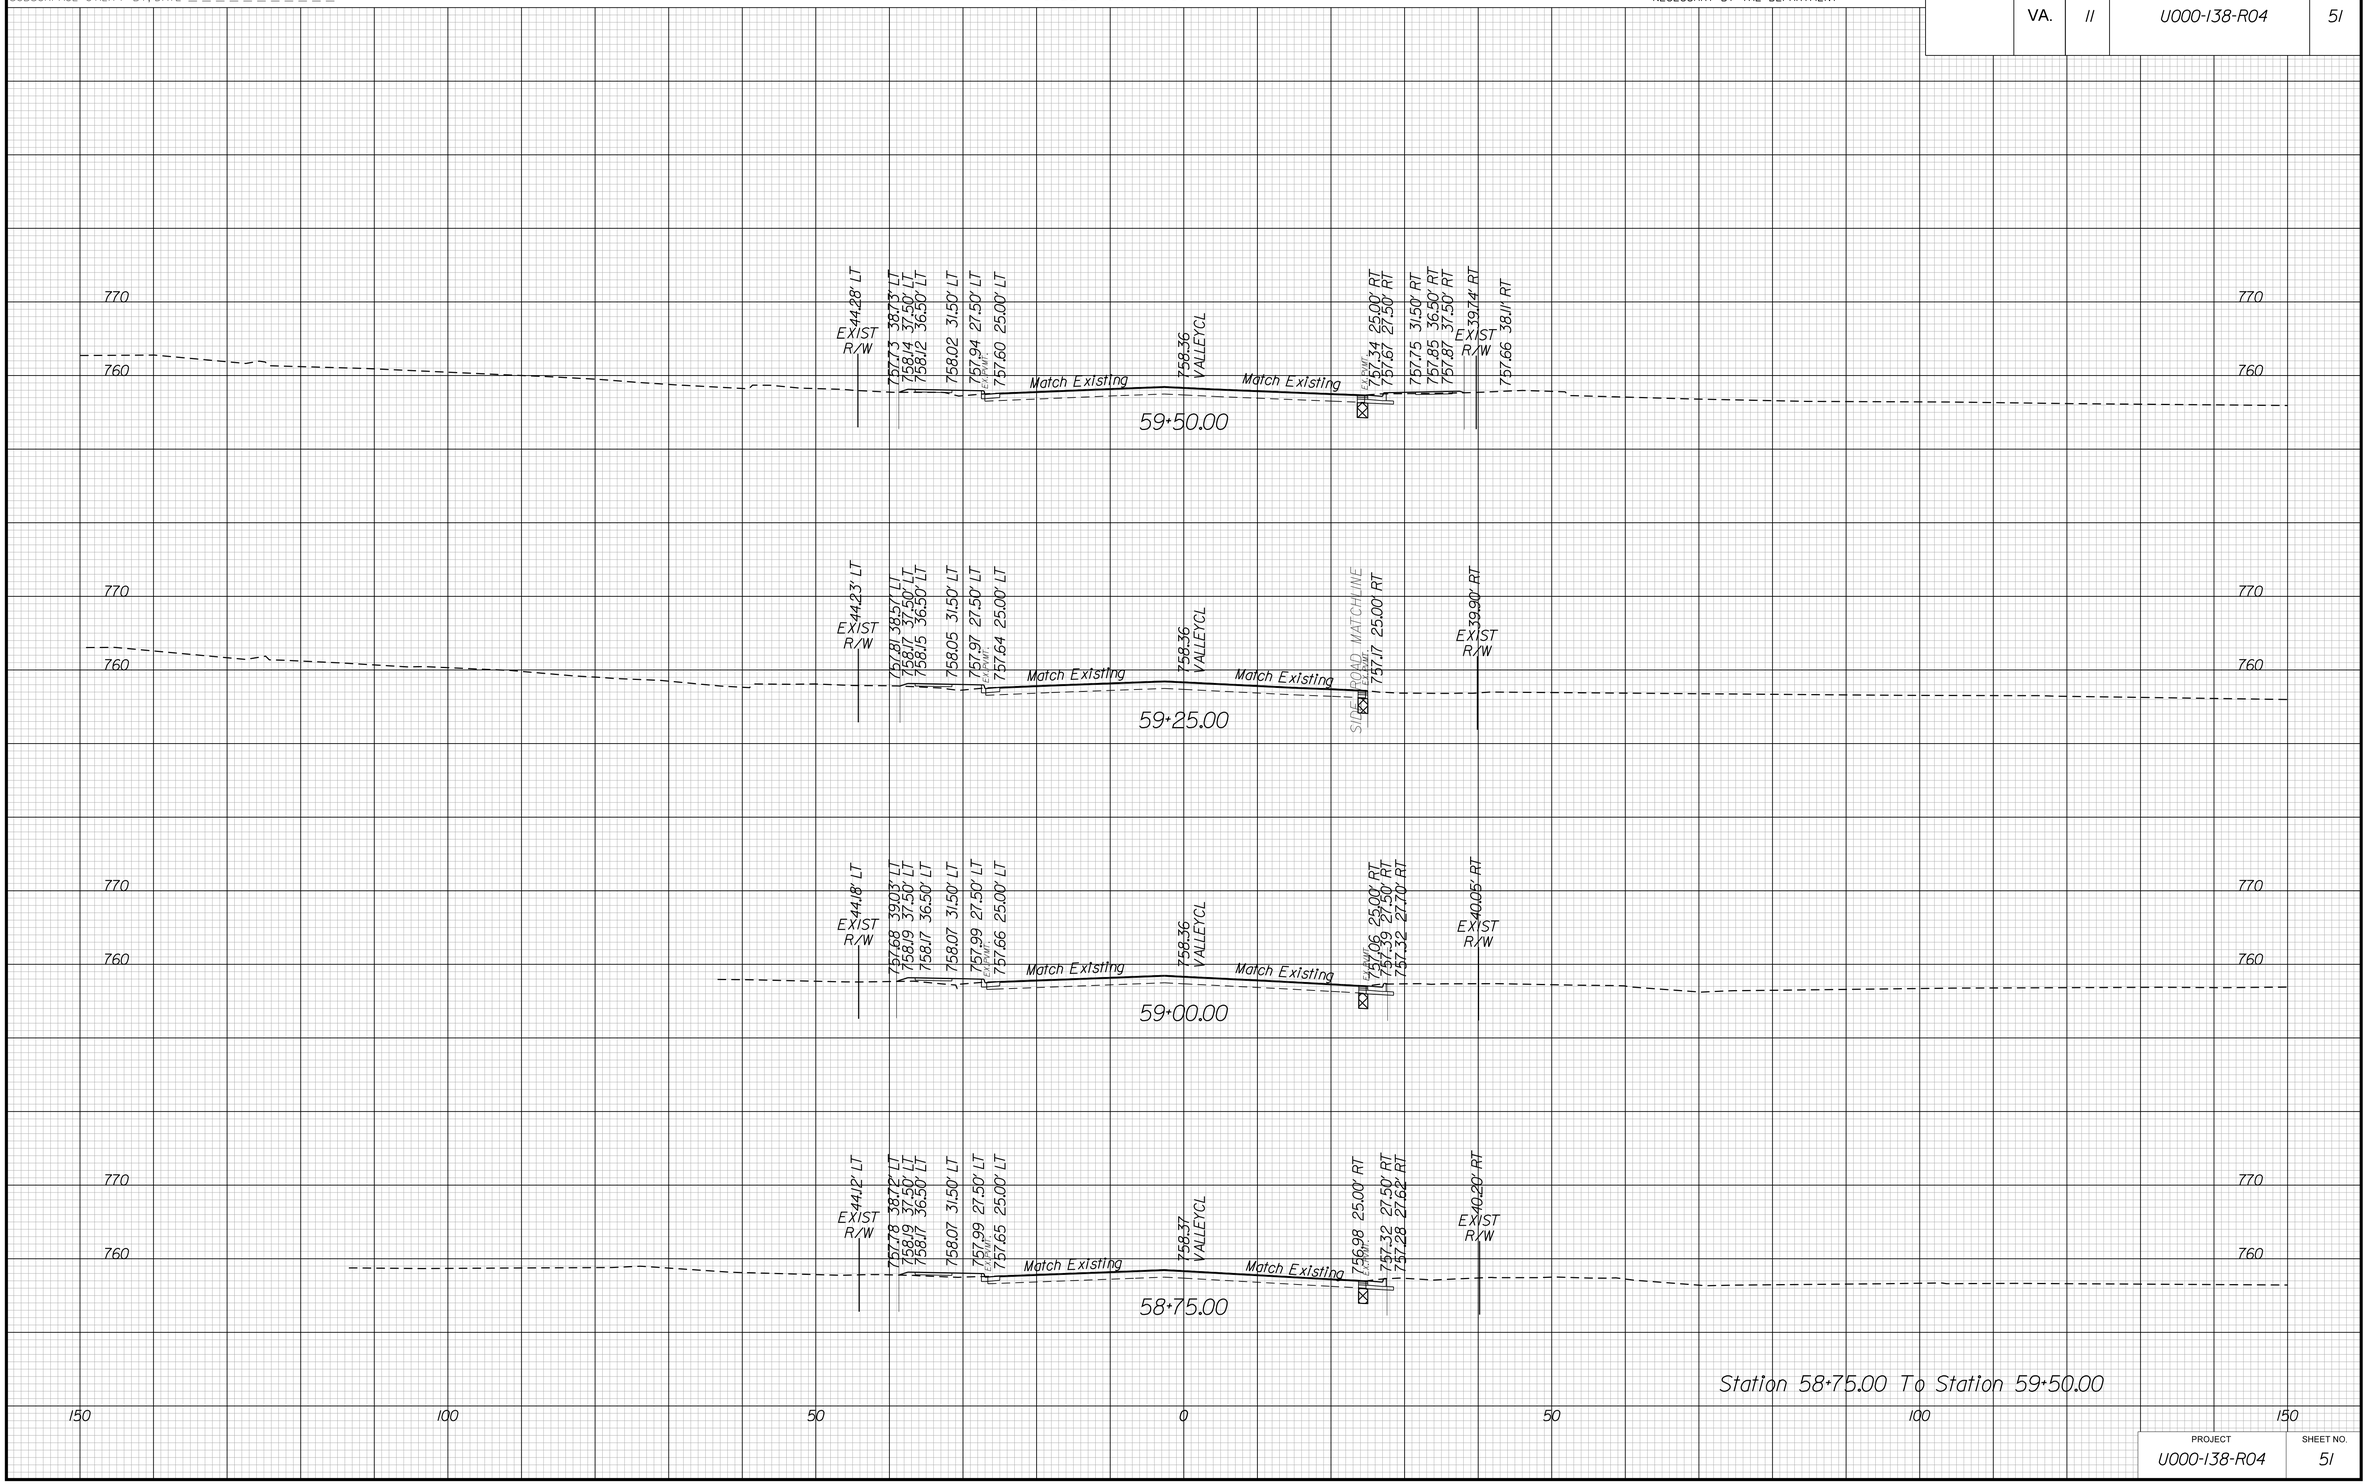

PROJECT	SHEET NO.
U000-138-R04	51

THESE PLANS ARE UNFINISHED AND UNAPPROVED AND MAY NOT BE USED FOR CONSTRUCTION.

9/24/2019
10:21:12 AM

PROJECT MANAGER _____
SURVEYED BY, DATE _____
DESIGN BY _____
SUBSURFACE UTILITY BY, DATE _____

CROSS SECTIONS

SCALE 1 IN. = 10 FT

DESIGN FEATURES RELATING TO CONSTRUCTION OR TO REGULATION AND CONTROL OF TRAFFIC MAY BE SUBJECT TO CHANGE AS DEEMED NECESSARY BY THE DEPARTMENT

REVISED	STATE	STATE ROUTE	STATE PROJECT	SHEET NO.
	VA.	11	U000-138-R04	52

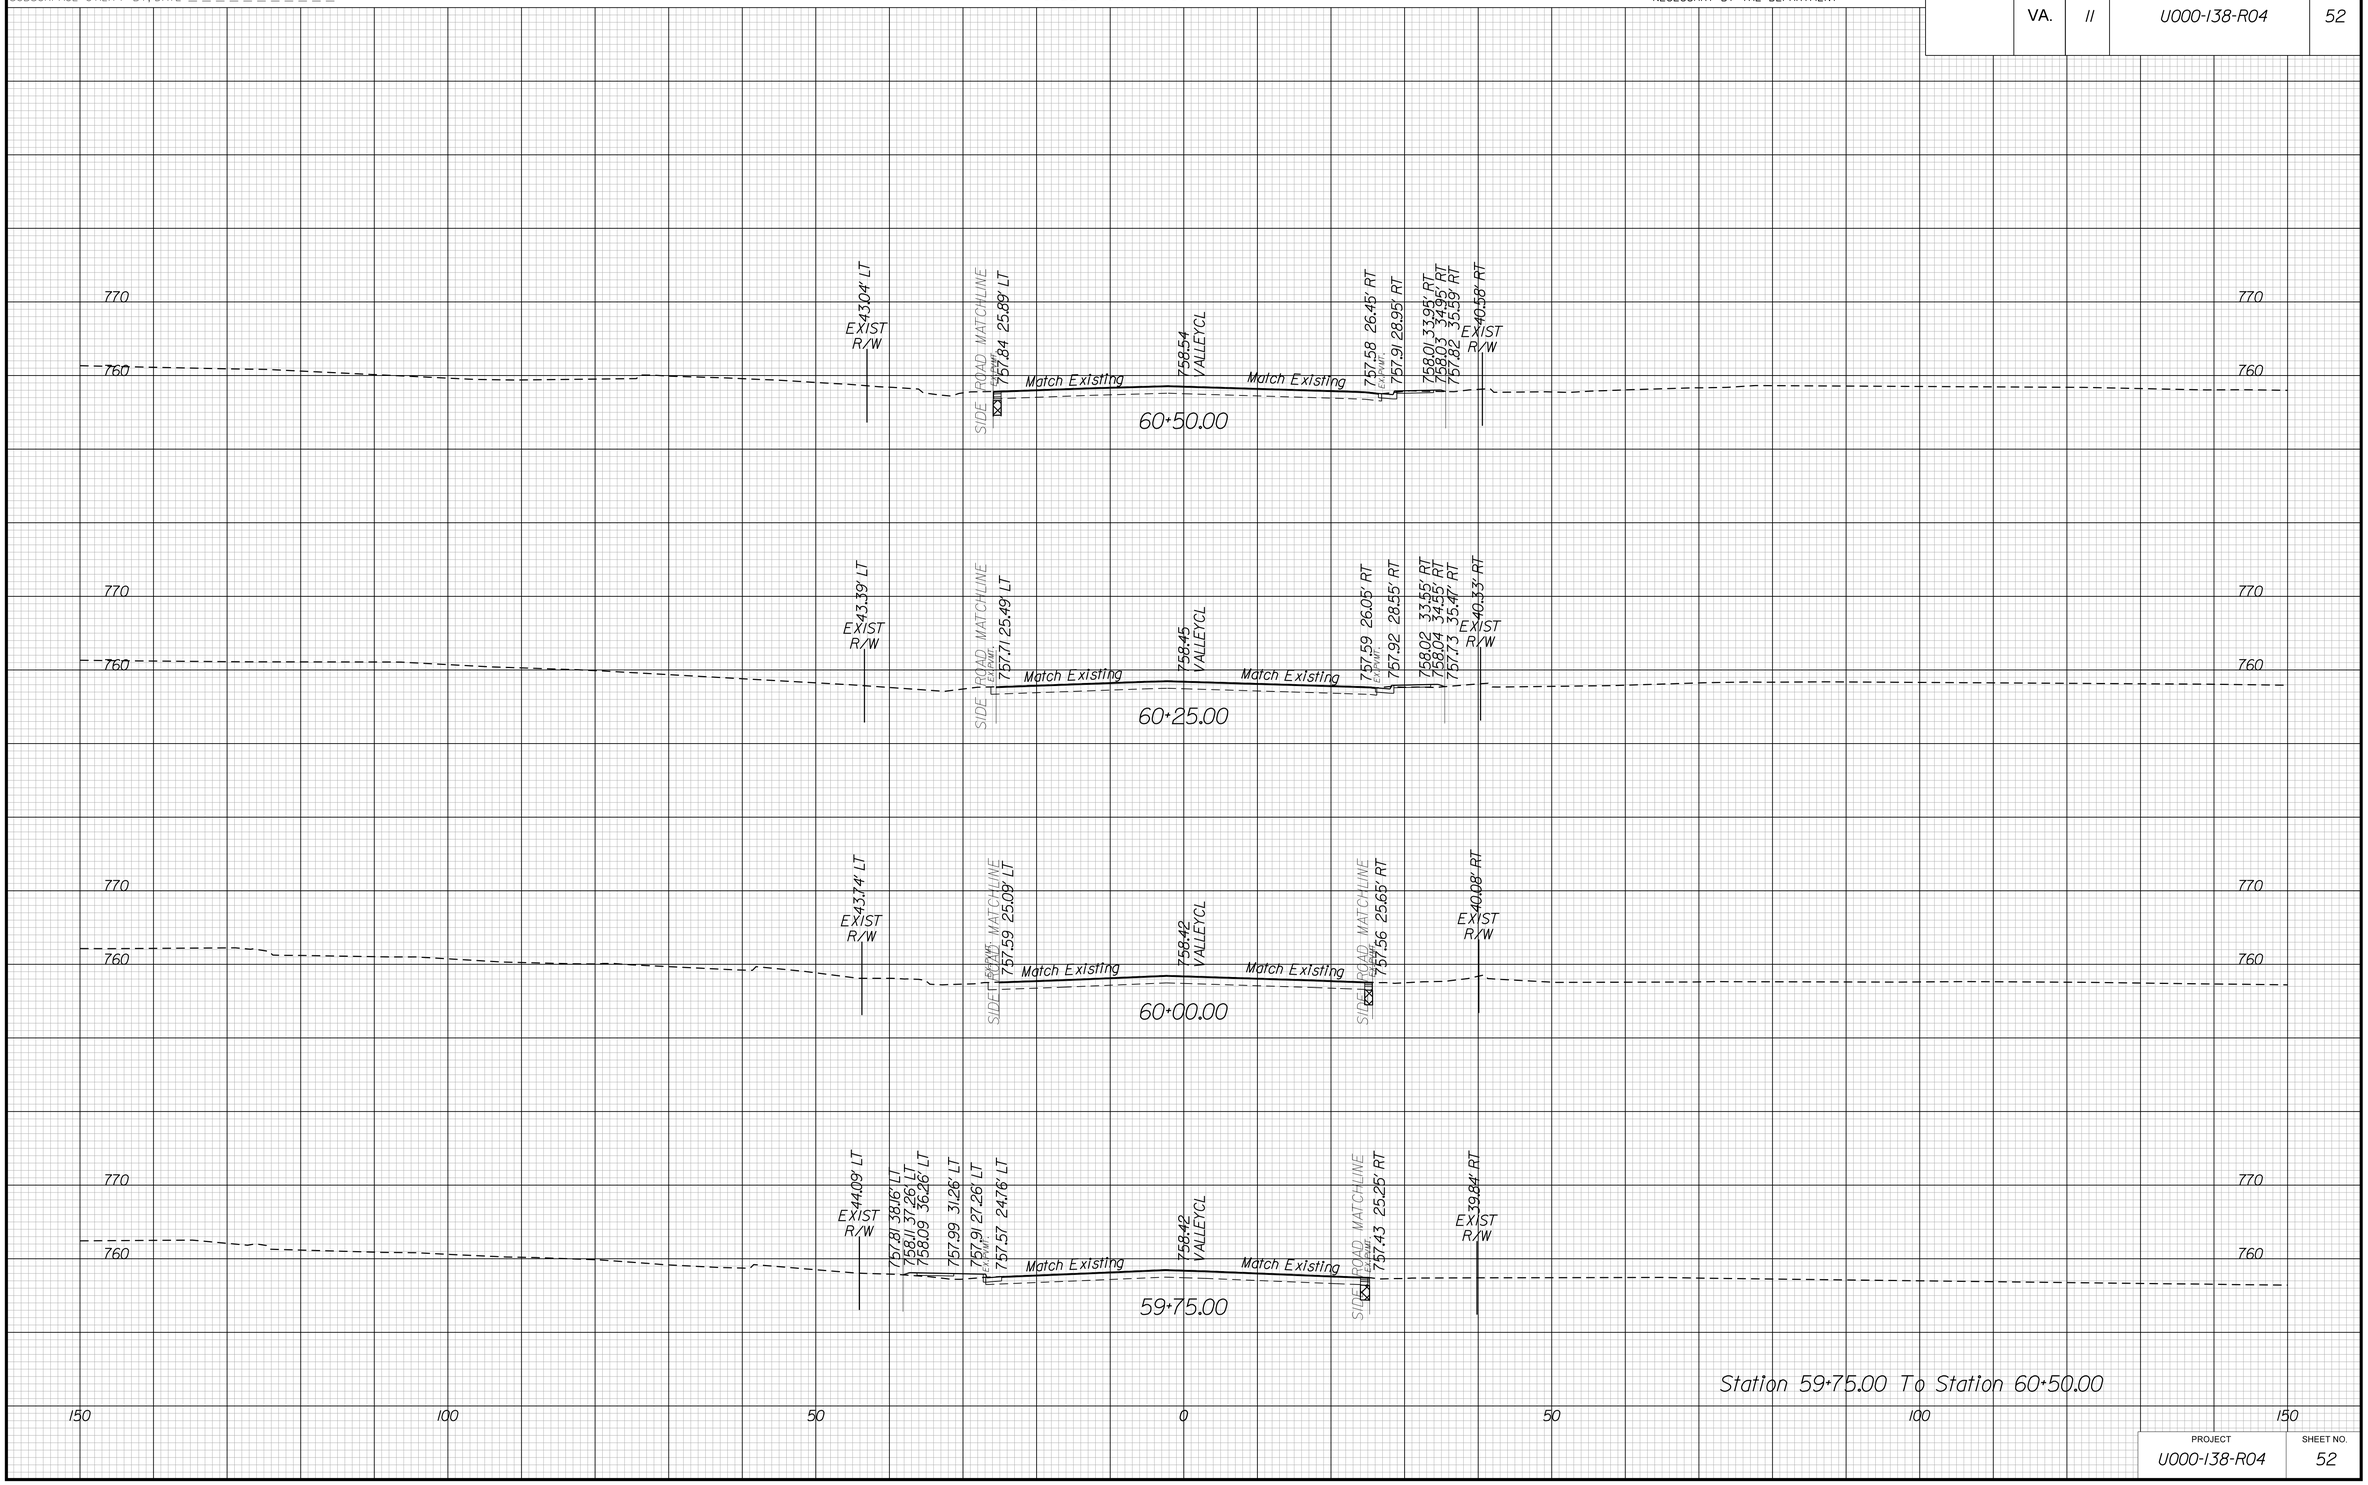

PROJECT	SHEET NO.
U000-138-R04	52

THESE PLANS ARE UNFINISHED AND UNAPPROVED AND MAY NOT BE USED FOR CONSTRUCTION.

9/24/2019
10:21:13 AM

PROJECT MANAGER _____
SURVEYED BY, DATE _____
DESIGN BY _____
SUBSURFACE UTILITY BY, DATE _____

CROSS SECTIONS

SCALE 1 IN. = 10 FT

DESIGN FEATURES RELATING TO CONSTRUCTION OR TO REGULATION AND CONTROL OF TRAFFIC MAY BE SUBJECT TO CHANGE AS DEEMED NECESSARY BY THE DEPARTMENT

REVISED	STATE	STATE ROUTE	STATE PROJECT	SHEET NO.
	VA.	11	U000-138-R04	53

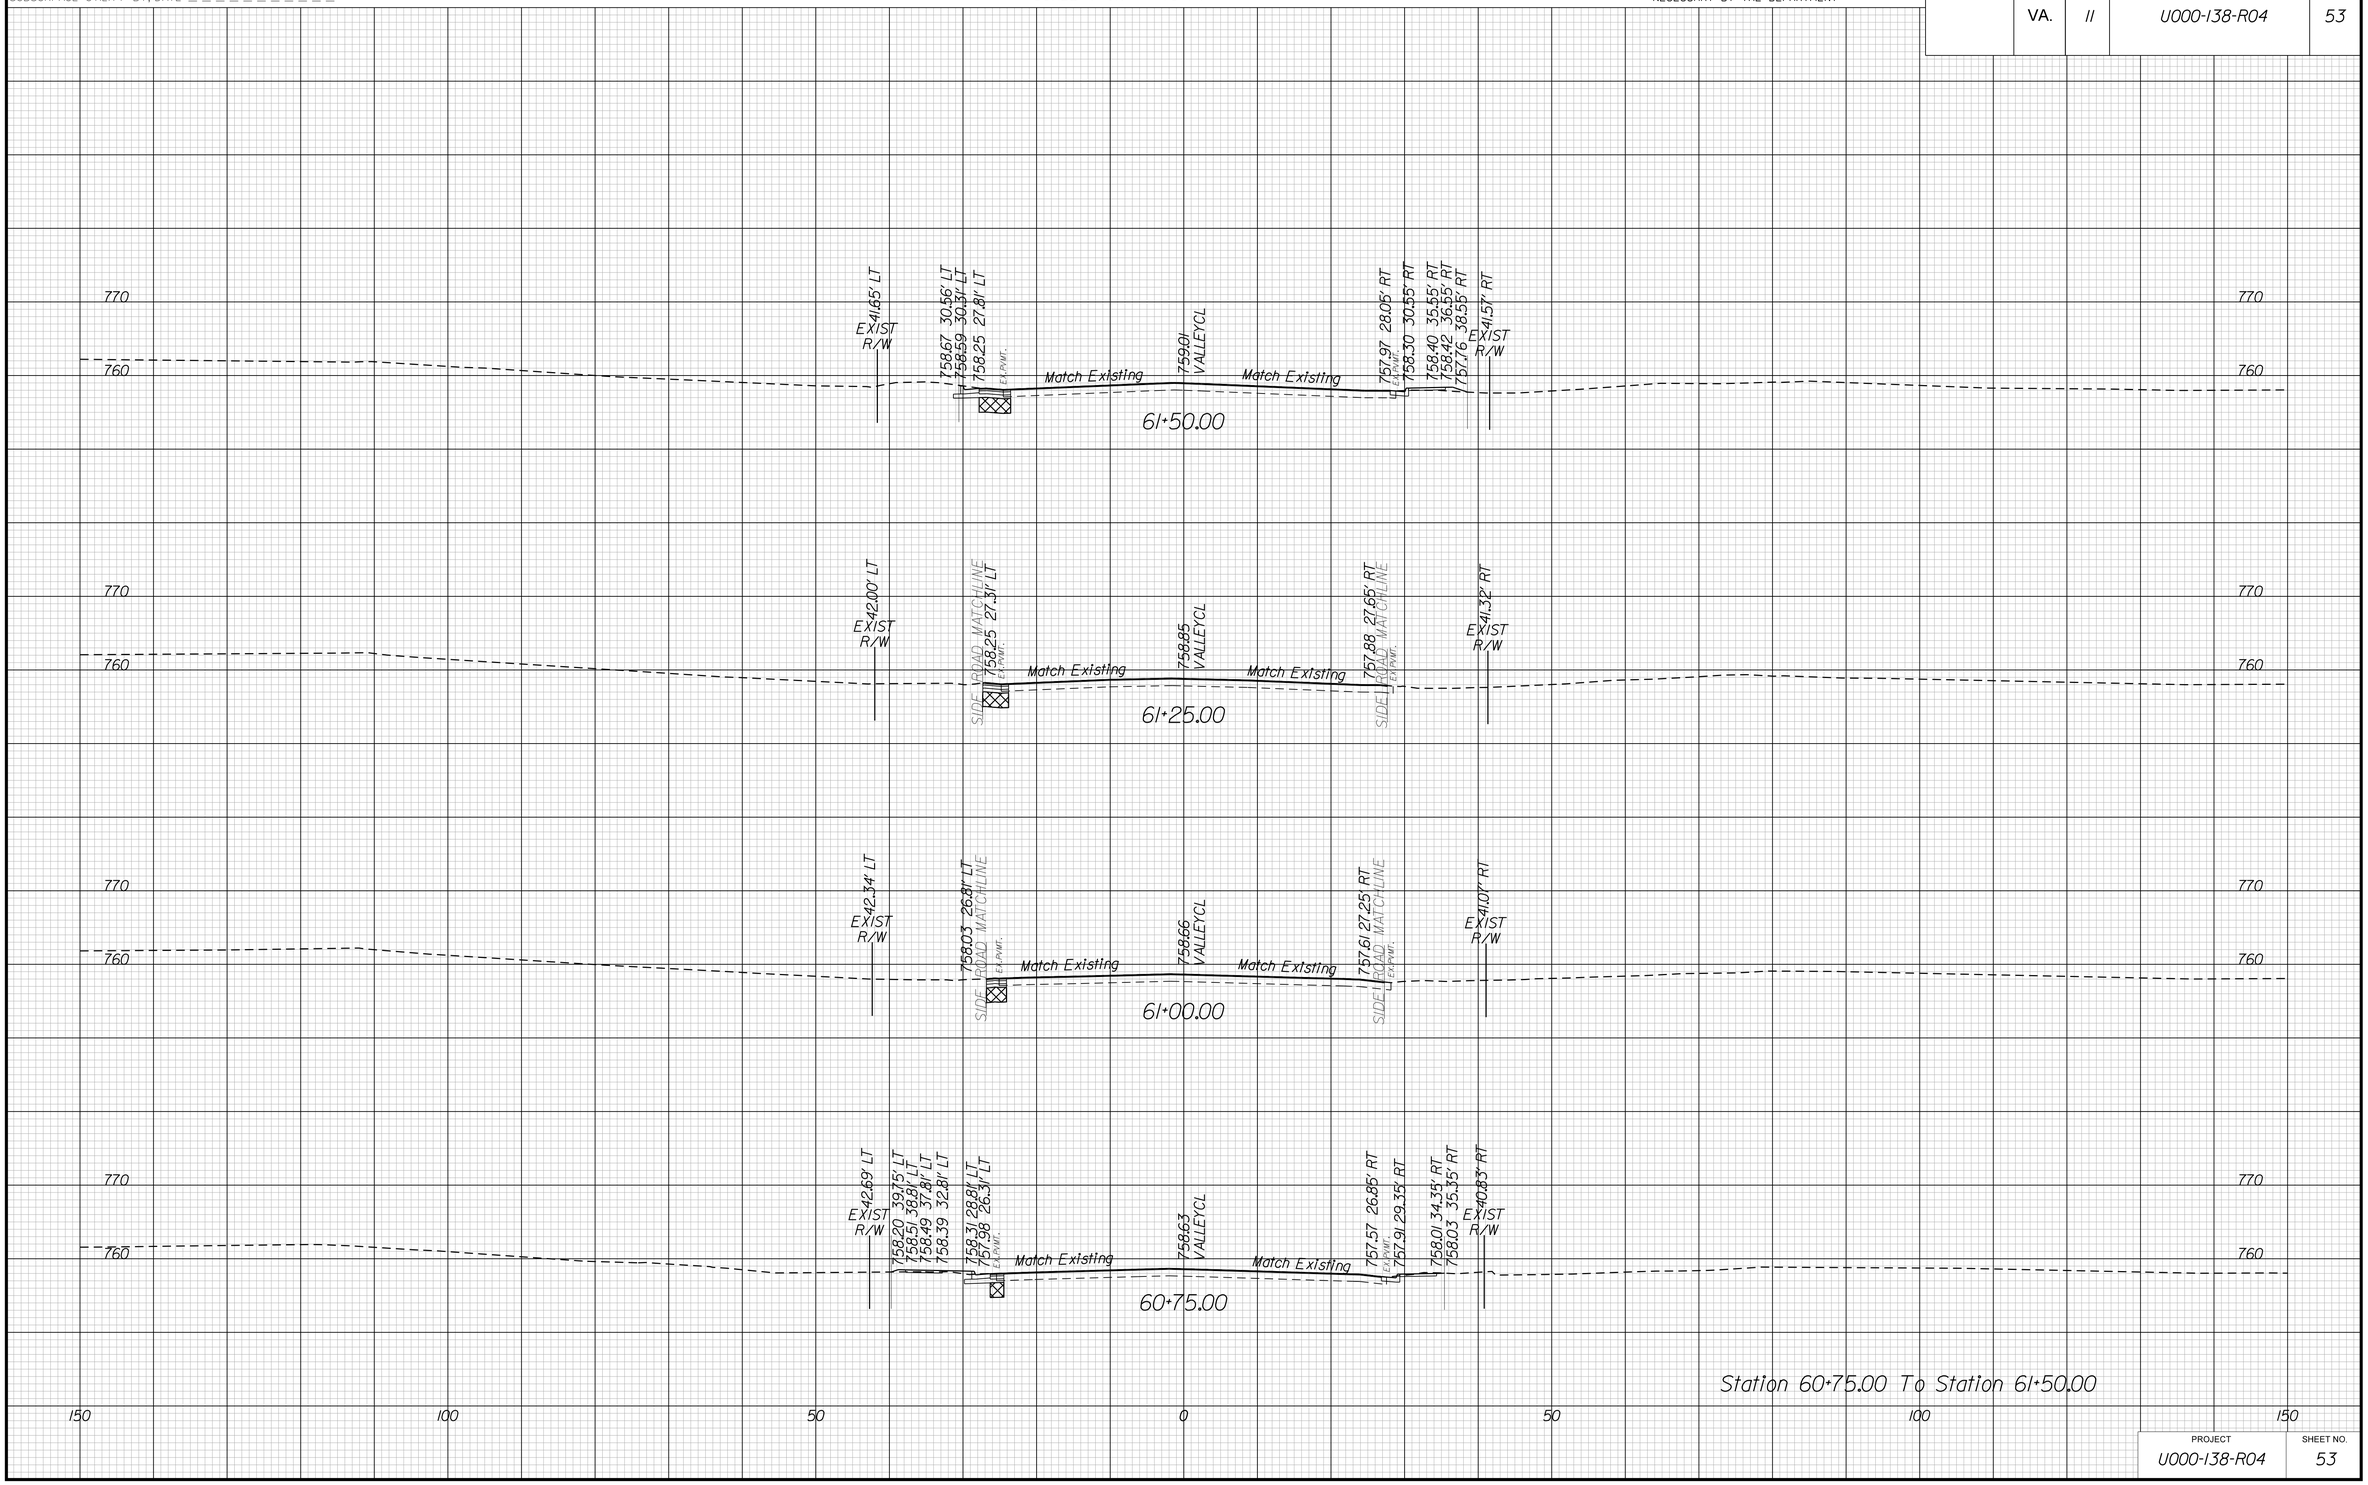

PROJECT	SHEET NO.
U000-138-R04	53

THESE PLANS ARE UNFINISHED AND UNAPPROVED AND MAY NOT BE USED FOR CONSTRUCTION.

9/24/2019
10:21:15 AM

PROJECT MANAGER _____
SURVEYED BY, DATE _____
DESIGN BY _____
SUBSURFACE UTILITY BY, DATE _____

CROSS SECTIONS

SCALE 1 IN. = 10 FT

DESIGN FEATURES RELATING TO CONSTRUCTION OR TO REGULATION AND CONTROL OF TRAFFIC MAY BE SUBJECT TO CHANGE AS DEEMED NECESSARY BY THE DEPARTMENT

REVISED	STATE	STATE ROUTE	STATE PROJECT	SHEET NO.
	VA.	11	U000-138-R04	54

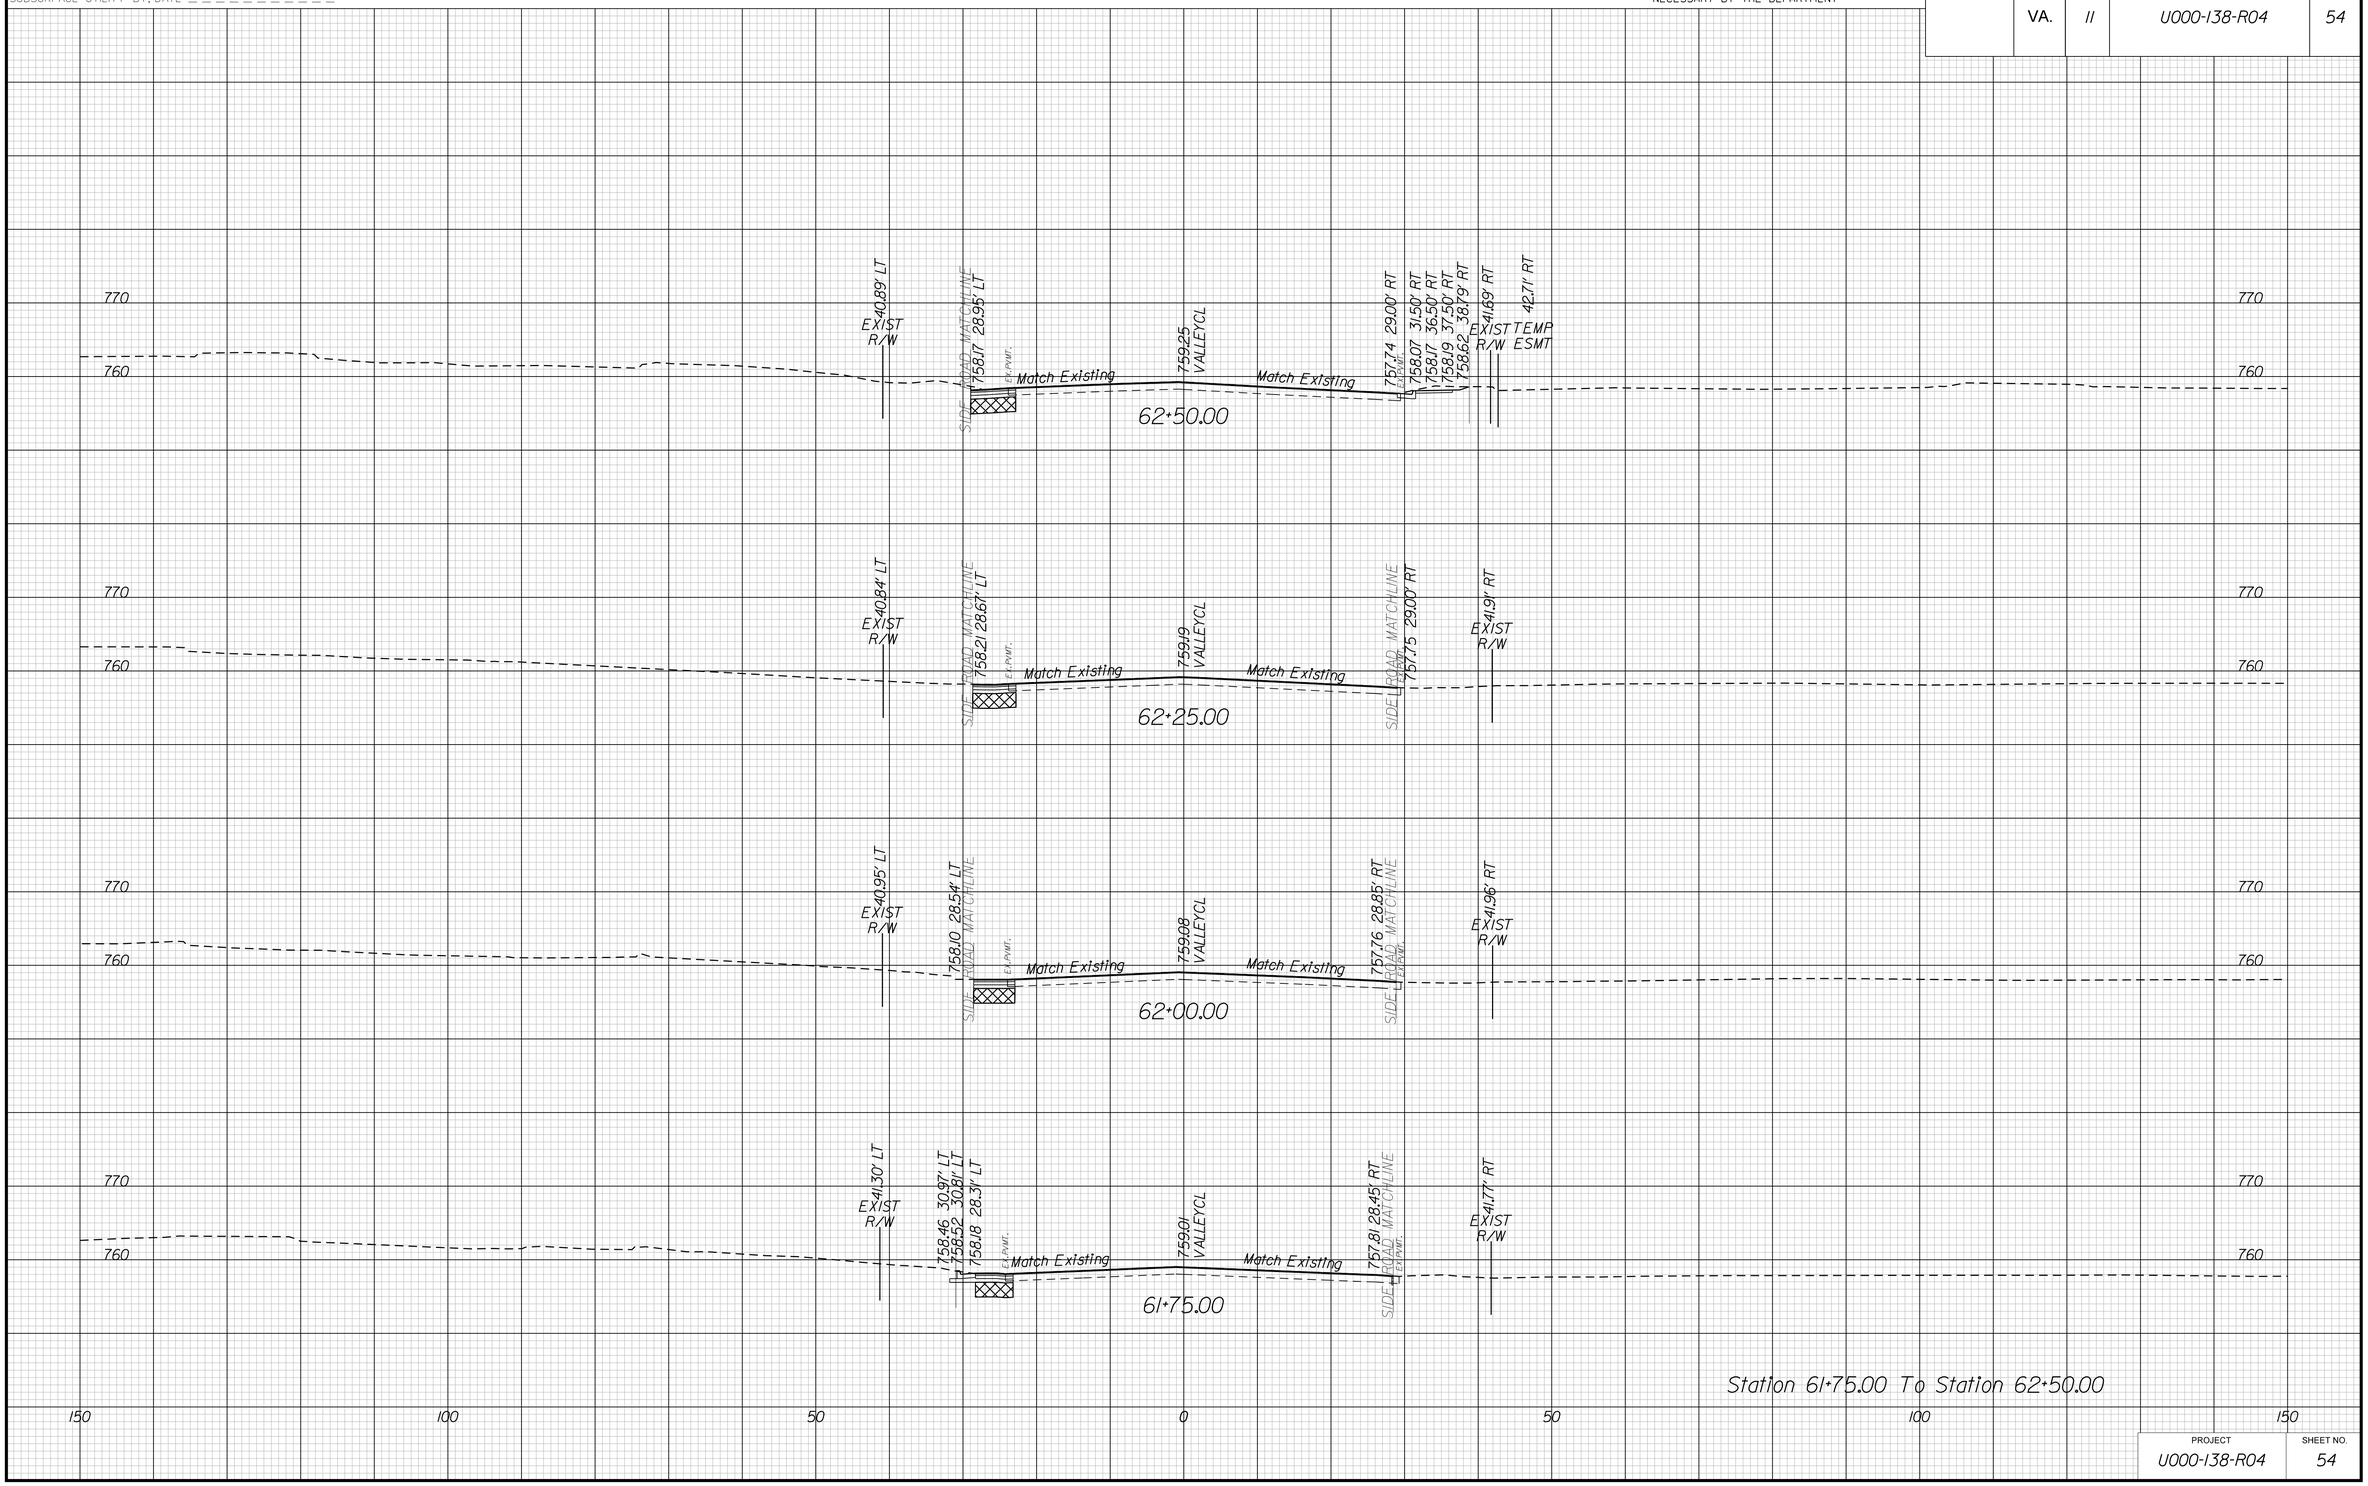

PROJECT	SHEET NO.
U000-138-R04	54

THESE PLANS ARE UNFINISHED AND UNAPPROVED AND MAY NOT BE USED FOR CONSTRUCTION.

9/24/2019
10:12:18 AM

PROJECT MANAGER _____
SURVEYED BY, DATE _____
DESIGN BY _____
SUBSURFACE UTILITY BY, DATE _____

CROSS SECTIONS

SCALE 1 IN. = 10 FT

DESIGN FEATURES RELATING TO CONSTRUCTION OR TO REGULATION AND CONTROL OF TRAFFIC MAY BE SUBJECT TO CHANGE AS DEEMED NECESSARY BY THE DEPARTMENT

REVISED	STATE	STATE ROUTE	STATE PROJECT	SHEET NO.
	VA.	11	U000-138-R04	55

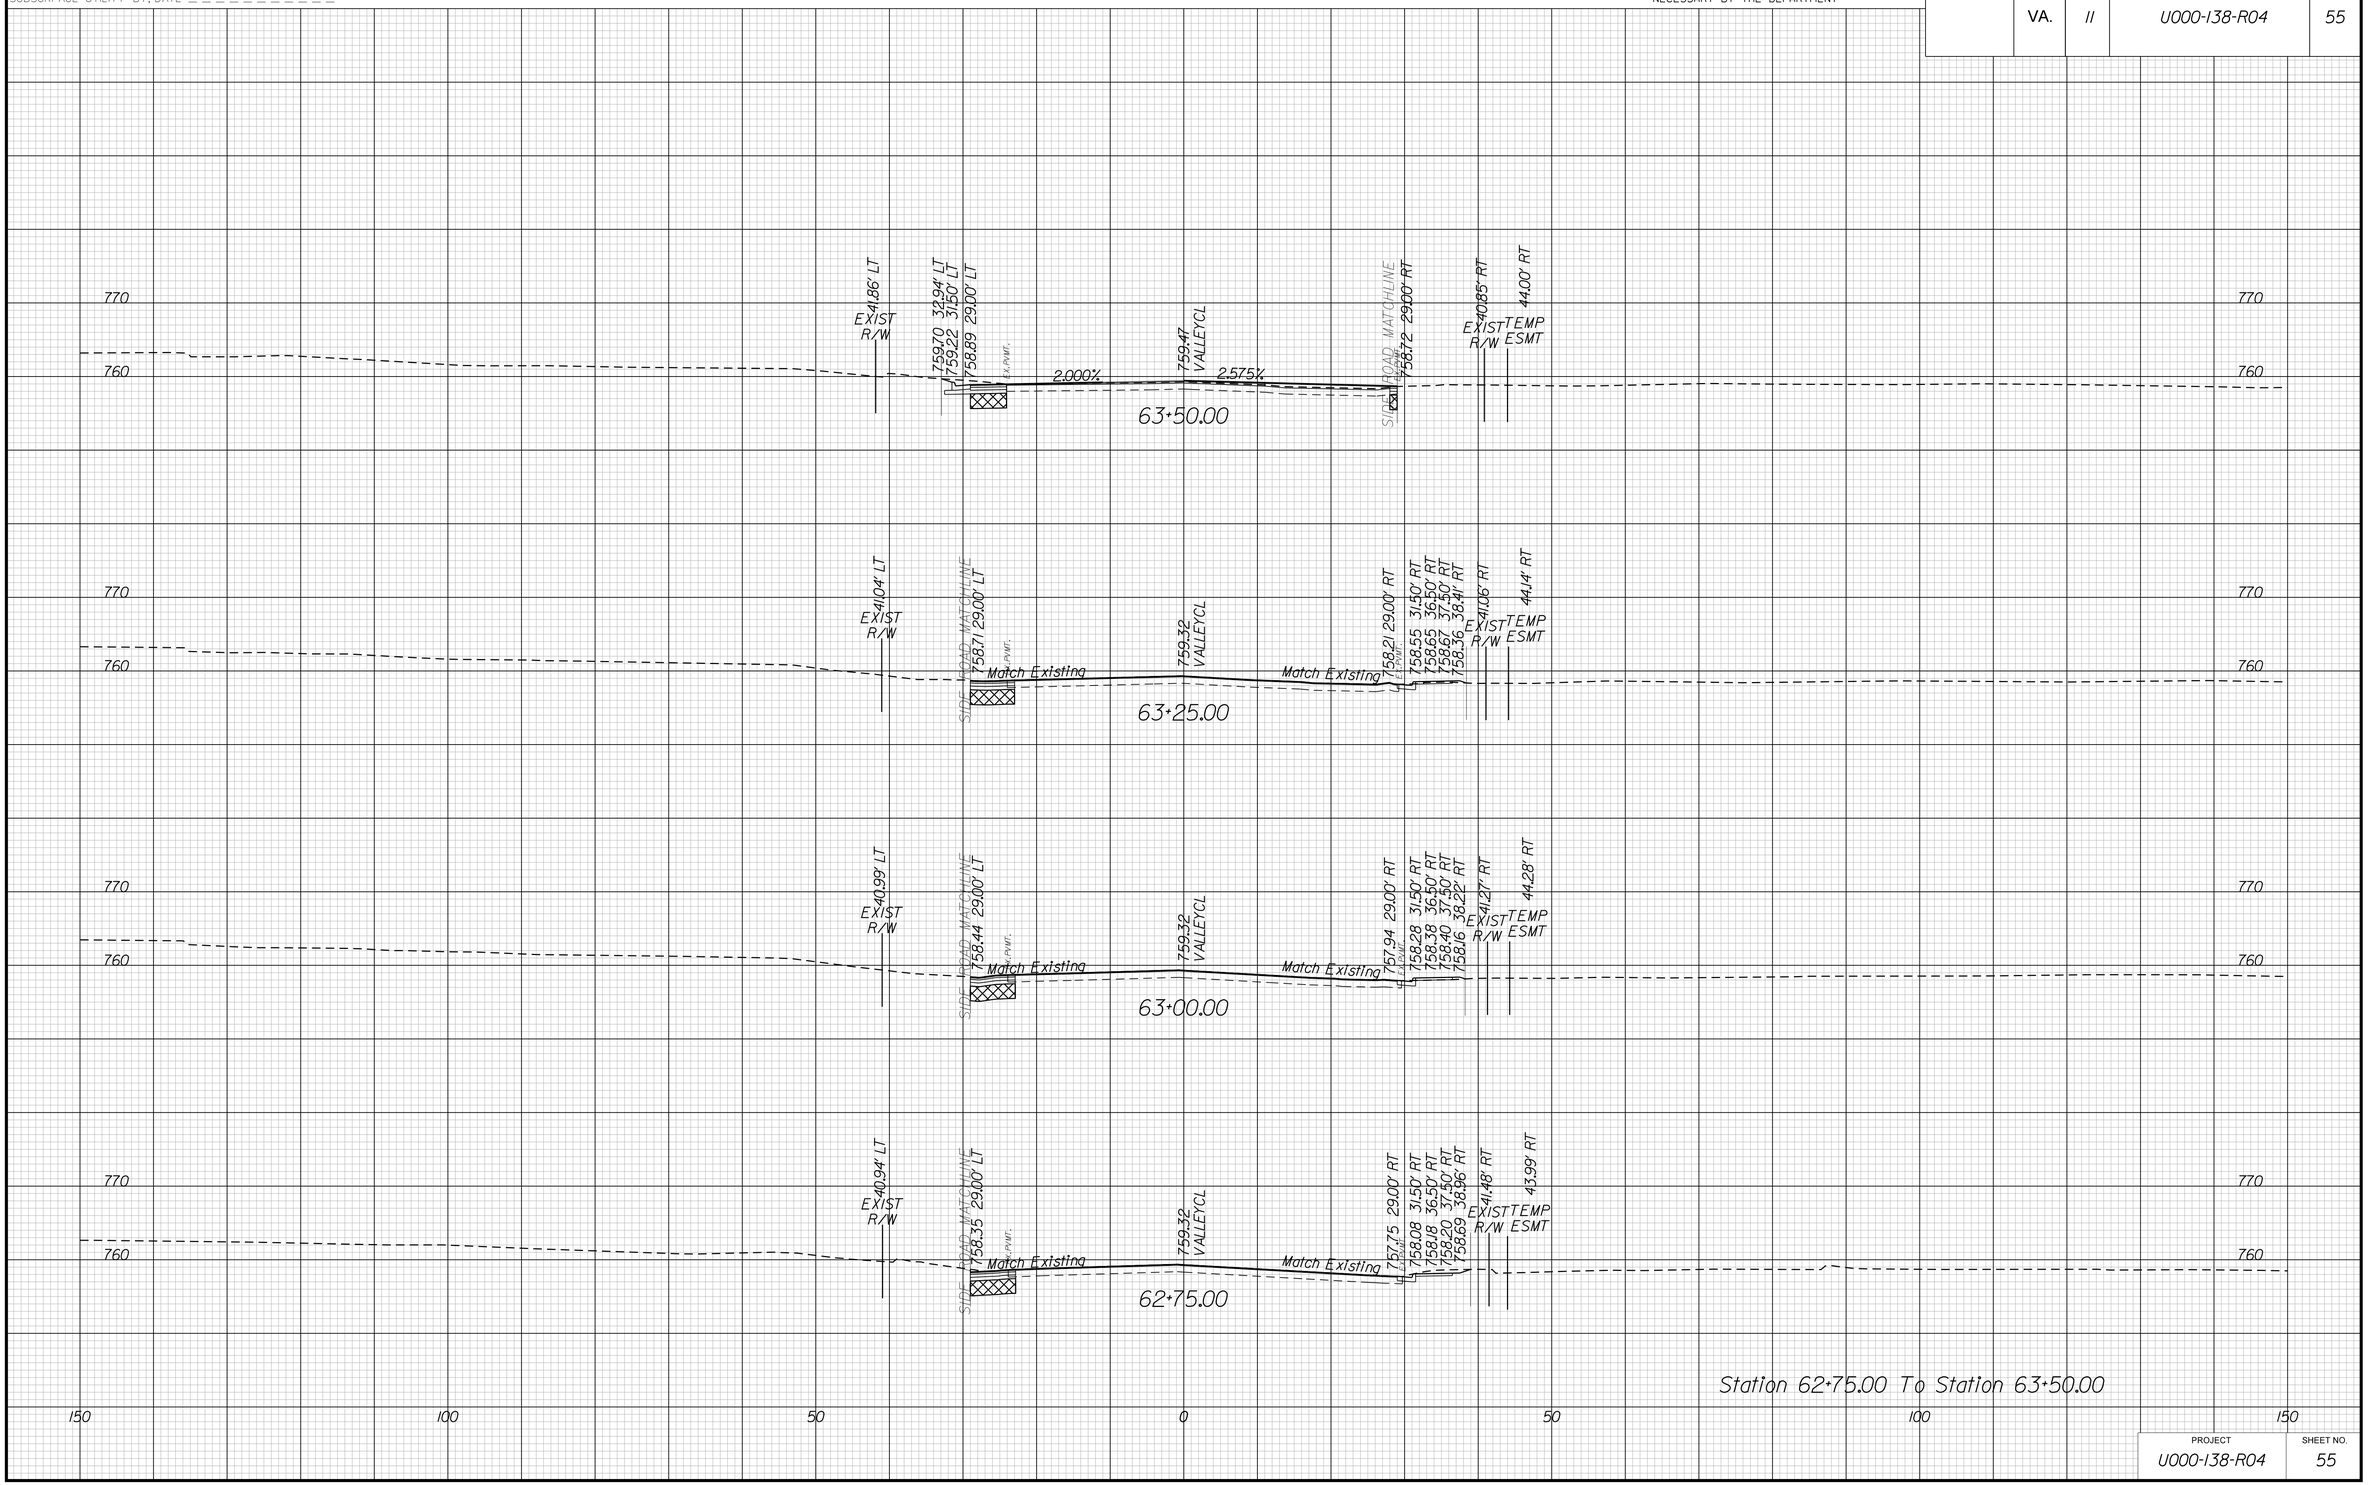

PROJECT	SHEET NO.
U000-138-R04	55

THESE PLANS ARE UNFINISHED AND UNAPPROVED AND MAY NOT BE USED FOR CONSTRUCTION.

9/24/2019
10:21:20 AM

PROJECT MANAGER _____
SURVEYED BY, DATE _____
DESIGN BY _____
SUBSURFACE UTILITY BY, DATE _____

CROSS SECTIONS

SCALE 1 IN. = 10 FT

DESIGN FEATURES RELATING TO CONSTRUCTION OR TO REGULATION AND CONTROL OF TRAFFIC MAY BE SUBJECT TO CHANGE AS DEEMED NECESSARY BY THE DEPARTMENT

REVISED	STATE	STATE ROUTE	STATE PROJECT	SHEET NO.
	VA.	11	U000-138-R04	56

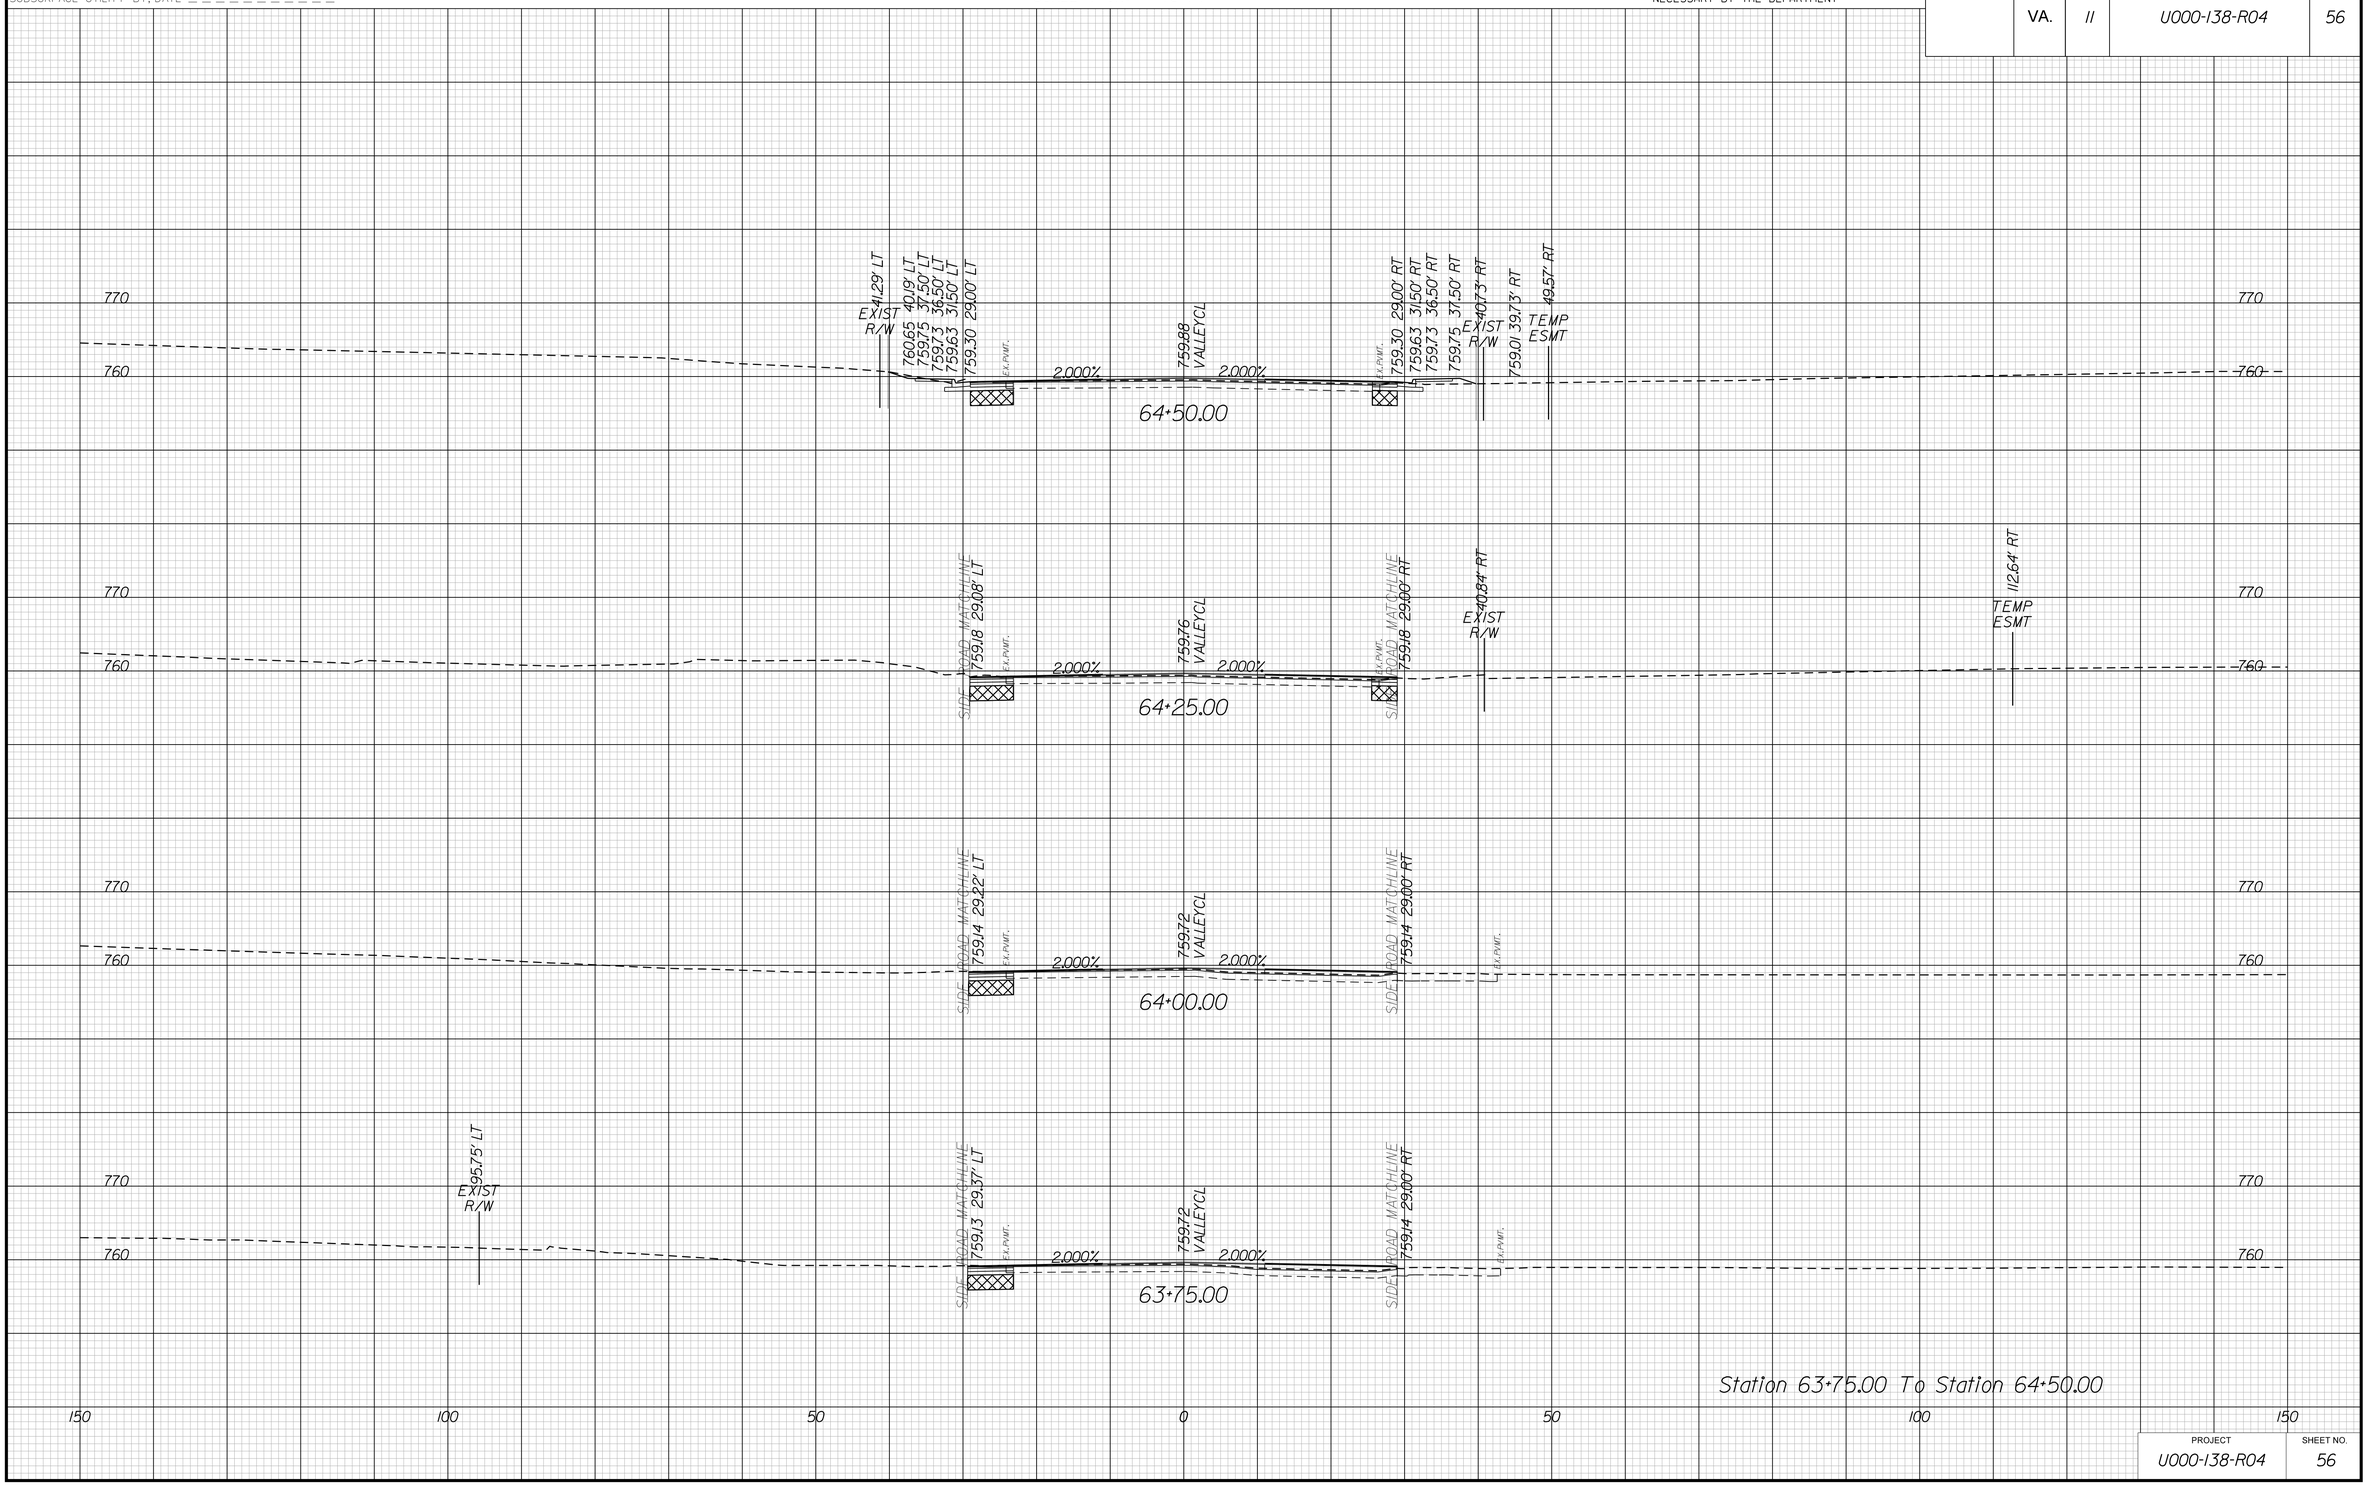

PROJECT	SHEET NO.
U000-138-R04	56

THESE PLANS ARE UNFINISHED AND UNAPPROVED AND MAY NOT BE USED FOR CONSTRUCTION.

9/24/2019
10:12:22 AM

PROJECT MANAGER _____
SURVEYED BY, DATE _____
DESIGN BY _____
SUBSURFACE UTILITY BY, DATE _____

CROSS SECTIONS

SCALE 1 IN. = 10 FT

DESIGN FEATURES RELATING TO CONSTRUCTION OR TO REGULATION AND CONTROL OF TRAFFIC MAY BE SUBJECT TO CHANGE AS DEEMED NECESSARY BY THE DEPARTMENT

REVISED	STATE	STATE ROUTE	STATE PROJECT	SHEET NO.
	VA.	11	U000-138-R04	57

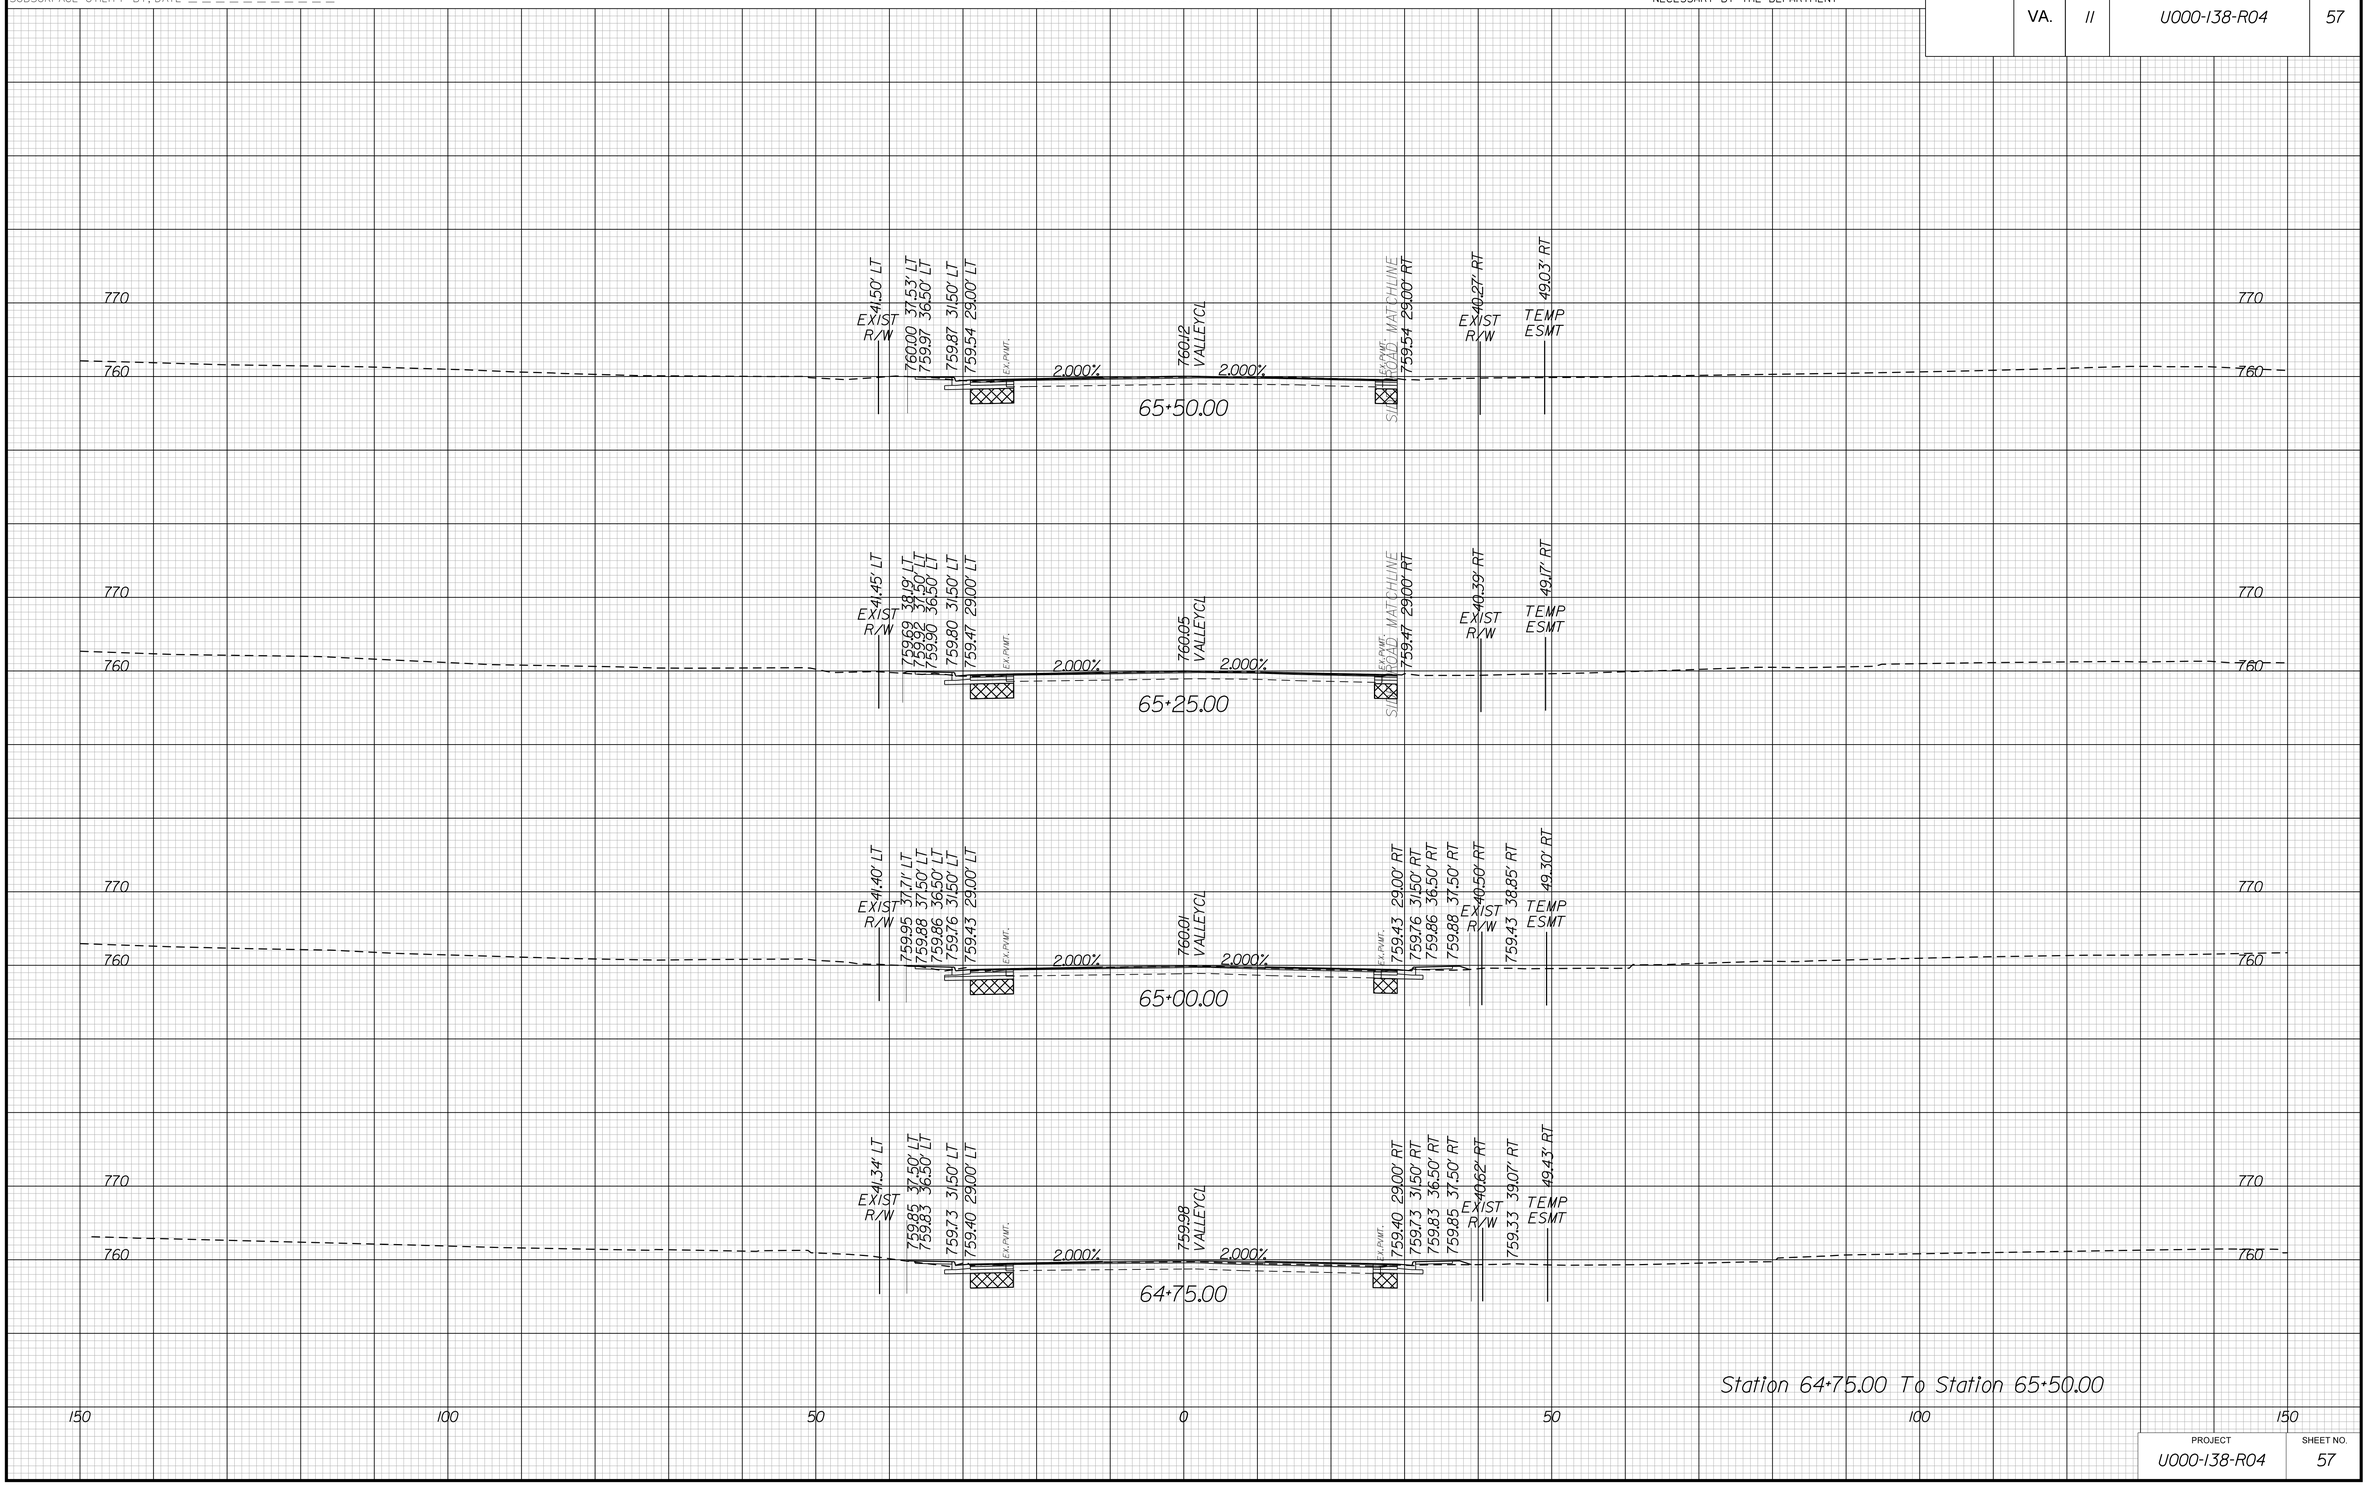

PROJECT	SHEET NO.
U000-138-R04	57

THESE PLANS ARE UNFINISHED AND UNAPPROVED AND MAY NOT BE USED FOR CONSTRUCTION.

9/24/2019
10:12:24 AM

PROJECT MANAGER _____
SURVEYED BY, DATE _____
DESIGN BY _____
SUBSURFACE UTILITY BY, DATE _____

CROSS SECTIONS

SCALE 1 IN. = 10 FT

DESIGN FEATURES RELATING TO CONSTRUCTION OR TO REGULATION AND CONTROL OF TRAFFIC MAY BE SUBJECT TO CHANGE AS DEEMED NECESSARY BY THE DEPARTMENT

REVISED	STATE	STATE ROUTE	STATE PROJECT	SHEET NO.
	VA.	11	U000-138-R04	58

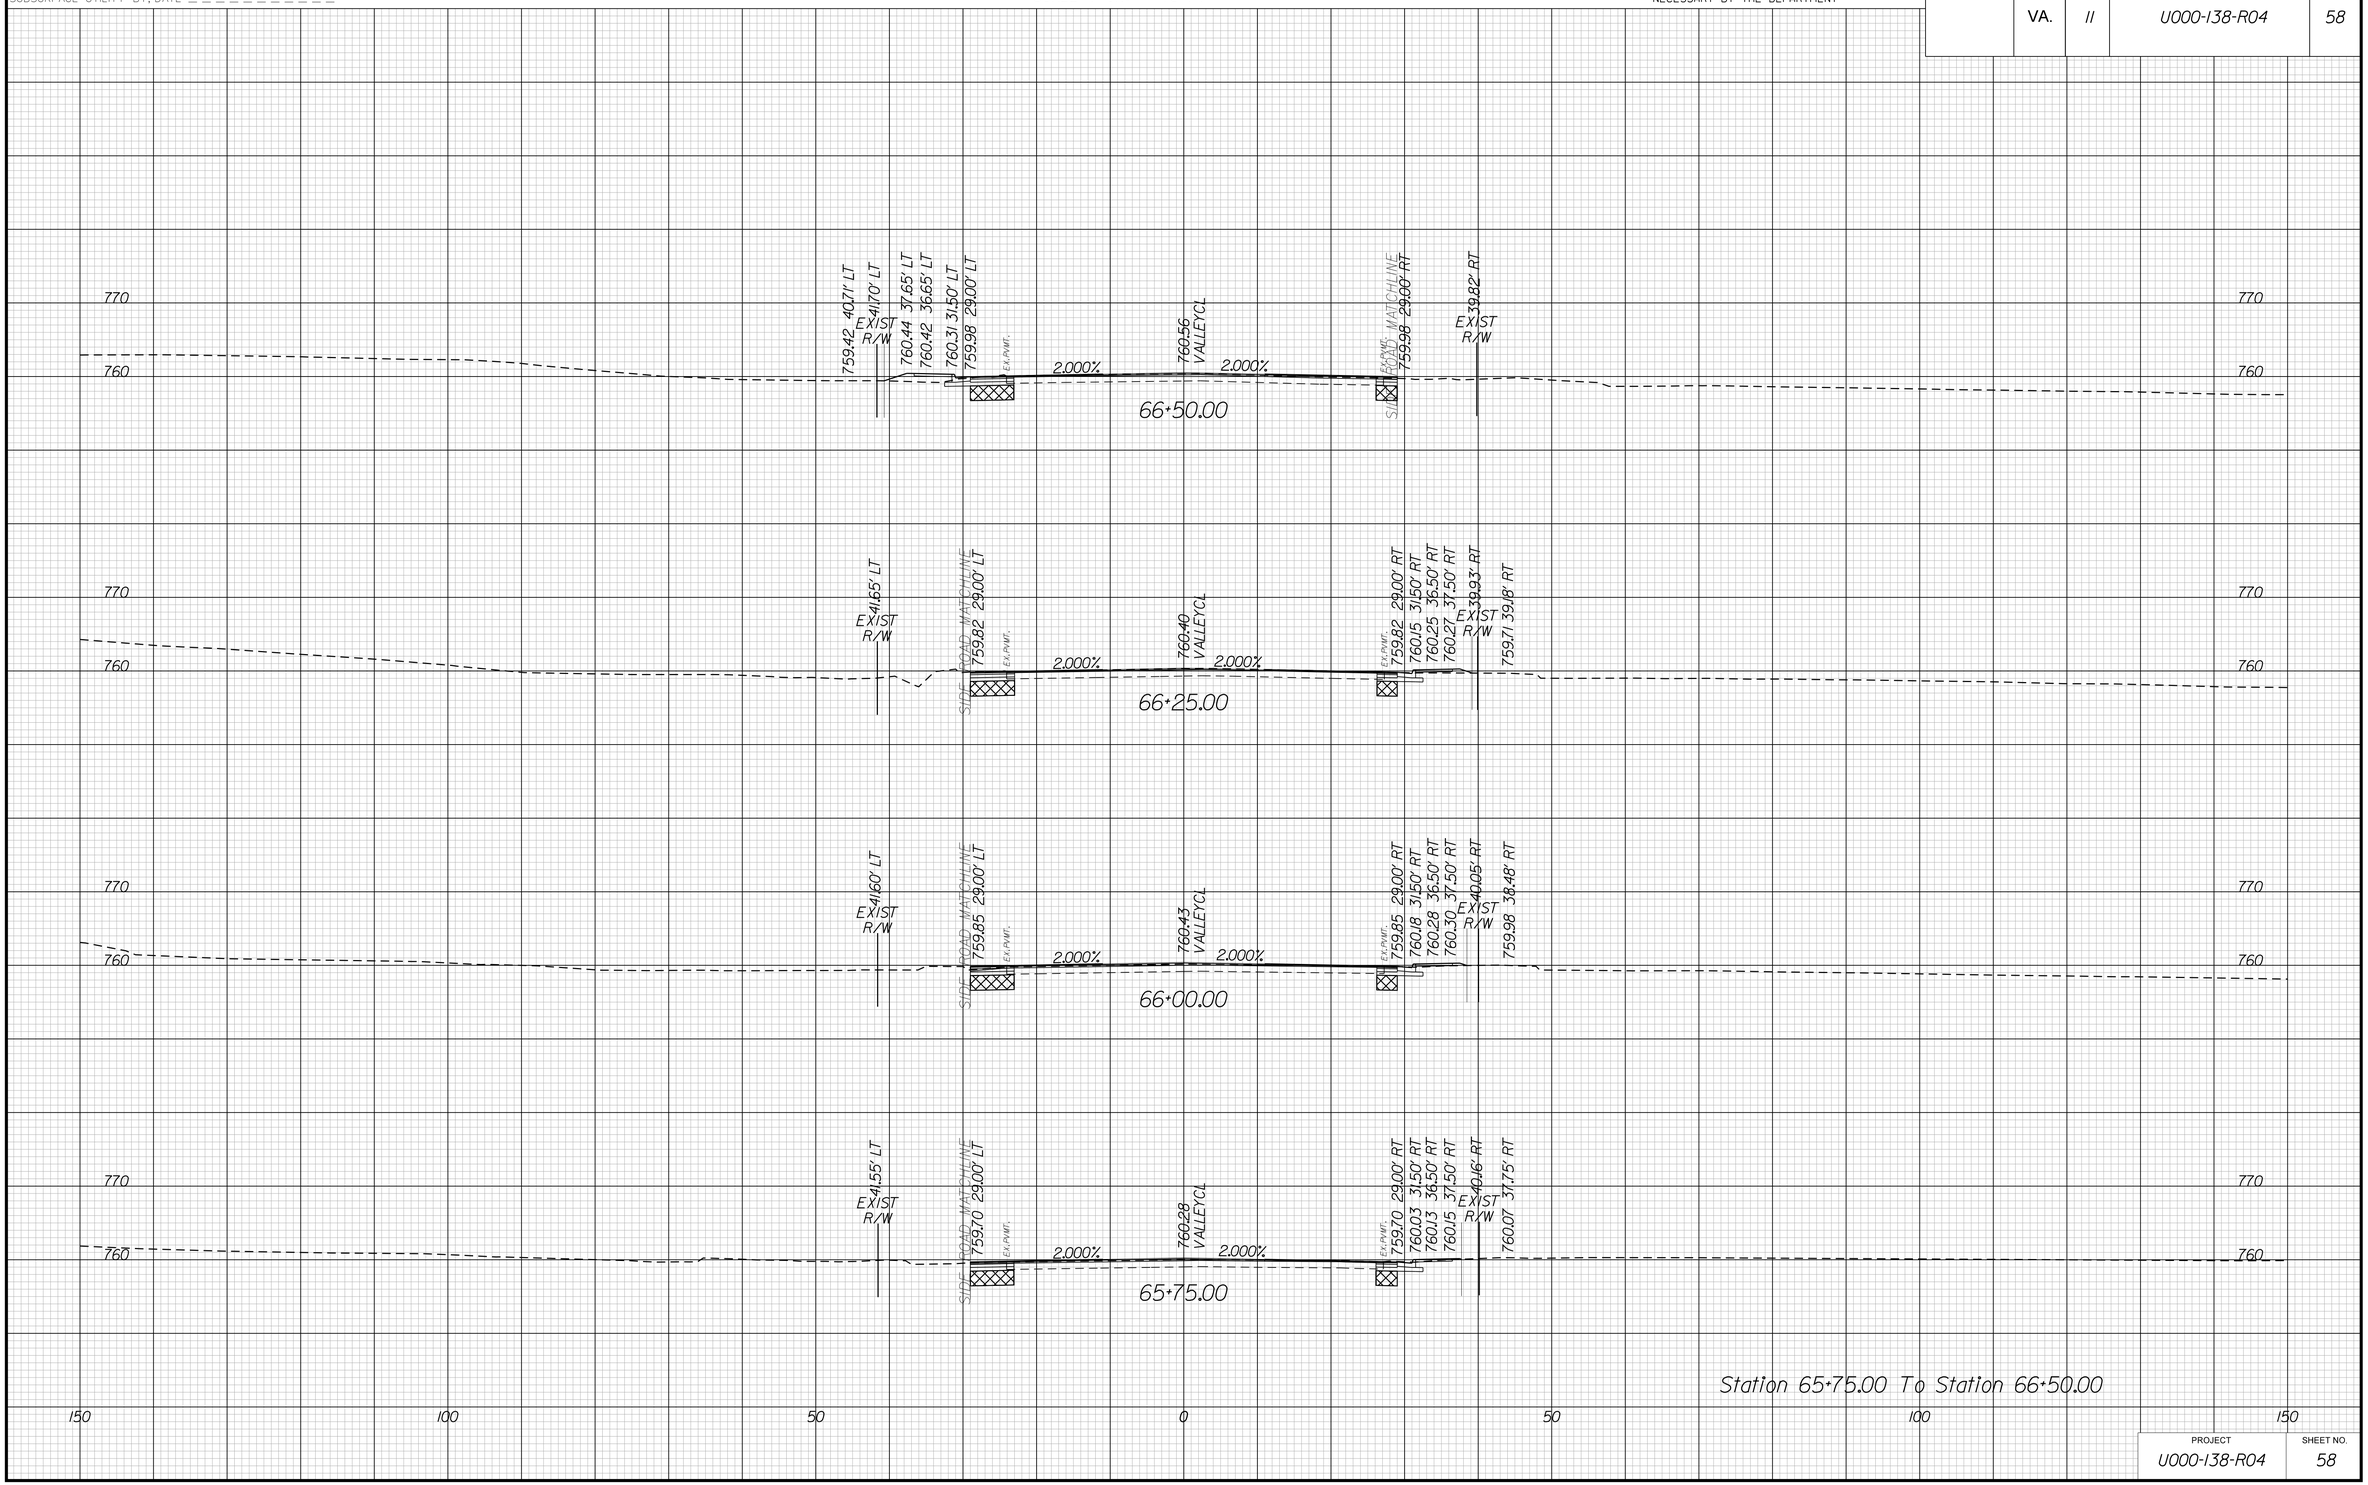

PROJECT	SHEET NO.
U000-138-R04	58

THESE PLANS ARE UNFINISHED AND UNAPPROVED AND MAY NOT BE USED FOR CONSTRUCTION.

9/24/2019
10:12:27 AM

PROJECT MANAGER _____
SURVEYED BY, DATE _____
DESIGN BY _____
SUBSURFACE UTILITY BY, DATE _____

CROSS SECTIONS

SCALE 1 IN. = 10 FT

DESIGN FEATURES RELATING TO CONSTRUCTION OR TO REGULATION AND CONTROL OF TRAFFIC MAY BE SUBJECT TO CHANGE AS DEEMED NECESSARY BY THE DEPARTMENT

REVISED	STATE	STATE ROUTE	STATE PROJECT	SHEET NO.
	VA.	11	U000-138-R04	59

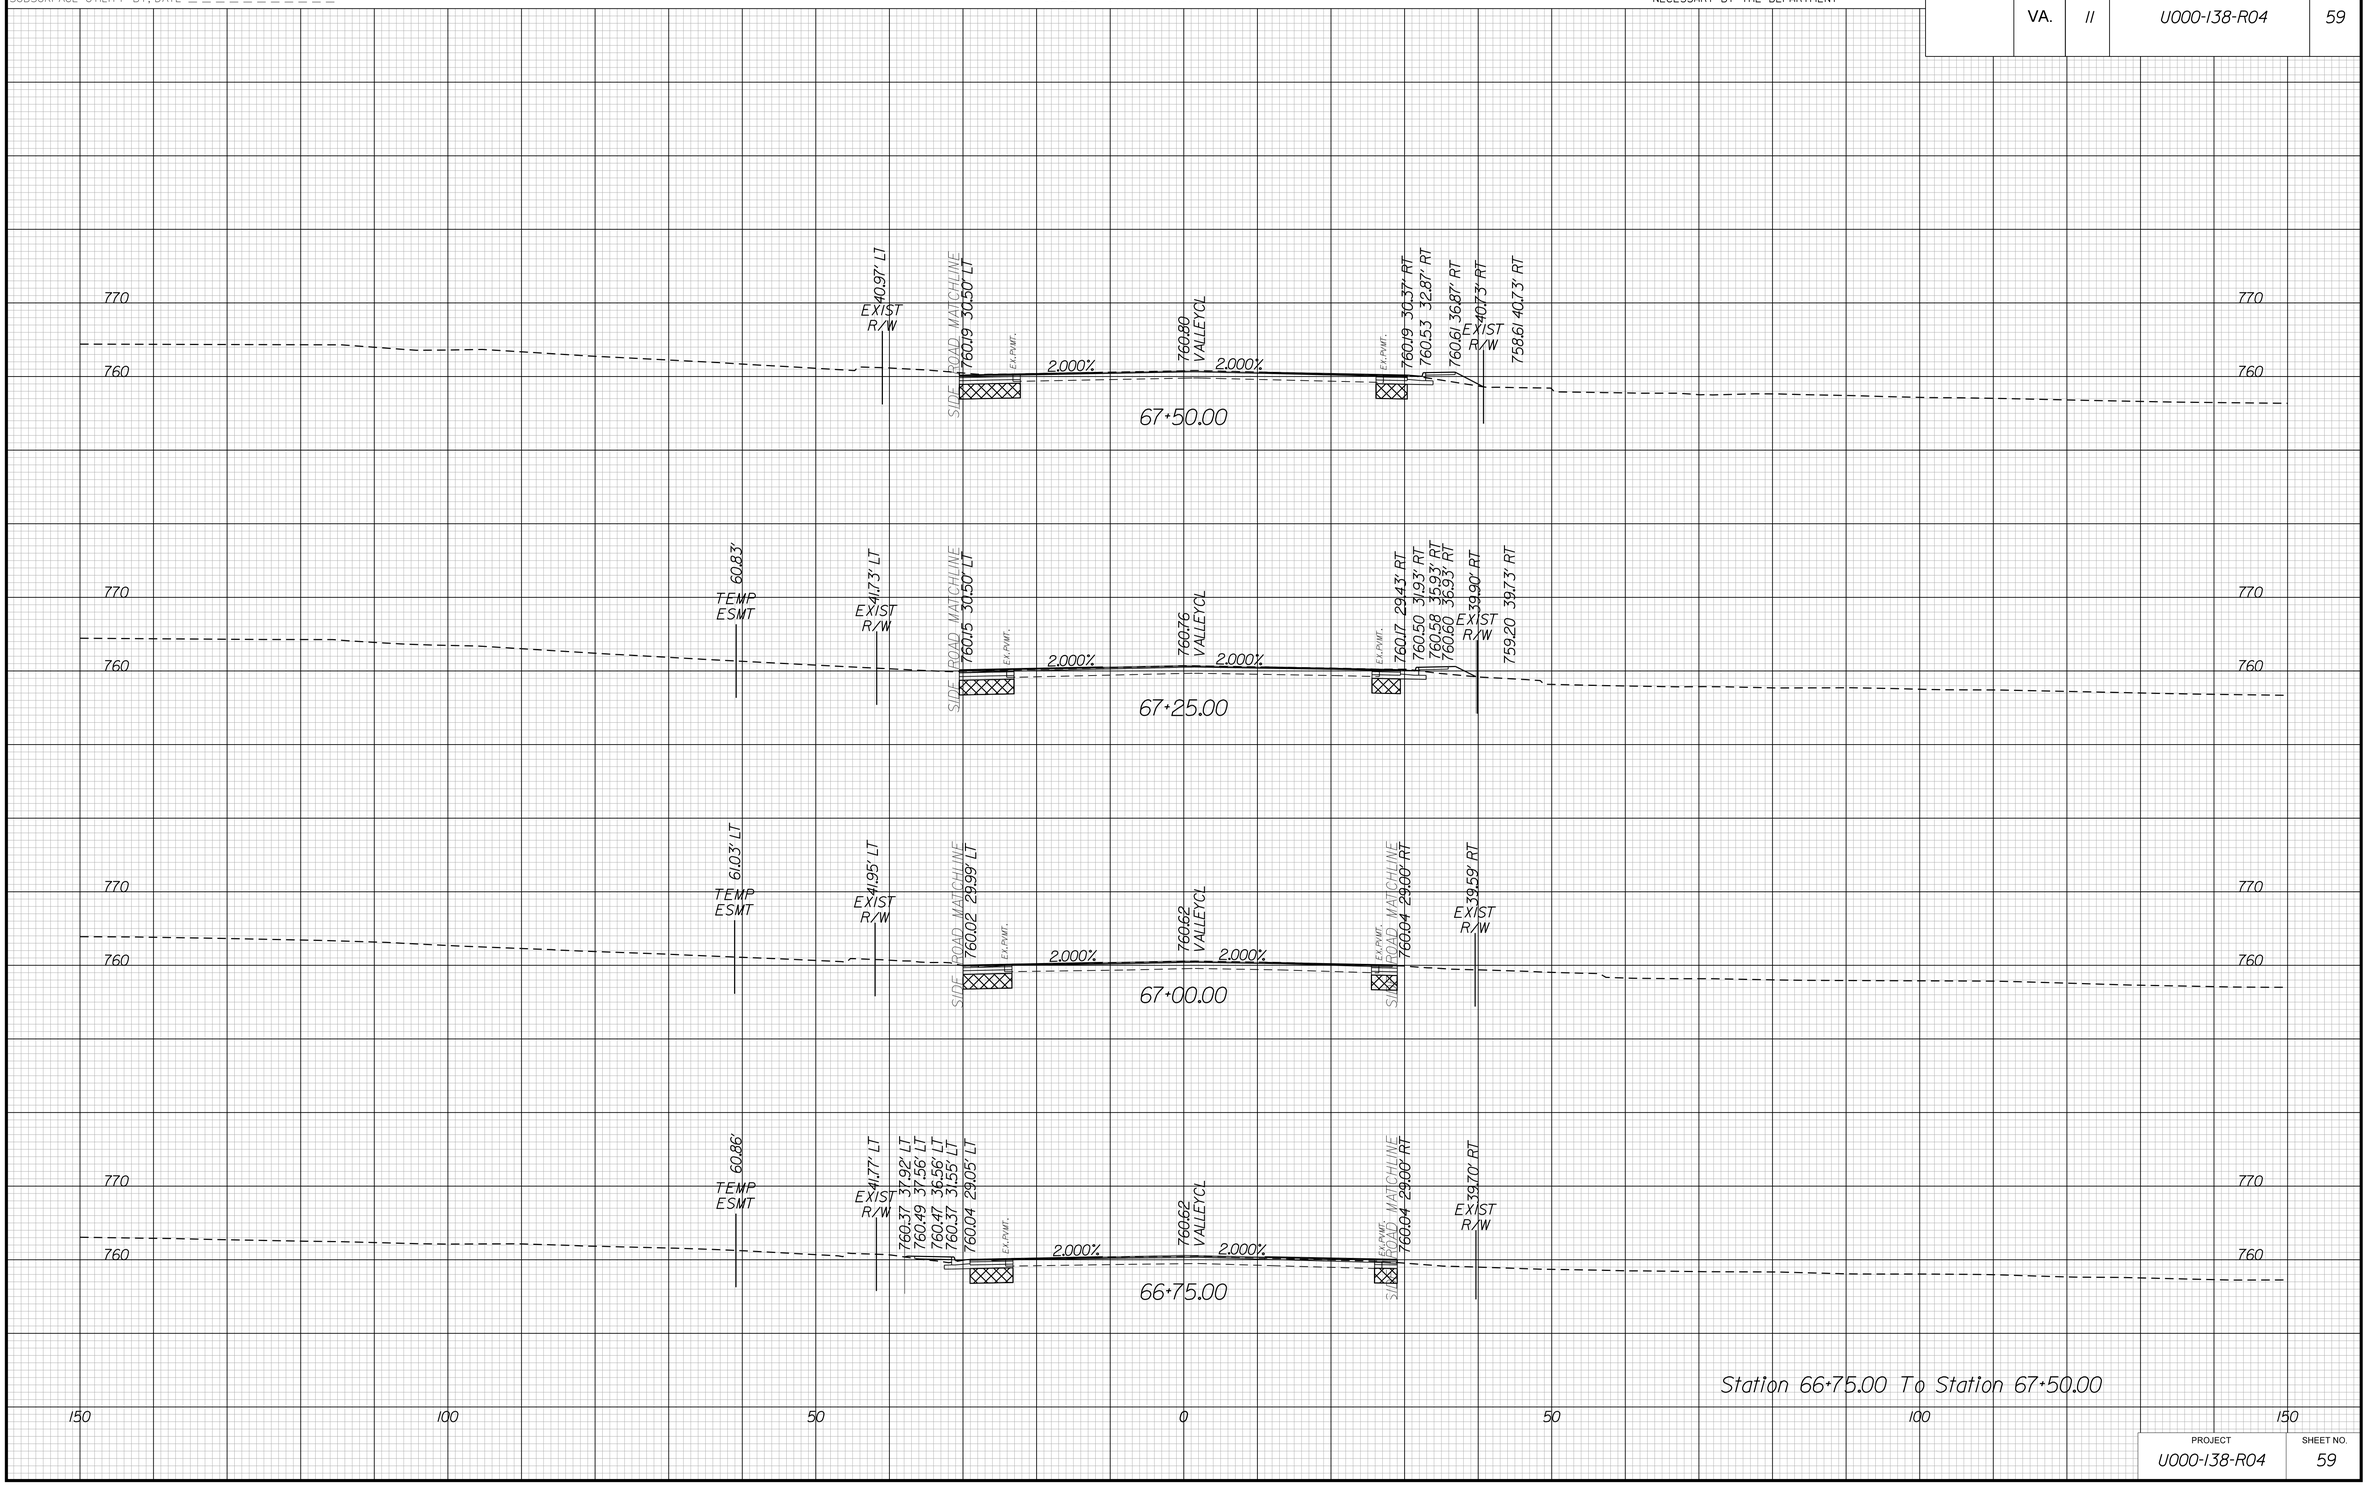

PROJECT	SHEET NO.
U000-138-R04	59

THESE PLANS ARE UNFINISHED AND UNAPPROVED AND MAY NOT BE USED FOR CONSTRUCTION.

9/24/2019
10:12:29 AM

PROJECT MANAGER _____
SURVEYED BY, DATE _____
DESIGN BY _____
SUBSURFACE UTILITY BY, DATE _____

CROSS SECTIONS

SCALE 1 IN. = 10 FT

DESIGN FEATURES RELATING TO CONSTRUCTION OR TO REGULATION AND CONTROL OF TRAFFIC MAY BE SUBJECT TO CHANGE AS DEEMED NECESSARY BY THE DEPARTMENT

REVISED	STATE	STATE ROUTE	STATE PROJECT	SHEET NO.
	VA.	11	U000-138-R04	60

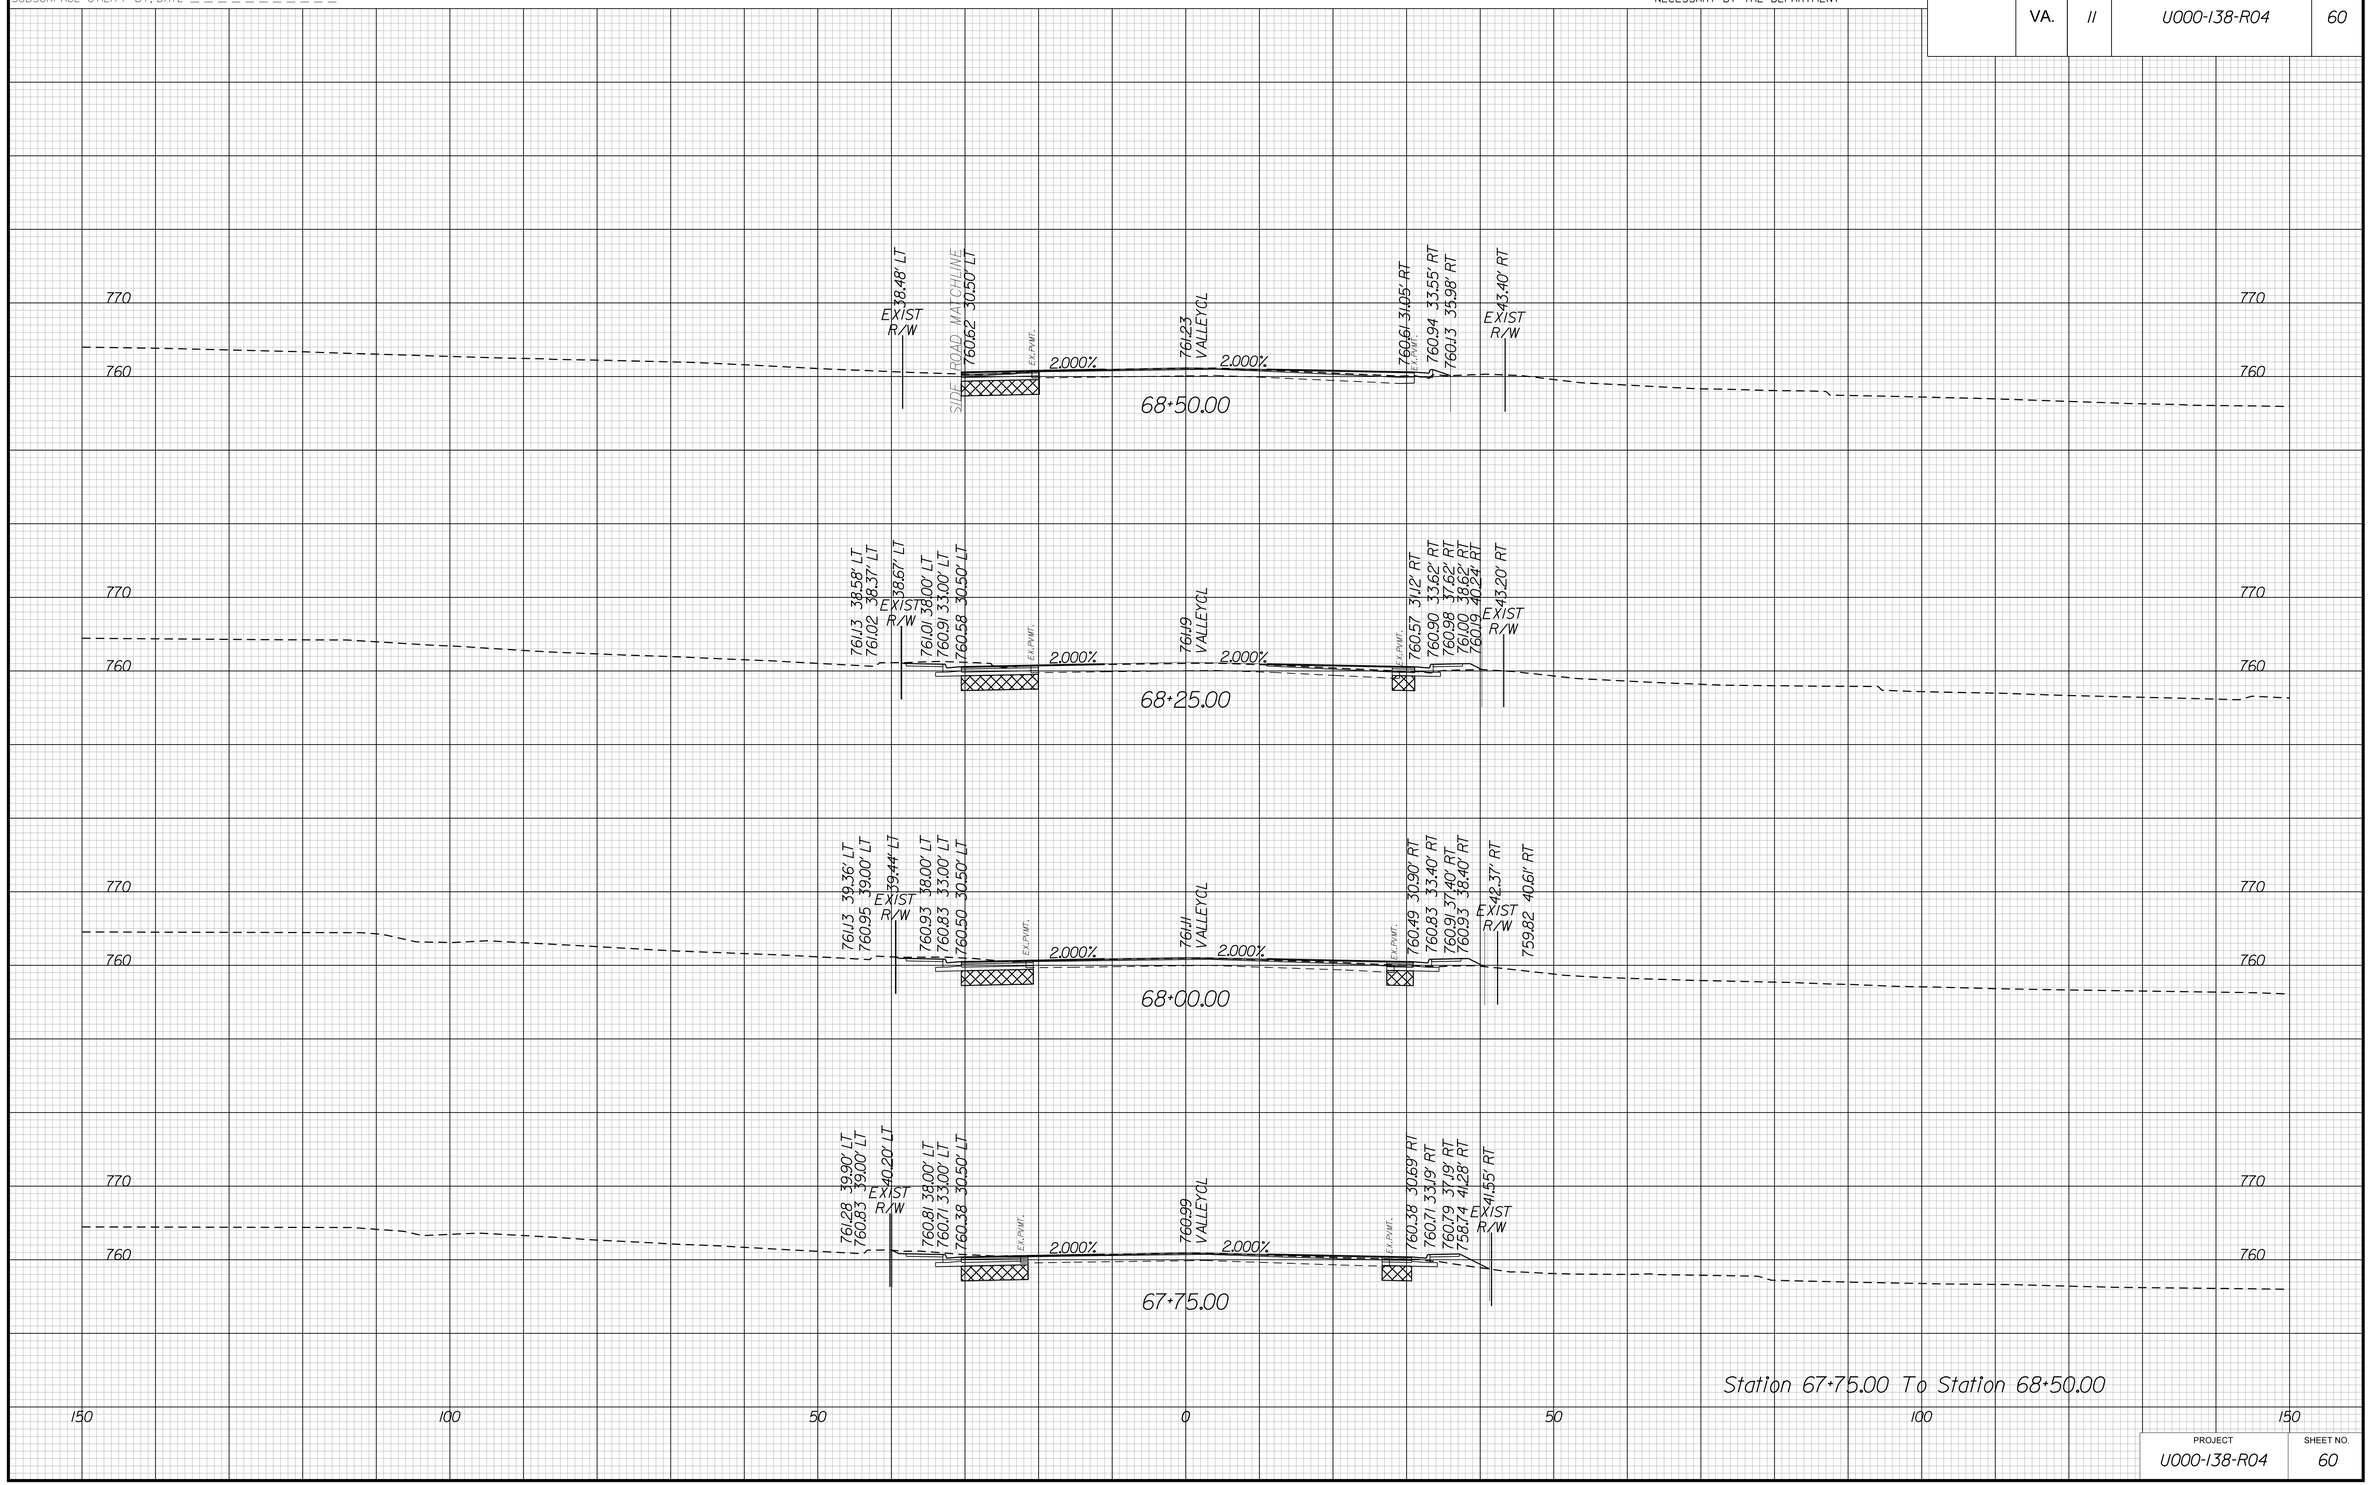

PROJECT	SHEET NO.
U000-138-R04	60

THESE PLANS ARE UNFINISHED AND UNAPPROVED AND MAY NOT BE USED FOR CONSTRUCTION.

9/24/2019
10:12:31 AM

PROJECT MANAGER _____
SURVEYED BY, DATE _____
DESIGN BY _____
SUBSURFACE UTILITY BY, DATE _____

CROSS SECTIONS

SCALE 1 IN. = 10 FT

DESIGN FEATURES RELATING TO CONSTRUCTION OR TO REGULATION AND CONTROL OF TRAFFIC MAY BE SUBJECT TO CHANGE AS DEEMED NECESSARY BY THE DEPARTMENT

REVISED	STATE	STATE ROUTE	STATE PROJECT	SHEET NO.
	VA.	11	U000-138-R04	61

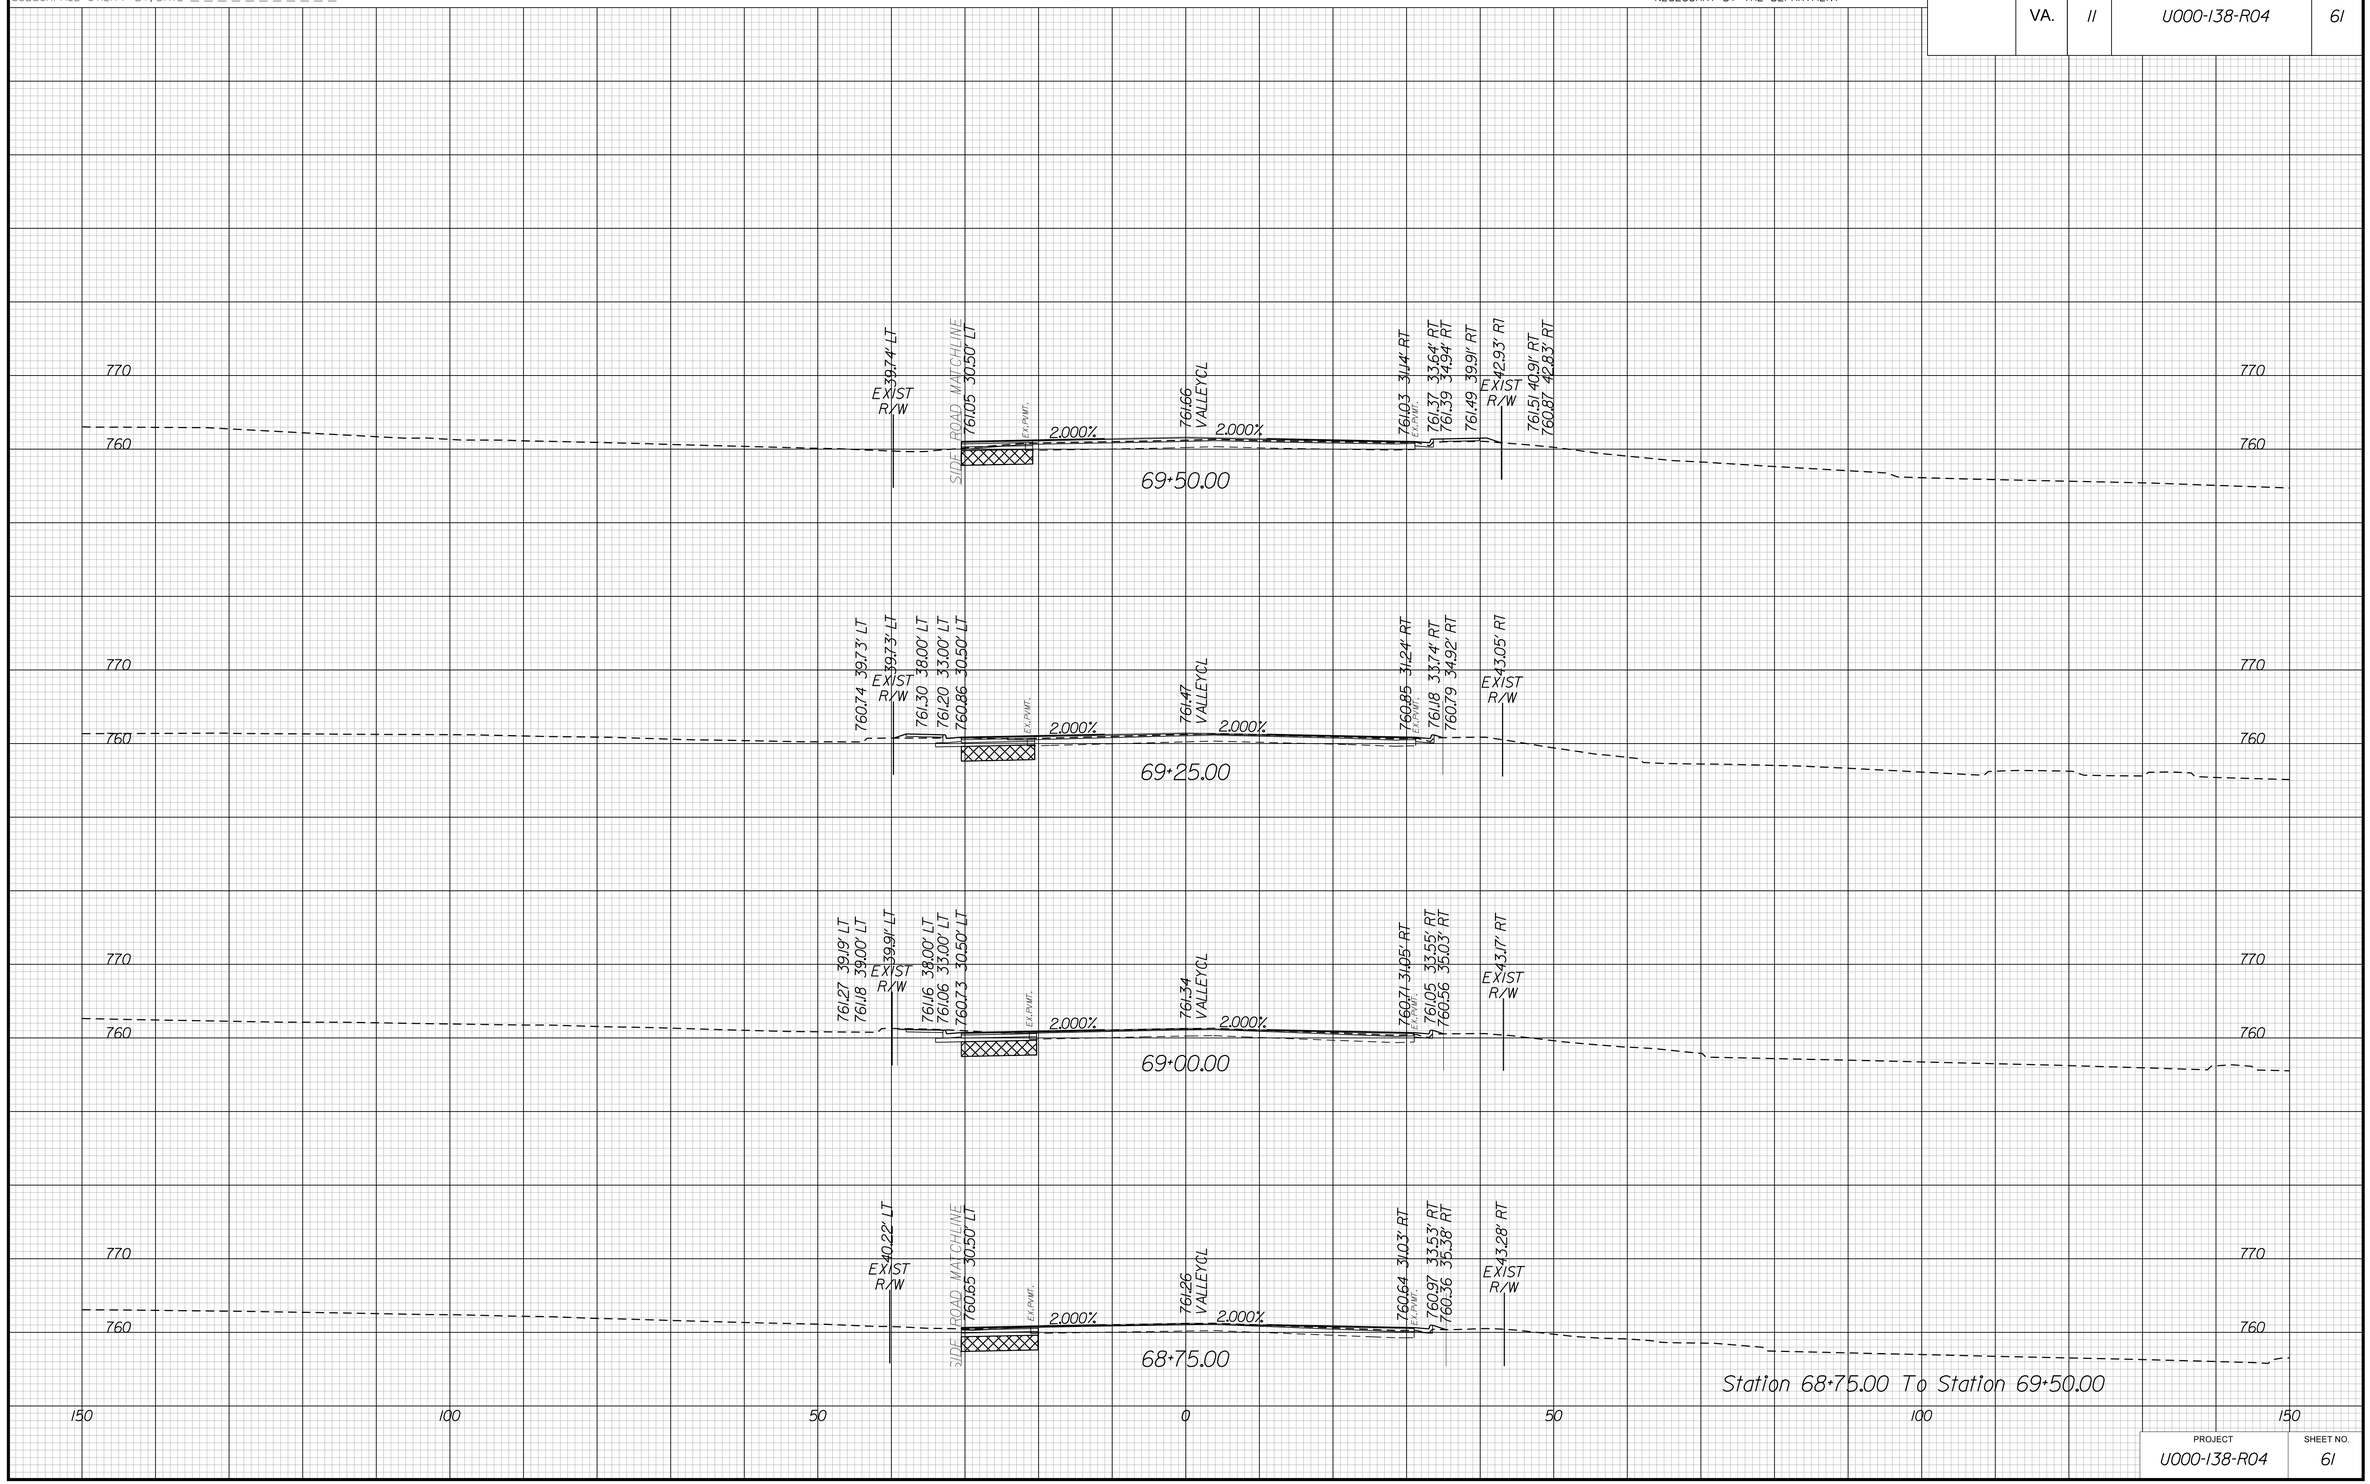

PROJECT	SHEET NO.
U000-138-R04	61

THESE PLANS ARE UNFINISHED AND UNAPPROVED AND MAY NOT BE USED FOR CONSTRUCTION.

9/24/2019
10:12:33 AM

PROJECT MANAGER _____
SURVEYED BY, DATE _____
DESIGN BY _____
SUBSURFACE UTILITY BY, DATE _____

CROSS SECTIONS

SCALE 1 IN. = 10 FT

DESIGN FEATURES RELATING TO CONSTRUCTION OR TO REGULATION AND CONTROL OF TRAFFIC MAY BE SUBJECT TO CHANGE AS DEEMED NECESSARY BY THE DEPARTMENT

REVISED	STATE	STATE ROUTE	STATE PROJECT	SHEET NO.
	VA.	11	U000-138-R04	62

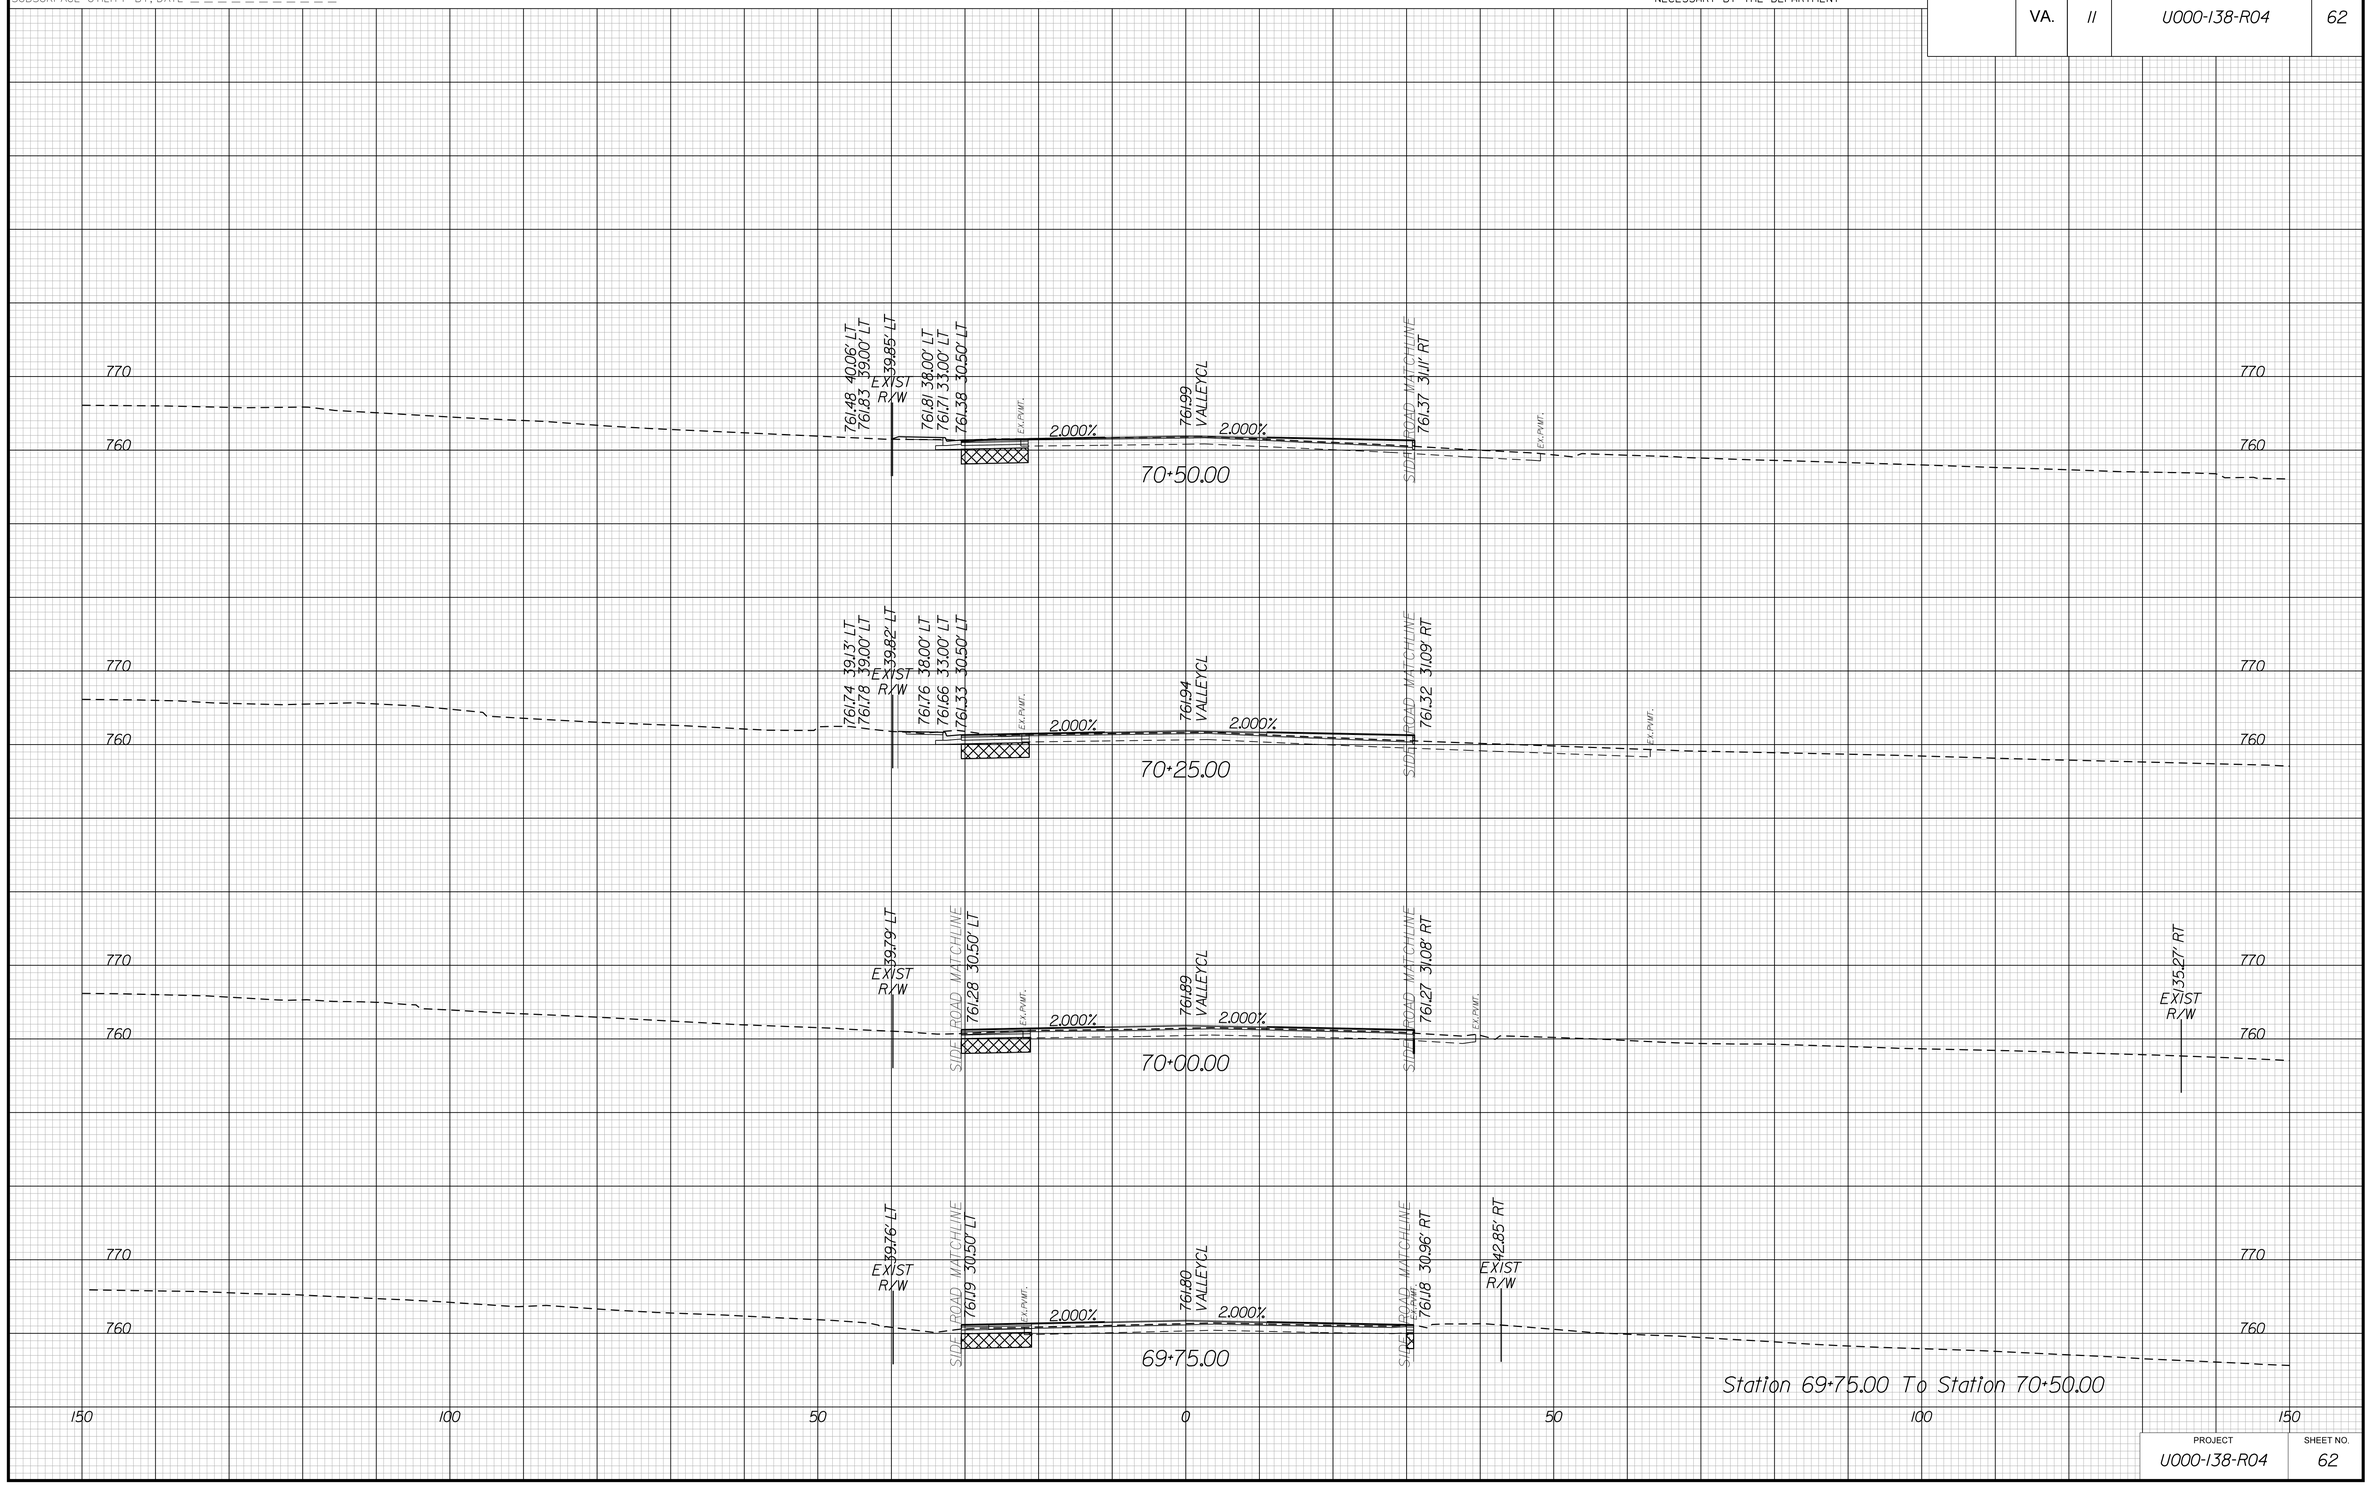

PROJECT	SHEET NO.
U000-138-R04	62

THESE PLANS ARE UNFINISHED AND UNAPPROVED AND MAY NOT BE USED FOR CONSTRUCTION.

9/24/2019
10:12:36 AM

PROJECT MANAGER _____
SURVEYED BY, DATE _____
DESIGN BY _____
SUBSURFACE UTILITY BY, DATE _____

CROSS SECTIONS

SCALE 1 IN. = 10 FT

DESIGN FEATURES RELATING TO CONSTRUCTION OR TO REGULATION AND CONTROL OF TRAFFIC MAY BE SUBJECT TO CHANGE AS DEEMED NECESSARY BY THE DEPARTMENT

REVISED	STATE	STATE ROUTE	STATE PROJECT	SHEET NO.
	VA.	11	U000-138-R04	63

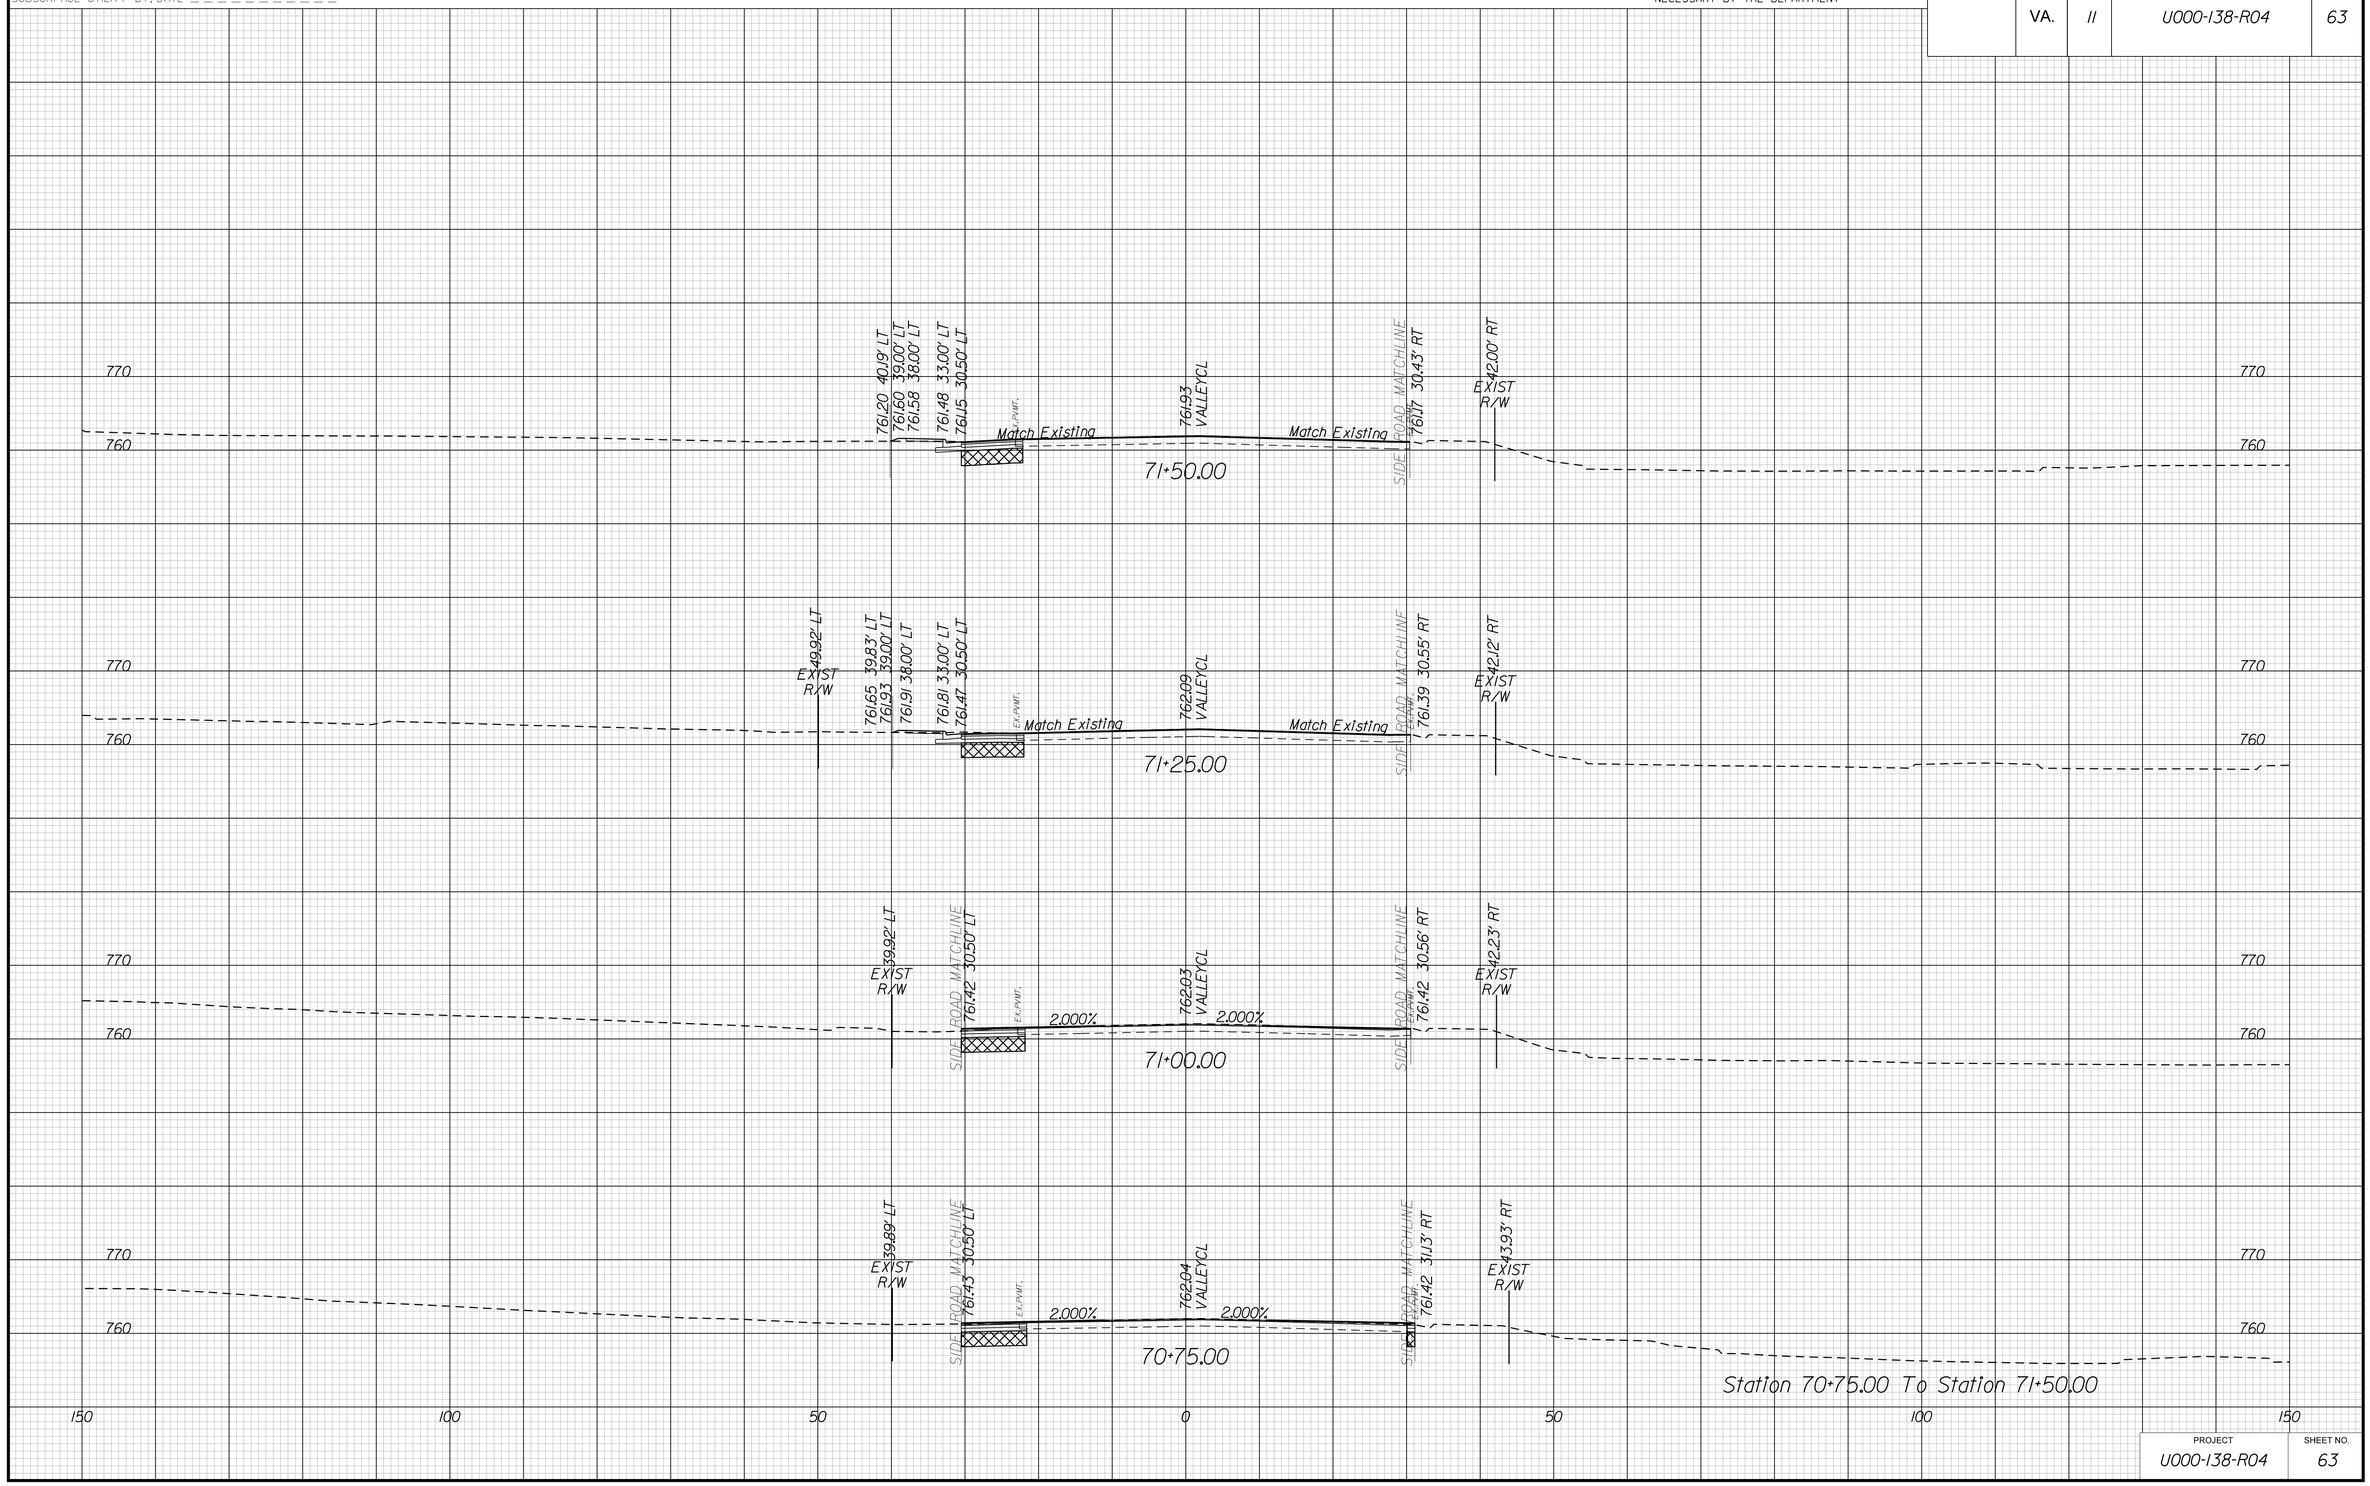

PROJECT	SHEET NO.
U000-138-R04	63

THESE PLANS ARE UNFINISHED AND UNAPPROVED AND MAY NOT BE USED FOR CONSTRUCTION.

9/24/2019
10:12:38 AM

PROJECT MANAGER _____
SURVEYED BY, DATE _____
DESIGN BY _____
SUBSURFACE UTILITY BY, DATE _____

CROSS SECTIONS

SCALE 1 IN. = 10 FT

DESIGN FEATURES RELATING TO CONSTRUCTION OR TO REGULATION AND CONTROL OF TRAFFIC MAY BE SUBJECT TO CHANGE AS DEEMED NECESSARY BY THE DEPARTMENT

REVISED	STATE	STATE ROUTE	STATE PROJECT	SHEET NO.
	VA.	11	U000-138-R04	64

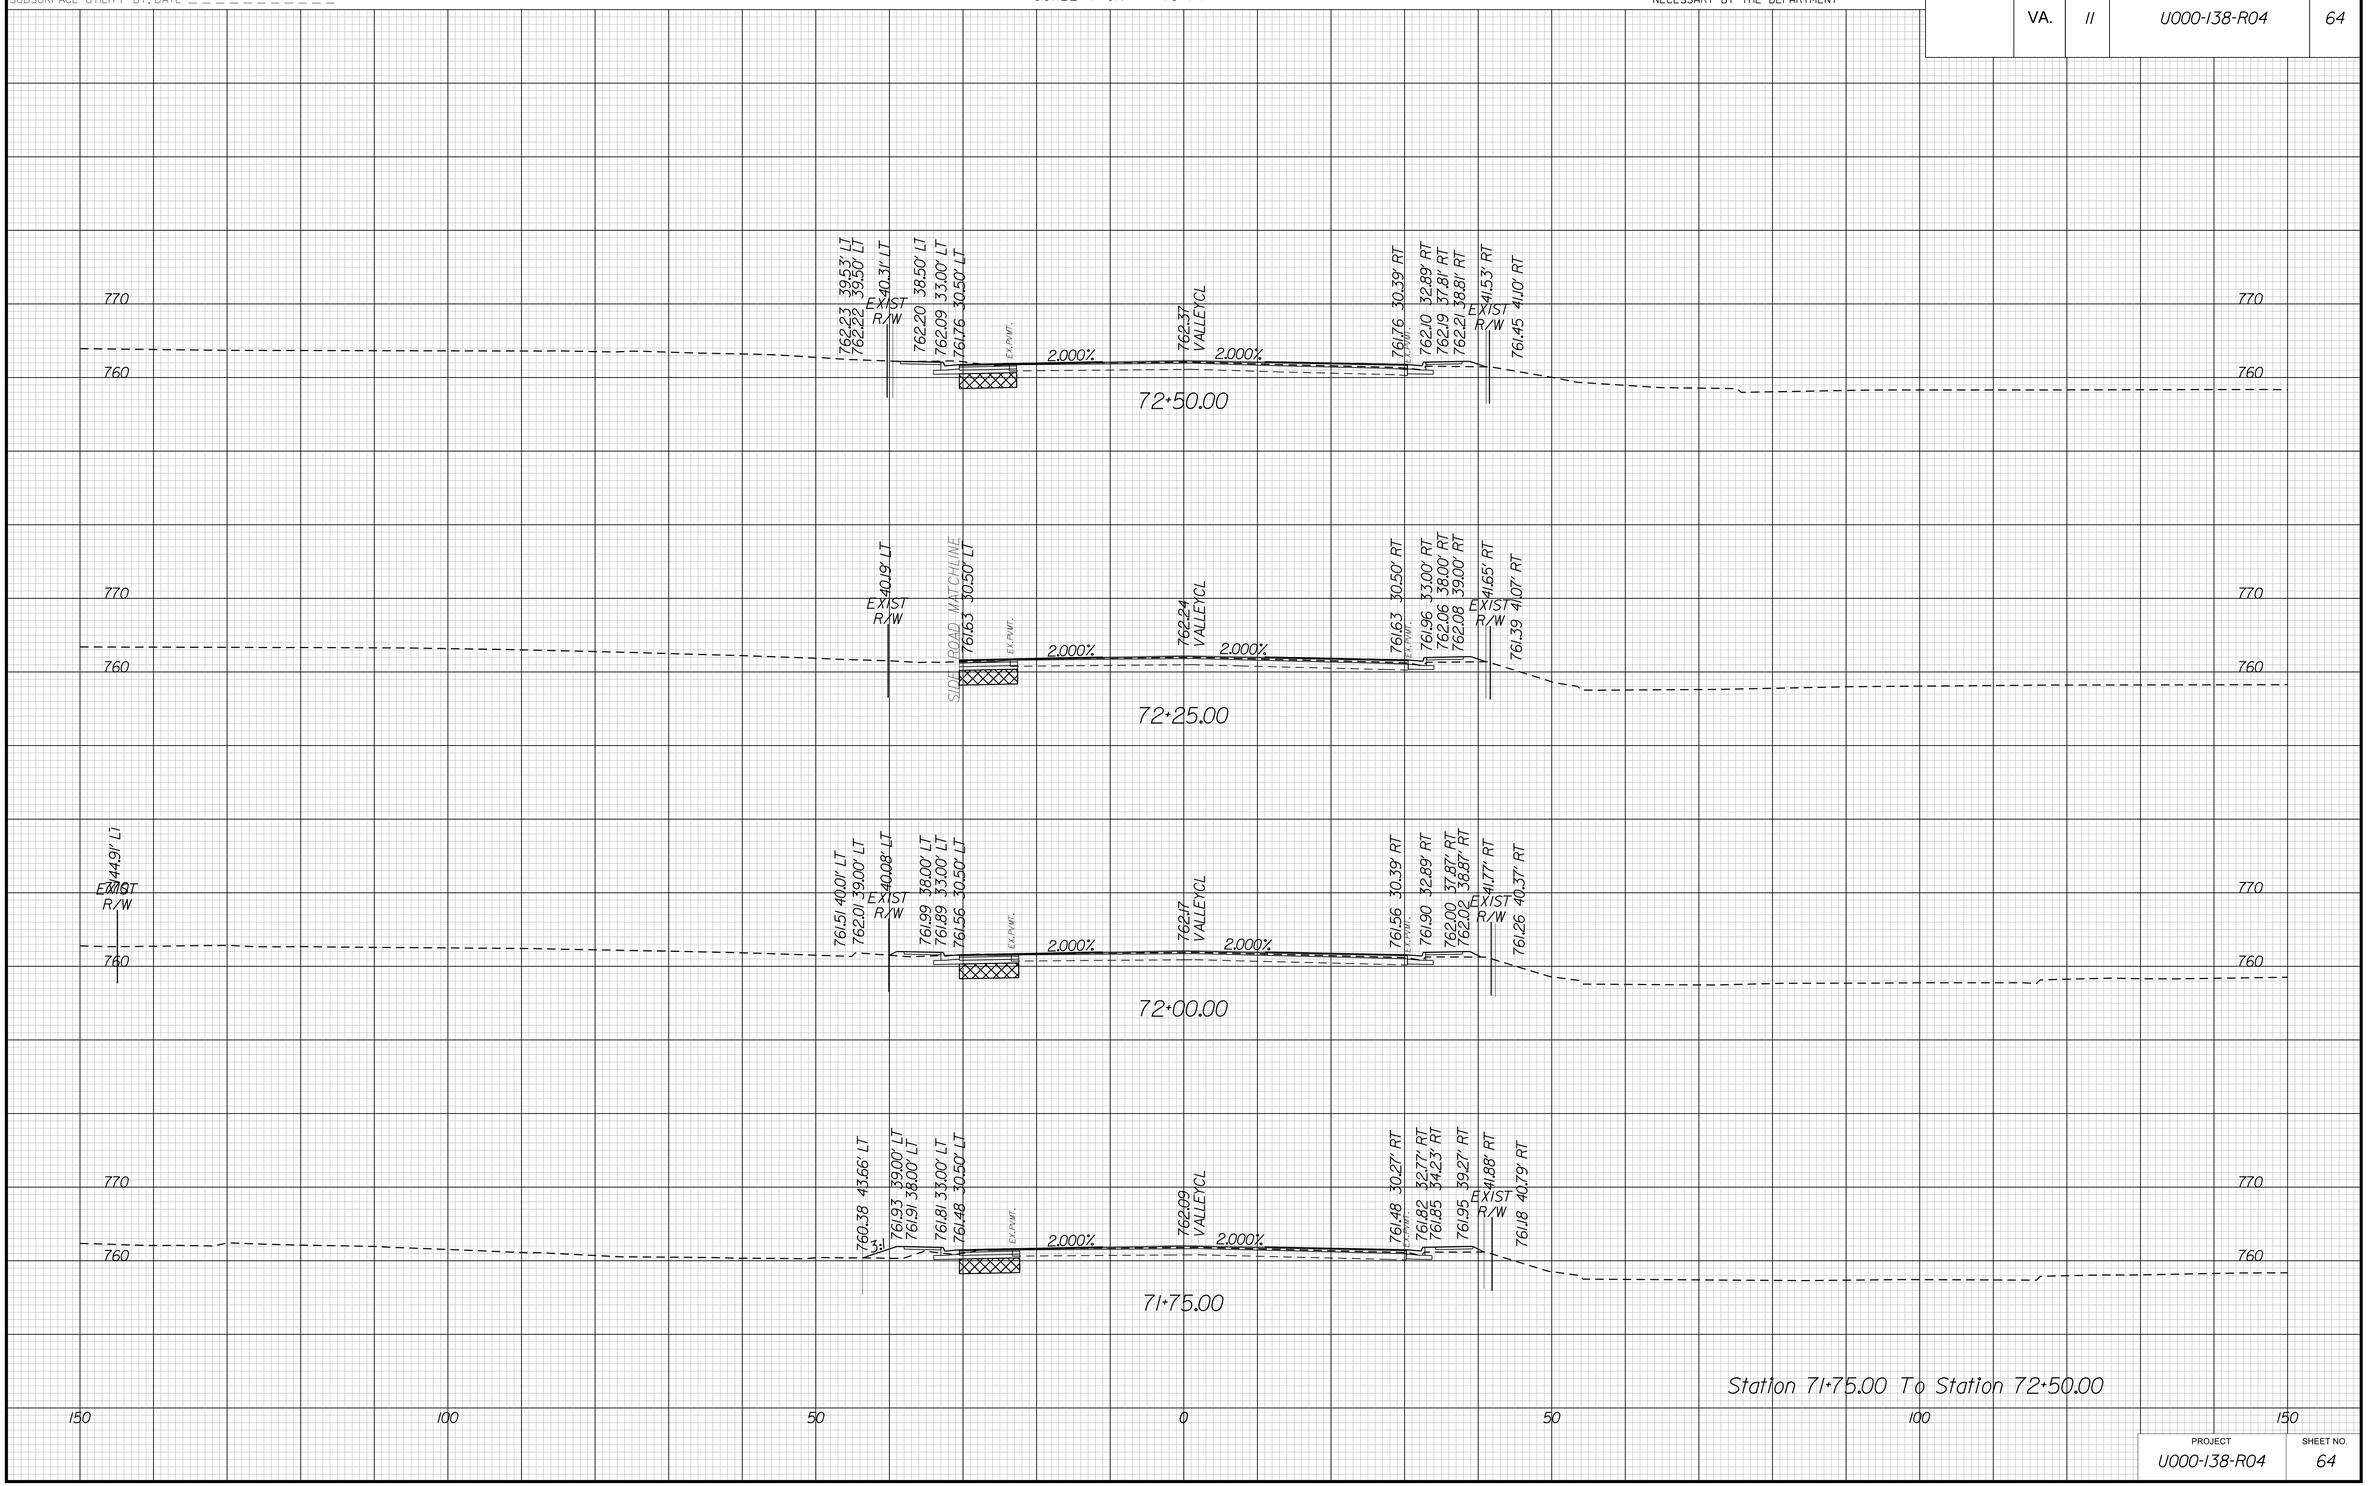

Station 71+75.00 To Station 72+50.00

PROJECT	SHEET NO.
U000-138-R04	64

THESE PLANS ARE UNFINISHED AND UNAPPROVED AND MAY NOT BE USED FOR CONSTRUCTION.

9/24/2019
10:12:40 AM

PROJECT MANAGER _____
SURVEYED BY, DATE _____
DESIGN BY _____
SUBSURFACE UTILITY BY, DATE _____

CROSS SECTIONS

SCALE 1 IN. = 10 FT

DESIGN FEATURES RELATING TO CONSTRUCTION OR TO REGULATION AND CONTROL OF TRAFFIC MAY BE SUBJECT TO CHANGE AS DEEMED NECESSARY BY THE DEPARTMENT

REVISED	STATE	STATE ROUTE	STATE PROJECT	SHEET NO.
	VA.	11	U000-138-R04	65

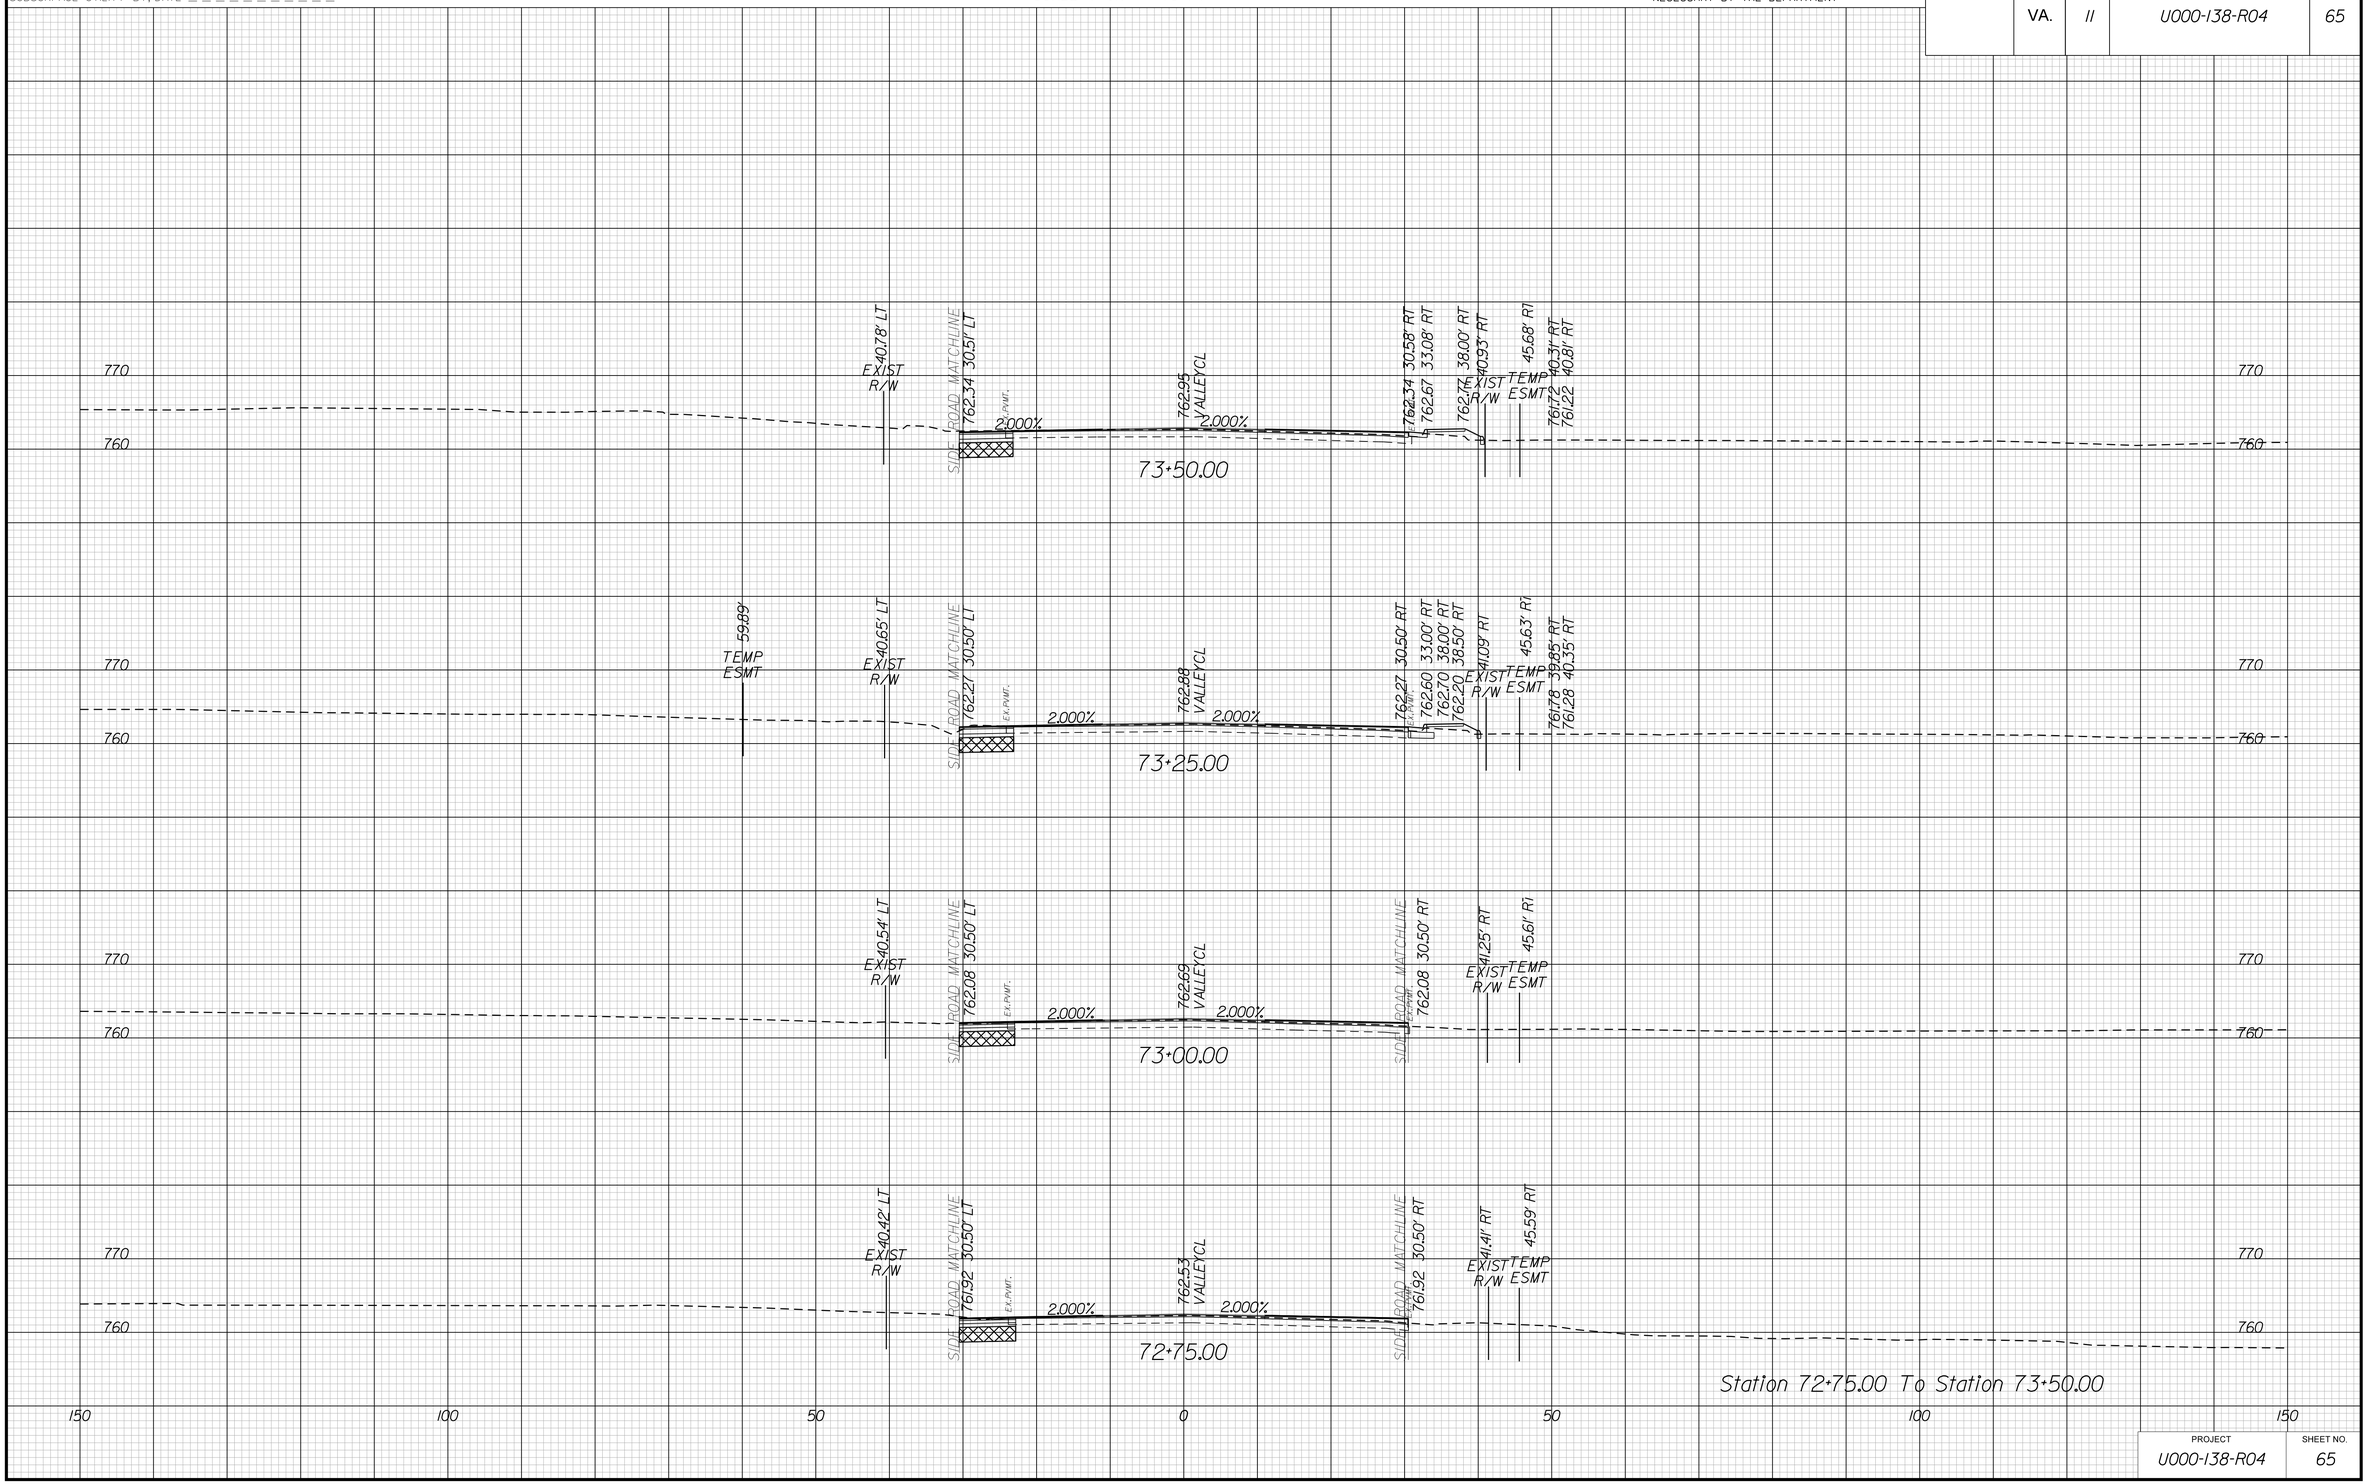

PROJECT	SHEET NO.
U000-138-R04	65

THESE PLANS ARE UNFINISHED AND UNAPPROVED AND MAY NOT BE USED FOR CONSTRUCTION.

9/24/2019
10:12:42 AM

PROJECT MANAGER _____
SURVEYED BY, DATE _____
DESIGN BY _____
SUBSURFACE UTILITY BY, DATE _____

CROSS SECTIONS

SCALE 1 IN. = 10 FT

DESIGN FEATURES RELATING TO CONSTRUCTION OR TO REGULATION AND CONTROL OF TRAFFIC MAY BE SUBJECT TO CHANGE AS DEEMED NECESSARY BY THE DEPARTMENT

REVISED	STATE	STATE ROUTE	STATE PROJECT	SHEET NO.
	VA.	11	U000-138-R04	66

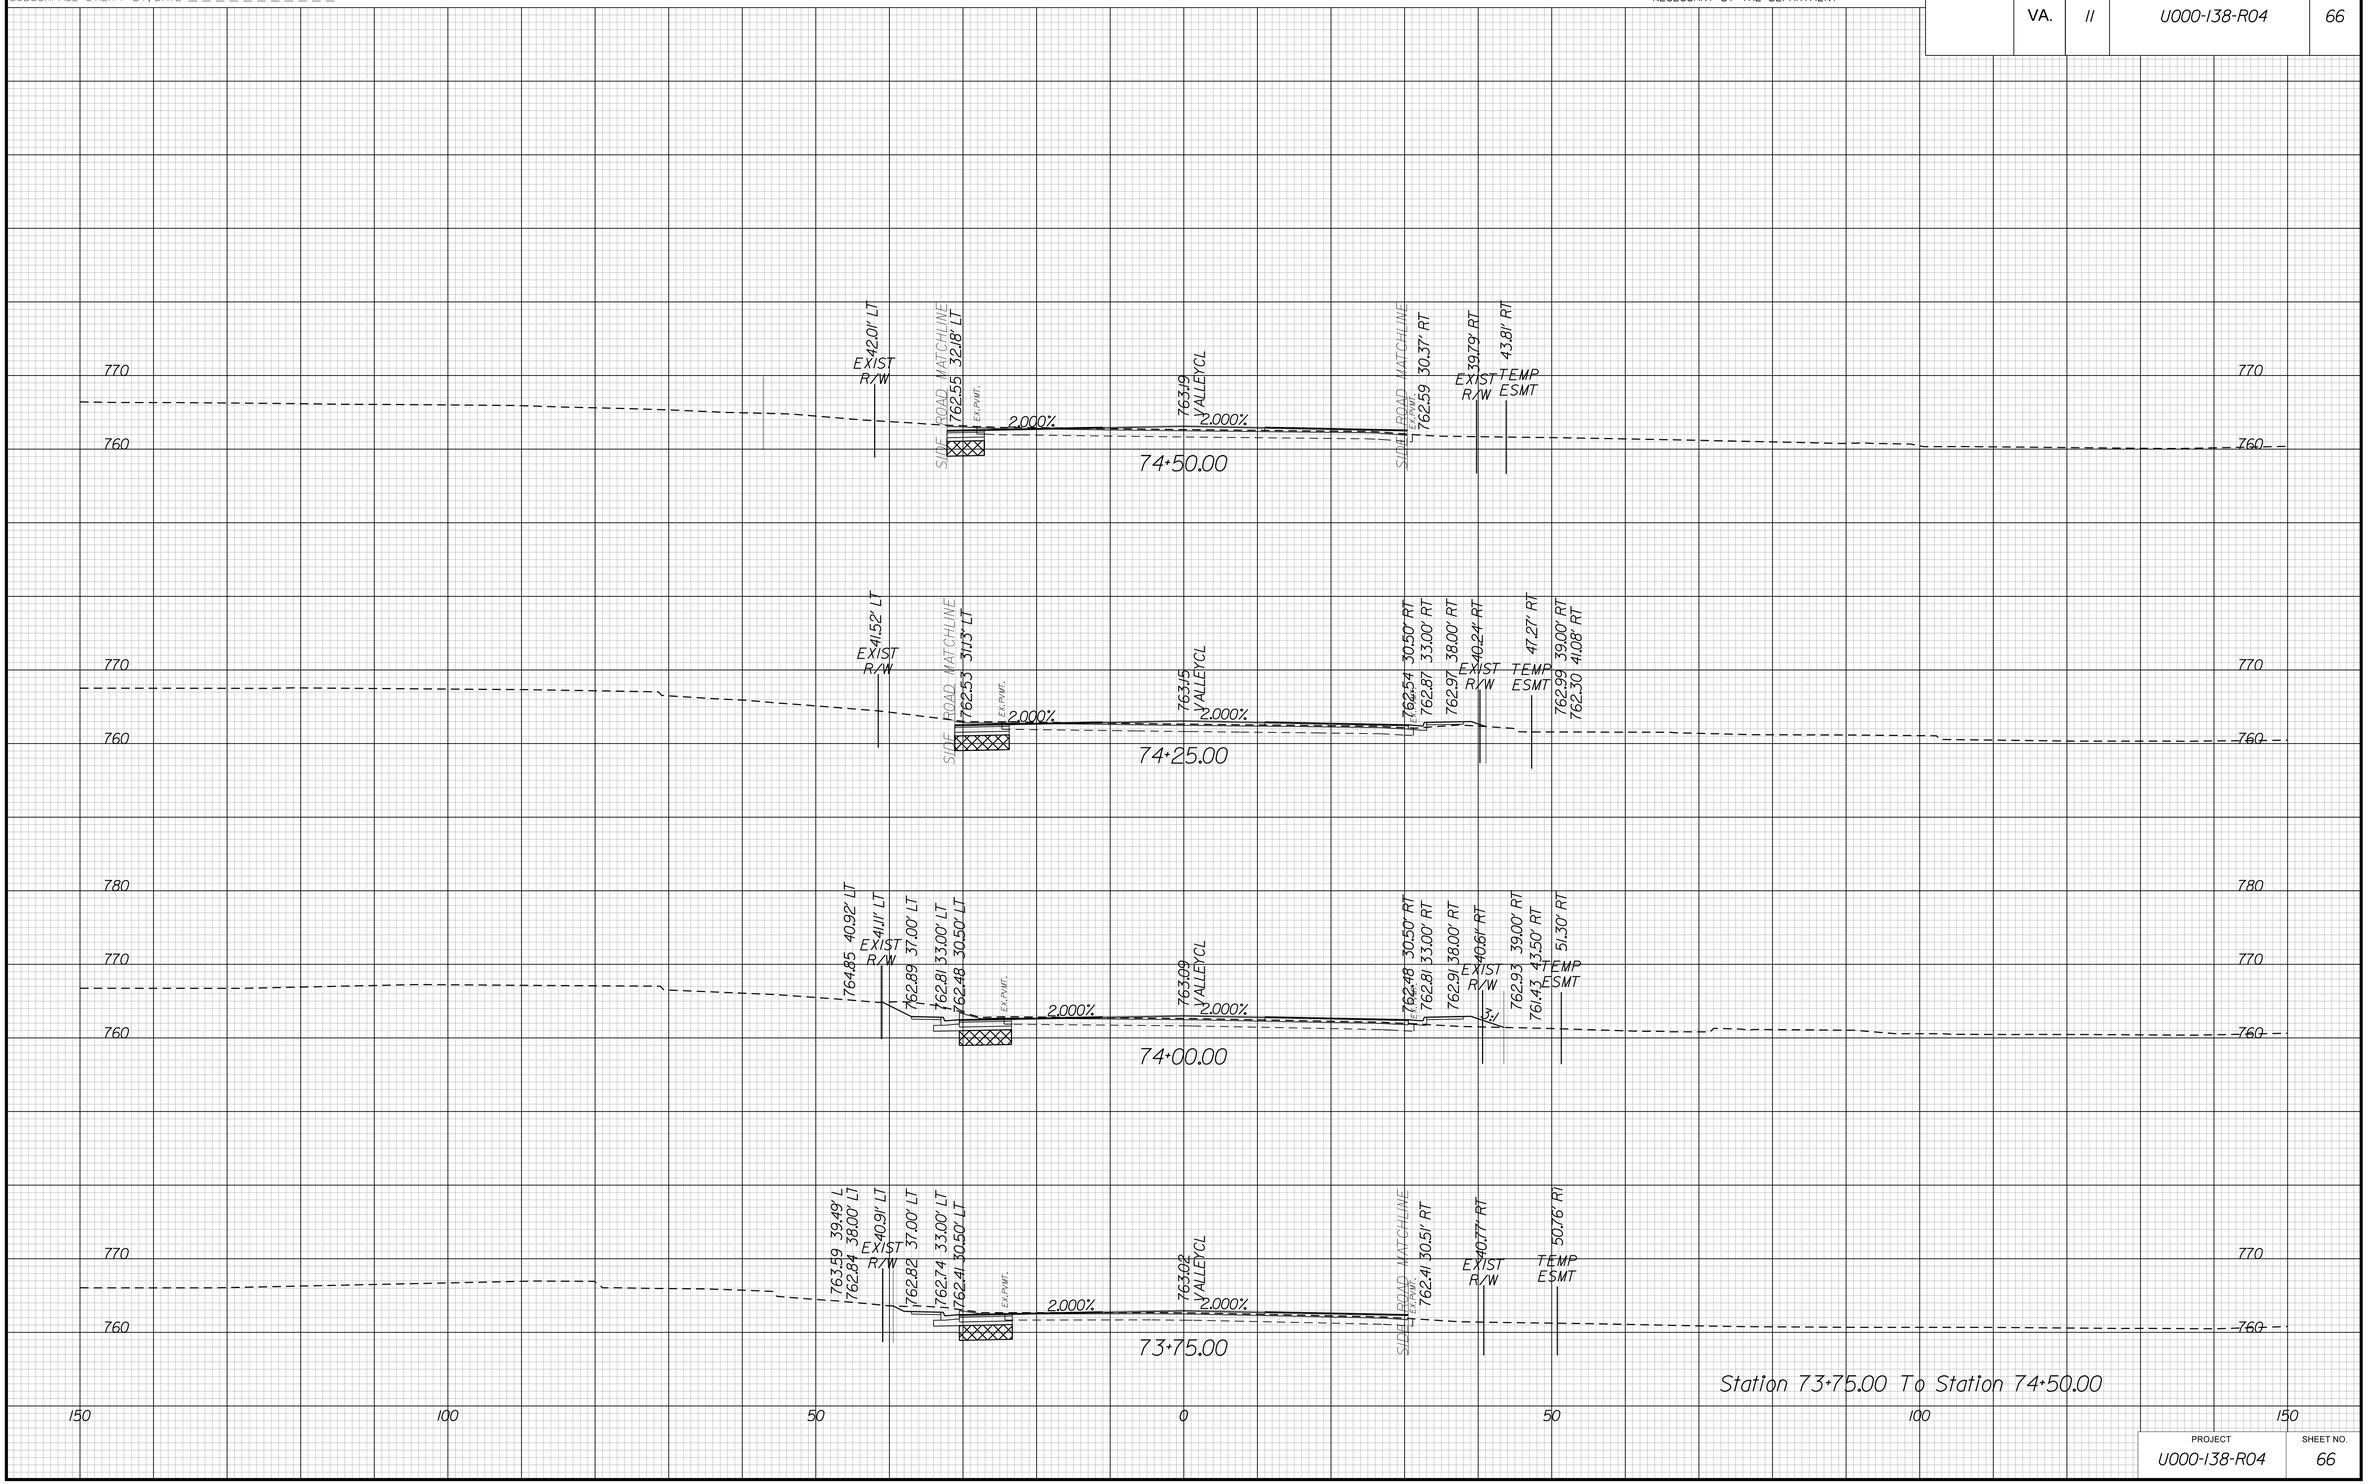

PROJECT	SHEET NO.
U000-138-R04	66

THESE PLANS ARE UNFINISHED AND UNAPPROVED AND MAY NOT BE USED FOR CONSTRUCTION.

9/24/2019
10:12:44 AM

PROJECT MANAGER _____
SURVEYED BY, DATE _____
DESIGN BY _____
SUBSURFACE UTILITY BY, DATE _____

CROSS SECTIONS

SCALE 1 IN. = 10 FT

DESIGN FEATURES RELATING TO CONSTRUCTION OR TO REGULATION AND CONTROL OF TRAFFIC MAY BE SUBJECT TO CHANGE AS DEEMED NECESSARY BY THE DEPARTMENT

REVISED	STATE	STATE ROUTE	STATE PROJECT	SHEET NO.
	VA.	11	U000-138-R04	67

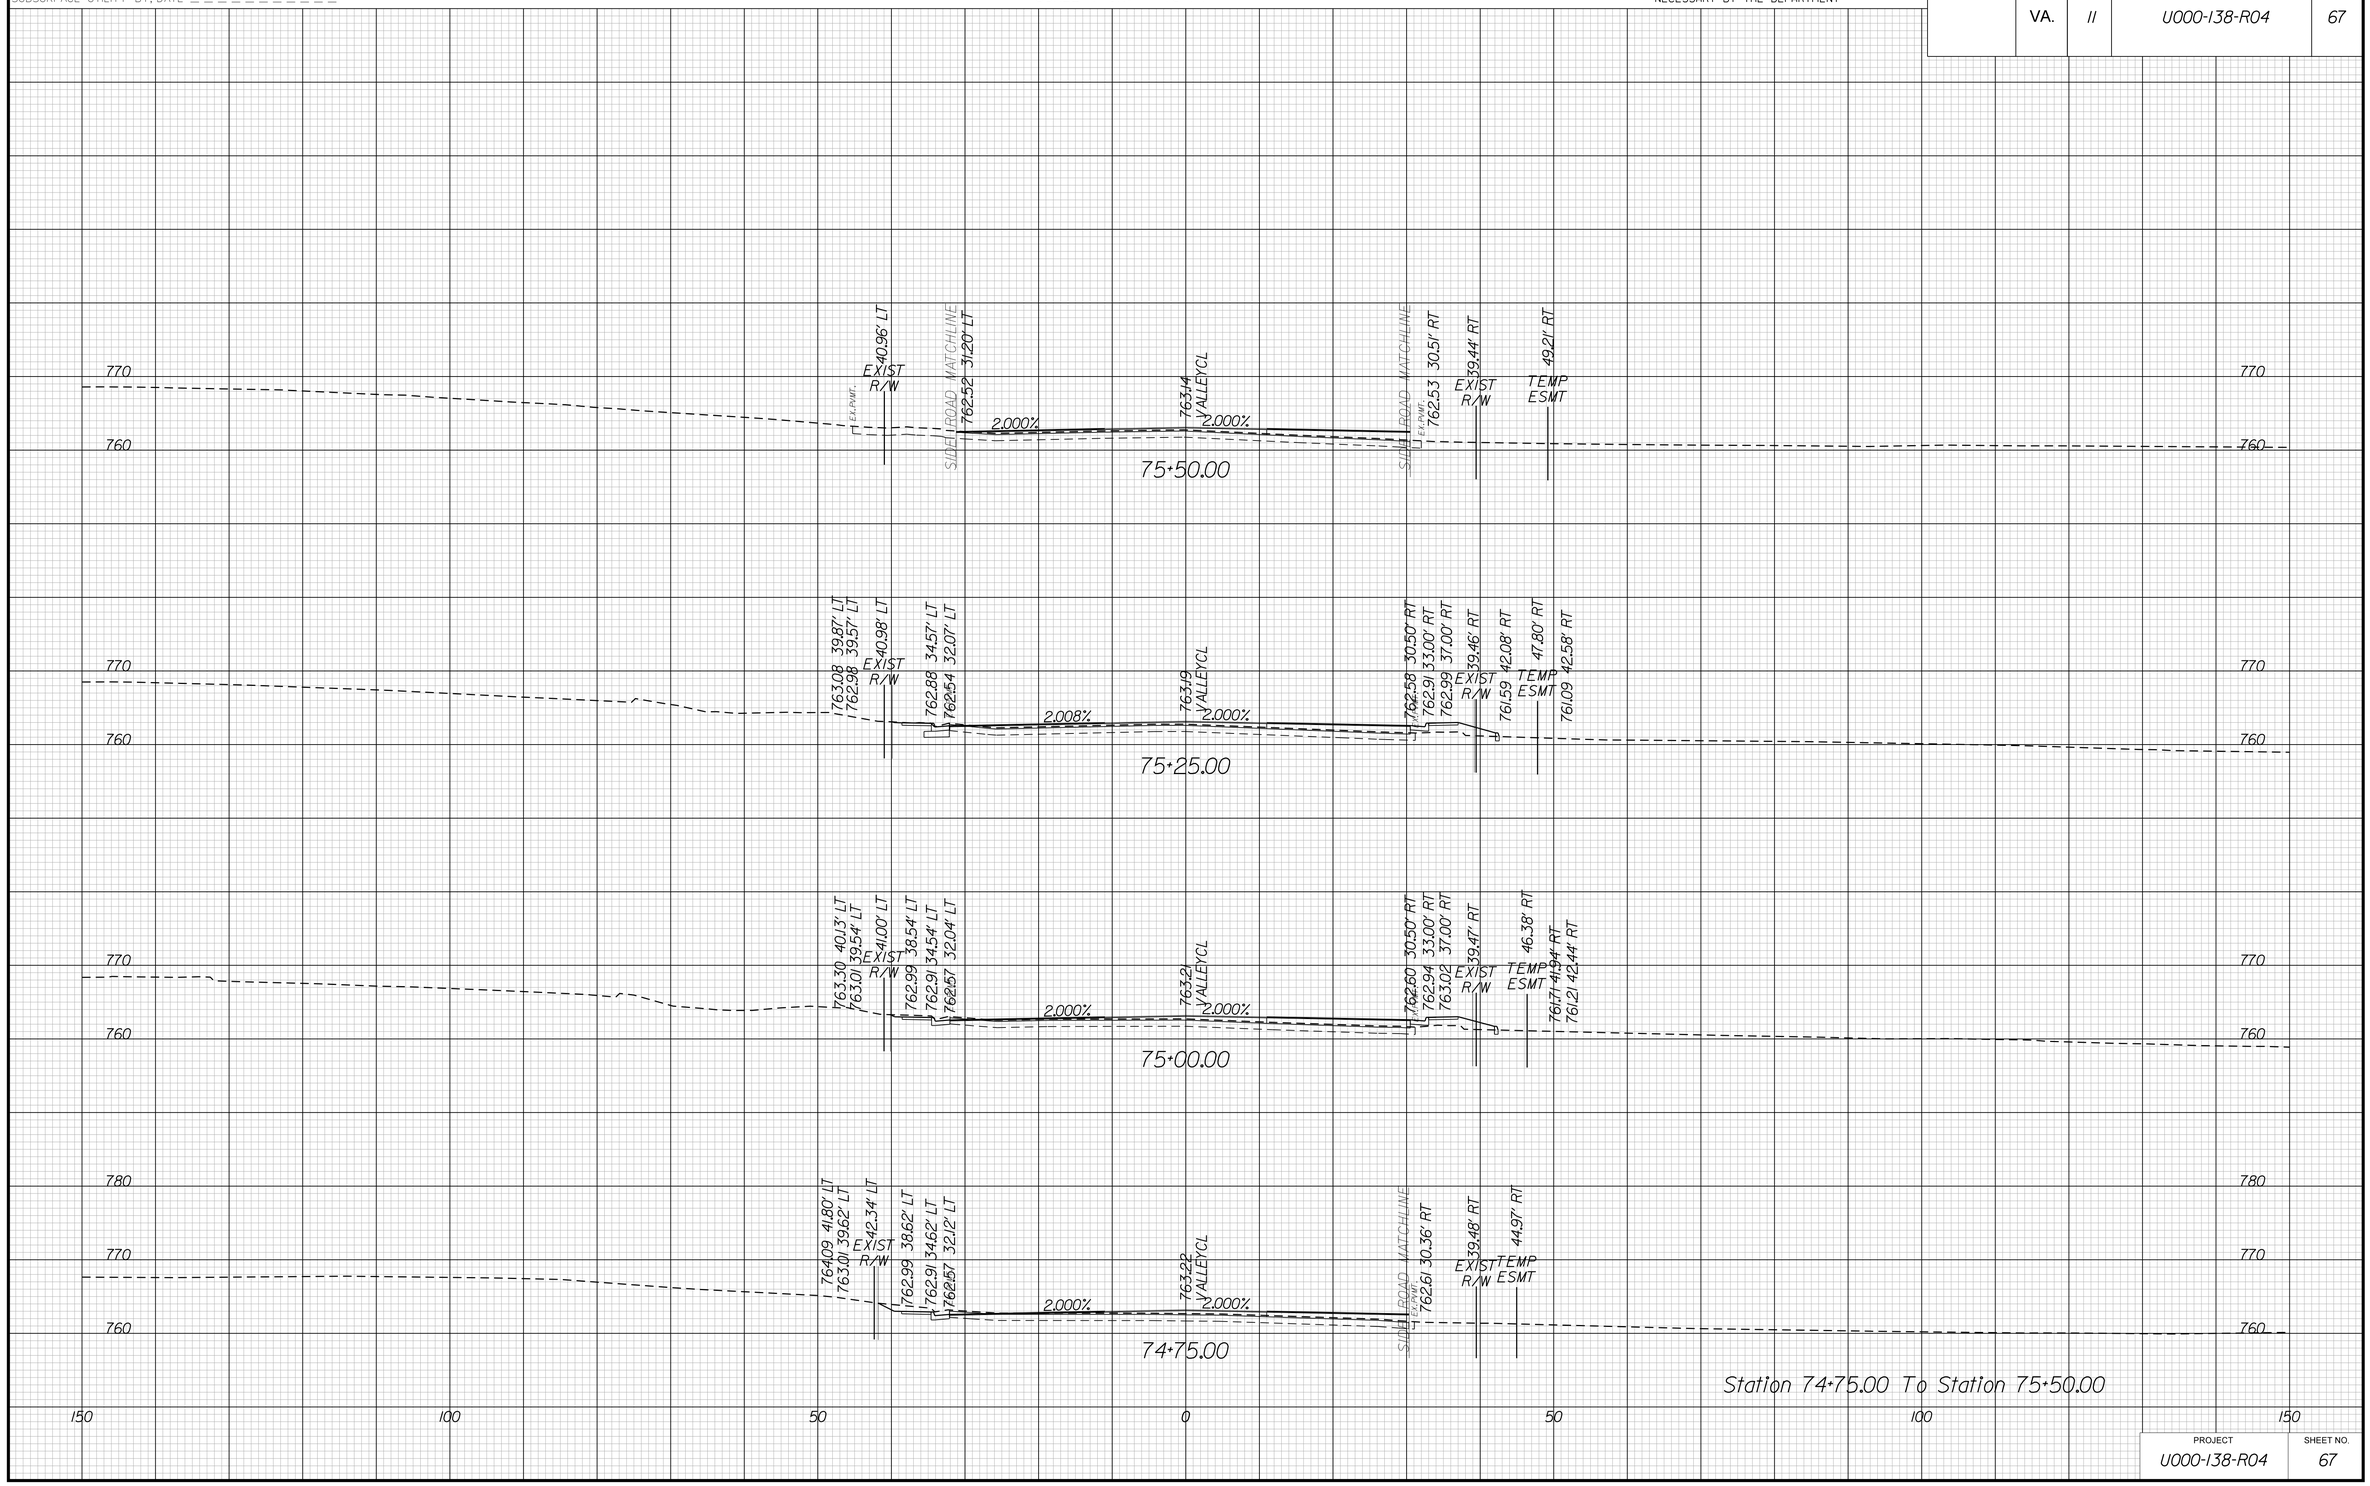

PROJECT	SHEET NO.
U000-138-R04	67

THESE PLANS ARE UNFINISHED AND UNAPPROVED AND MAY NOT BE USED FOR CONSTRUCTION.

9/24/2019
10:12:46 AM

PROJECT MANAGER _____
SURVEYED BY, DATE _____
DESIGN BY _____
SUBSURFACE UTILITY BY, DATE _____

CROSS SECTIONS

SCALE 1 IN. = 10 FT

DESIGN FEATURES RELATING TO CONSTRUCTION OR TO REGULATION AND CONTROL OF TRAFFIC MAY BE SUBJECT TO CHANGE AS DEEMED NECESSARY BY THE DEPARTMENT

REVISED	STATE	STATE ROUTE	STATE PROJECT	SHEET NO.
	VA.	11	U000-138-R04	68

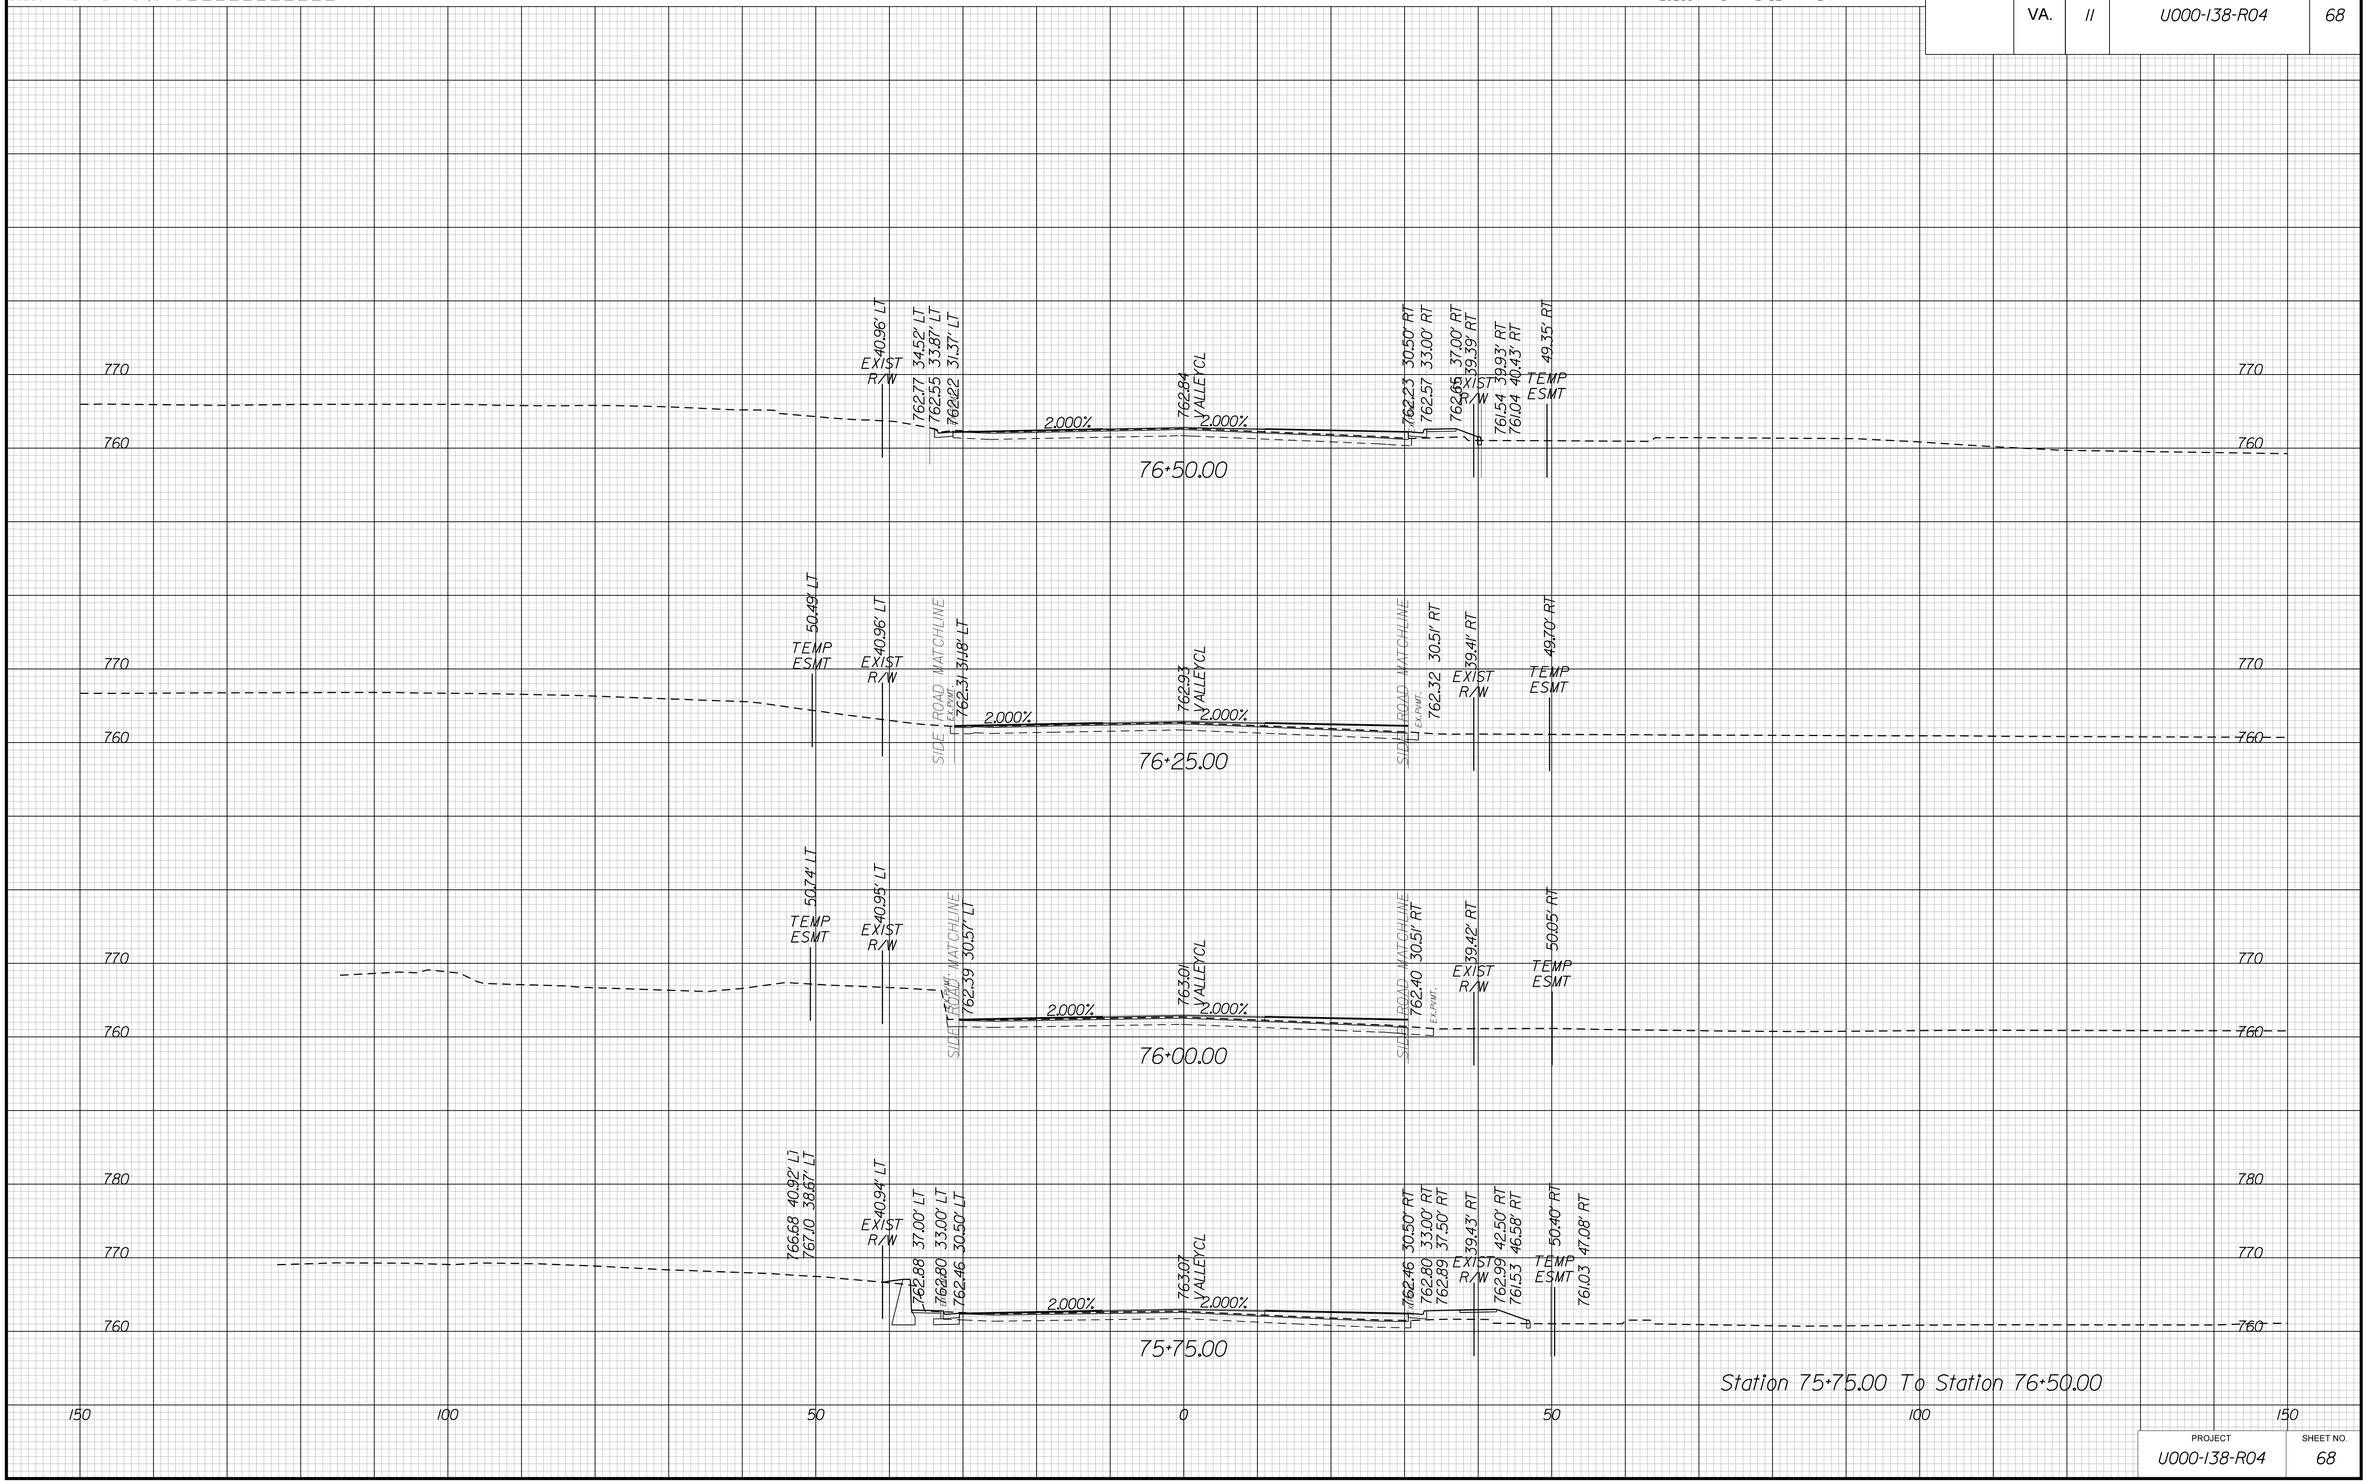

PROJECT	SHEET NO.
U000-138-R04	68

THESE PLANS ARE UNFINISHED AND UNAPPROVED AND MAY NOT BE USED FOR CONSTRUCTION.

9/24/2019
10:12:48 AM

PROJECT MANAGER _____
SURVEYED BY, DATE _____
DESIGN BY _____
SUBSURFACE UTILITY BY, DATE _____

CROSS SECTIONS

SCALE 1 IN. = 10 FT

DESIGN FEATURES RELATING TO CONSTRUCTION OR TO REGULATION AND CONTROL OF TRAFFIC MAY BE SUBJECT TO CHANGE AS DEEMED NECESSARY BY THE DEPARTMENT

REVISED	STATE	STATE ROUTE	STATE PROJECT	SHEET NO.
	VA.	11	U000-138-R04	69

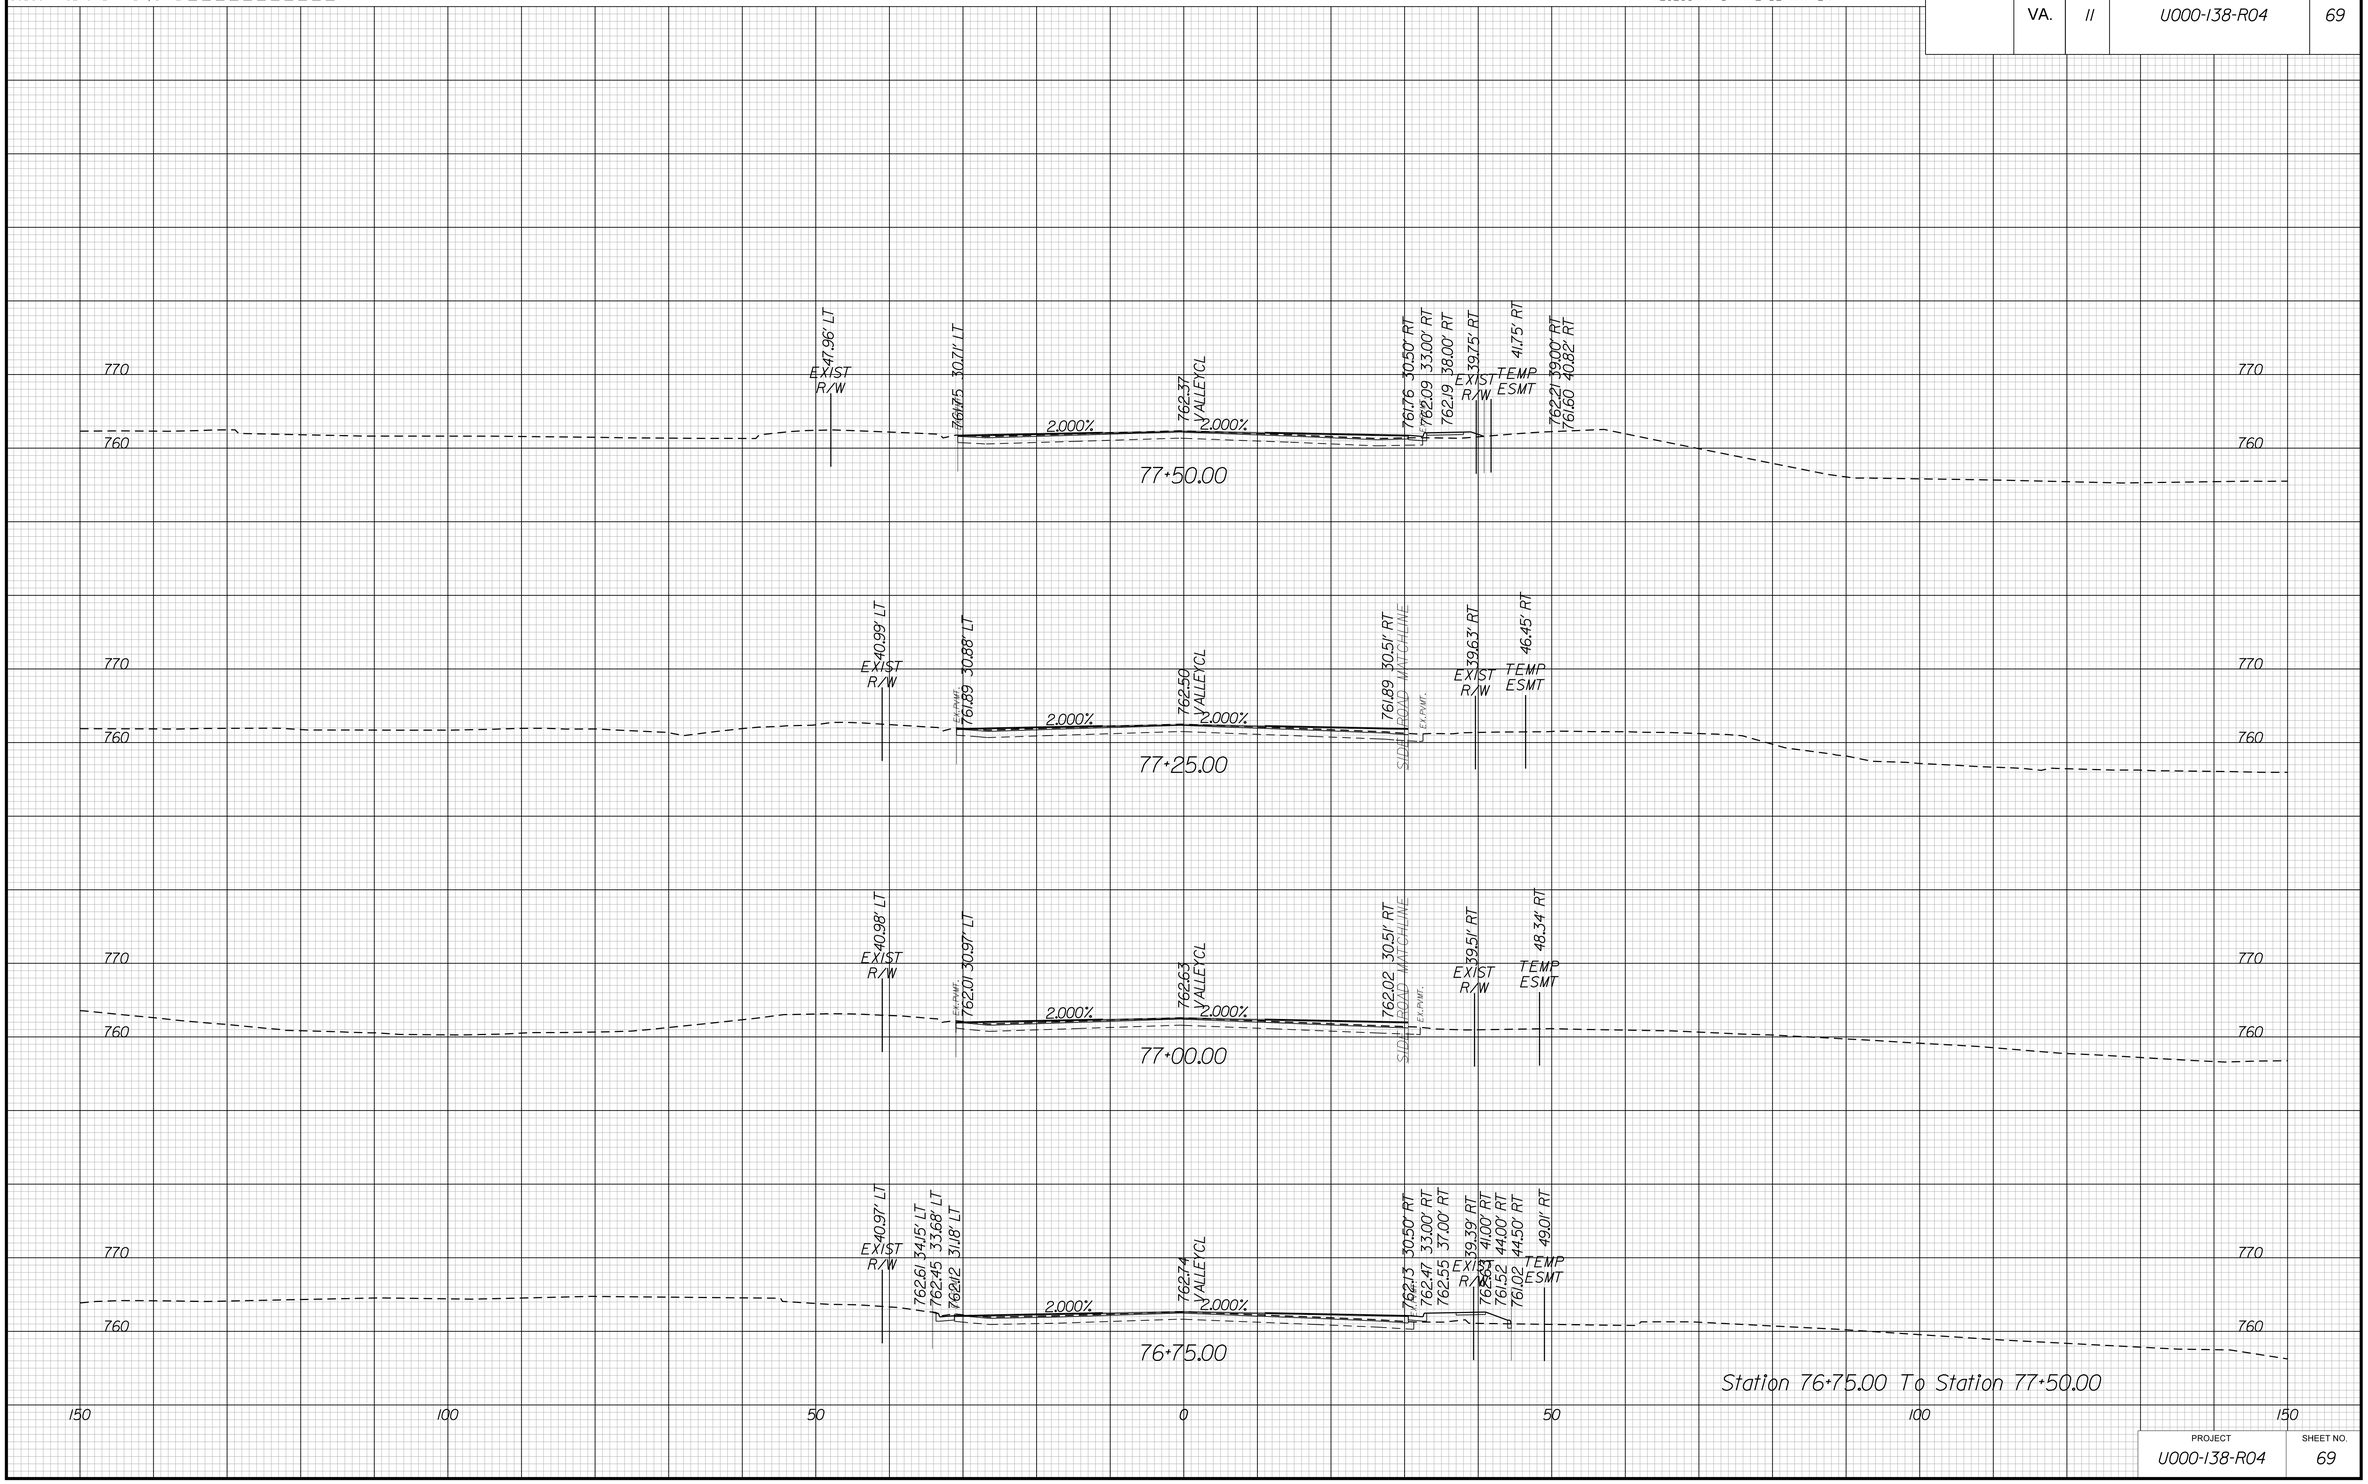

PROJECT	SHEET NO.
U000-138-R04	69

THESE PLANS ARE UNFINISHED AND UNAPPROVED AND MAY NOT BE USED FOR CONSTRUCTION.

9/24/2019
10:12:50 AM

PROJECT MANAGER _____
SURVEYED BY, DATE _____
DESIGN BY _____
SUBSURFACE UTILITY BY, DATE _____

CROSS SECTIONS

SCALE 1 IN. = 10 FT

DESIGN FEATURES RELATING TO CONSTRUCTION OR TO REGULATION AND CONTROL OF TRAFFIC MAY BE SUBJECT TO CHANGE AS DEEMED NECESSARY BY THE DEPARTMENT

REVISED	STATE	STATE ROUTE	STATE PROJECT	SHEET NO.
	VA.	11	U000-138-R04	70

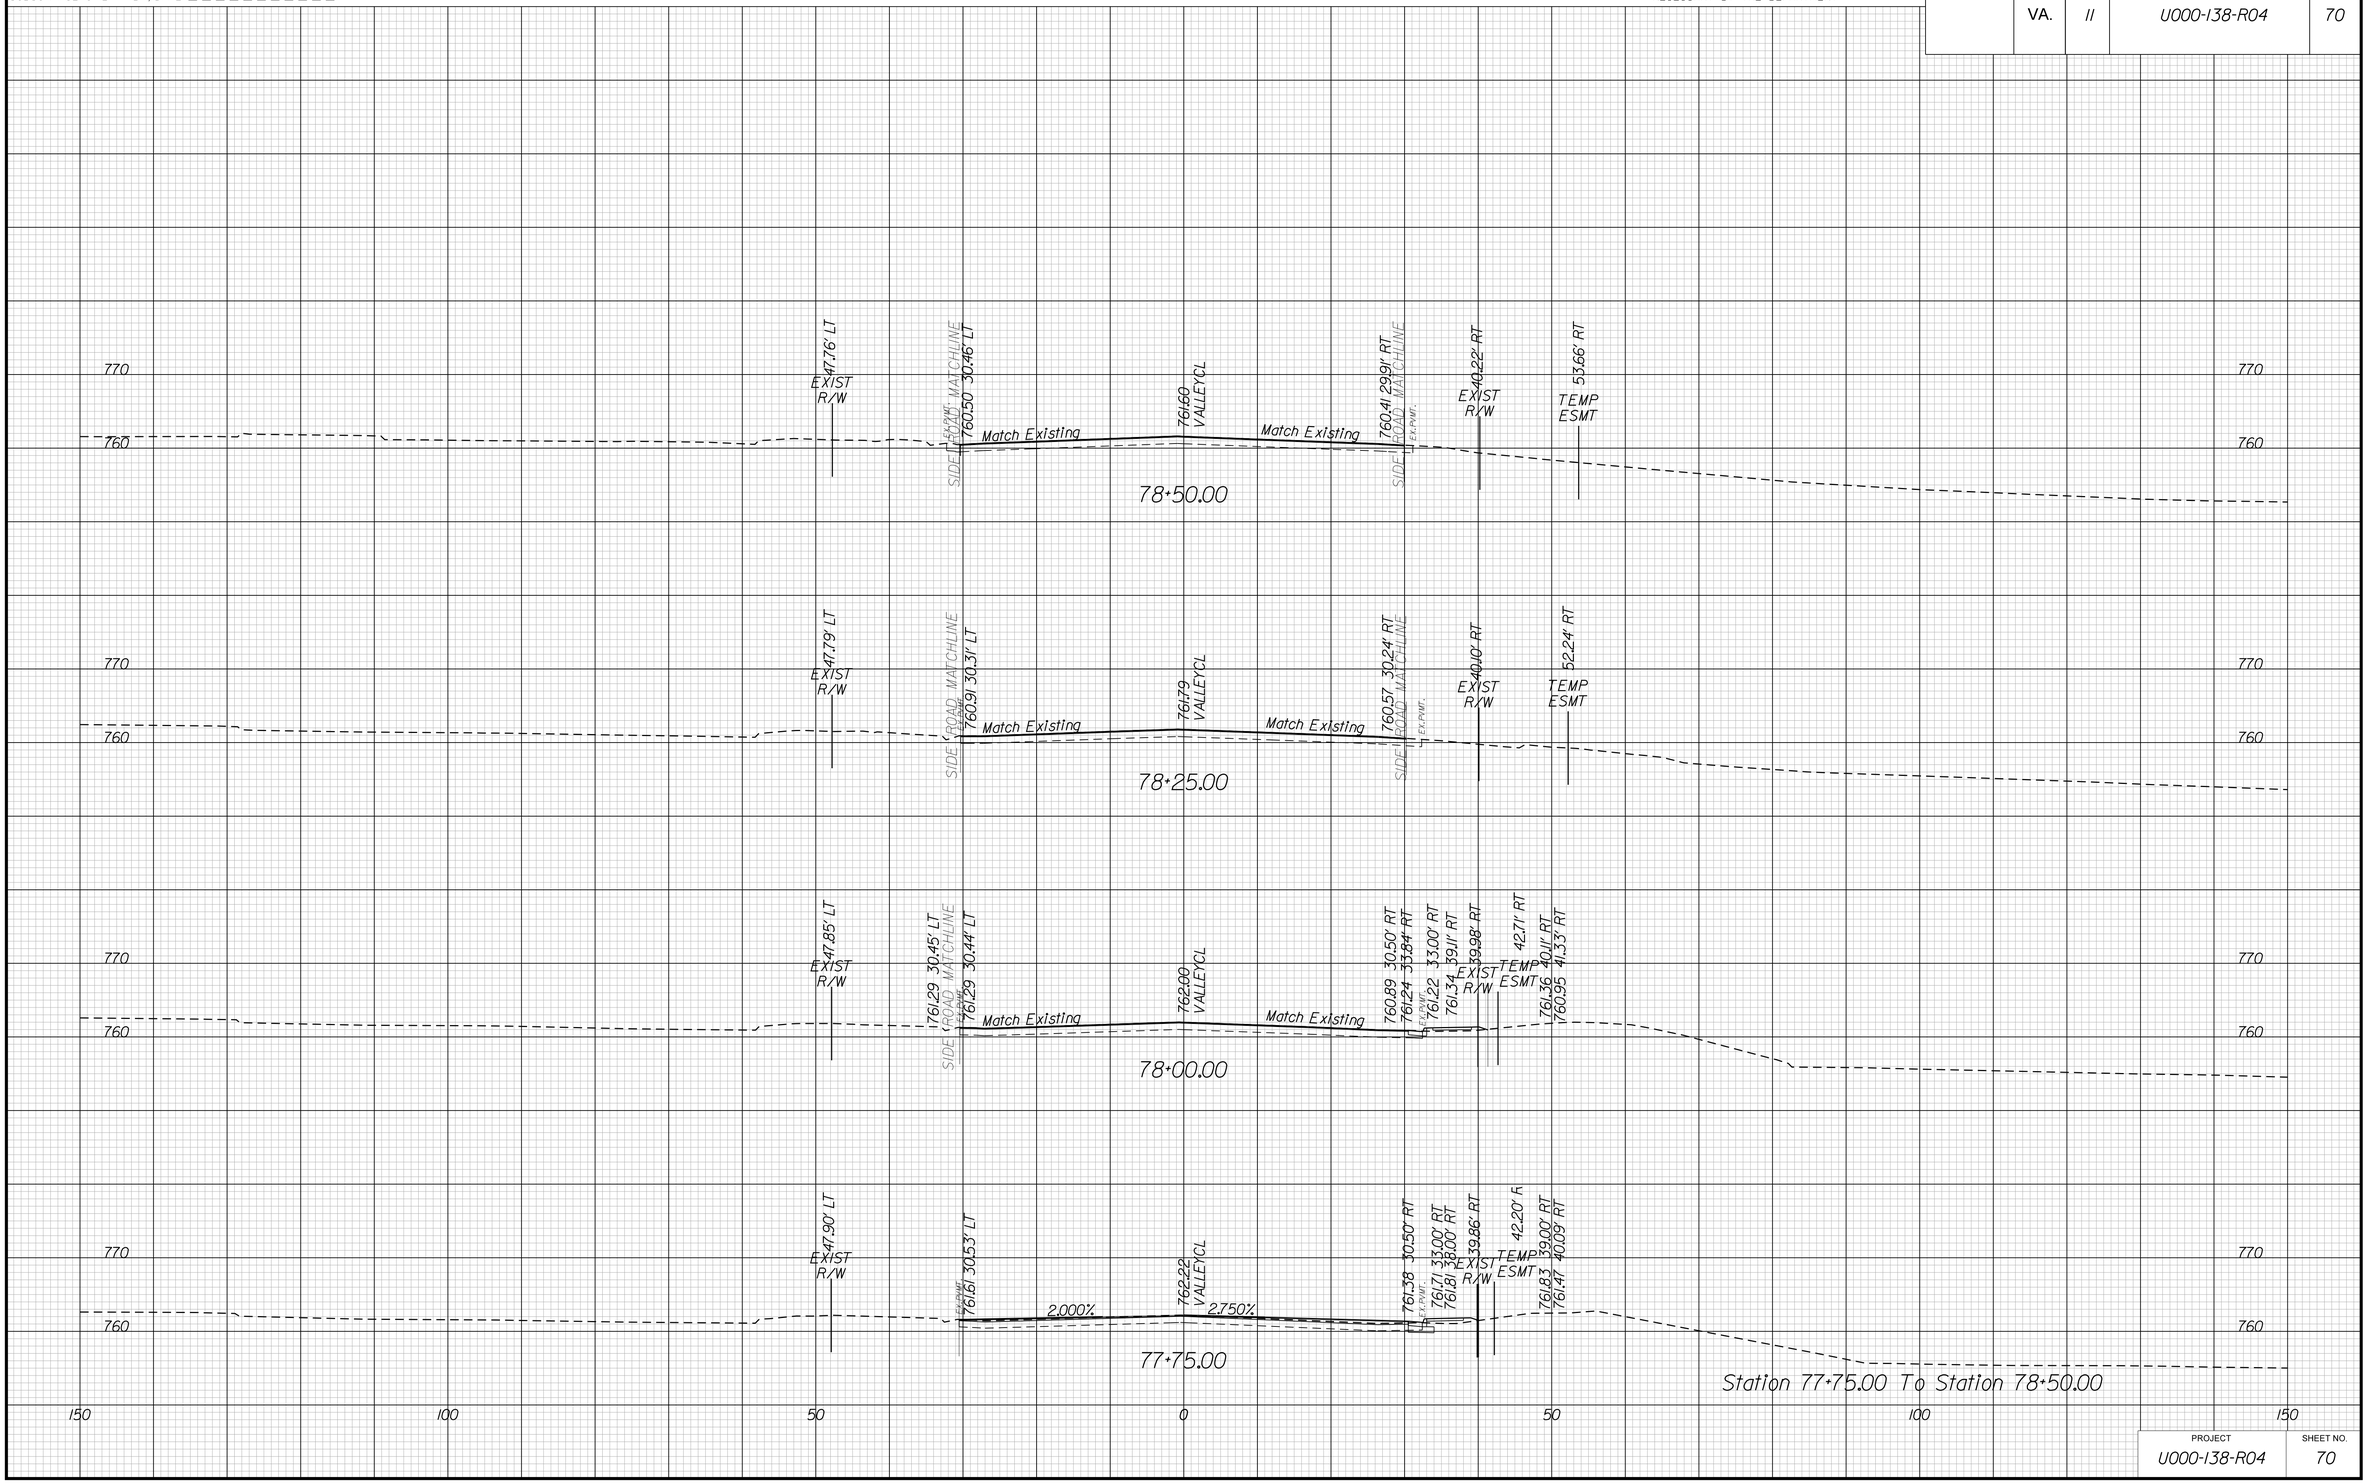

PROJECT	SHEET NO.
U000-138-R04	70

THESE PLANS ARE UNFINISHED AND UNAPPROVED AND MAY NOT BE USED FOR CONSTRUCTION.

9/24/2019
10:12:52 AM

PROJECT MANAGER _____
SURVEYED BY, DATE _____
DESIGN BY _____
SUBSURFACE UTILITY BY, DATE _____

CROSS SECTIONS

SCALE 1 IN. = 10 FT

DESIGN FEATURES RELATING TO CONSTRUCTION OR TO REGULATION AND CONTROL OF TRAFFIC MAY BE SUBJECT TO CHANGE AS DEEMED NECESSARY BY THE DEPARTMENT

REVISED	STATE	STATE ROUTE	STATE PROJECT	SHEET NO.
	VA.	11	U000-138-R04	71

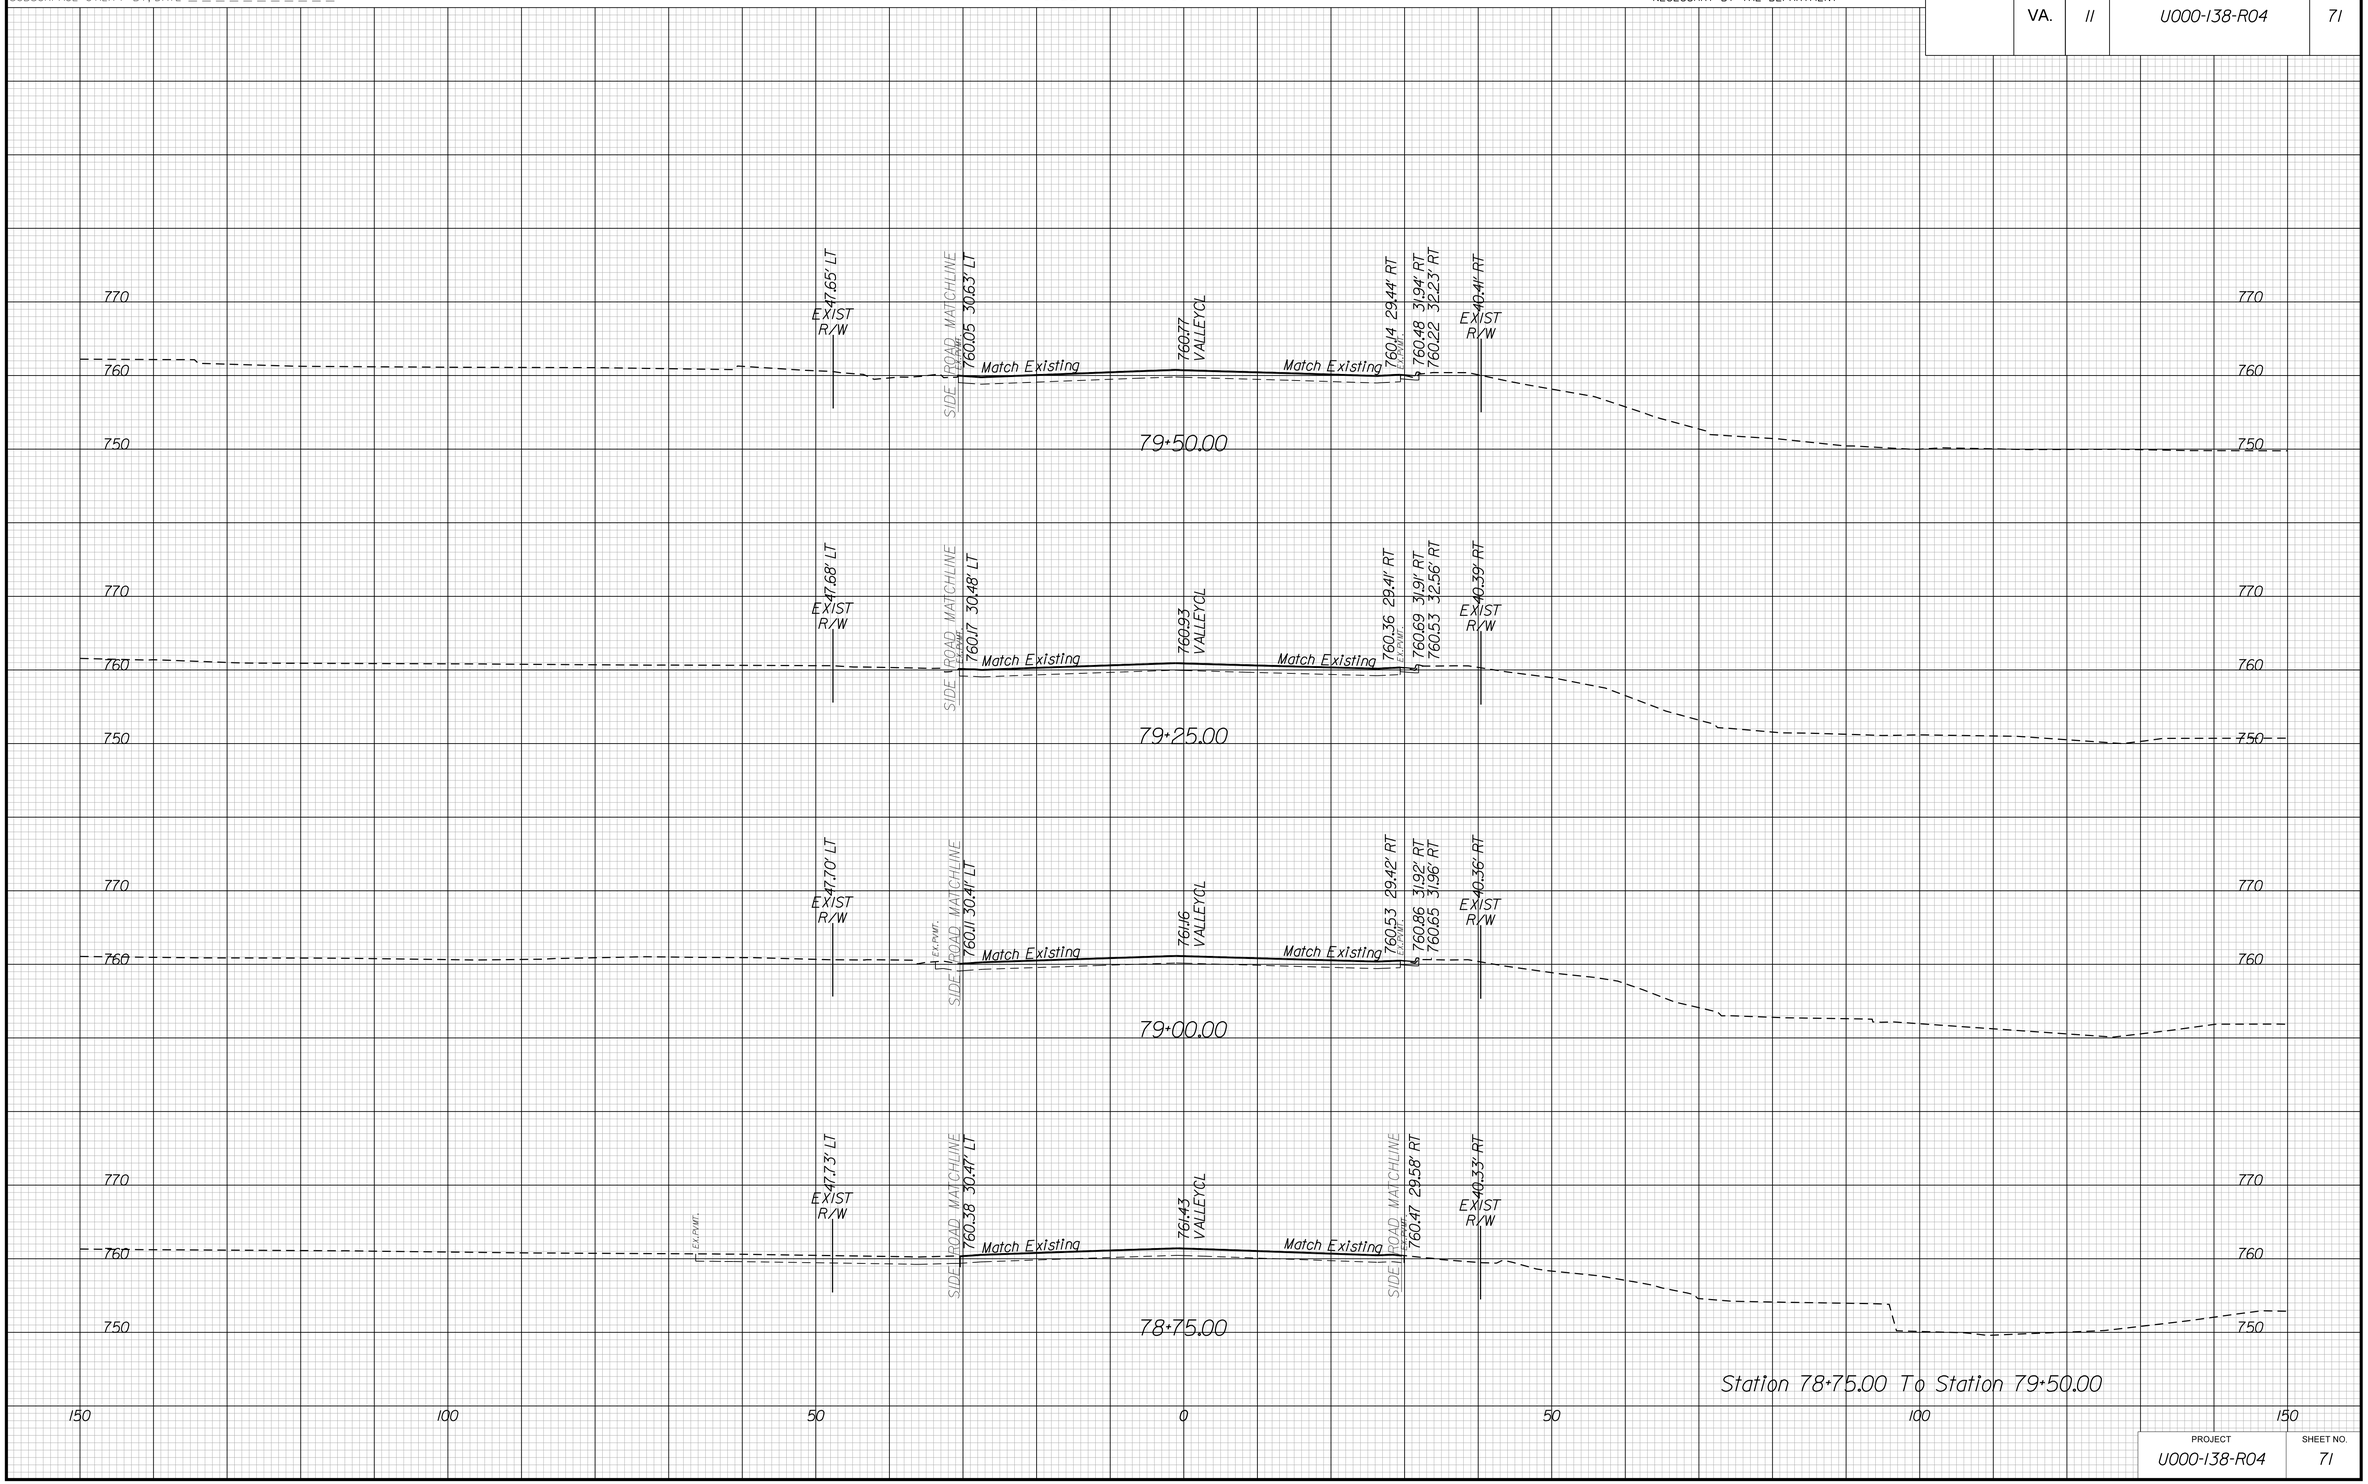

PROJECT	SHEET NO.
U000-138-R04	71

THESE PLANS ARE UNFINISHED AND UNAPPROVED AND MAY NOT BE USED FOR CONSTRUCTION.

9/24/2019
10:12:54 AM

PROJECT MANAGER _____
SURVEYED BY, DATE _____
DESIGN BY _____
SUBSURFACE UTILITY BY, DATE _____

CROSS SECTIONS

SCALE 1 IN. = 10 FT

DESIGN FEATURES RELATING TO CONSTRUCTION OR TO REGULATION AND CONTROL OF TRAFFIC MAY BE SUBJECT TO CHANGE AS DEEMED NECESSARY BY THE DEPARTMENT

REVISED	STATE	STATE ROUTE	STATE PROJECT	SHEET NO.
	VA.	11	U000-138-R04	72

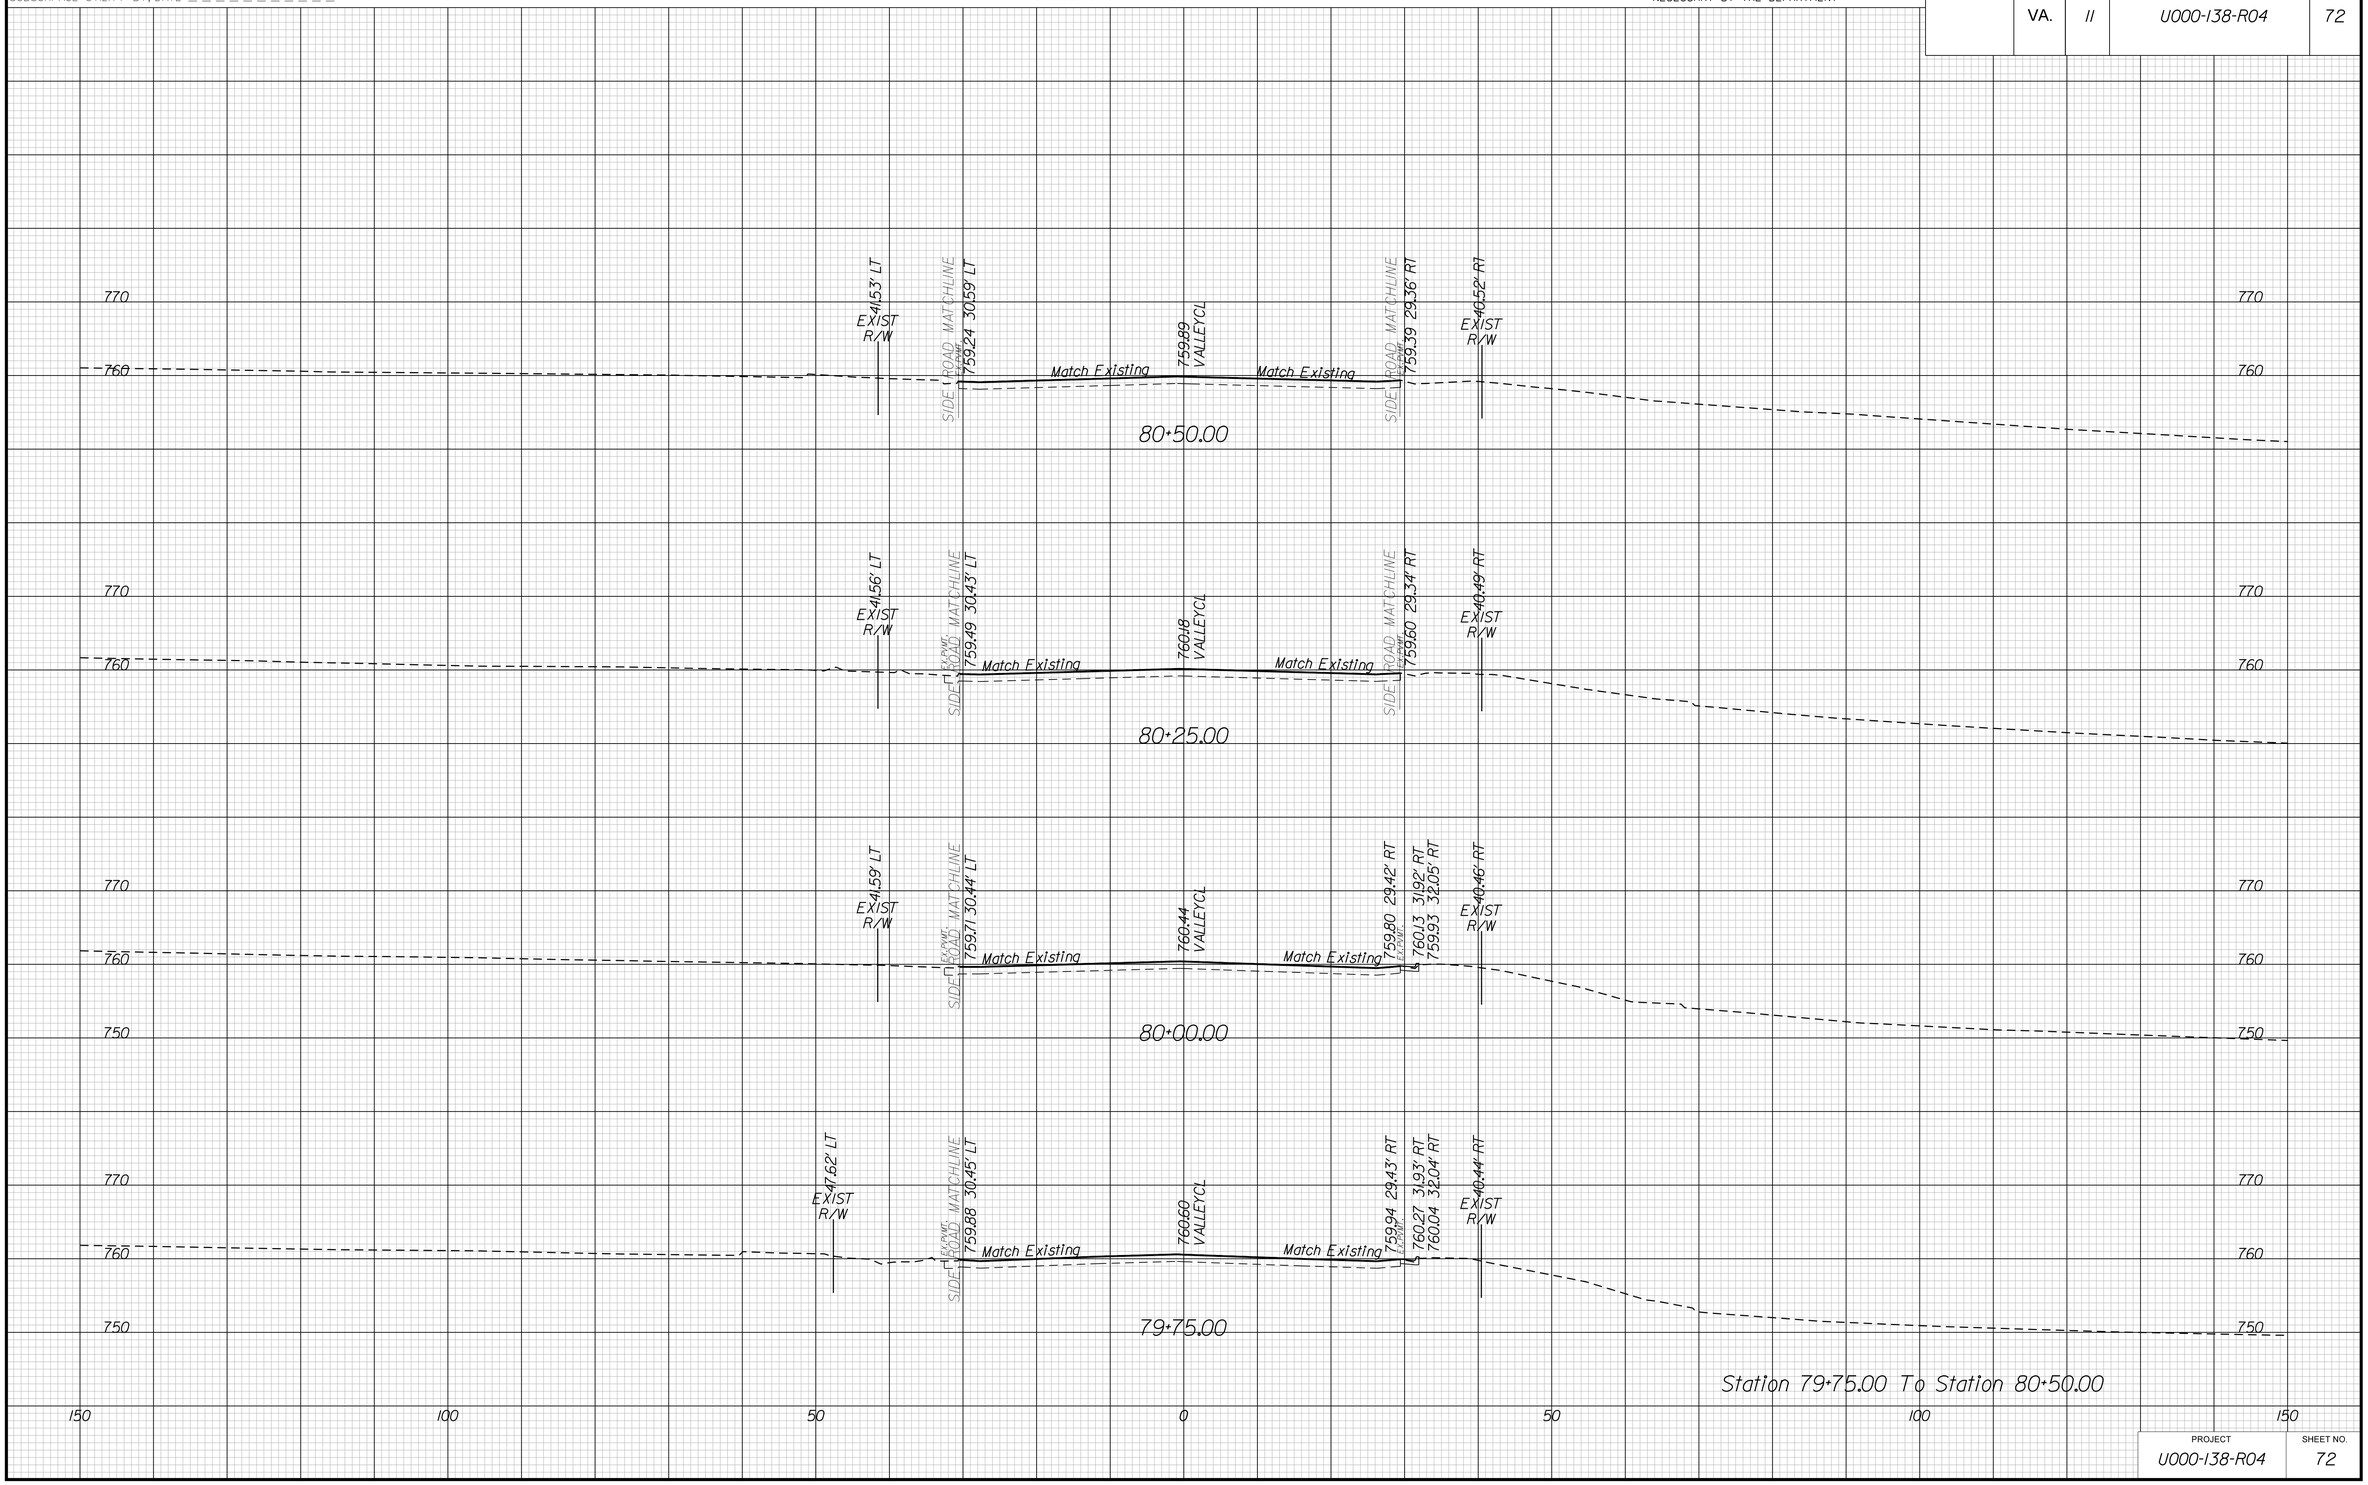

PROJECT	SHEET NO.
U000-138-R04	72

THESE PLANS ARE UNFINISHED AND UNAPPROVED AND MAY NOT BE USED FOR CONSTRUCTION.

9/24/2019
10:12:57 AM

PROJECT MANAGER _____
SURVEYED BY, DATE _____
DESIGN BY _____
SUBSURFACE UTILITY BY, DATE _____

CROSS SECTIONS

SCALE 1 IN. = 10 FT

DESIGN FEATURES RELATING TO CONSTRUCTION OR TO REGULATION AND CONTROL OF TRAFFIC MAY BE SUBJECT TO CHANGE AS DEEMED NECESSARY BY THE DEPARTMENT

REVISED	STATE	STATE ROUTE	STATE PROJECT	SHEET NO.
	VA.	11	U000-138-R04	73

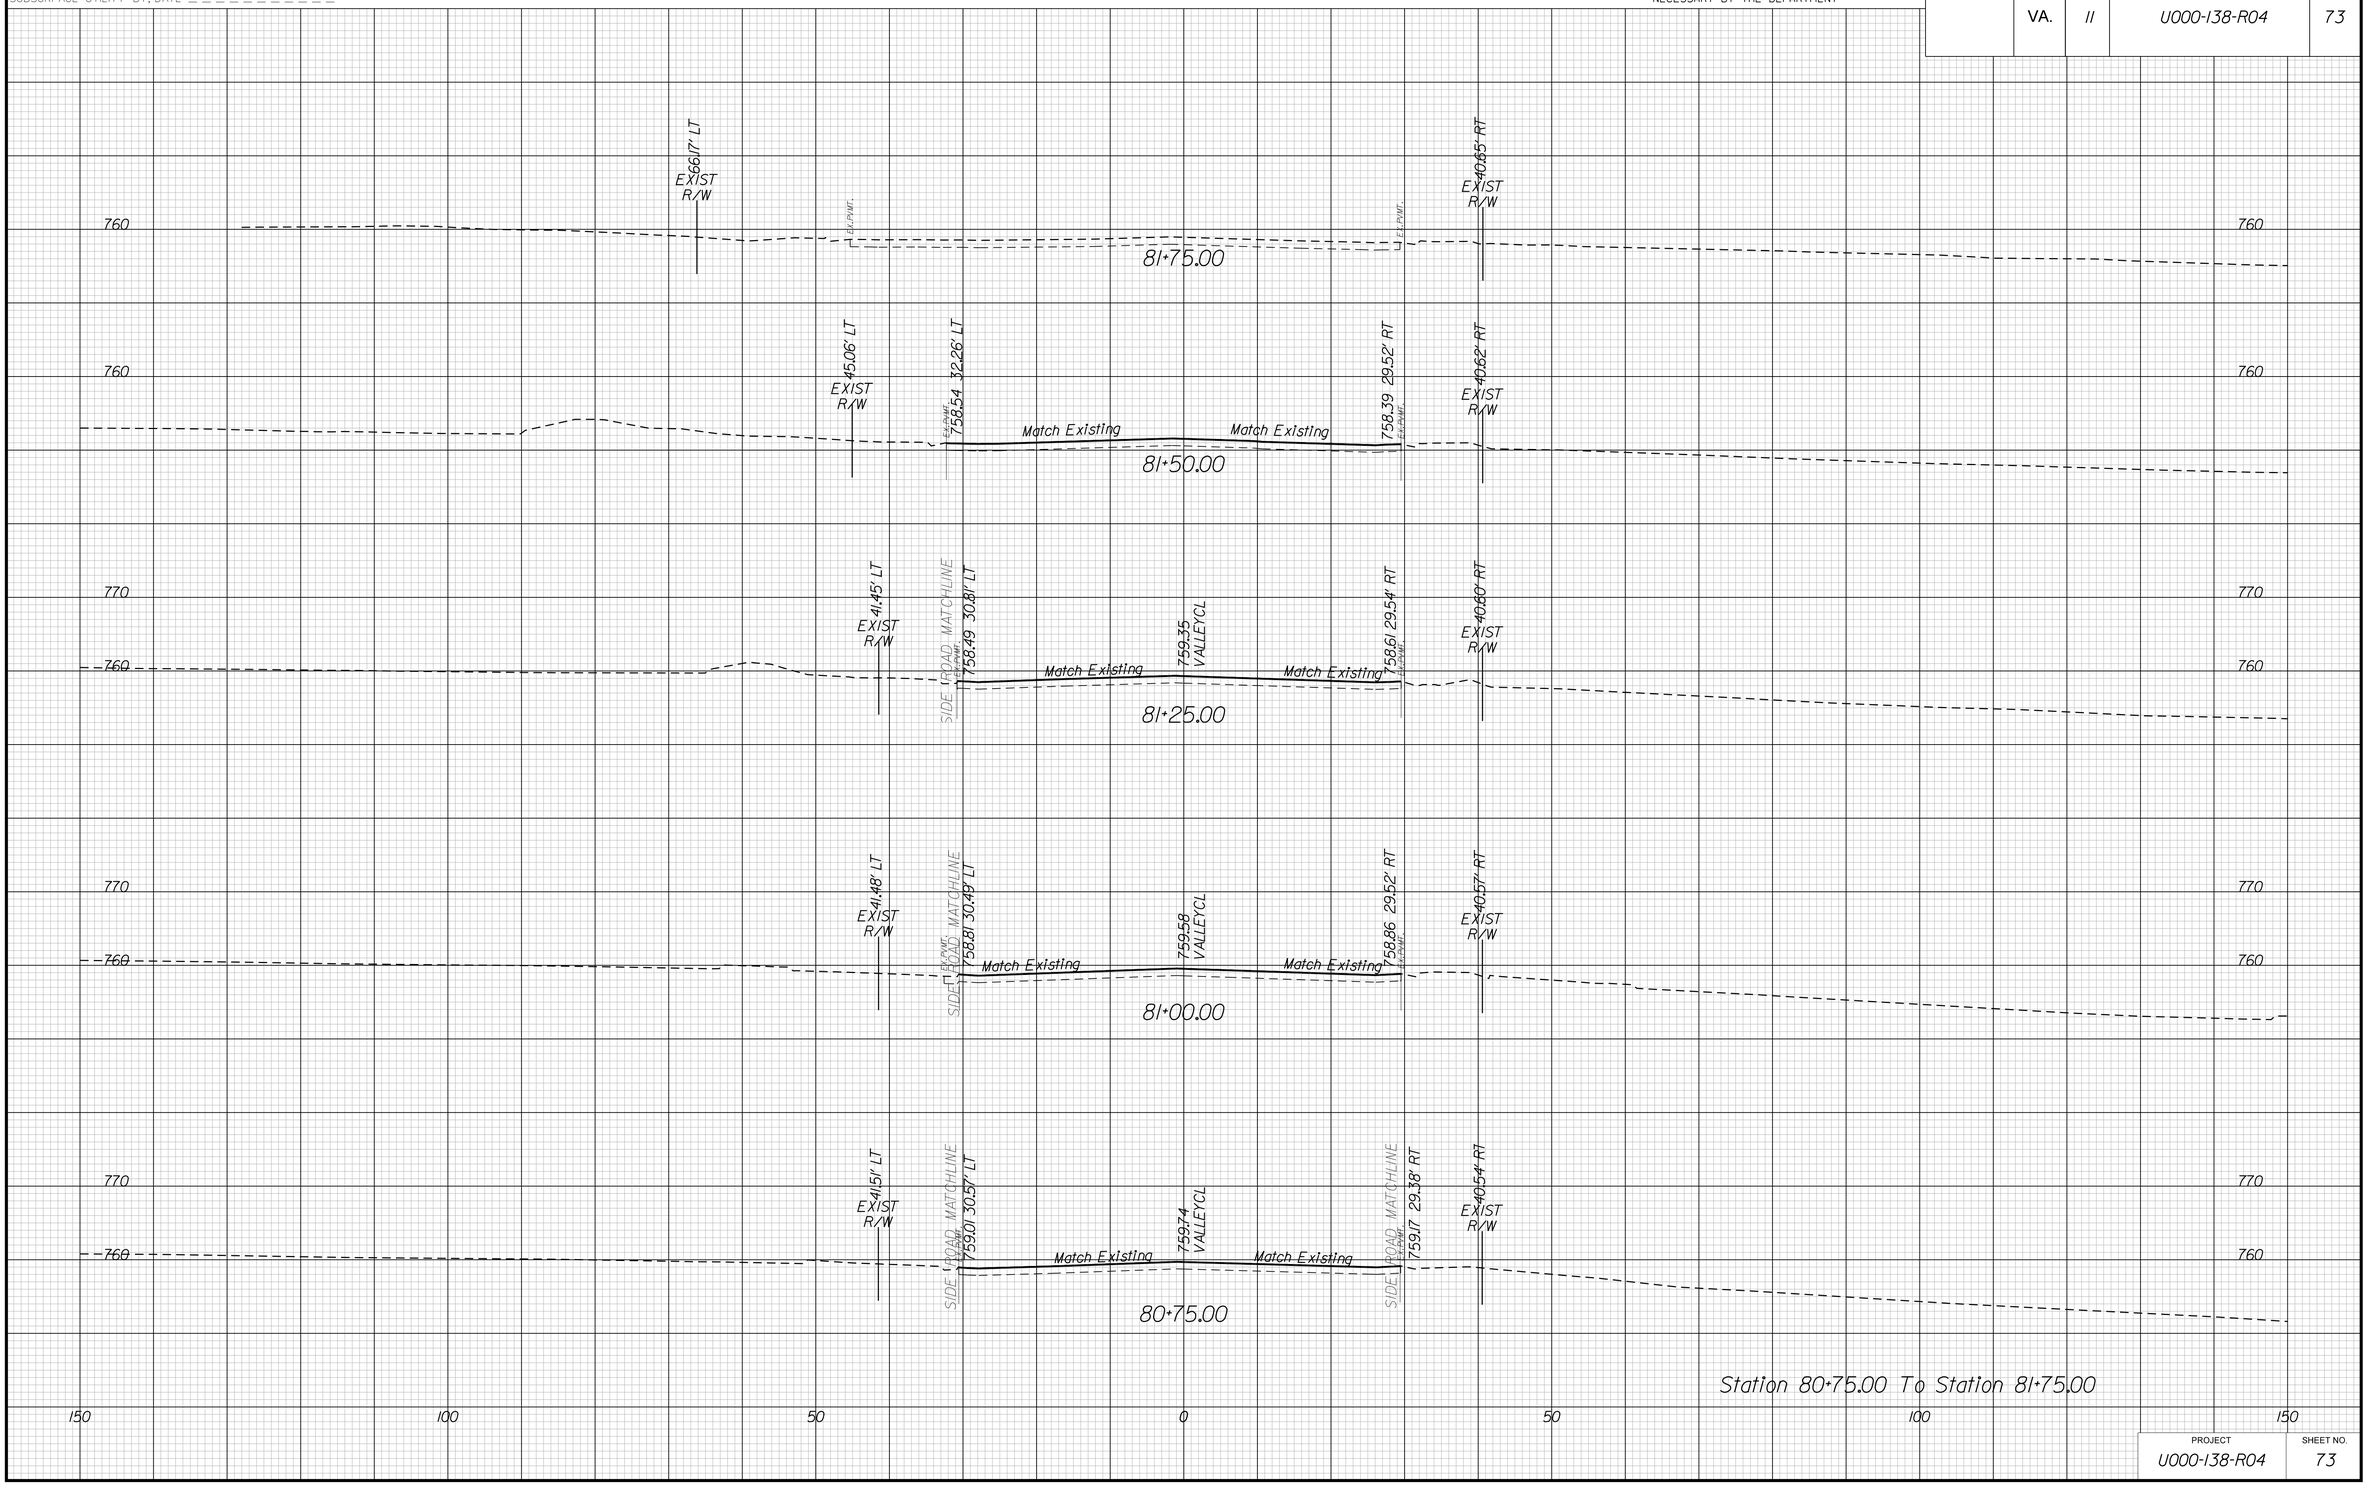

PROJECT	SHEET NO.
U000-138-R04	73

THESE PLANS ARE UNFINISHED AND UNAPPROVED AND MAY NOT BE USED FOR CONSTRUCTION.

9/24/2019
10:21:59 AM

PROJECT MANAGER _____
SURVEYED BY, DATE _____
DESIGN BY _____
SUBSURFACE UTILITY BY, DATE _____

CROSS SECTIONS

SCALE 1 IN. = 10 FT

DESIGN FEATURES RELATING TO CONSTRUCTION OR TO REGULATION AND CONTROL OF TRAFFIC MAY BE SUBJECT TO CHANGE AS DEEMED NECESSARY BY THE DEPARTMENT

REVISED	STATE	STATE ROUTE	STATE PROJECT	SHEET NO.
	VA.	11	U000-138-R04	74

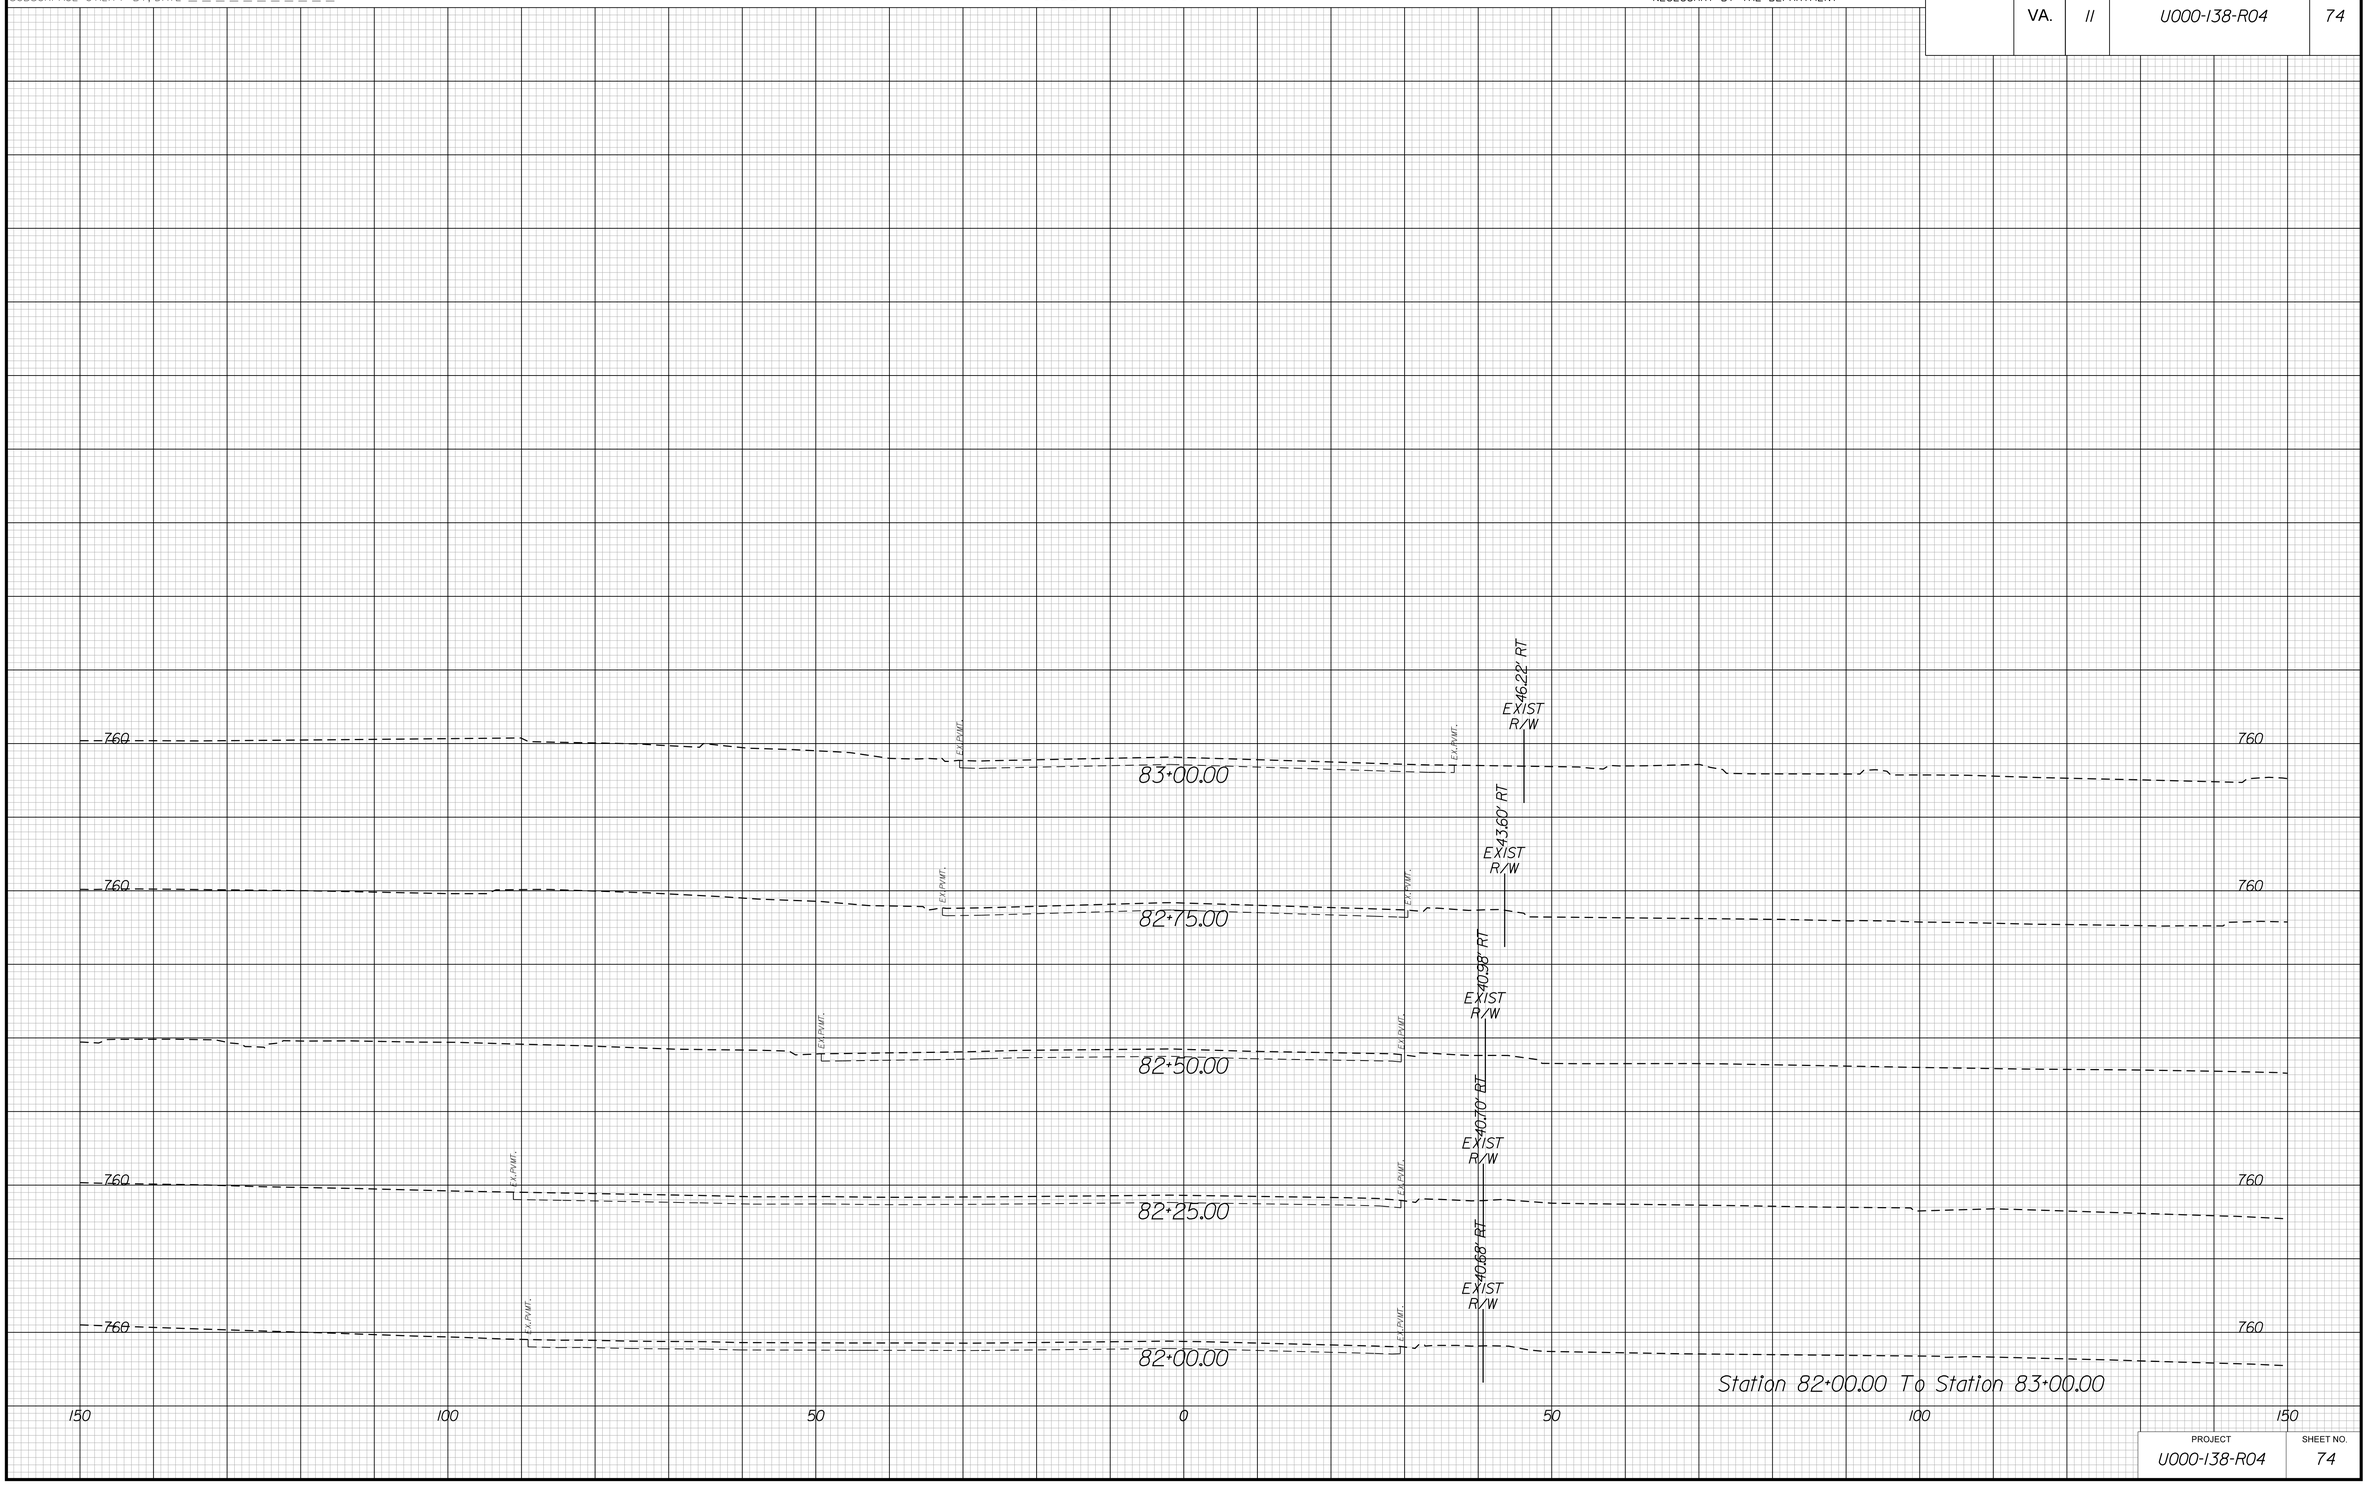

PROJECT	SHEET NO.
U000-138-R04	74

THESE PLANS ARE UNFINISHED AND UNAPPROVED AND MAY NOT BE USED FOR CONSTRUCTION.

5/9/2019
1:45:18 PM

PROJECT MANAGER Perry Eisenach, P.E. - City of Winchester (540) 667-2085
SURVEYED BY, DATE Sidney Thomas, L.S. - Rinker Design Associates (703) 368-7373, October 2014
DESIGN BY John A. Giometti, P.E. - Rinker Design Associates (703) 334-0060
SUBSURFACE UTILITY BY, DATE Matthew Ransiem - Mid Atlantic Utility Locating (703) 378-0100, August 2014

CROSS SECTIONS

SCALE 1 IN. = 10 FT

DESIGN FEATURES RELATING TO CONSTRUCTION OR TO REGULATION AND CONTROL OF TRAFFIC MAY BE SUBJECT TO CHANGE AS DEEMED NECESSARY BY THE DEPARTMENT

REVISED	STATE	STATE ROUTE	STATE PROJECT	SHEET NO.
	VA.	11	U000-138-R04	75

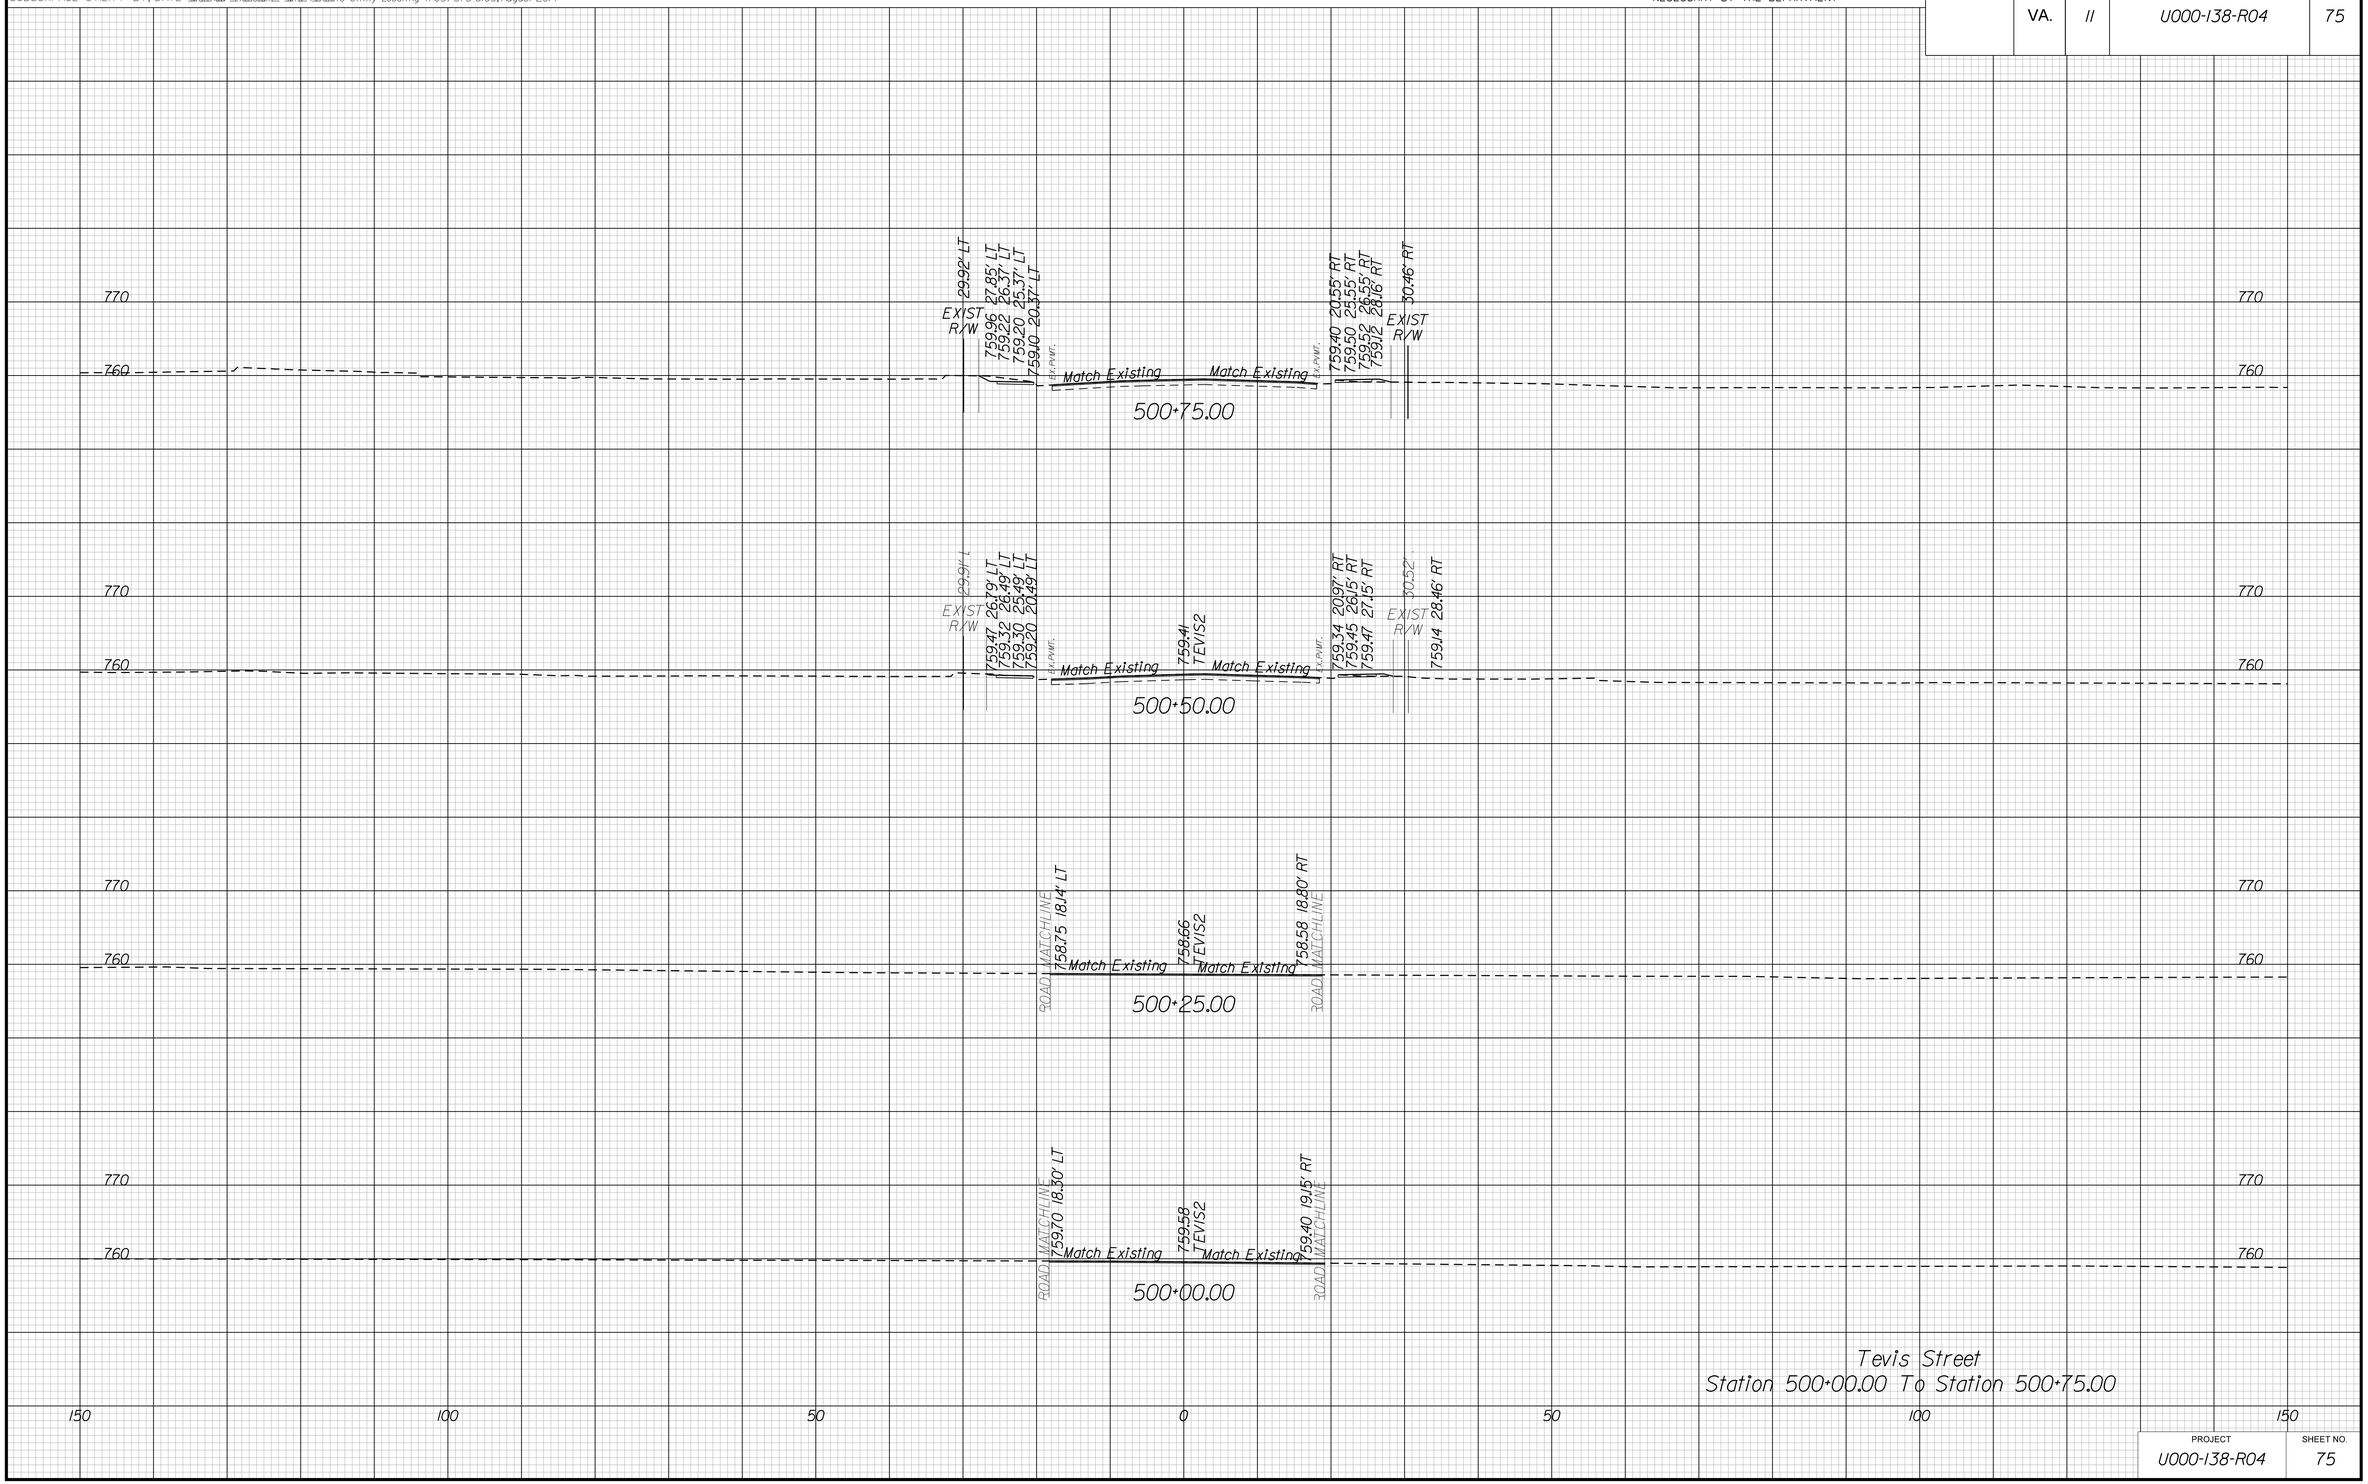

PROJECT	SHEET NO.
U000-138-R04	75

THESE PLANS ARE UNFINISHED AND UNAPPROVED AND MAY NOT BE USED FOR CONSTRUCTION.

5/9/2019
1:45:20 PM

PROJECT MANAGER Perry Eisenach, P.E. - City of Winchester (540) 667-2085
SURVEYED BY, DATE Sidney Thomas, L.S. - Rinker Design Associates (703) 368-7373, October 2014
DESIGN BY John A. Giometti, P.E. - Rinker Design Associates (703) 334-0060
SUBSURFACE UTILITY BY, DATE Matthew Ransiem - Mid Atlantic Utility Locating (703) 378-0100, August 2014

CROSS SECTIONS

SCALE 1 IN. = 10 FT

DESIGN FEATURES RELATING TO CONSTRUCTION OR TO REGULATION AND CONTROL OF TRAFFIC MAY BE SUBJECT TO CHANGE AS DEEMED NECESSARY BY THE DEPARTMENT

REVISED	STATE	STATE ROUTE	STATE PROJECT	SHEET NO.
	VA.	11	U000-138-R04	76

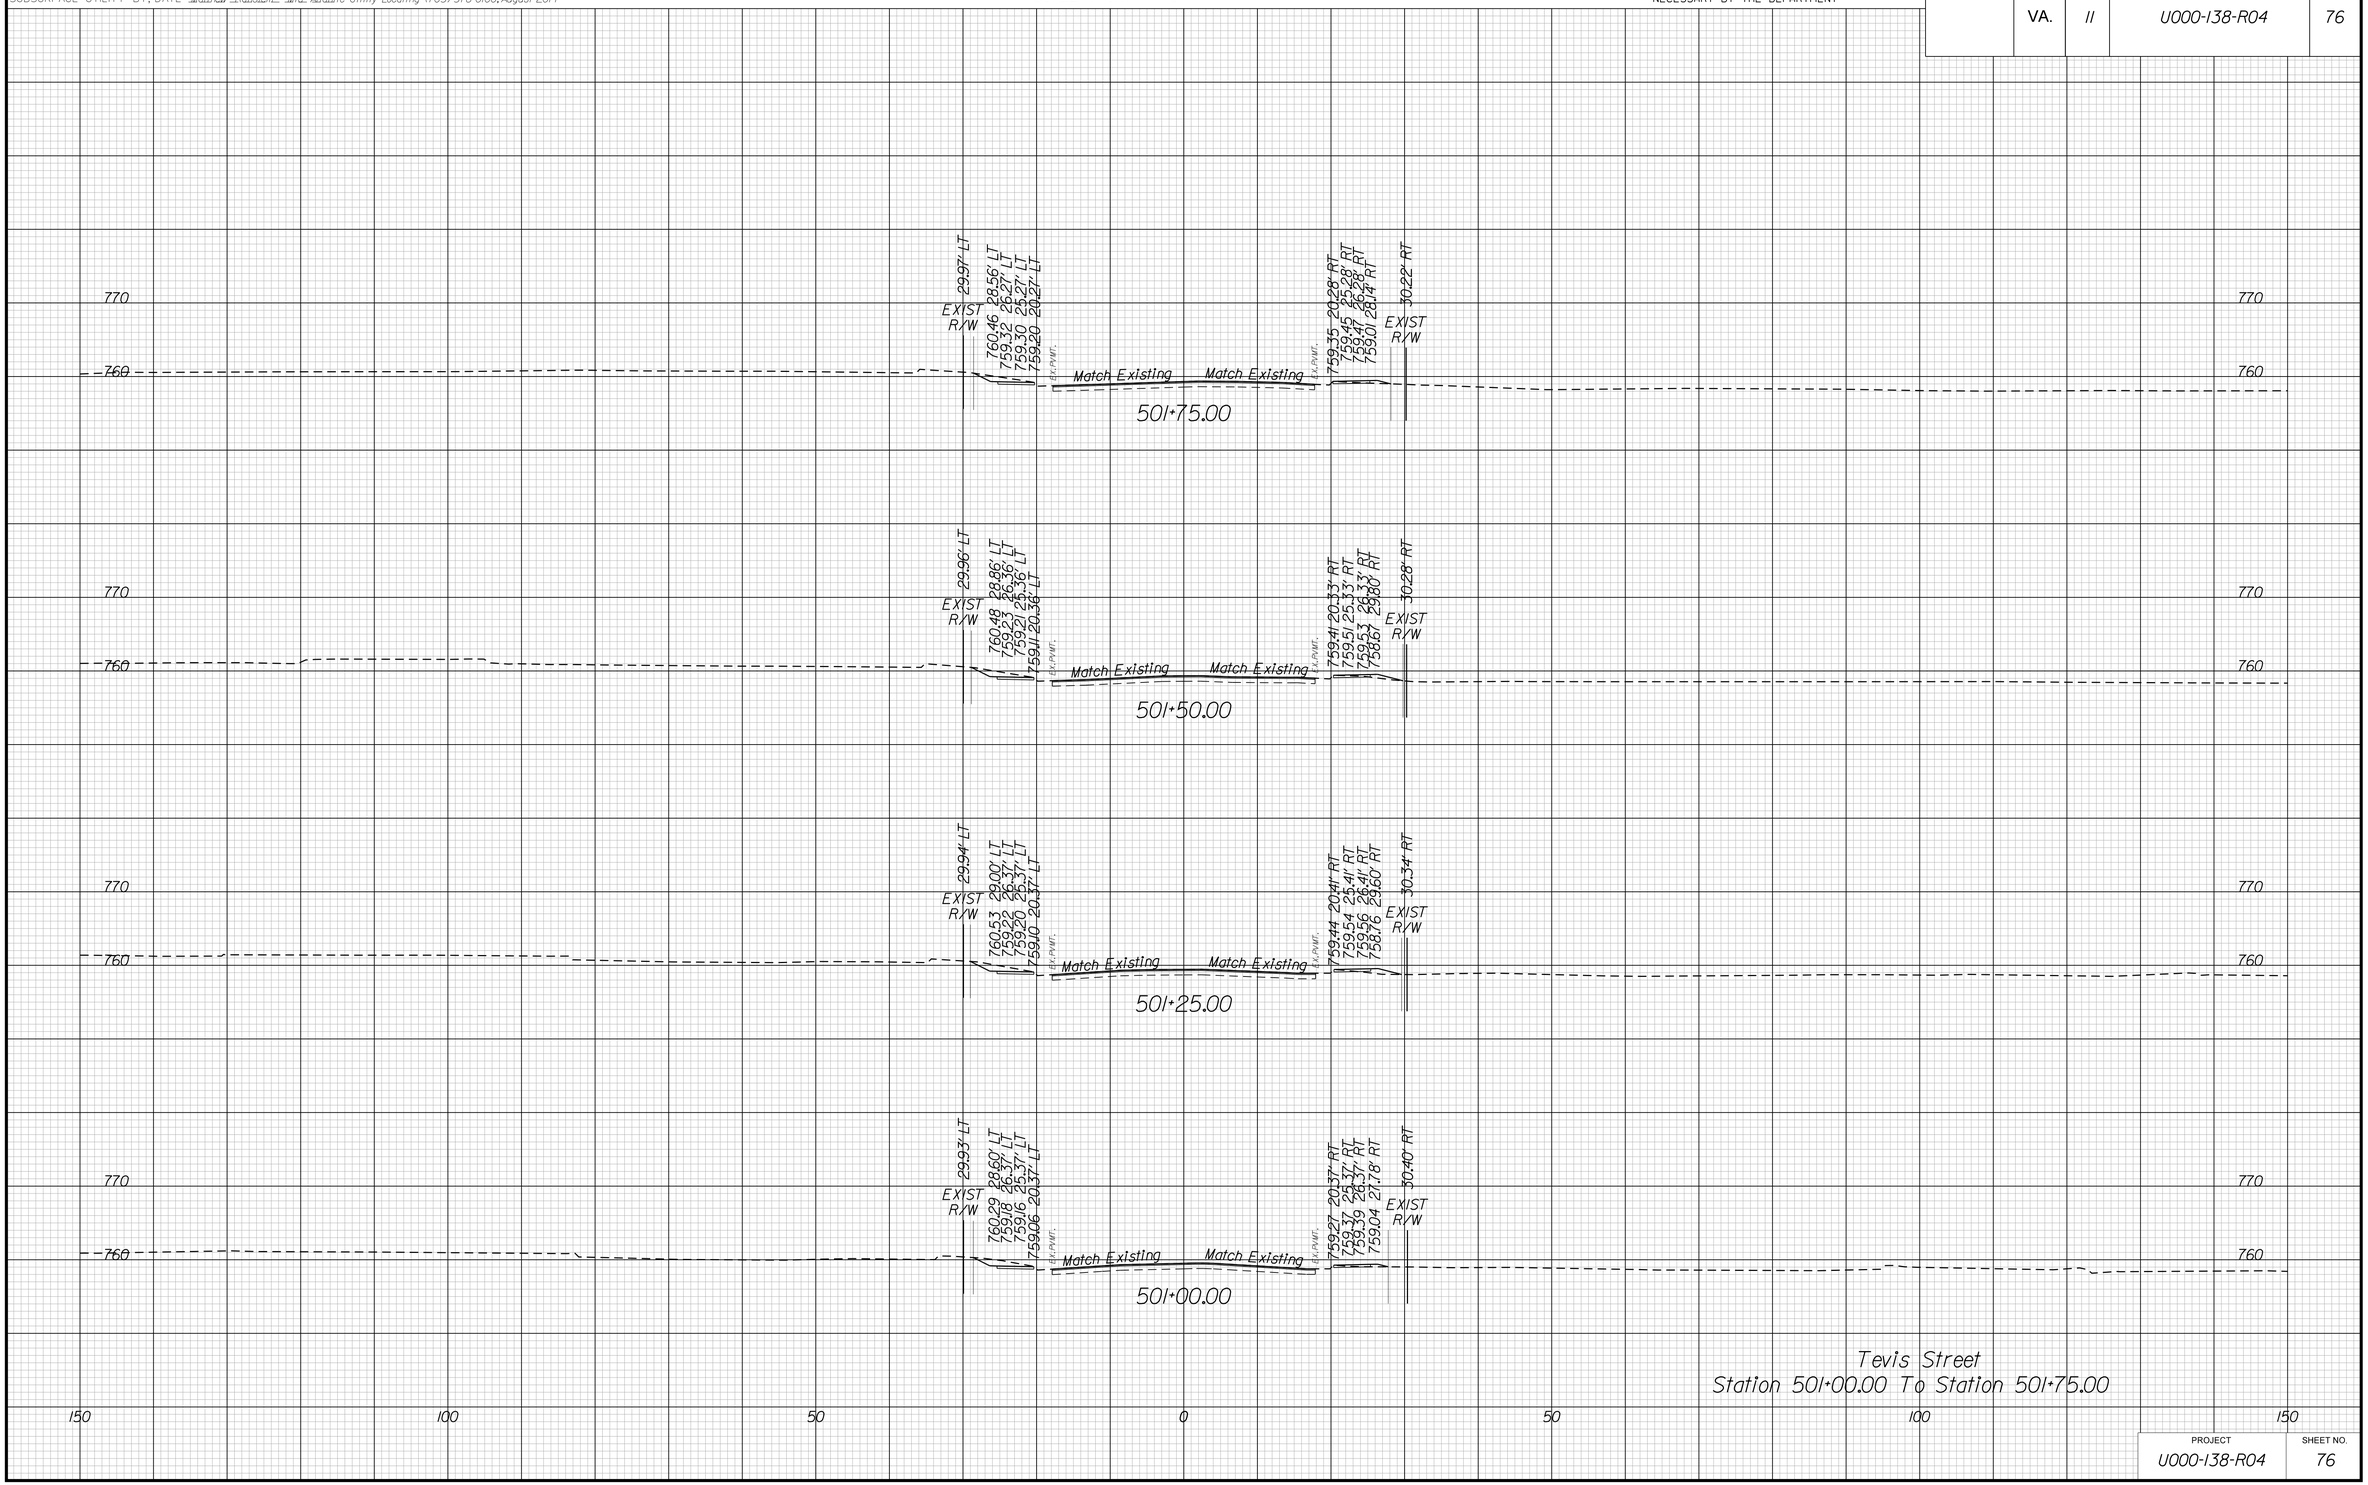

PROJECT	SHEET NO.
U000-138-R04	76

THESE PLANS ARE UNFINISHED AND UNAPPROVED AND MAY NOT BE USED FOR CONSTRUCTION.

5/9/2019
1:45:21 PM

PROJECT MANAGER Perry Eisenach, P.E. - City of Winchester (540) 667-2085
SURVEYED BY, DATE Sidney Thomas, L.S. - Rinker Design Associates (703) 368-7373, October 2014
DESIGN BY John A. Giometti, P.E. - Rinker Design Associates (703) 334-0060
SUBSURFACE UTILITY BY, DATE Matthew Ransiem - Mid Atlantic Utility Locating (703) 378-0100, August 2014

CROSS SECTIONS

SCALE 1 IN. = 10 FT

DESIGN FEATURES RELATING TO CONSTRUCTION OR TO REGULATION AND CONTROL OF TRAFFIC MAY BE SUBJECT TO CHANGE AS DEEMED NECESSARY BY THE DEPARTMENT

REVISED	STATE	STATE ROUTE	STATE PROJECT	SHEET NO.
	VA.	11	U000-138-R04	77

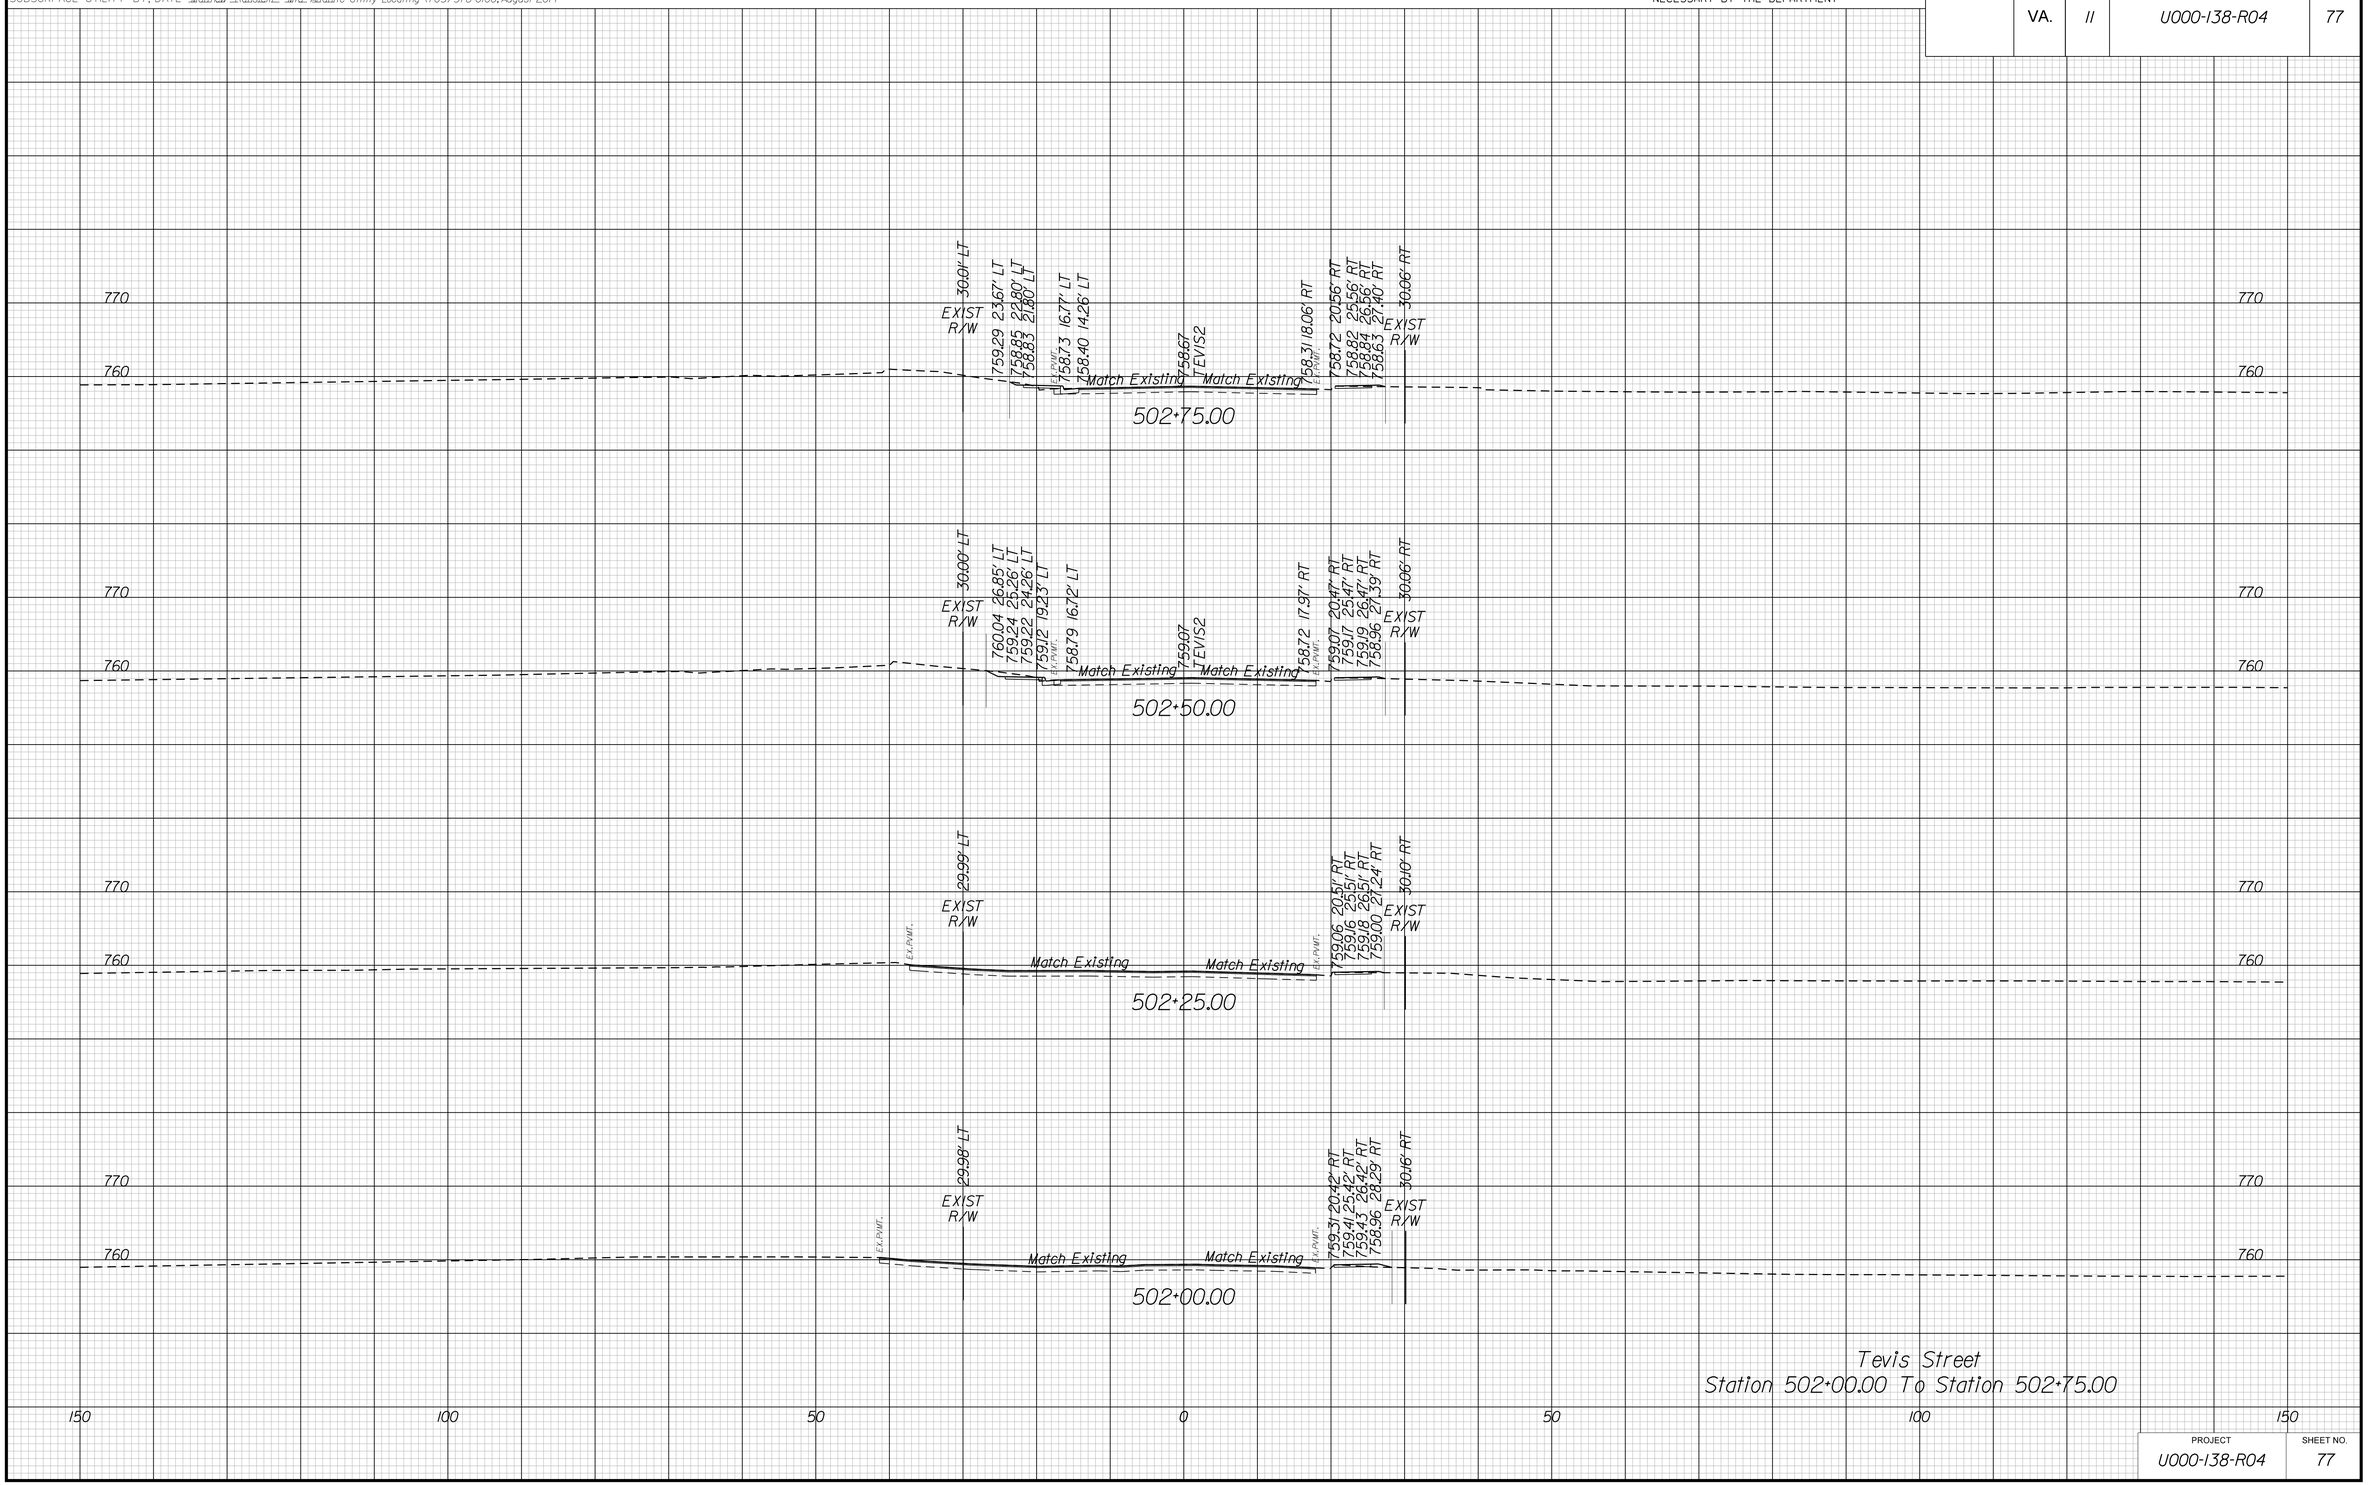

PROJECT	SHEET NO.
U000-138-R04	77

THESE PLANS ARE UNFINISHED AND UNAPPROVED AND MAY NOT BE USED FOR CONSTRUCTION.

5/9/2019
1:45:23 PM

PROJECT MANAGER Perry Eisenach, P.E. - City of Winchester (540) 667-2085
SURVEYED BY, DATE Sidney Thomas, L.S. - Rinker Design Associates (703) 368-7373, October 2014
DESIGN BY John A. Giometti, P.E. - Rinker Design Associates (703) 334-0060
SUBSURFACE UTILITY BY, DATE Matthew Ransiem - Mid Atlantic Utility Locating (703) 378-0100, August 2014

CROSS SECTIONS

SCALE 1 IN. = 10 FT

DESIGN FEATURES RELATING TO CONSTRUCTION OR TO REGULATION AND CONTROL OF TRAFFIC MAY BE SUBJECT TO CHANGE AS DEEMED NECESSARY BY THE DEPARTMENT

REVISED	STATE	STATE ROUTE	STATE PROJECT	SHEET NO.
	VA.	11	U000-138-R04	78

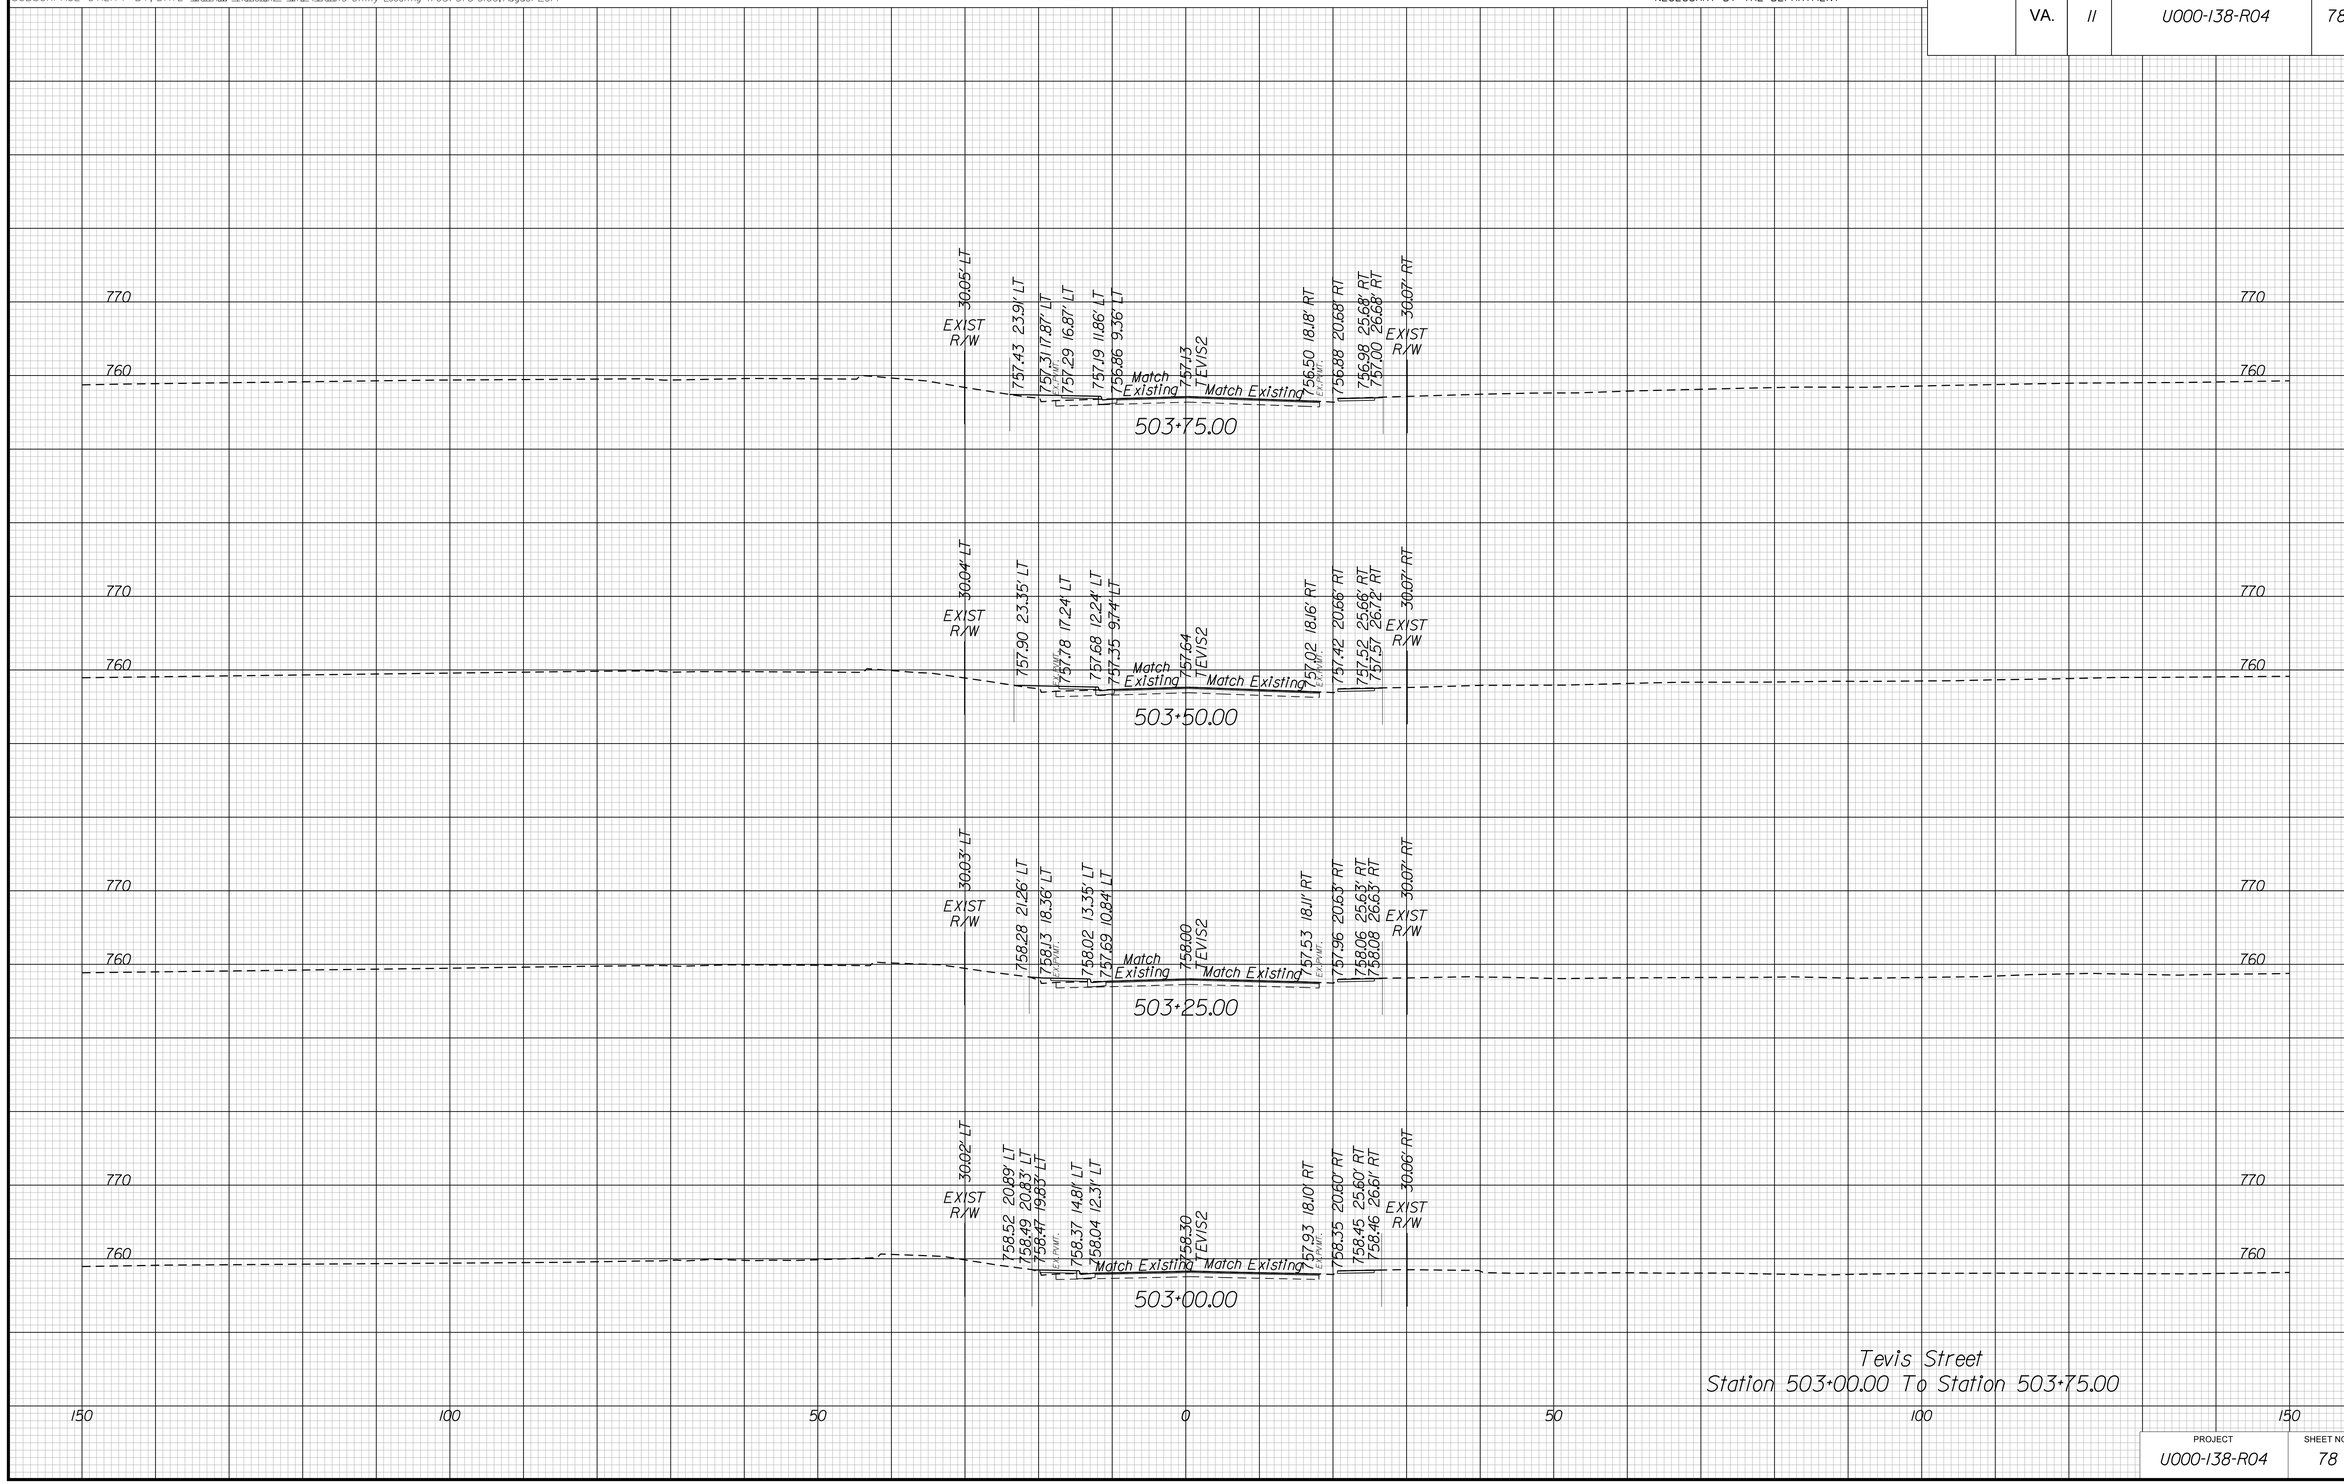

PROJECT	SHEET NO.
U000-138-R04	78

THESE PLANS ARE UNFINISHED AND UNAPPROVED AND MAY NOT BE USED FOR CONSTRUCTION.

5/9/2019
1:45:25 PM

PROJECT MANAGER Perry Eisenach, P.E. - City of Winchester (540) 667-2085
SURVEYED BY, DATE Sidney Thomas, L.S. - Rinker Design Associates (703) 368-7373, October 2014
DESIGN BY John A. Giometti, P.E. - Rinker Design Associates (703) 334-0060
SUBSURFACE UTILITY BY, DATE Matthew Ransiem - Mid Atlantic Utility Locating (703) 378-0100, August 2014

CROSS SECTIONS

SCALE 1 IN. = 10 FT

DESIGN FEATURES RELATING TO CONSTRUCTION OR TO REGULATION AND CONTROL OF TRAFFIC MAY BE SUBJECT TO CHANGE AS DEEMED NECESSARY BY THE DEPARTMENT

REVISED	STATE	STATE ROUTE	STATE PROJECT	SHEET NO.
	VA.	11	U000-138-R04	79

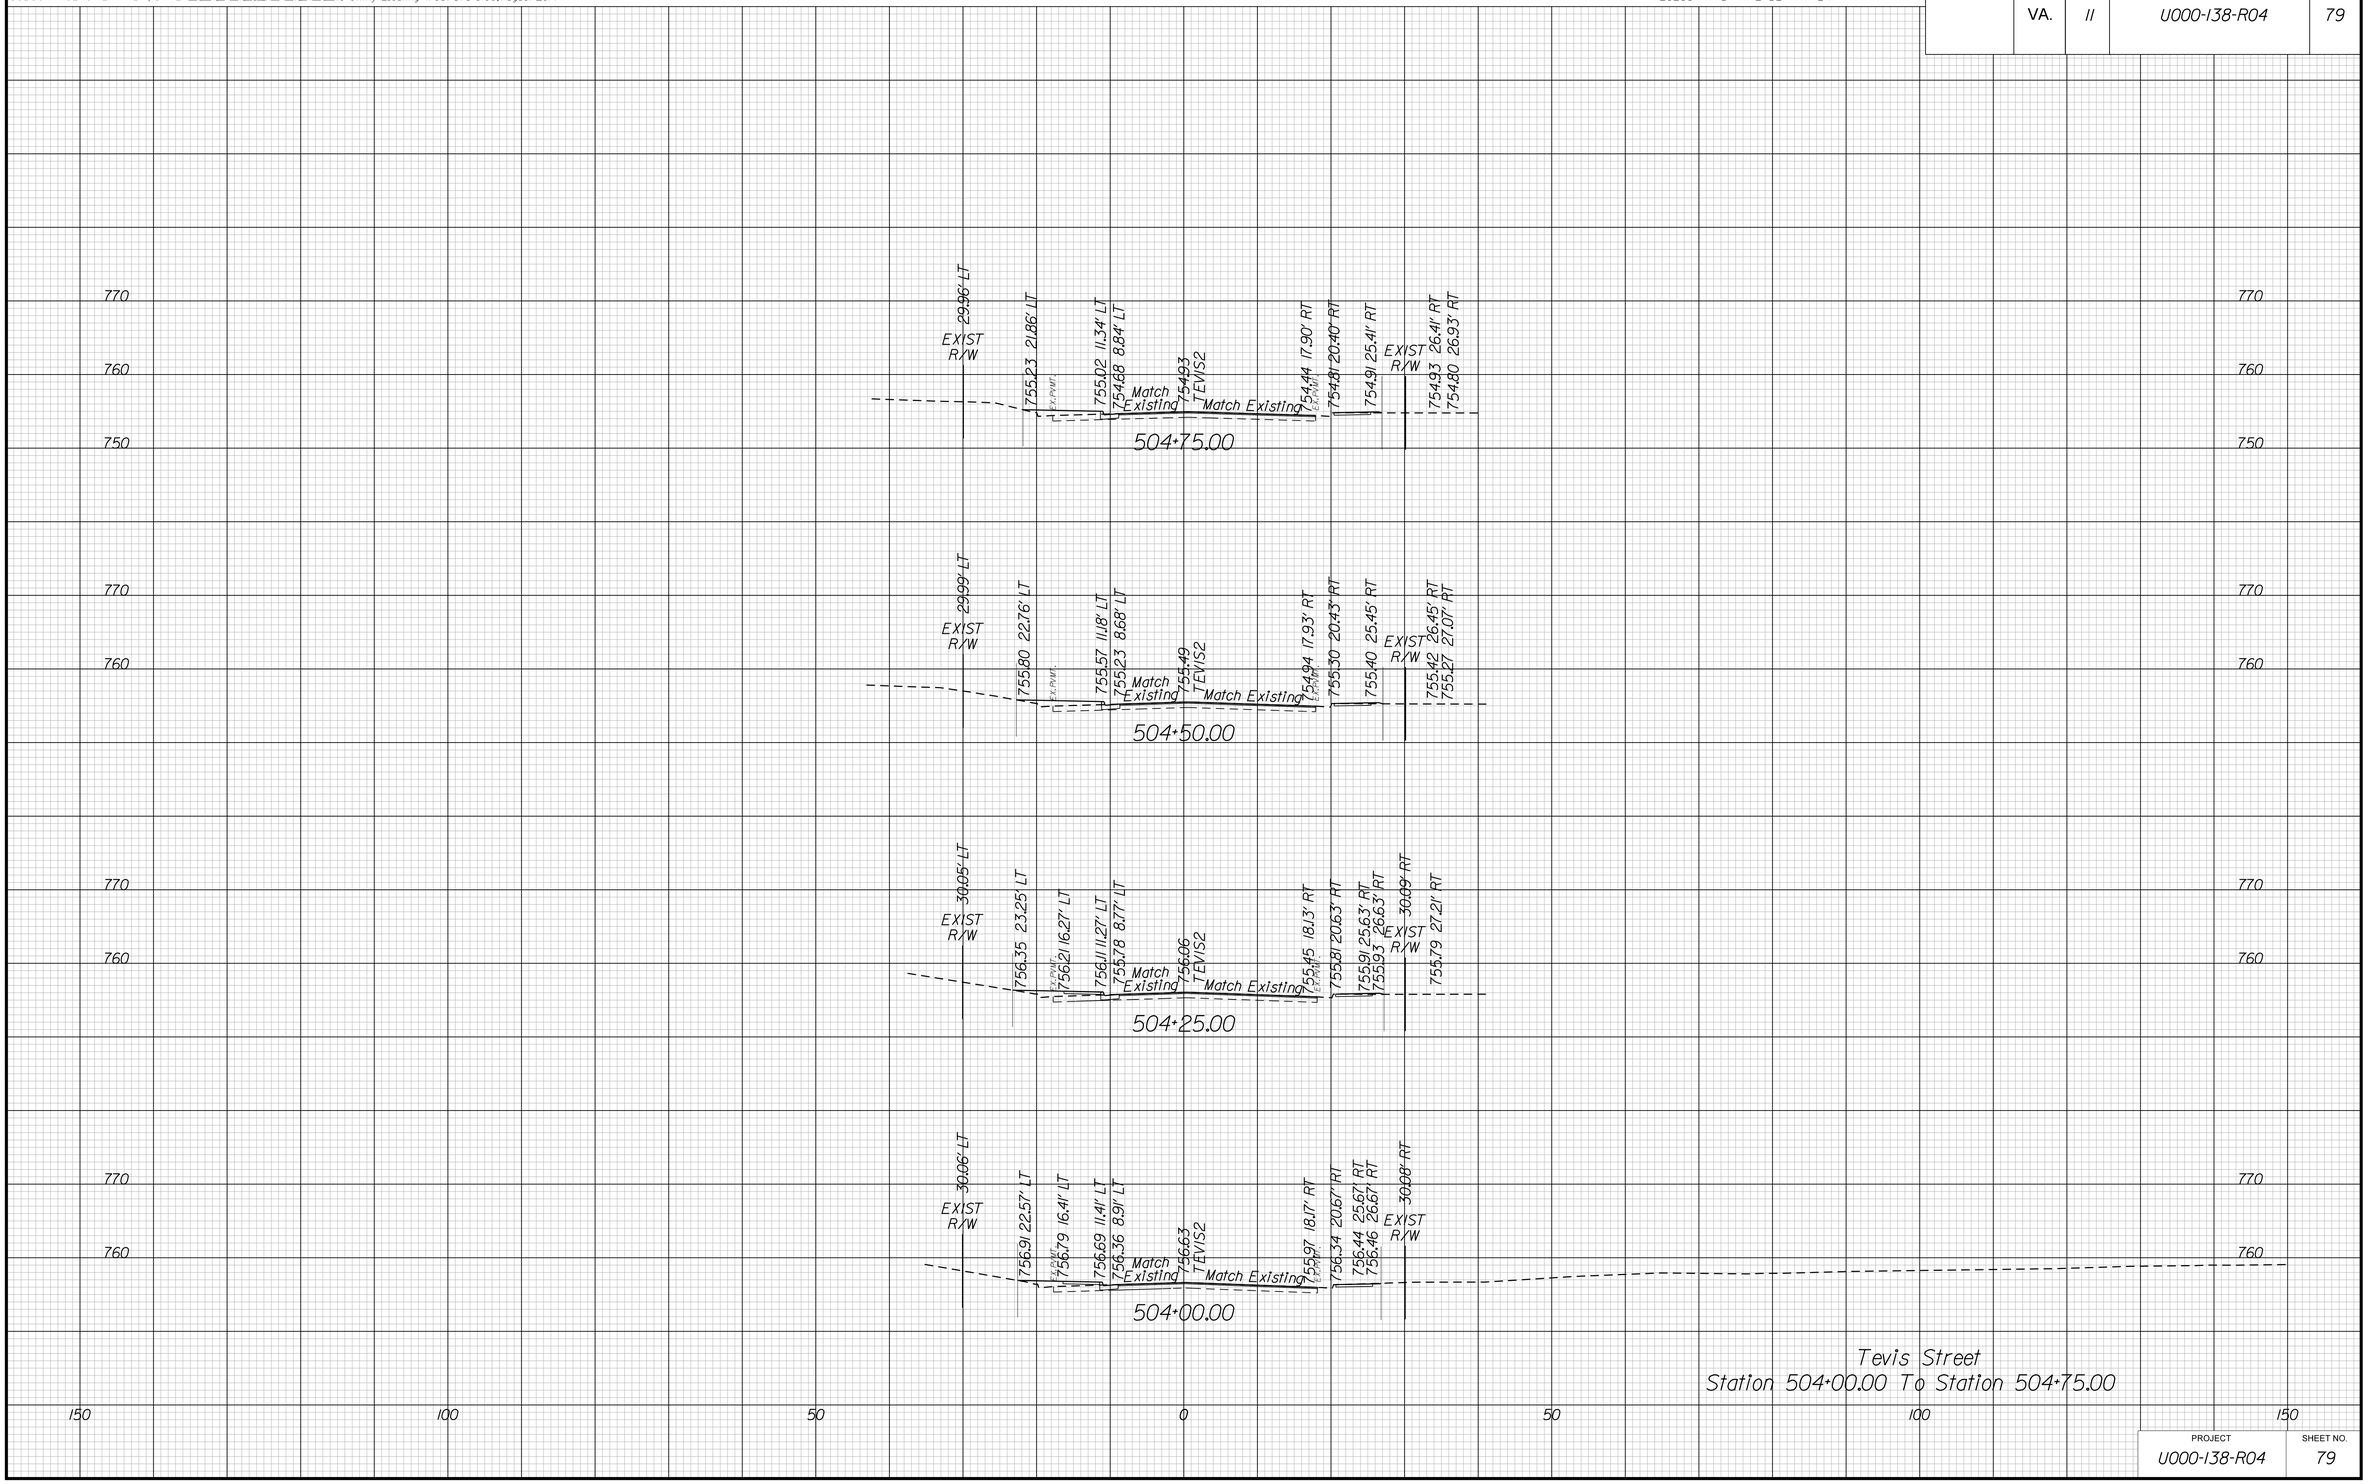

PROJECT	SHEET NO.
U000-138-R04	79

THESE PLANS ARE UNFINISHED AND UNAPPROVED AND MAY NOT BE USED FOR CONSTRUCTION.

5/9/2019
1:45:27 PM

PROJECT MANAGER Perry Eisenach, P.E. - City of Winchester (540) 667-2085
SURVEYED BY, DATE Sidney Thomas, L.S. - Rinker Design Associates (703) 368-7373, October 2014
DESIGN BY John A. Giometti, P.E. - Rinker Design Associates (703) 334-0060
SUBSURFACE UTILITY BY, DATE Matthew Ransiem - Mid Atlantic Utility Locating (703) 378-0100, August 2014

CROSS SECTIONS

SCALE 1 IN. = 10 FT

DESIGN FEATURES RELATING TO CONSTRUCTION OR TO REGULATION AND CONTROL OF TRAFFIC MAY BE SUBJECT TO CHANGE AS DEEMED NECESSARY BY THE DEPARTMENT

REVISED	STATE	STATE ROUTE	STATE PROJECT	SHEET NO.
	VA.	11	U000-138-R04	80

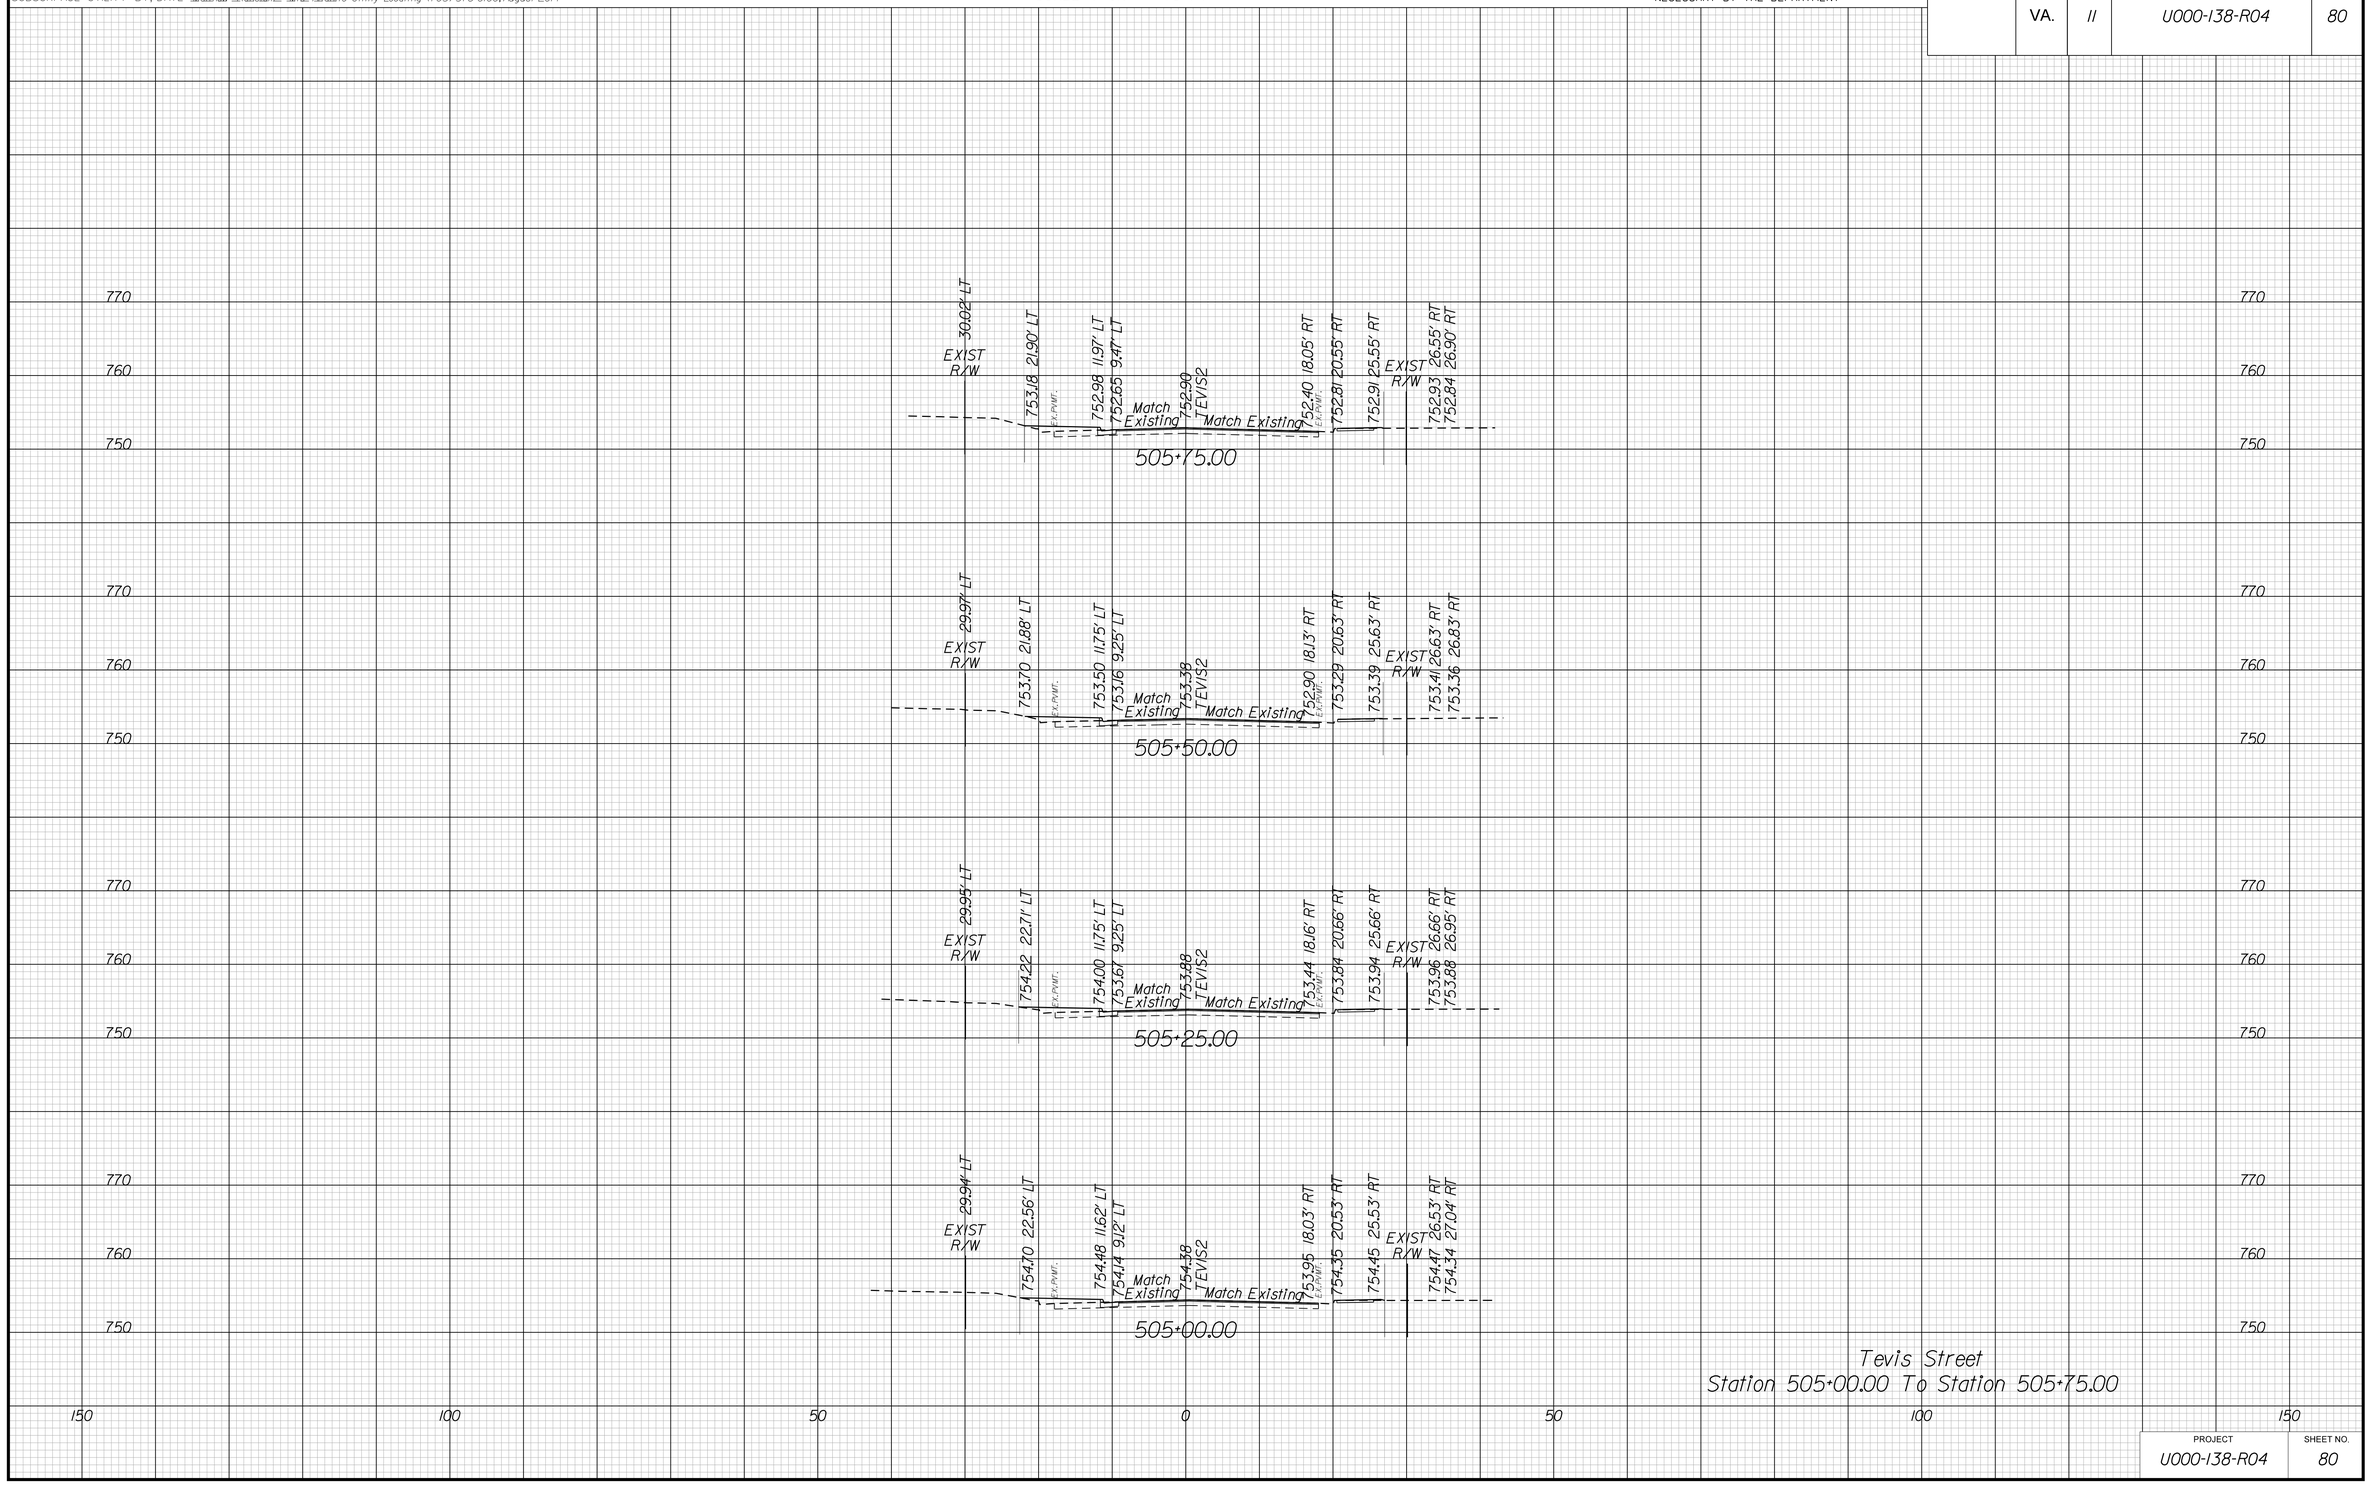

Tevis Street
Station 505+00.00 To Station 505+75.00

PROJECT	SHEET NO.
U000-138-R04	80

THESE PLANS ARE UNFINISHED AND UNAPPROVED AND MAY NOT BE USED FOR CONSTRUCTION.

5/9/2019
1:45:28 PM

PROJECT MANAGER Perry Eisenach, P.E. - City of Winchester (540) 667-2085
SURVEYED BY, DATE Sidney Thomas, L.S. - Rinker Design Associates (703) 368-7373, October 2014
DESIGN BY John A. Giometti, P.E. - Rinker Design Associates (703) 334-0060
SUBSURFACE UTILITY BY, DATE Matthew Ransiem - Mid Atlantic Utility Locating (703) 378-0100, August 2014

CROSS SECTIONS

SCALE 1 IN. = 10 FT

DESIGN FEATURES RELATING TO CONSTRUCTION OR TO REGULATION AND CONTROL OF TRAFFIC MAY BE SUBJECT TO CHANGE AS DEEMED NECESSARY BY THE DEPARTMENT

REVISED	STATE	STATE ROUTE	STATE PROJECT	SHEET NO.
	VA.	11	U000-138-R04	81

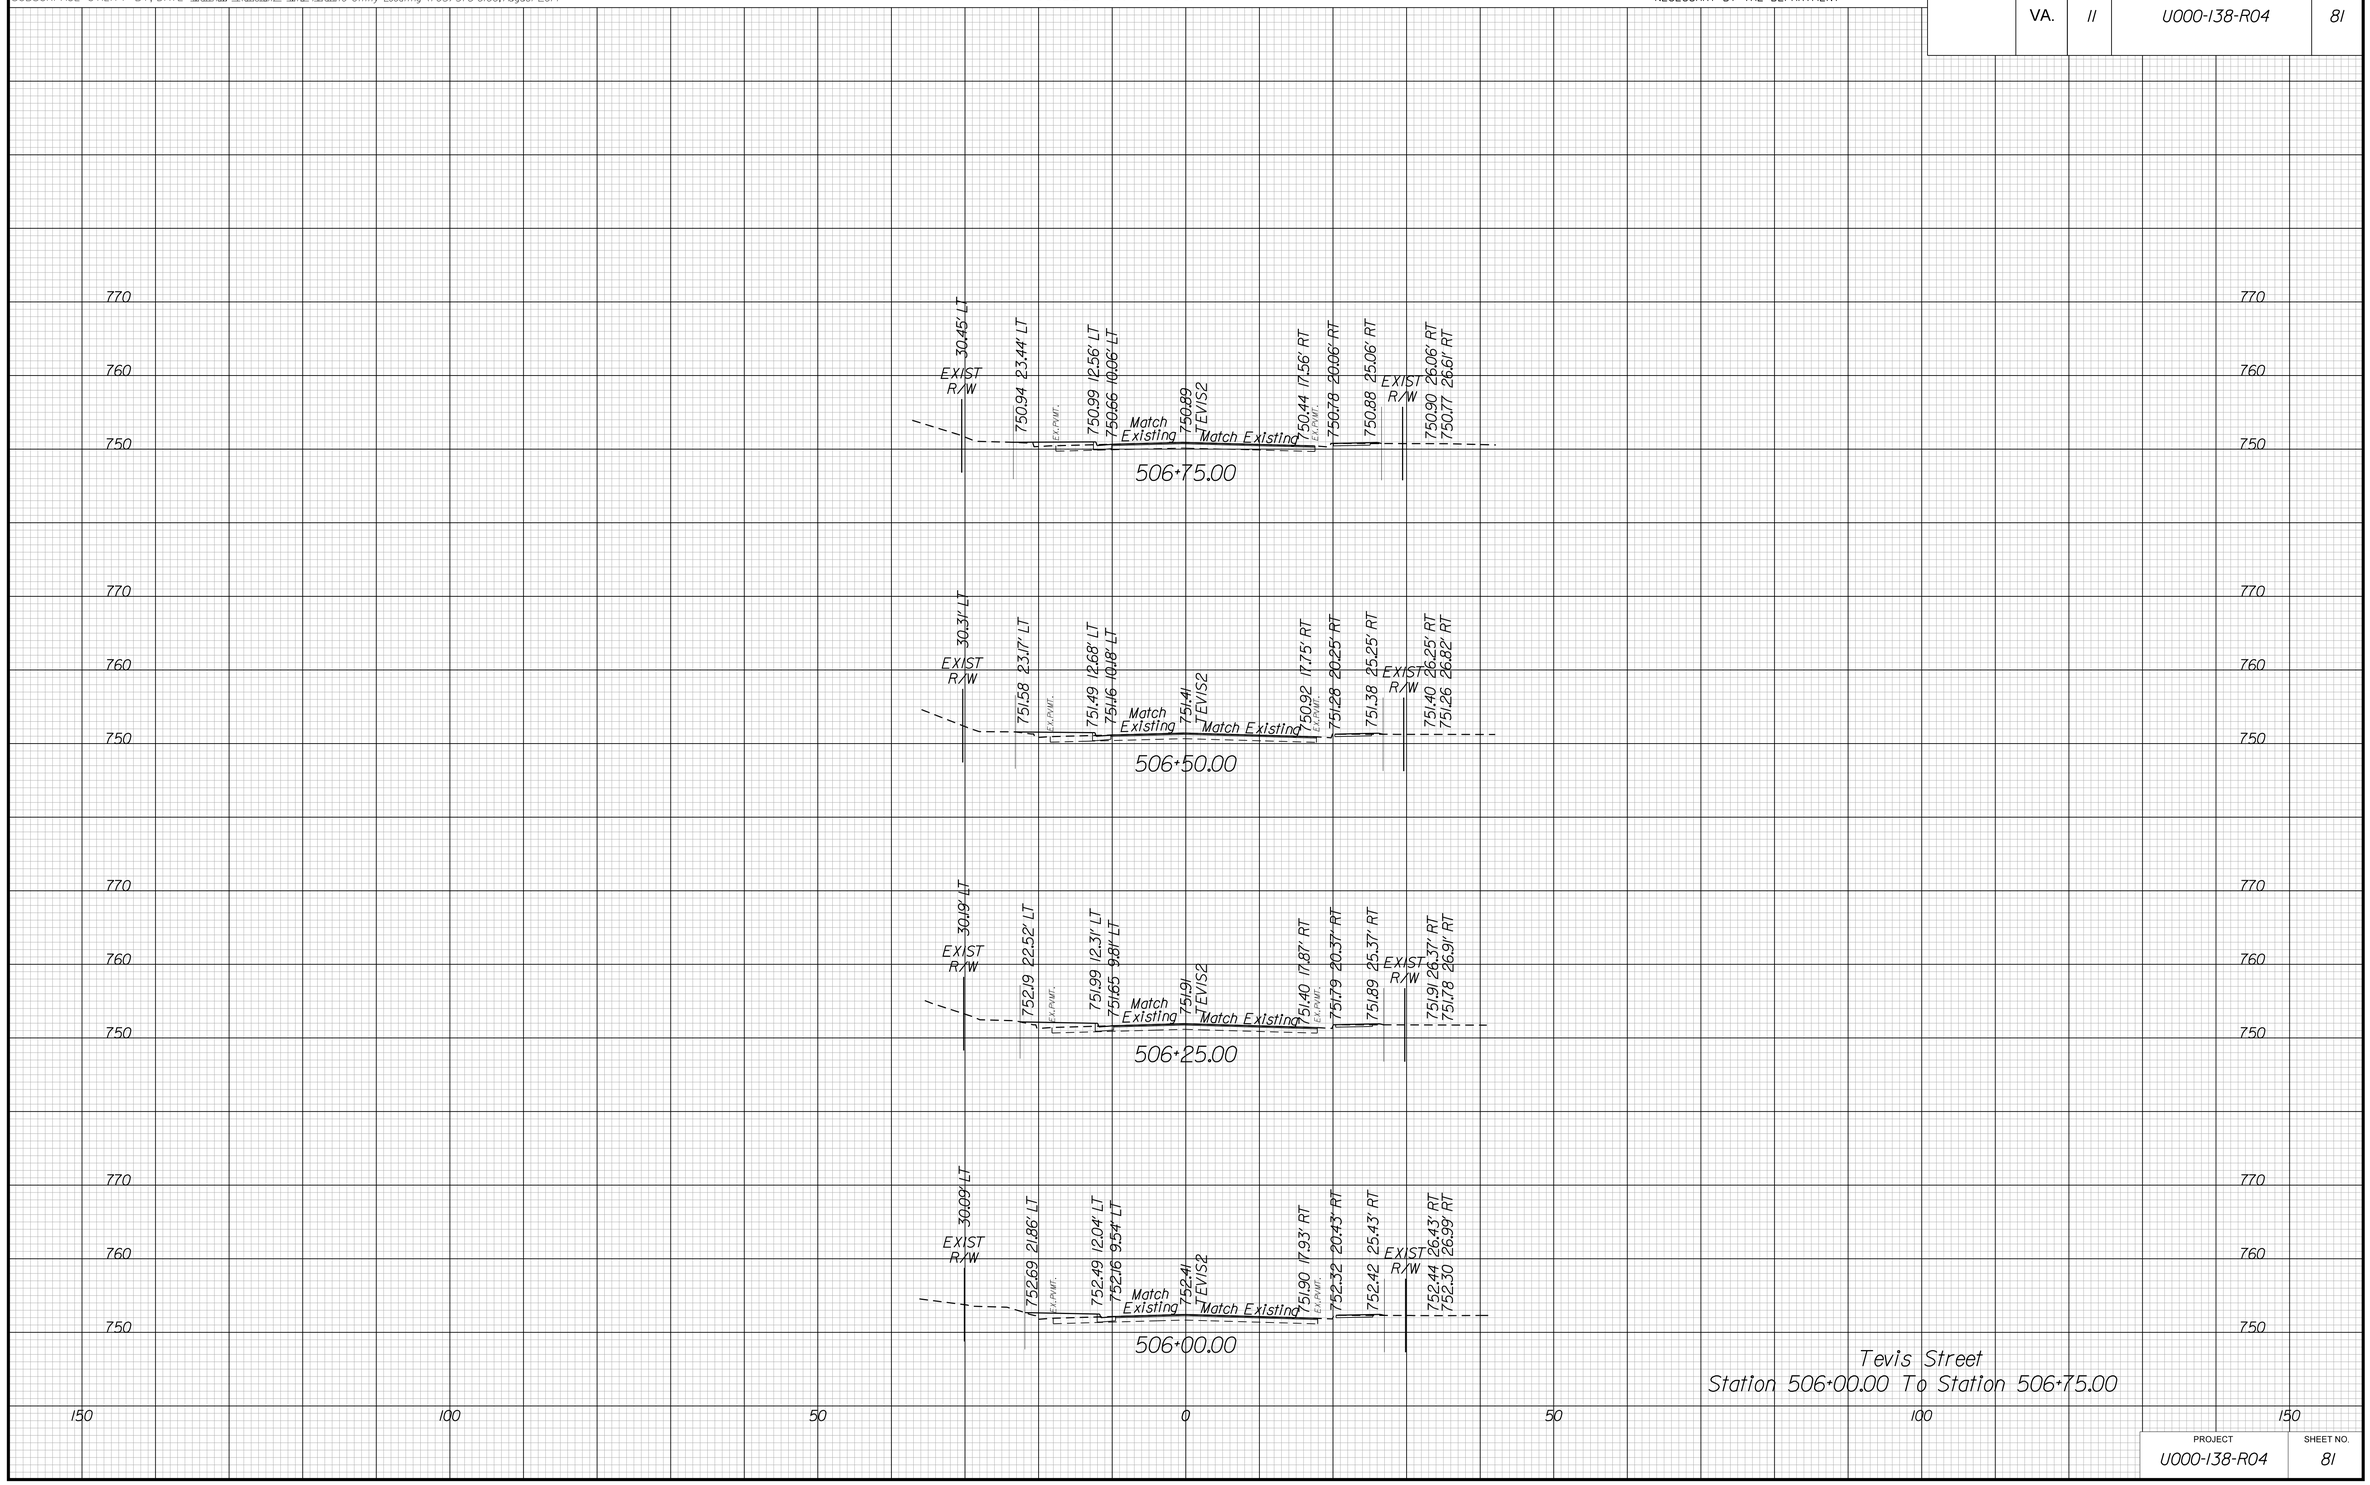

PROJECT	SHEET NO.
U000-138-R04	81

THESE PLANS ARE UNFINISHED AND UNAPPROVED AND MAY NOT BE USED FOR CONSTRUCTION.

5/9/2019
1:45:30 PM

PROJECT MANAGER Perry Eisenach, P.E. - City of Winchester (540) 667-2085
SURVEYED BY, DATE Sidney Thomas, L.S. - Rinker Design Associates (703) 368-7373, October 2014
DESIGN BY John A. Giometti, P.E. - Rinker Design Associates (703) 334-0060
SUBSURFACE UTILITY BY, DATE Matthew Ransiem - Mid Atlantic Utility Locating (703) 378-0100, August 2014

CROSS SECTIONS

SCALE 1 IN. = 10 FT

DESIGN FEATURES RELATING TO CONSTRUCTION OR TO REGULATION AND CONTROL OF TRAFFIC MAY BE SUBJECT TO CHANGE AS DEEMED NECESSARY BY THE DEPARTMENT

REVISED	STATE	STATE ROUTE	STATE PROJECT	SHEET NO.
	VA.	11	U000-138-R04	82

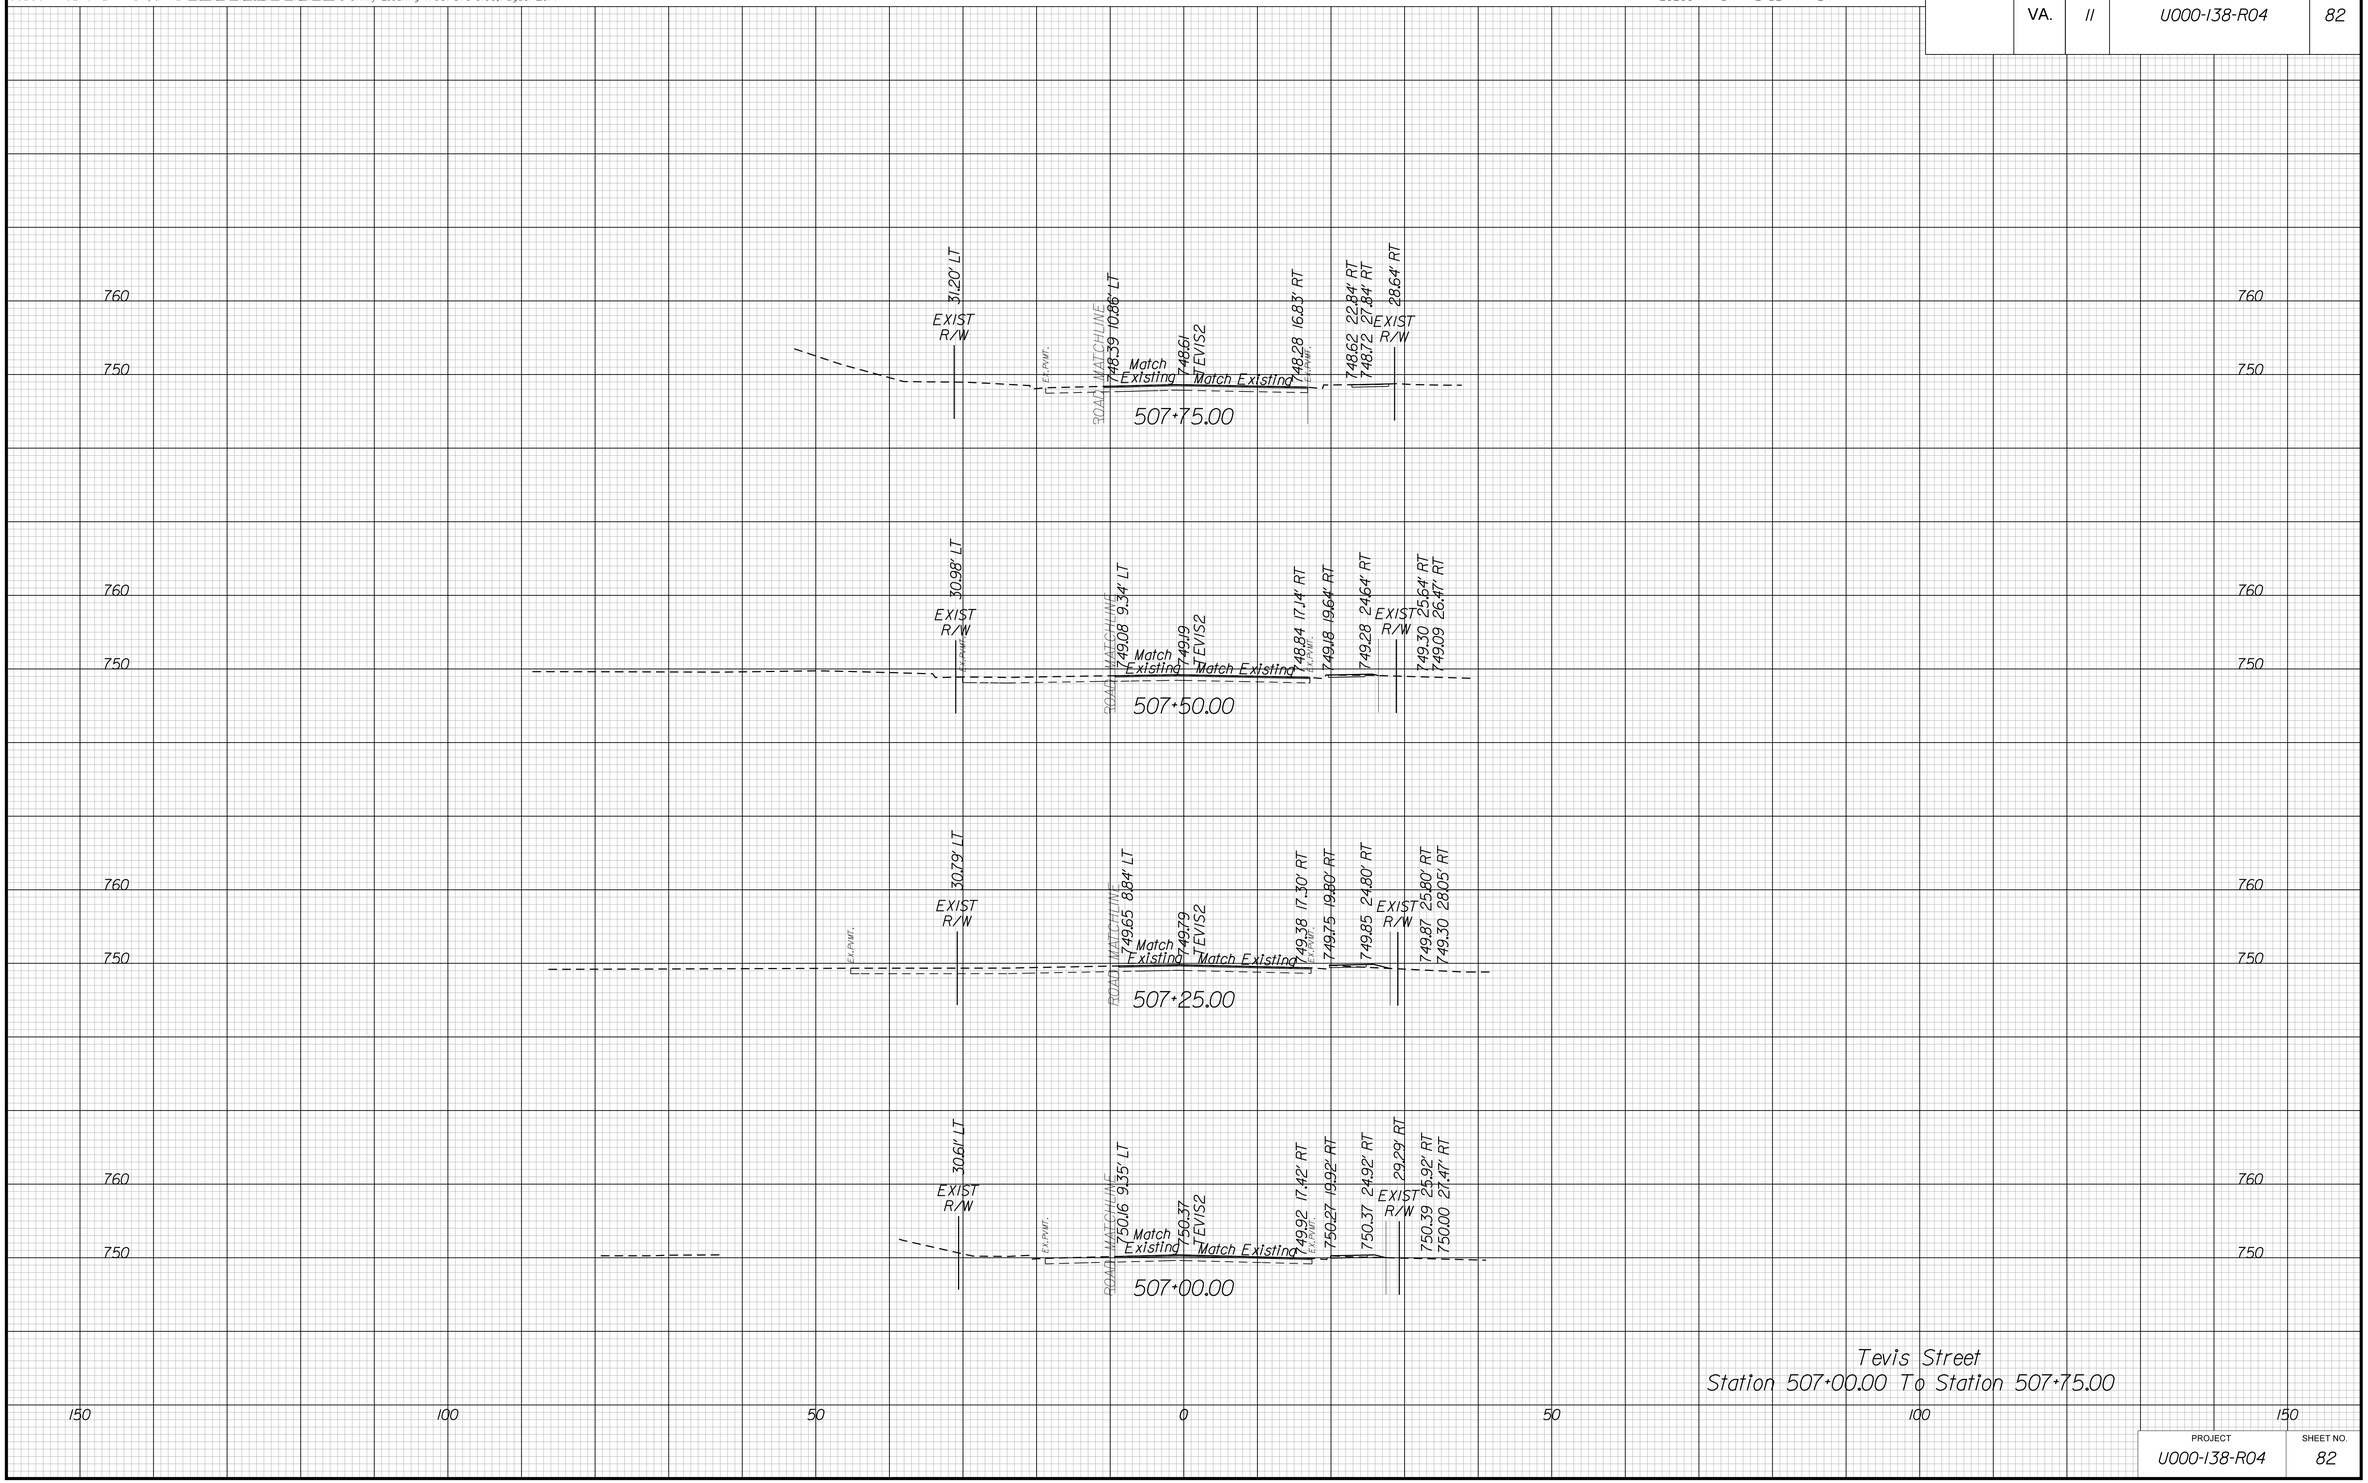

PROJECT	SHEET NO.
U000-138-R04	82

THESE PLANS ARE UNFINISHED AND UNAPPROVED AND MAY NOT BE USED FOR CONSTRUCTION.

5/9/2019
1:45:32 PM

PROJECT MANAGER Perry Eisenach, P.E. - City of Winchester (540) 667-2085
SURVEYED BY, DATE Sidney Thomas, L.S. - Rinker Design Associates (703) 368-7373, October 2014
DESIGN BY John A. Glometti, P.E. - Rinker Design Associates (703) 334-0060
SUBSURFACE UTILITY BY, DATE Matthew Ransiem - Mid Atlantic Utility Locating (703) 378-0100, August 2014

CROSS SECTIONS

SCALE 1 IN. = 10 FT

DESIGN FEATURES RELATING TO CONSTRUCTION OR TO REGULATION AND CONTROL OF TRAFFIC MAY BE SUBJECT TO CHANGE AS DEEMED NECESSARY BY THE DEPARTMENT

REVISED	STATE	STATE ROUTE	STATE PROJECT	SHEET NO.
	VA.	11	U000-138-R04	83

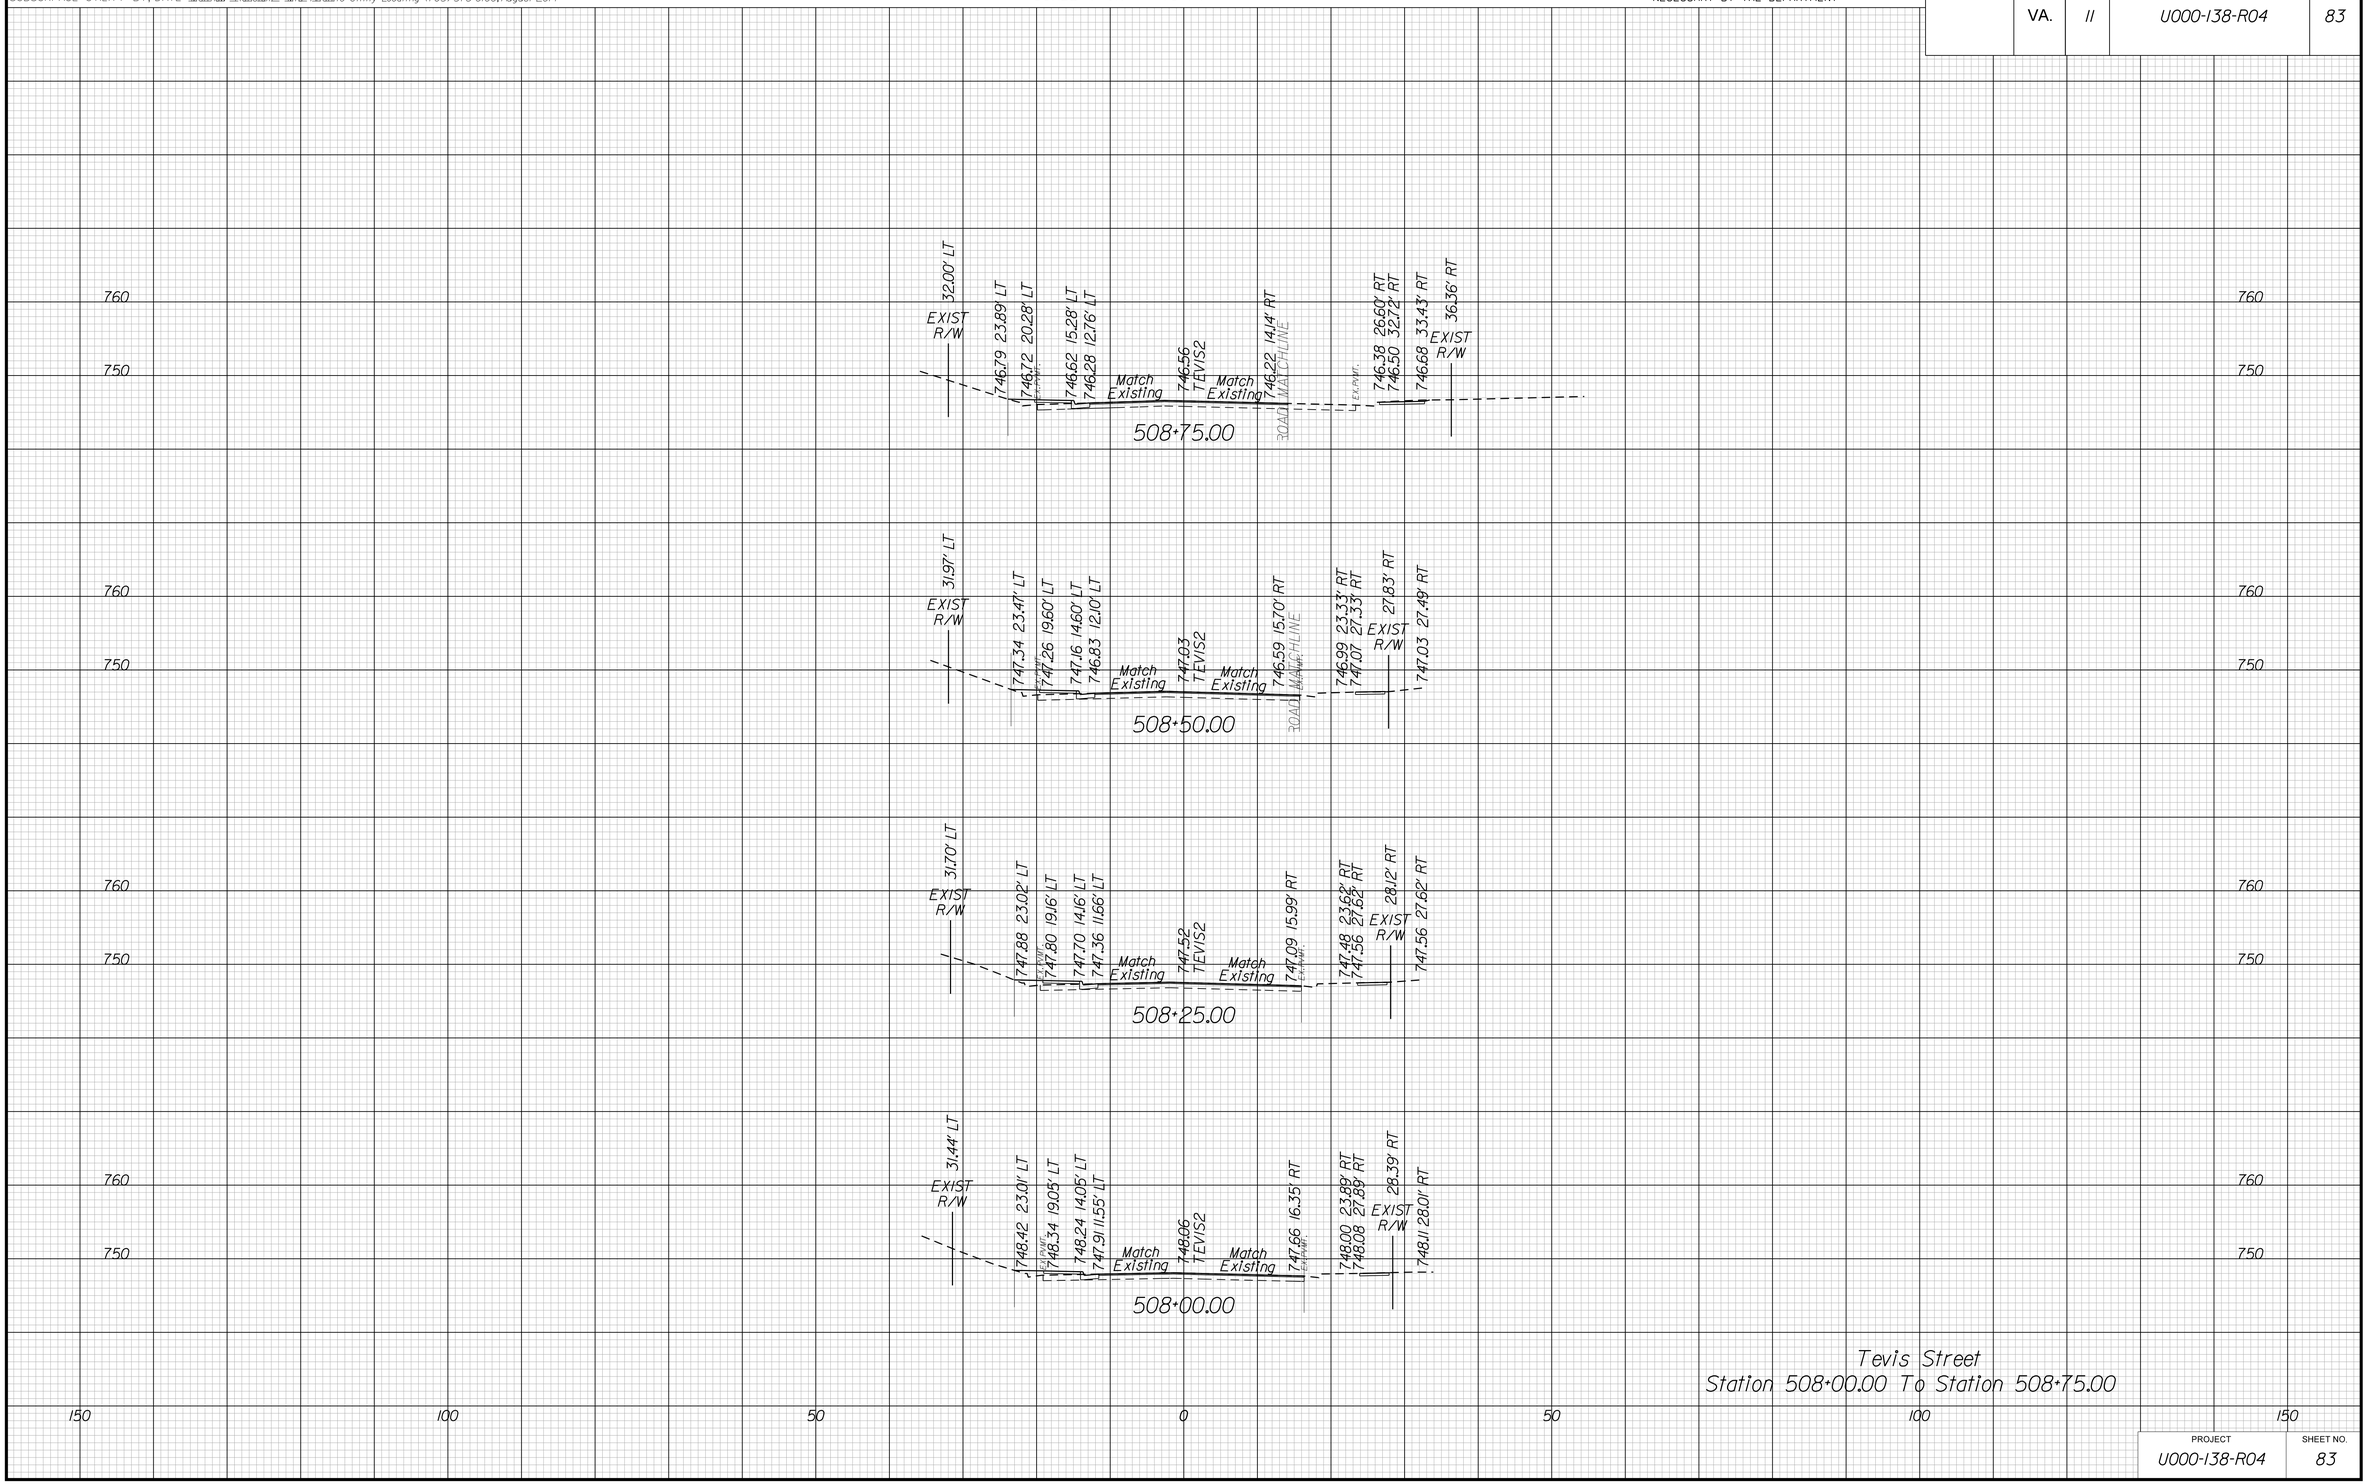

PROJECT	SHEET NO.
U000-138-R04	83

THESE PLANS ARE UNFINISHED AND UNAPPROVED AND MAY NOT BE USED FOR CONSTRUCTION.

5/9/2019
1:45:34 PM

PROJECT MANAGER Perry Eisenach, P.E. - City of Winchester (540) 667-2085
SURVEYED BY, DATE Sidney Thomas, L.S. - Rinker Design Associates (703) 368-7373, October 2014
DESIGN BY John A. Giometti, P.E. - Rinker Design Associates (703) 334-0060
SUBSURFACE UTILITY BY, DATE Matthew Ransiem - Mid Atlantic Utility Locating (703) 378-0100, August 2014

CROSS SECTIONS

SCALE 1 IN. = 10 FT

DESIGN FEATURES RELATING TO CONSTRUCTION OR TO REGULATION AND CONTROL OF TRAFFIC MAY BE SUBJECT TO CHANGE AS DEEMED NECESSARY BY THE DEPARTMENT

REVISED	STATE	STATE ROUTE	STATE PROJECT	SHEET NO.
	VA.	11	U000-138-R04	84

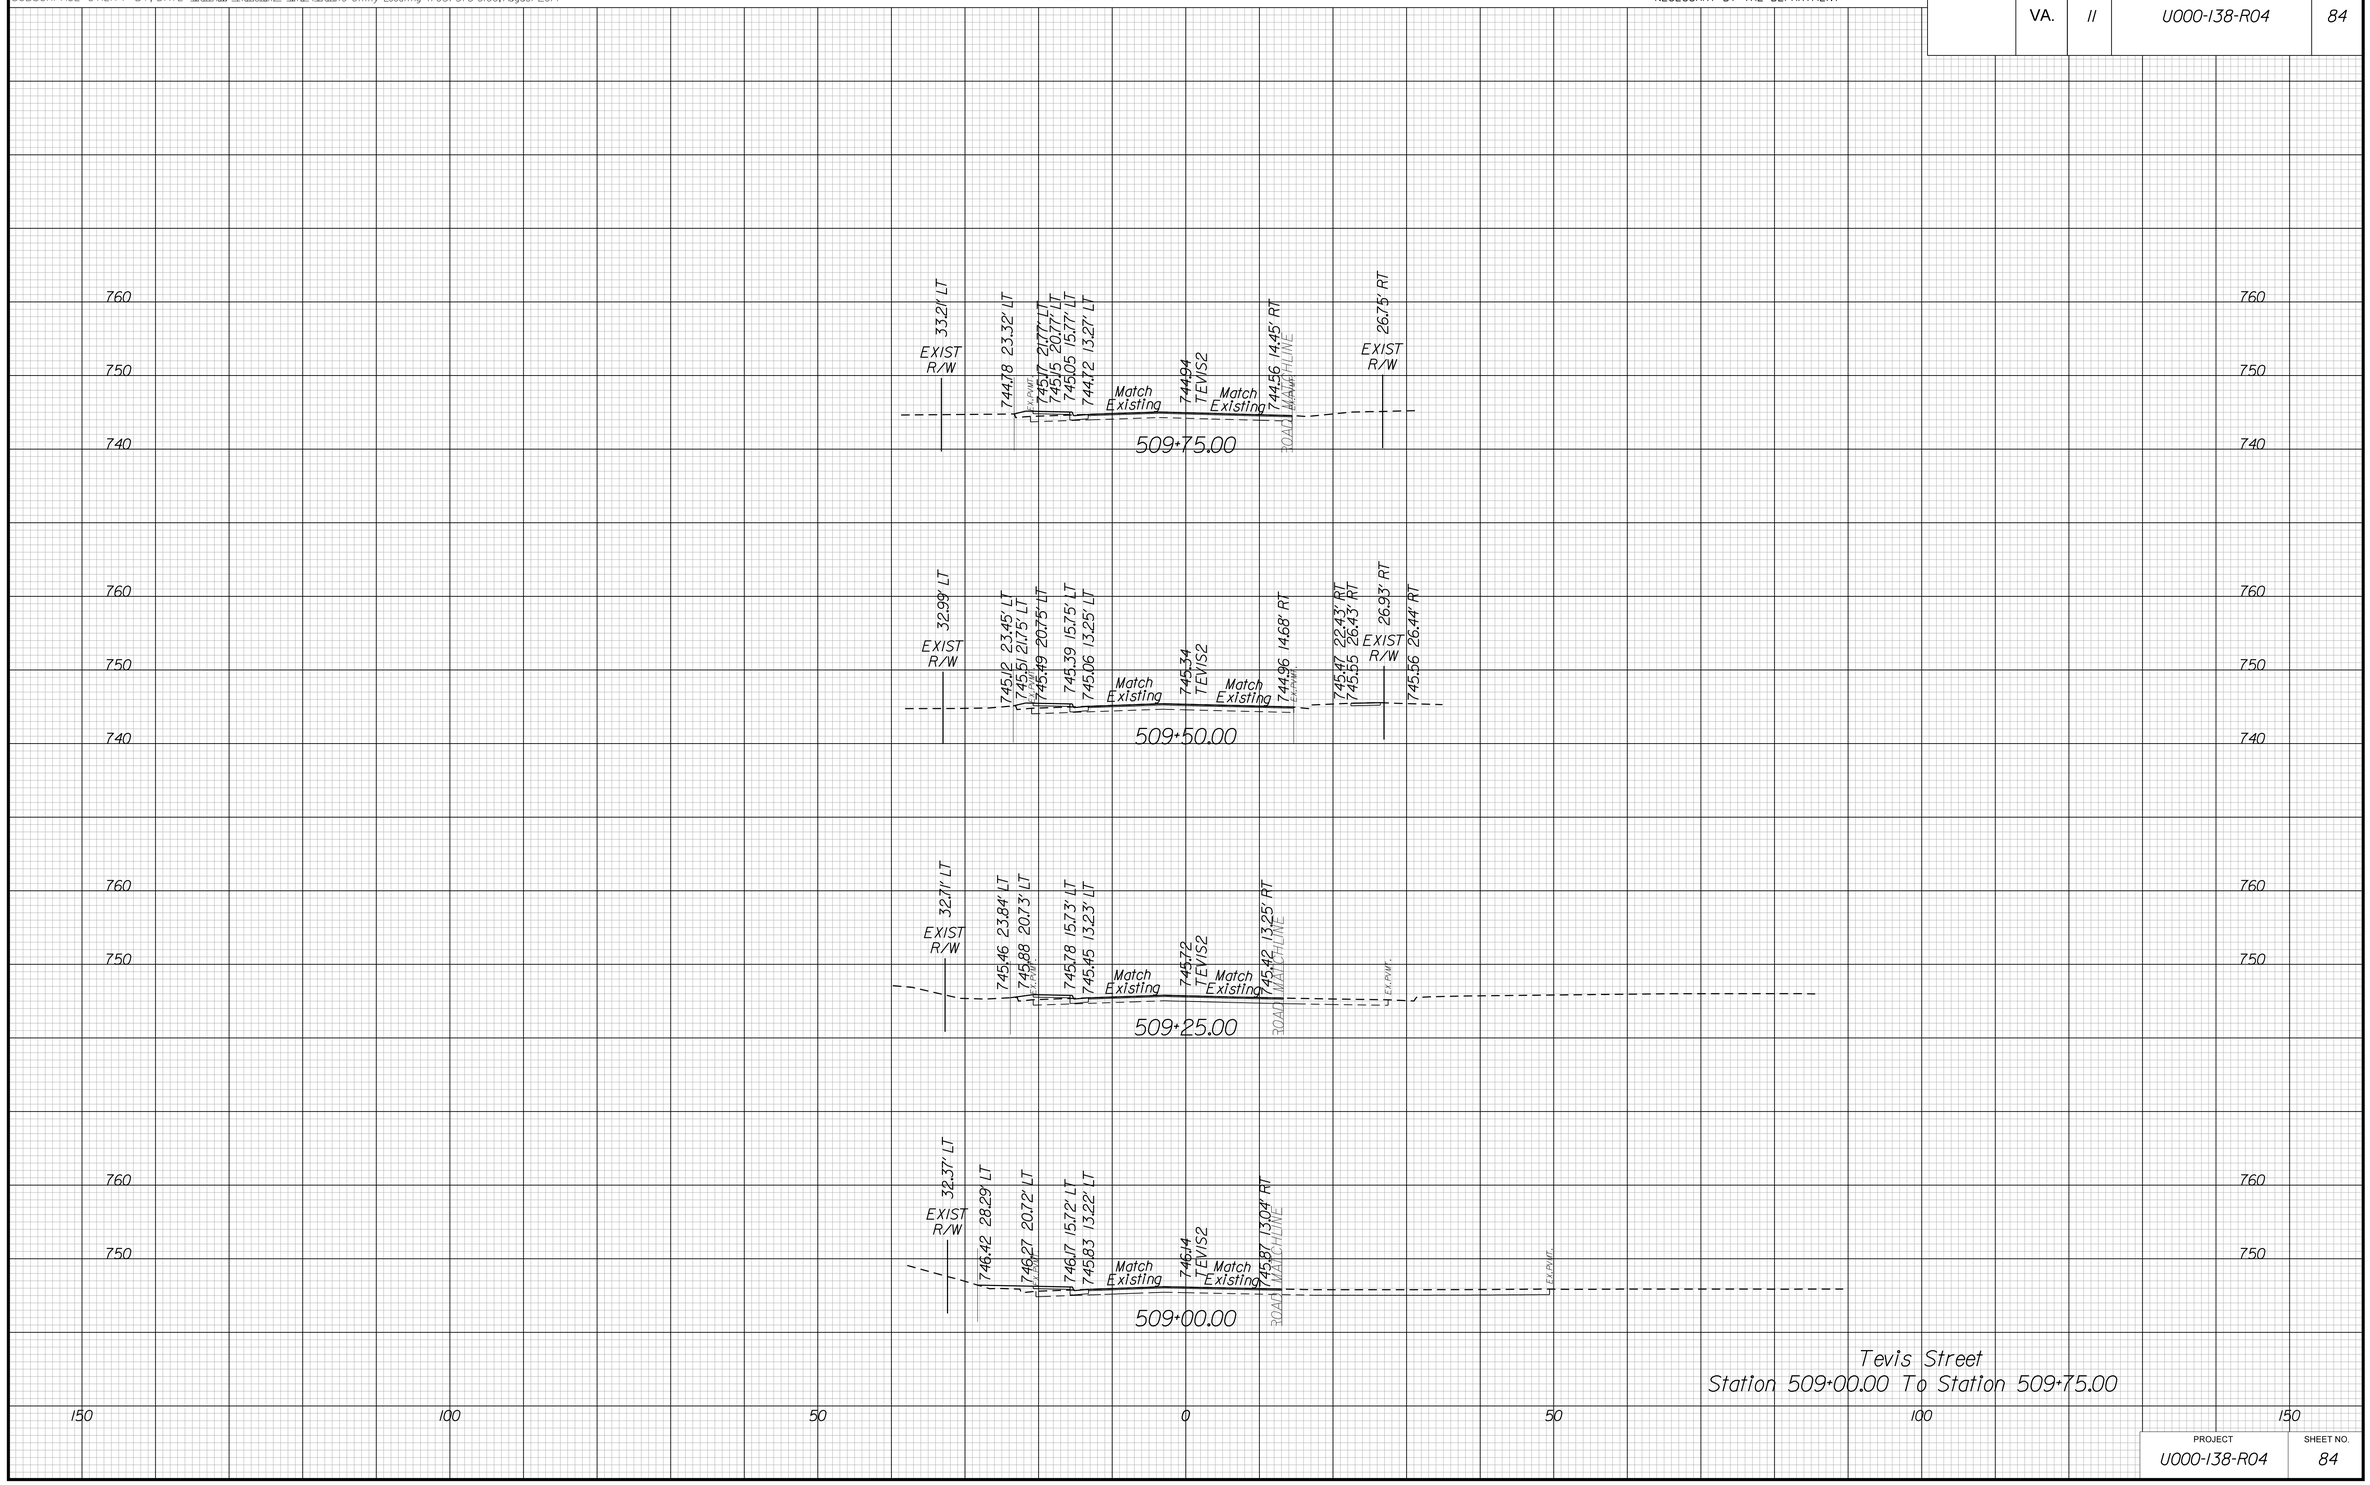

Tevis Street
Station 509+00.00 To Station 509+75.00

PROJECT	SHEET NO.
U000-138-R04	84

THESE PLANS ARE UNFINISHED AND UNAPPROVED AND MAY NOT BE USED FOR CONSTRUCTION.

5/9/2019
1:45:36 PM

PROJECT MANAGER Perry Eisenach, P.E. - City of Winchester (540) 667-2085
SURVEYED BY, DATE Sidney Thomas, L.S. - Rinker Design Associates (703) 368-7373, October 2014
DESIGN BY John A. Giometti, P.E. - Rinker Design Associates (703) 334-0060
SUBSURFACE UTILITY BY, DATE Matthew Ransiem - Mid Atlantic Utility Locating (703) 378-0100, August 2014

CROSS SECTIONS

SCALE 1 IN. = 10 FT

DESIGN FEATURES RELATING TO CONSTRUCTION OR TO REGULATION AND CONTROL OF TRAFFIC MAY BE SUBJECT TO CHANGE AS DEEMED NECESSARY BY THE DEPARTMENT

REVISED	STATE	STATE ROUTE	STATE PROJECT	SHEET NO.
	VA.	11	U000-138-R04	85

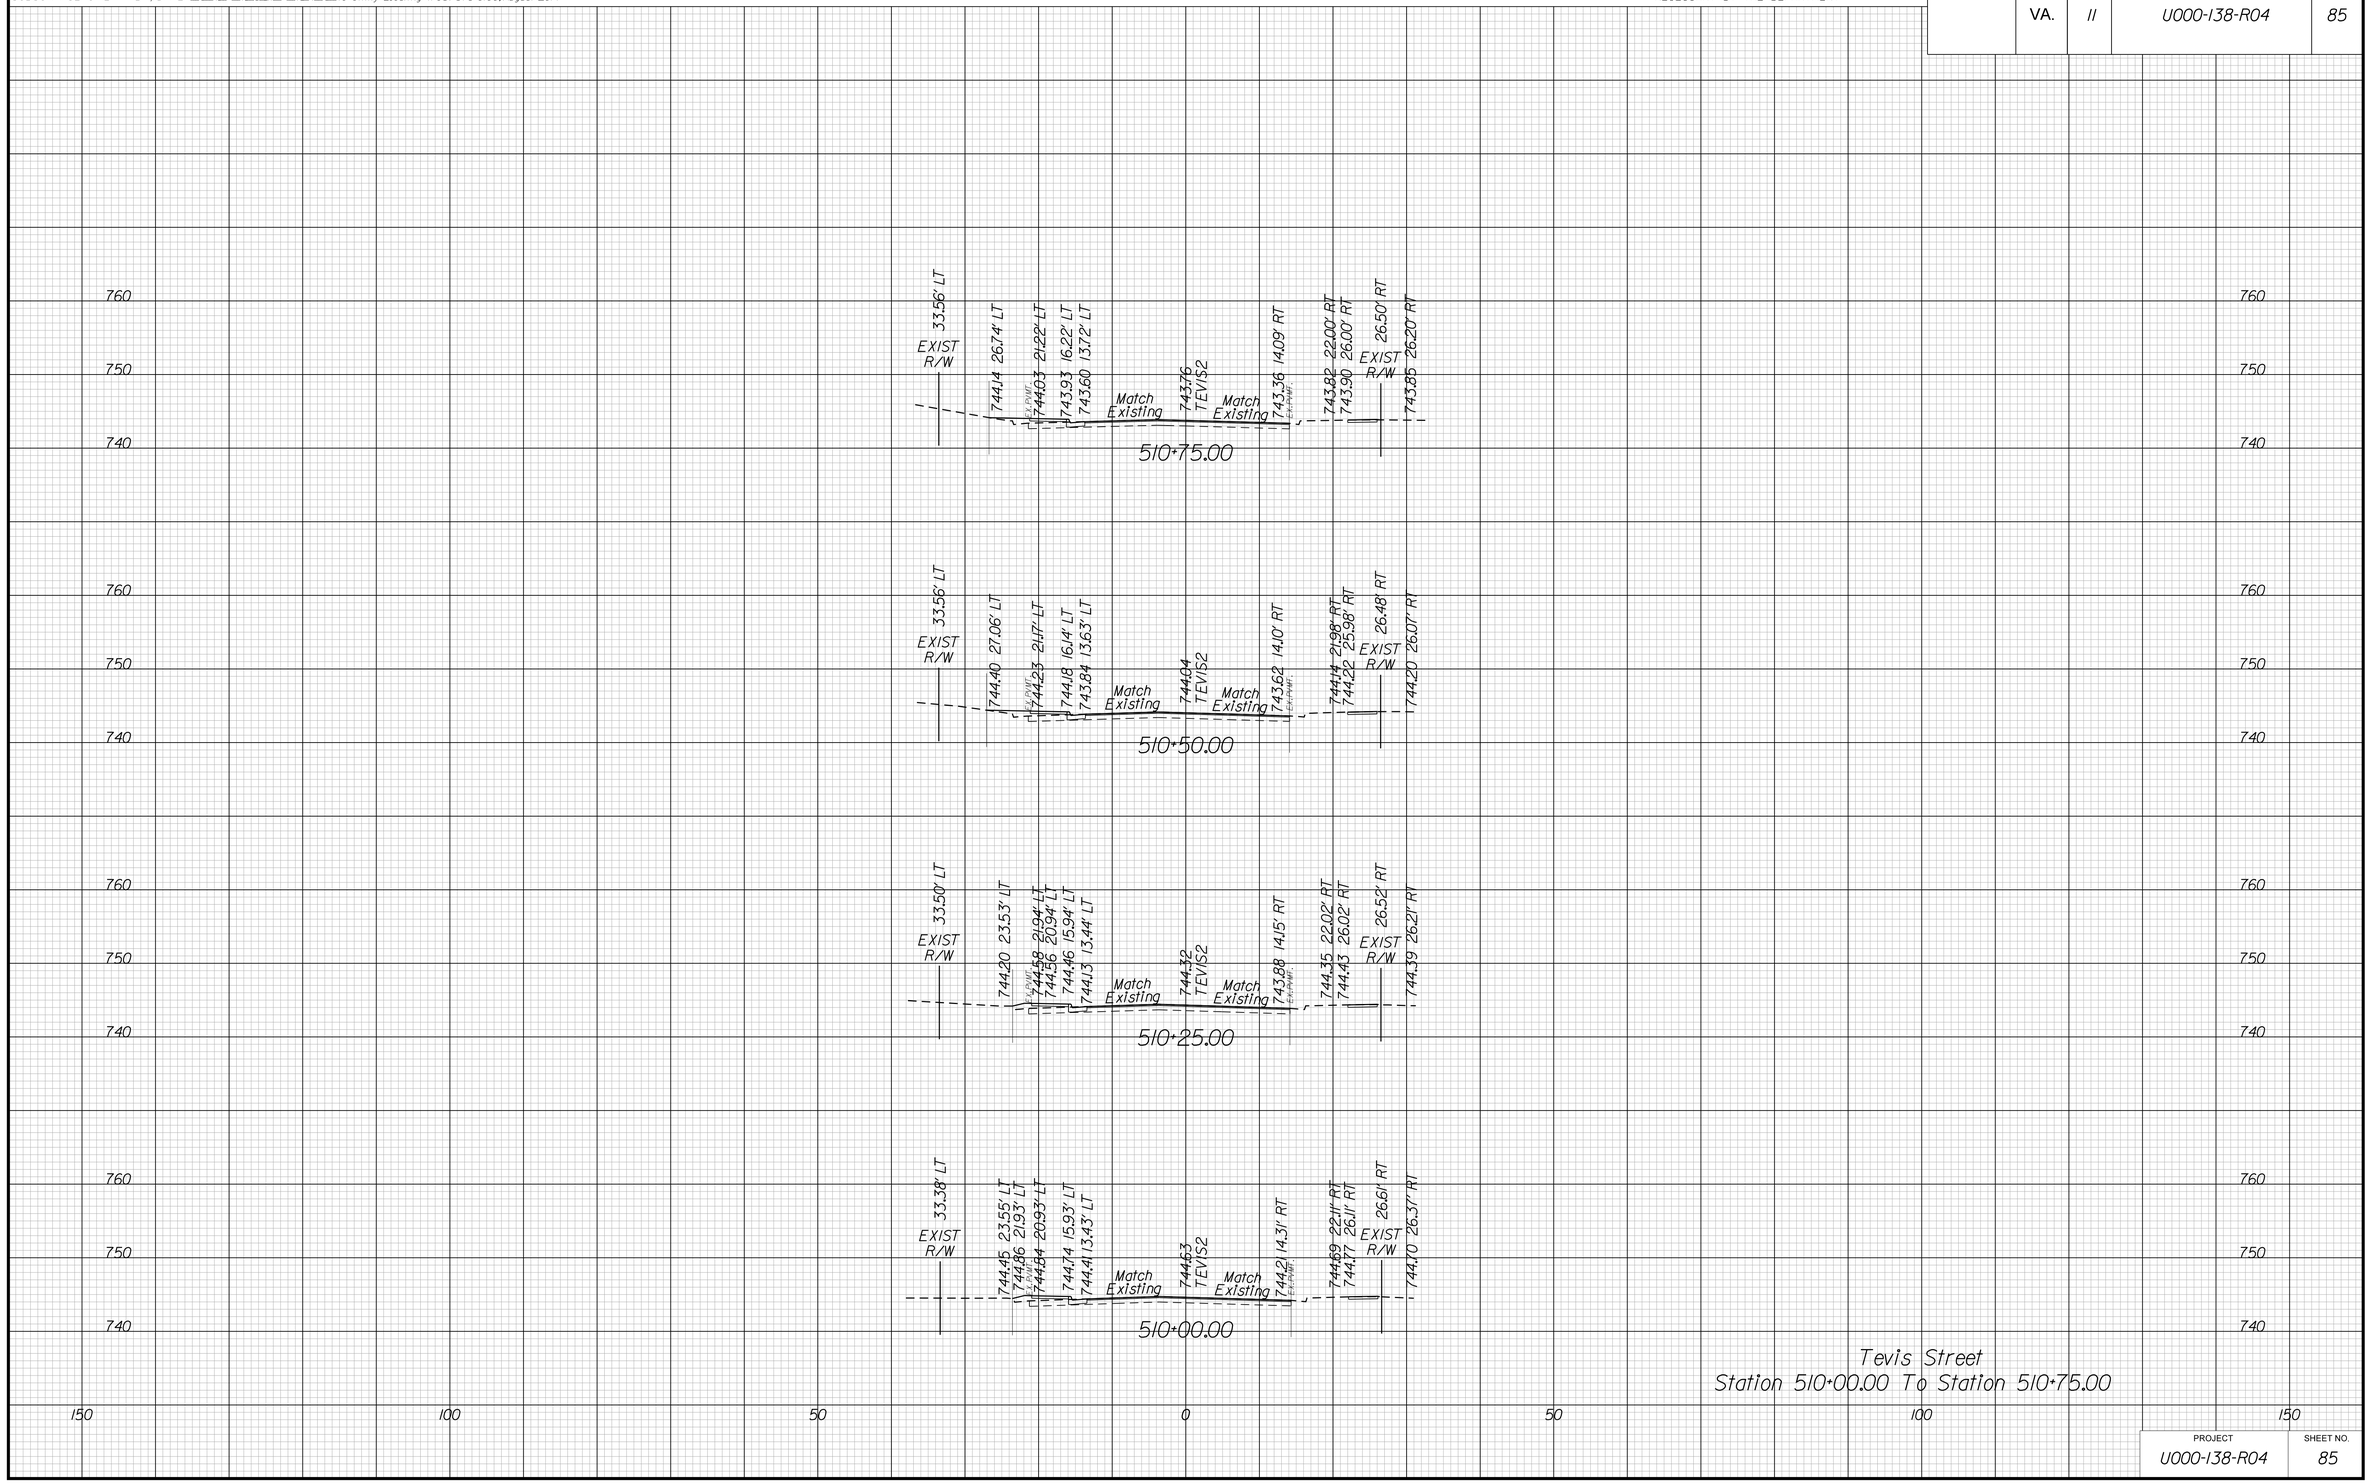

PROJECT	SHEET NO.
U000-138-R04	85

THESE PLANS ARE UNFINISHED AND UNAPPROVED AND MAY NOT BE USED FOR CONSTRUCTION.

5/9/2019
1:45:37 PM

PROJECT MANAGER Perry Eisenach, P.E. - City of Winchester (540) 667-2085
SURVEYED BY, DATE Sidney Thomas, L.S. - Rinker Design Associates (703) 368-7373, October 2014
DESIGN BY John A. Giometti, P.E. - Rinker Design Associates (703) 334-0060
SUBSURFACE UTILITY BY, DATE Matthew Ransiem - Mid Atlantic Utility Locating (703) 378-0100, August 2014

CROSS SECTIONS

SCALE 1 IN. = 10 FT

DESIGN FEATURES RELATING TO CONSTRUCTION OR TO REGULATION AND CONTROL OF TRAFFIC MAY BE SUBJECT TO CHANGE AS DEEMED NECESSARY BY THE DEPARTMENT

REVISED	STATE	STATE ROUTE	STATE PROJECT	SHEET NO.
	VA.	11	U000-138-R04	86

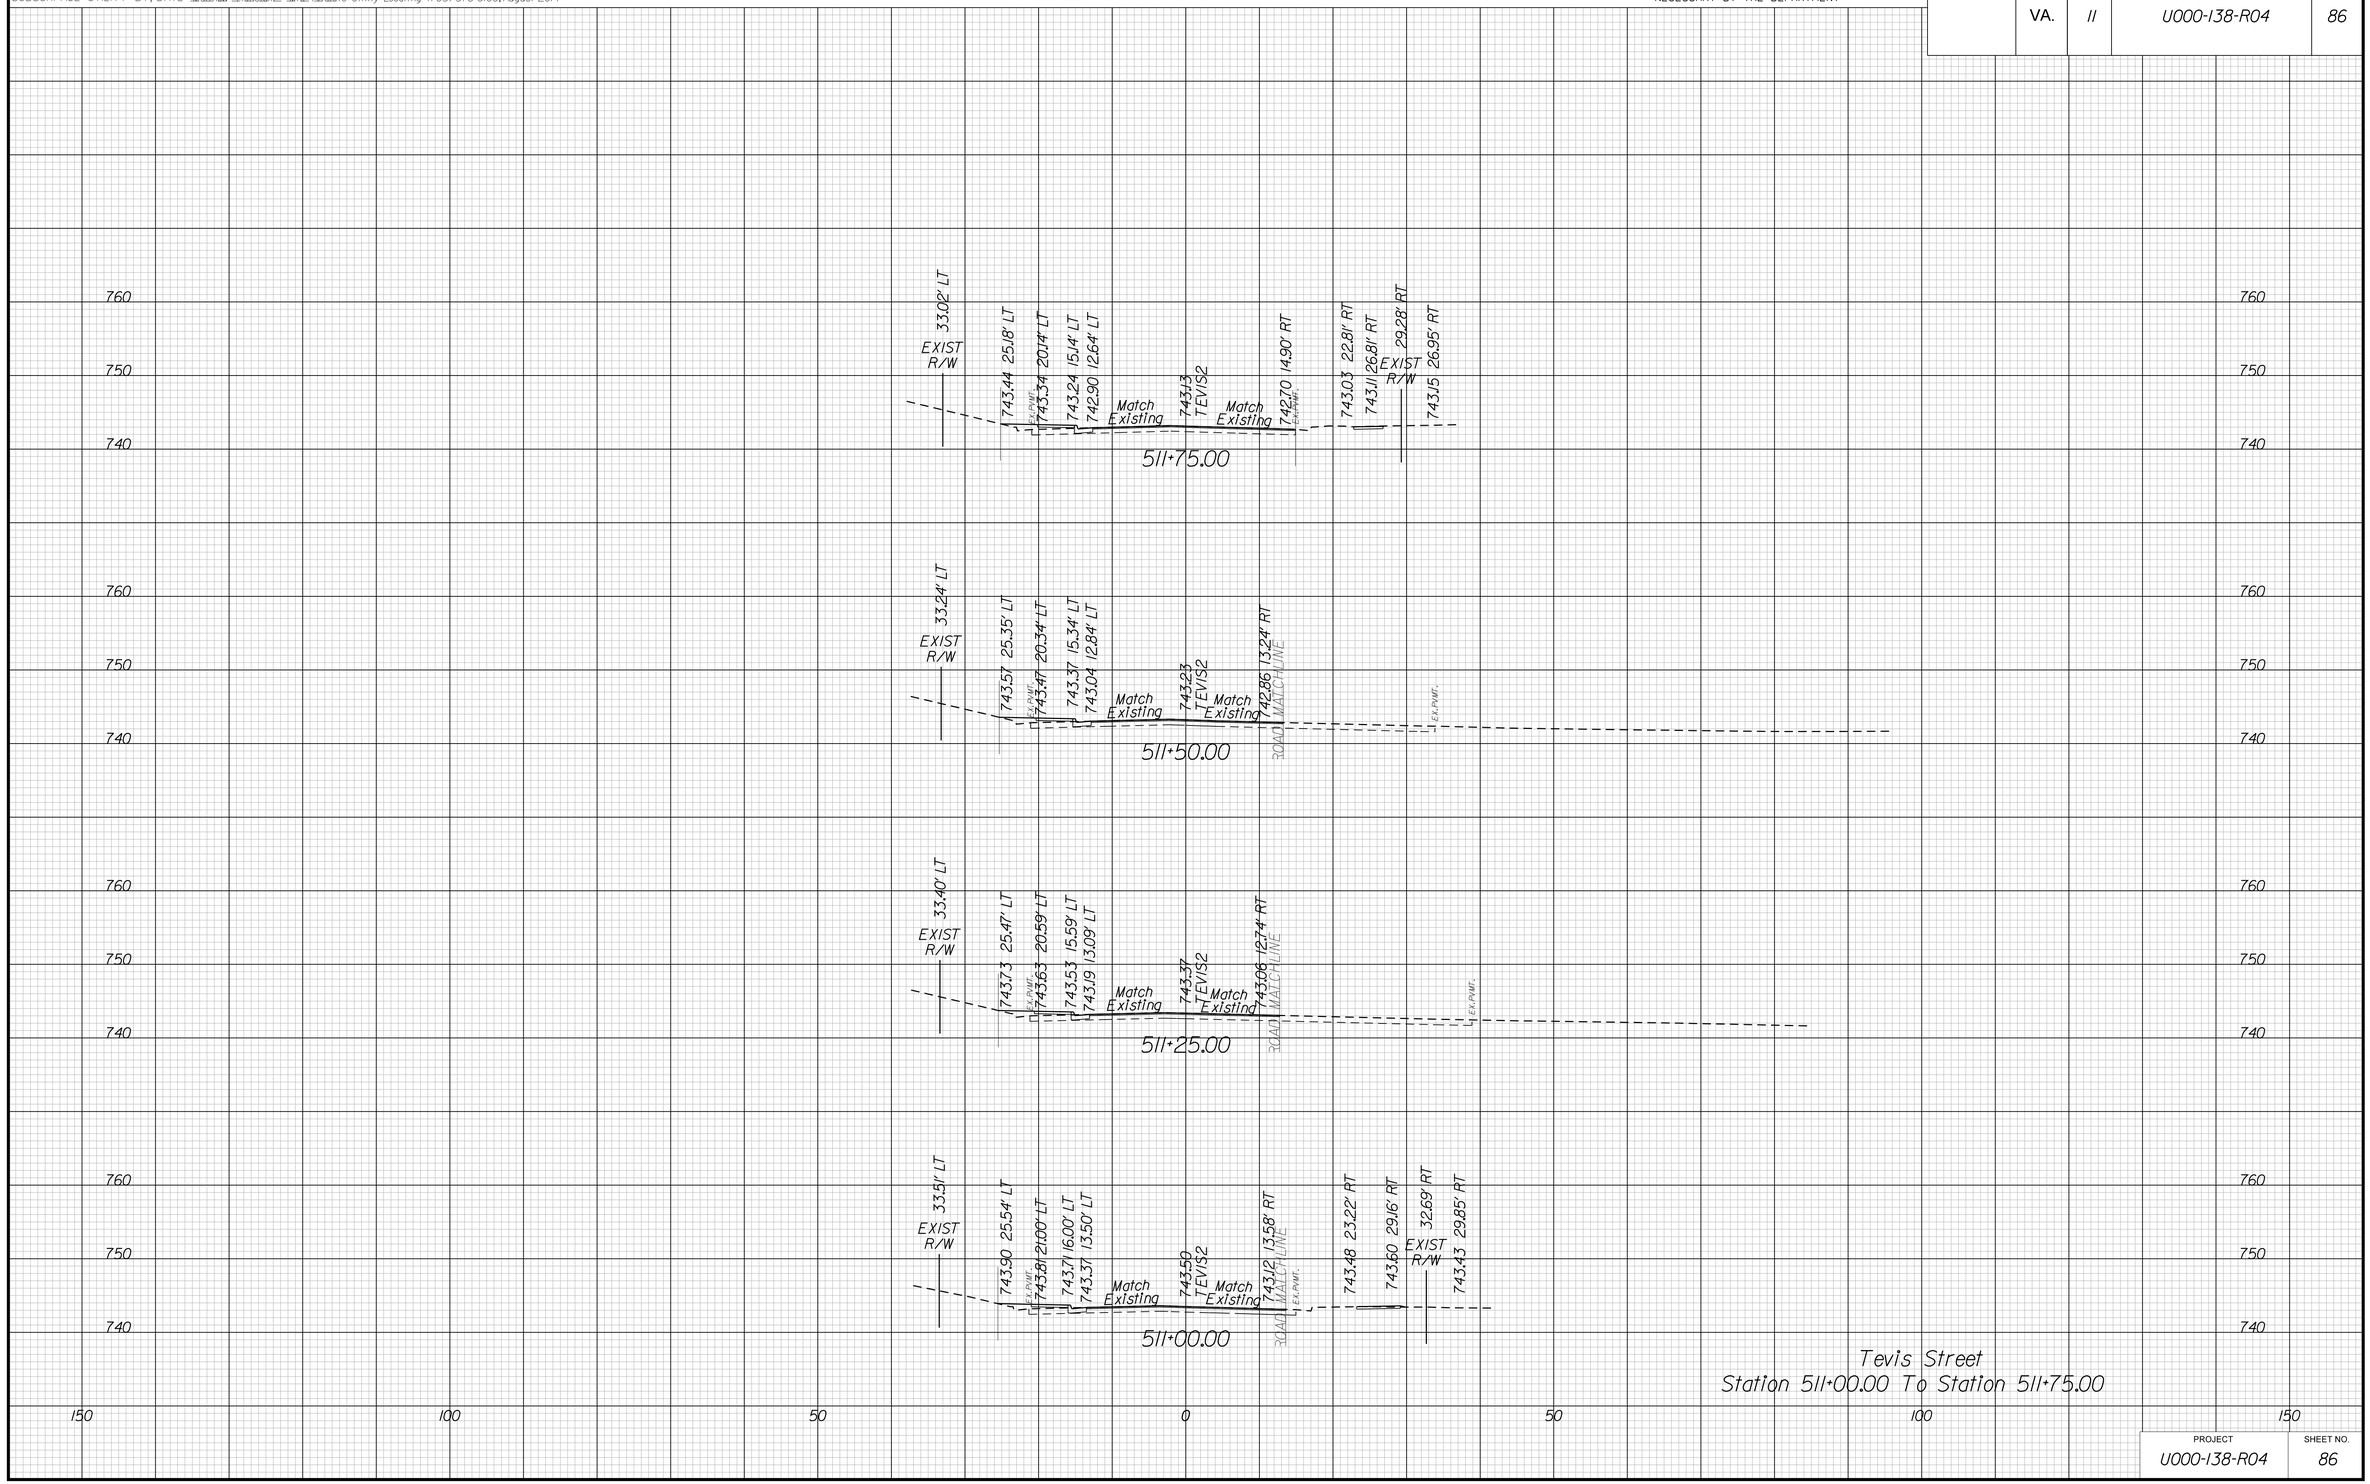

Tevis Street
Station 511+00.00 To Station 511+75.00

PROJECT	SHEET NO.
U000-138-R04	86

THESE PLANS ARE UNFINISHED AND UNAPPROVED AND MAY NOT BE USED FOR CONSTRUCTION.

5/9/2019
1:45:39 PM

PROJECT MANAGER Perry Eisenach, P.E. - City of Winchester (540) 667-2085
SURVEYED BY, DATE Sidney Thomas, L.S. - Rinker Design Associates (703) 368-7373, October 2014
DESIGN BY John A. Giometti, P.E. - Rinker Design Associates (703) 334-0060
SUBSURFACE UTILITY BY, DATE Matthew Ransiem - Mid Atlantic Utility Locating (703) 378-0100, August 2014

CROSS SECTIONS

SCALE 1 IN. = 10 FT

DESIGN FEATURES RELATING TO CONSTRUCTION OR TO REGULATION AND CONTROL OF TRAFFIC MAY BE SUBJECT TO CHANGE AS DEEMED NECESSARY BY THE DEPARTMENT

REVISED	STATE	STATE ROUTE	STATE PROJECT	SHEET NO.
	VA.	11	U000-138-R04	87

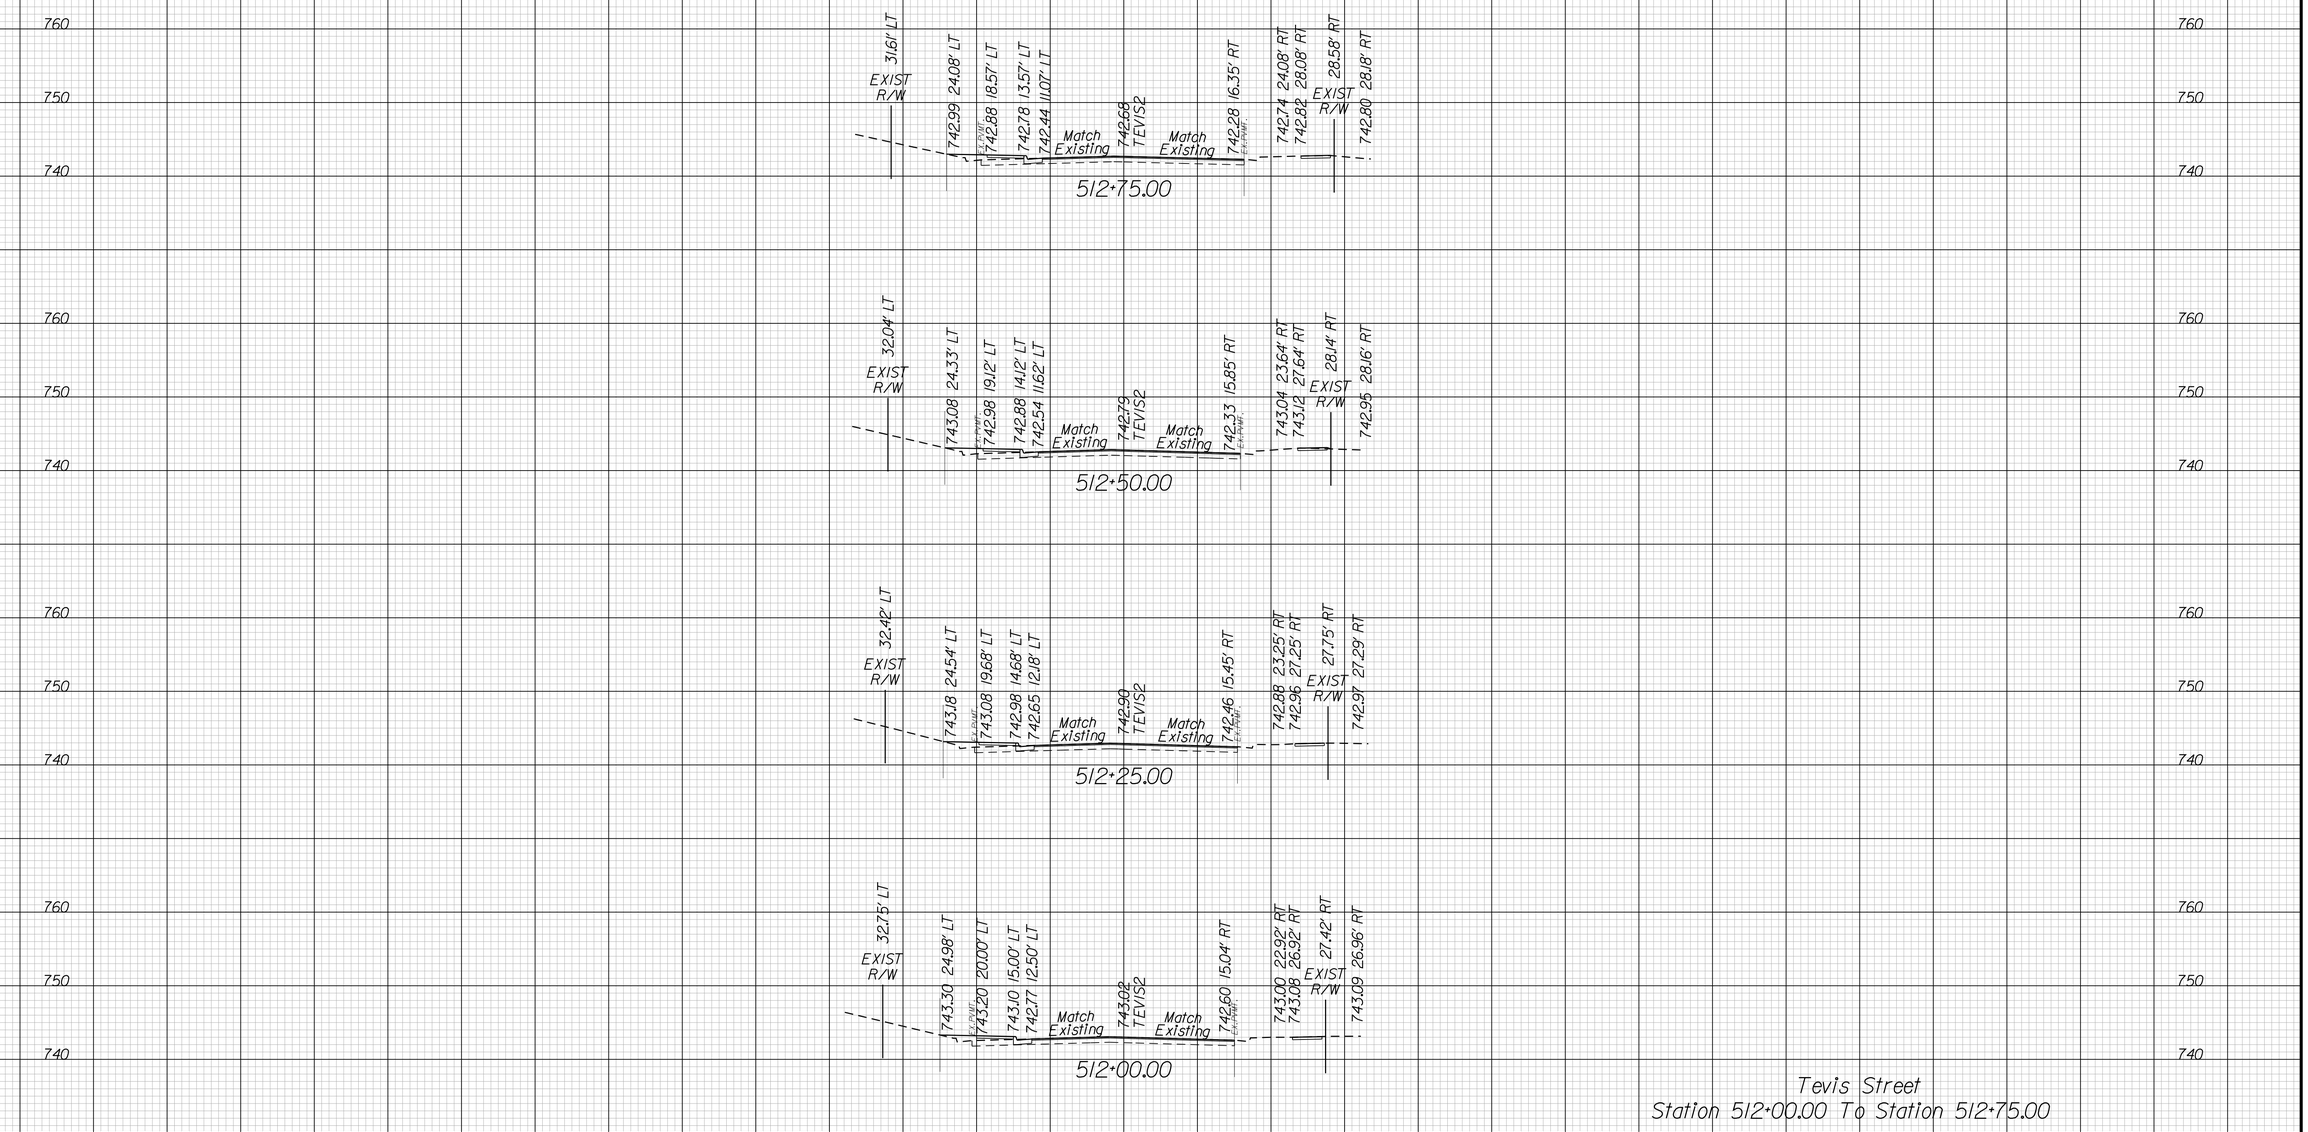

PROJECT	SHEET NO.
U000-138-R04	87

THESE PLANS ARE UNFINISHED AND UNAPPROVED AND MAY NOT BE USED FOR CONSTRUCTION.

5/9/2019
1:45:41 PM

PROJECT MANAGER Perry Eisenach, P.E. - City of Winchester (540) 667-2085
SURVEYED BY, DATE Sidney Thomas, L.S. - Rinker Design Associates (703) 368-7373, October 2014
DESIGN BY John A. Giometti, P.E. - Rinker Design Associates (703) 334-0060
SUBSURFACE UTILITY BY, DATE Matthew Ransiem - Mid Atlantic Utility Locating (703) 378-0100, August 2014

CROSS SECTIONS

SCALE 1 IN. = 10 FT

DESIGN FEATURES RELATING TO CONSTRUCTION OR TO REGULATION AND CONTROL OF TRAFFIC MAY BE SUBJECT TO CHANGE AS DEEMED NECESSARY BY THE DEPARTMENT

REVISED	STATE	STATE ROUTE	STATE PROJECT	SHEET NO.
	VA.	11	U000-138-R04	88

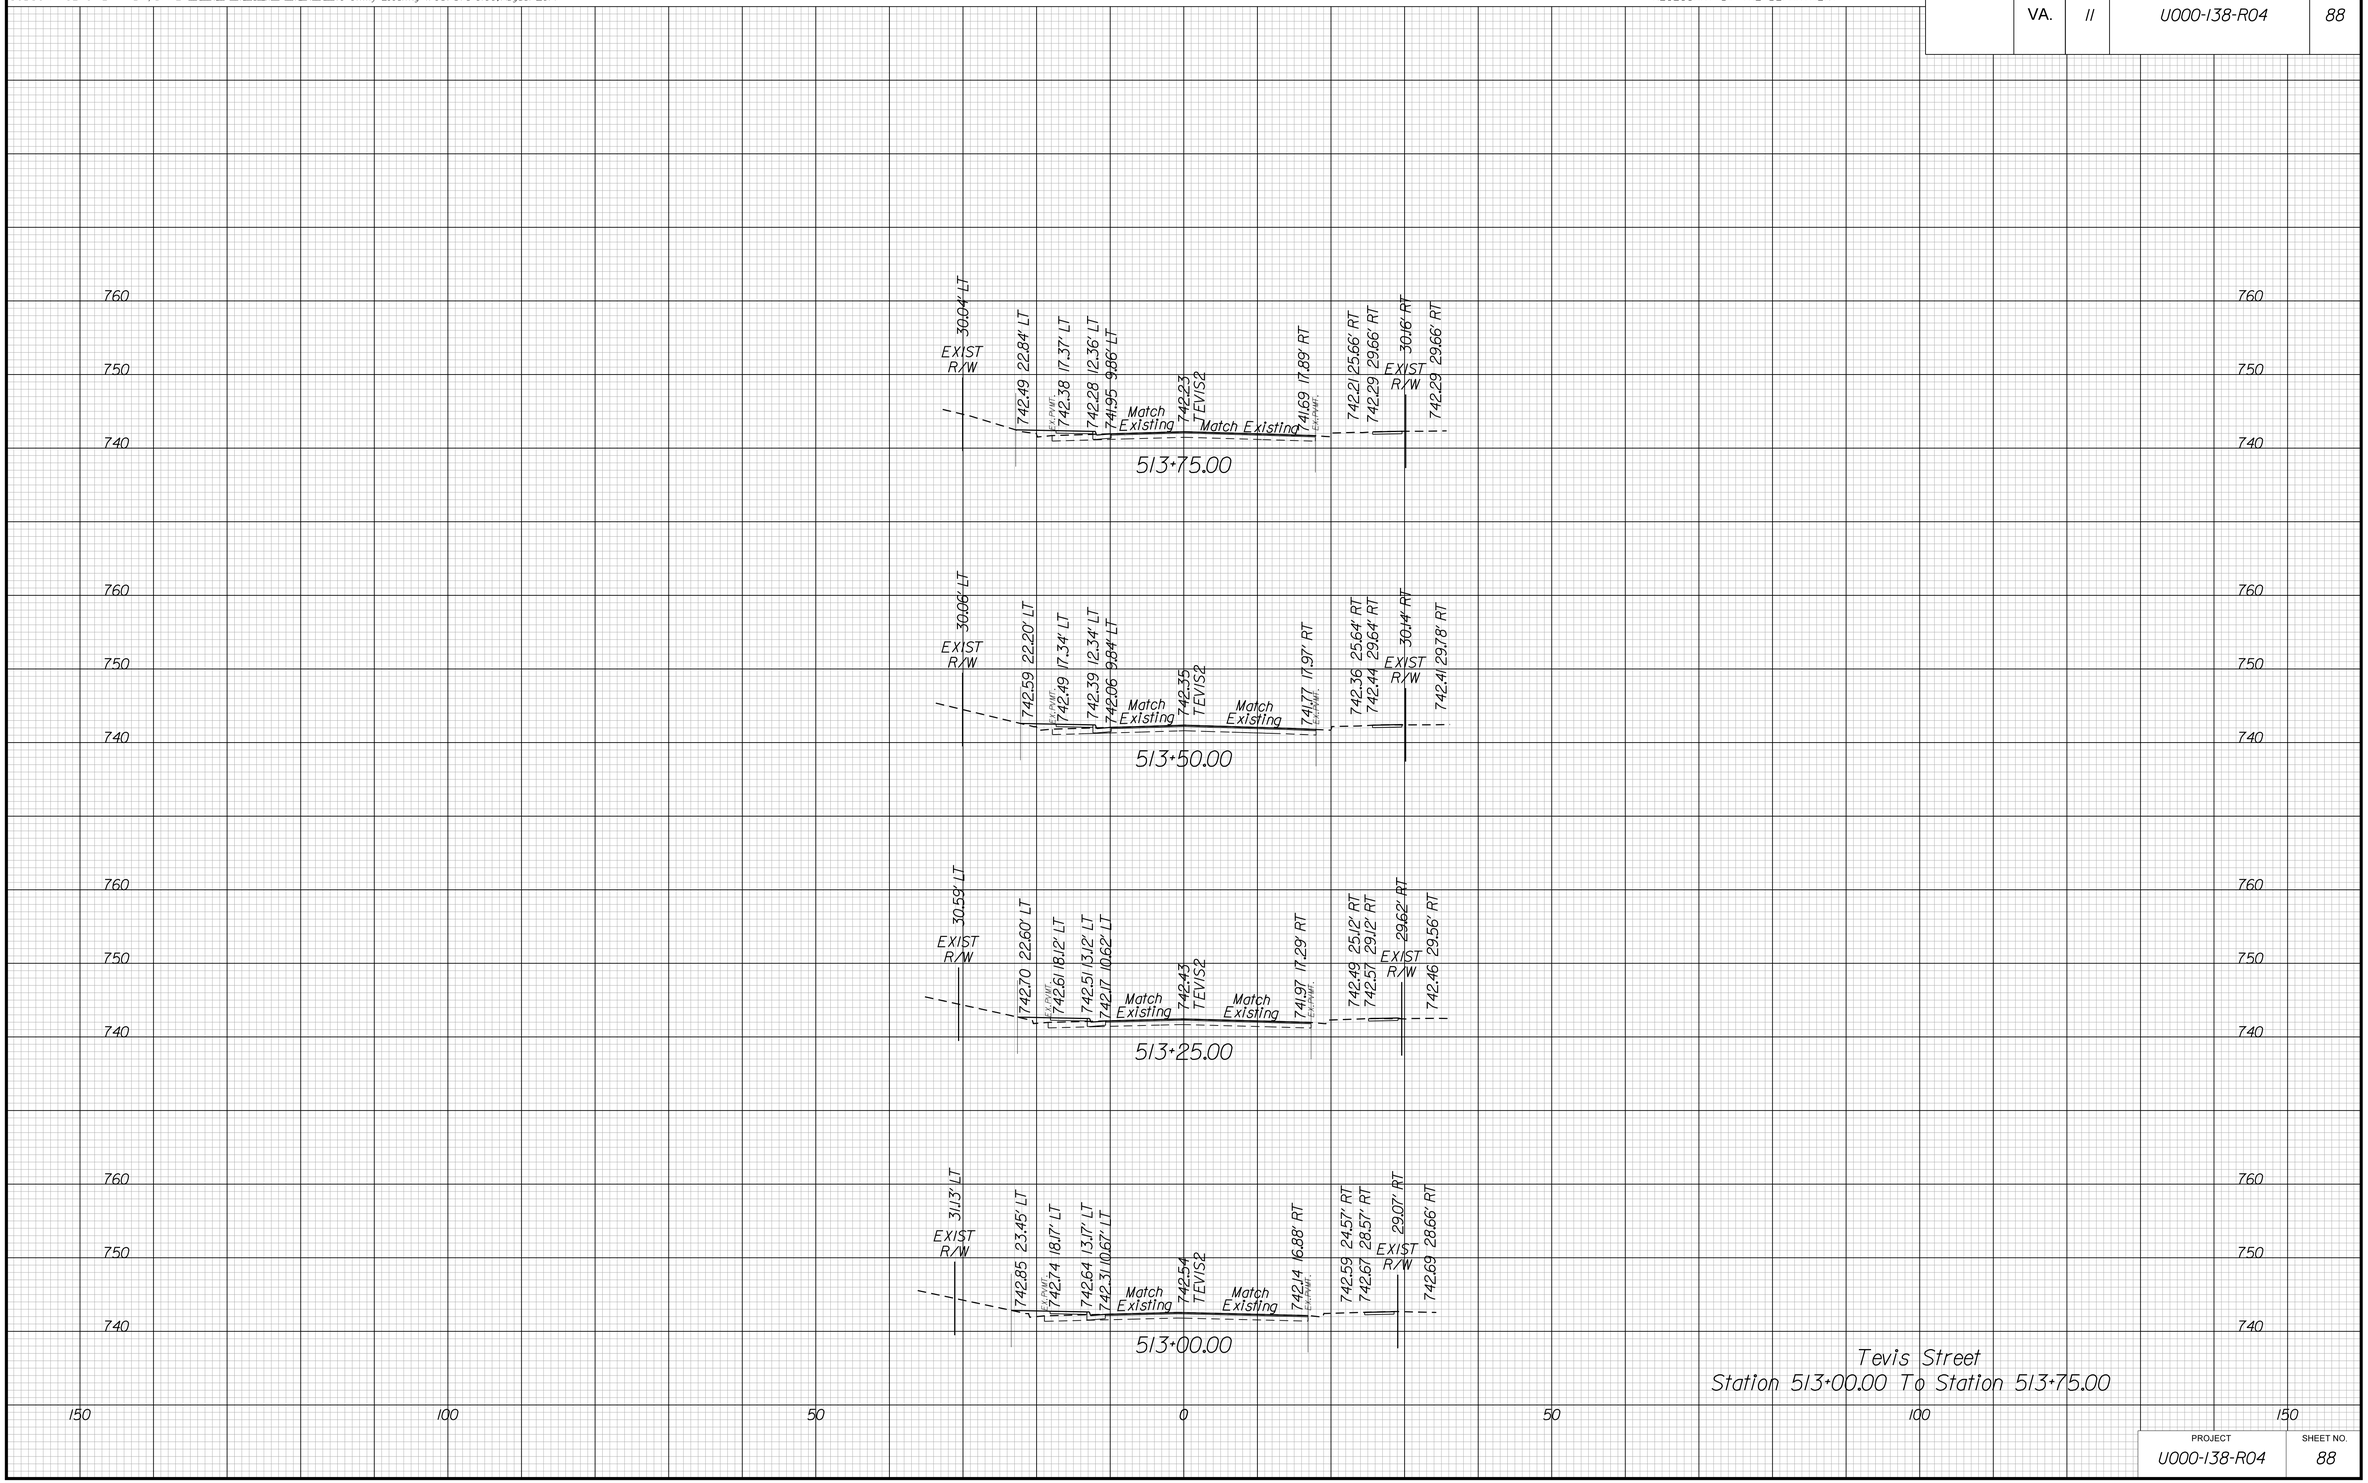

Tevis Street
Station 513+00.00 To Station 513+75.00

PROJECT	SHEET NO.
U000-138-R04	88

THESE PLANS ARE UNFINISHED AND UNAPPROVED AND MAY NOT BE USED FOR CONSTRUCTION.

5/9/2019
1:45:43 PM

PROJECT MANAGER Perry Eisenach, P.E. - City of Winchester (540) 667-2085
SURVEYED BY, DATE Sidney Thomas, L.S. - Rinker Design Associates (703) 368-7373, October 2014
DESIGN BY John A. Giometti, P.E. - Rinker Design Associates (703) 334-0060
SUBSURFACE UTILITY BY, DATE Matthew Ransiem - Mid Atlantic Utility Locating (703) 378-0100, August 2014

CROSS SECTIONS

SCALE 1 IN. = 10 FT

DESIGN FEATURES RELATING TO CONSTRUCTION OR TO REGULATION AND CONTROL OF TRAFFIC MAY BE SUBJECT TO CHANGE AS DEEMED NECESSARY BY THE DEPARTMENT

REVISED	STATE	STATE ROUTE	STATE PROJECT	SHEET NO.
	VA.	11	U000-138-R04	89

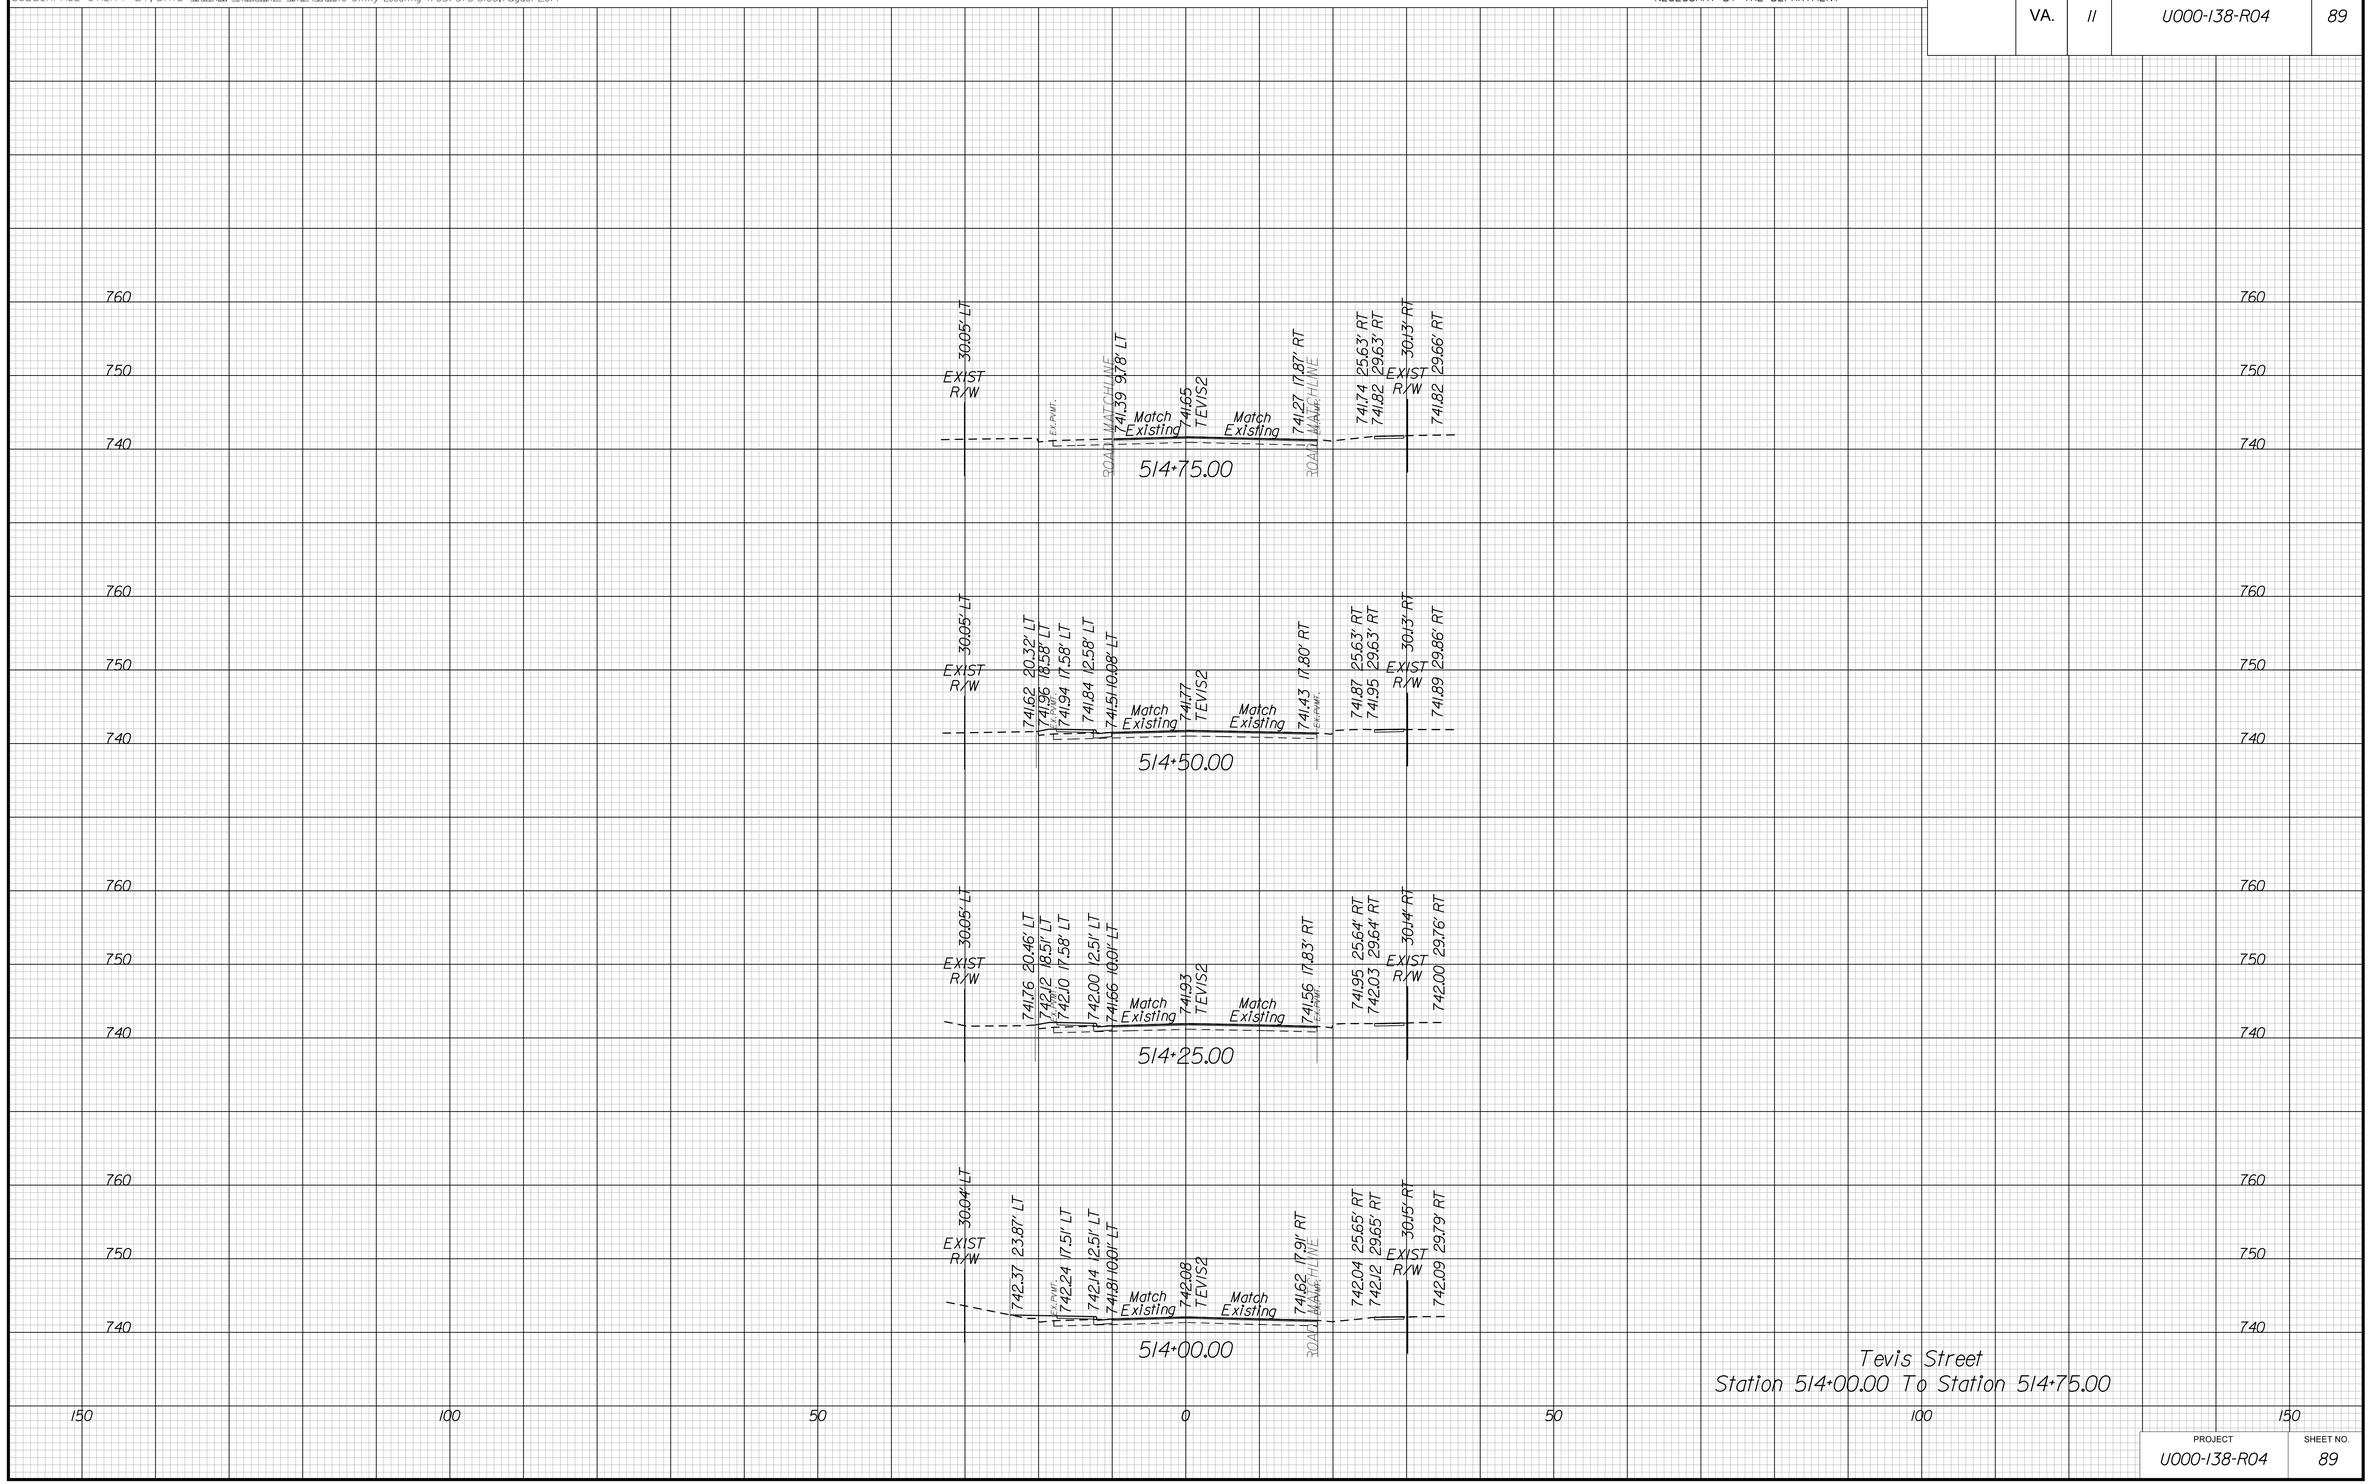

Tevis Street
Station 514+00.00 To Station 514+75.00

PROJECT	SHEET NO.
U000-138-R04	89

THESE PLANS ARE UNFINISHED AND UNAPPROVED AND MAY NOT BE USED FOR CONSTRUCTION.

5/9/2019
1:45:45 PM

PROJECT MANAGER Perry Eisenach, P.E. - City of Winchester (540) 667-2085
SURVEYED BY, DATE Sidney Thomas, L.S. - Rinker Design Associates (703) 368-7373, October 2014
DESIGN BY John A. Giometti, P.E. - Rinker Design Associates (703) 334-0060
SUBSURFACE UTILITY BY, DATE Matthew Ransiem - Mid Atlantic Utility Locating (703) 378-0100, August 2014

CROSS SECTIONS

SCALE 1 IN. = 10 FT

DESIGN FEATURES RELATING TO CONSTRUCTION OR TO REGULATION AND CONTROL OF TRAFFIC MAY BE SUBJECT TO CHANGE AS DEEMED NECESSARY BY THE DEPARTMENT

REVISED	STATE	STATE ROUTE	STATE PROJECT	SHEET NO.
	VA.	11	U000-138-R04	90

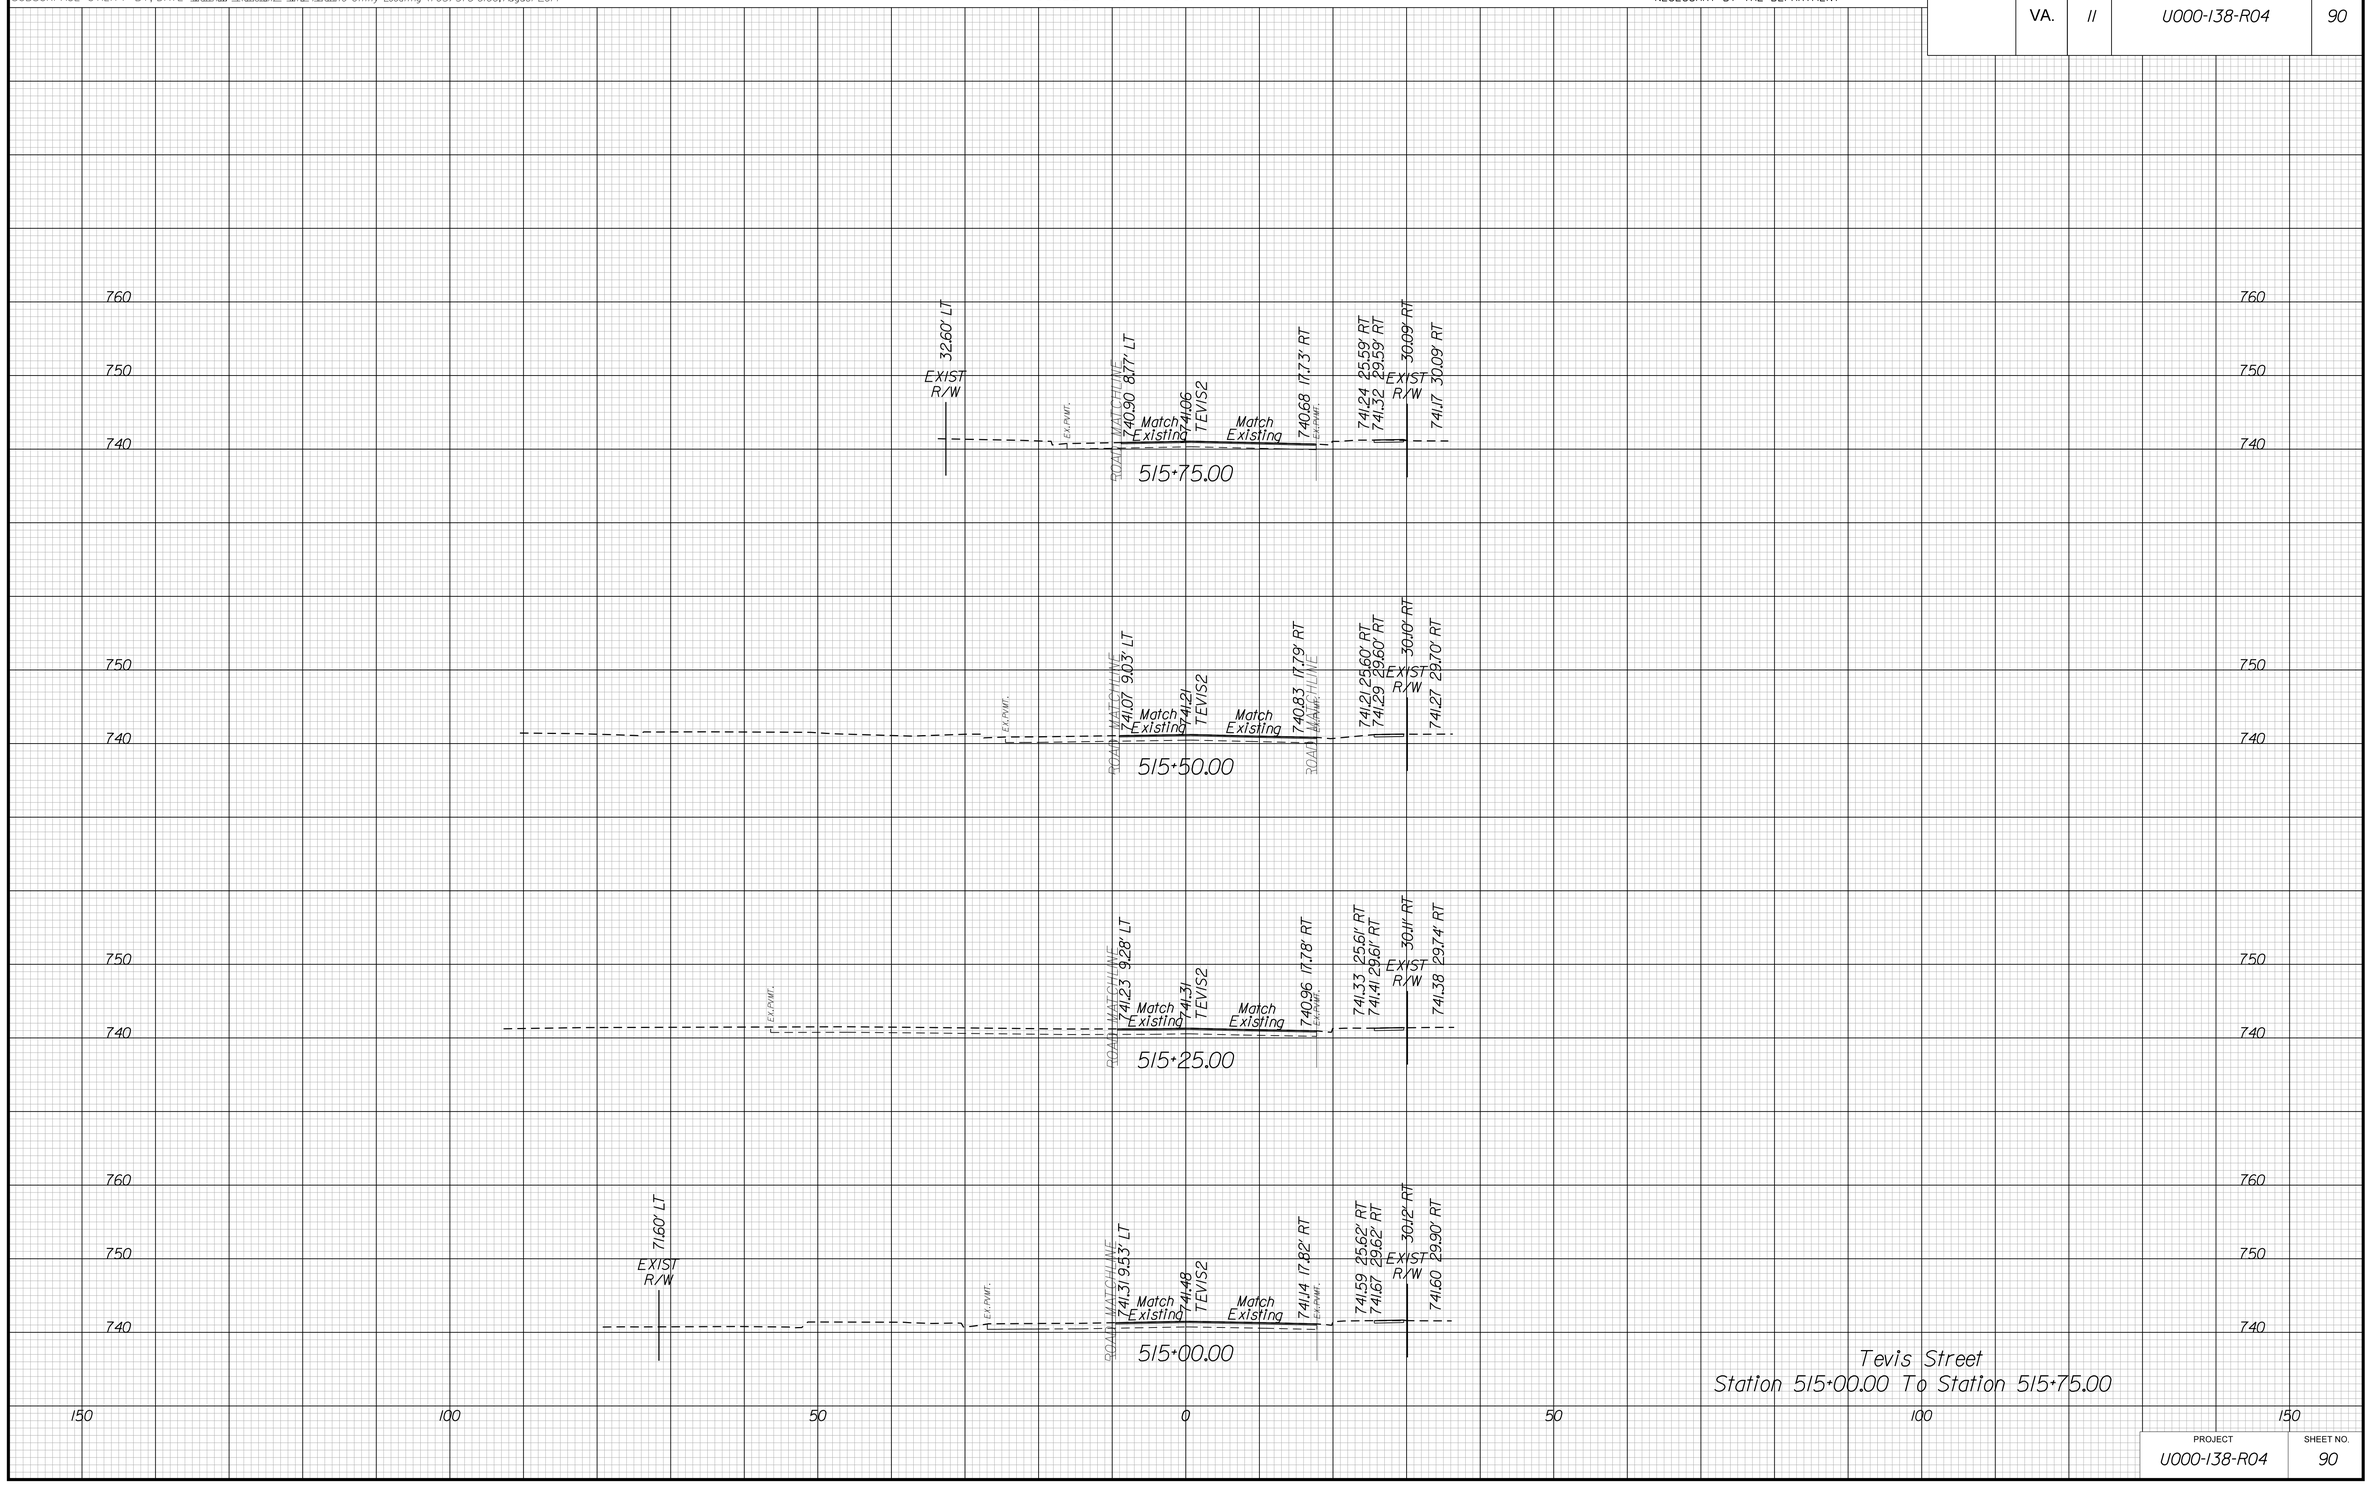

Tevis Street
Station 515+00.00 To Station 515+75.00

PROJECT	SHEET NO.
U000-138-R04	90

THESE PLANS ARE UNFINISHED AND UNAPPROVED AND MAY NOT BE USED FOR CONSTRUCTION.

5/9/2019
1:45:46 PM

PROJECT MANAGER Perry Eisenach, P.E. - City of Winchester (540) 667-2085
SURVEYED BY, DATE Sidney Thomas, L.S. - Rinker Design Associates (703) 368-7373, October 2014
DESIGN BY John A. Giometti, P.E. - Rinker Design Associates (703) 334-0060
SUBSURFACE UTILITY BY, DATE Matthew Ransiem - Mid Atlantic Utility Locating (703) 378-0100, August 2014

CROSS SECTIONS

SCALE 1 IN. = 10 FT

DESIGN FEATURES RELATING TO CONSTRUCTION OR TO REGULATION AND CONTROL OF TRAFFIC MAY BE SUBJECT TO CHANGE AS DEEMED NECESSARY BY THE DEPARTMENT

REVISED	STATE	STATE ROUTE	STATE PROJECT	SHEET NO.
	VA.	11	U000-138-R04	91

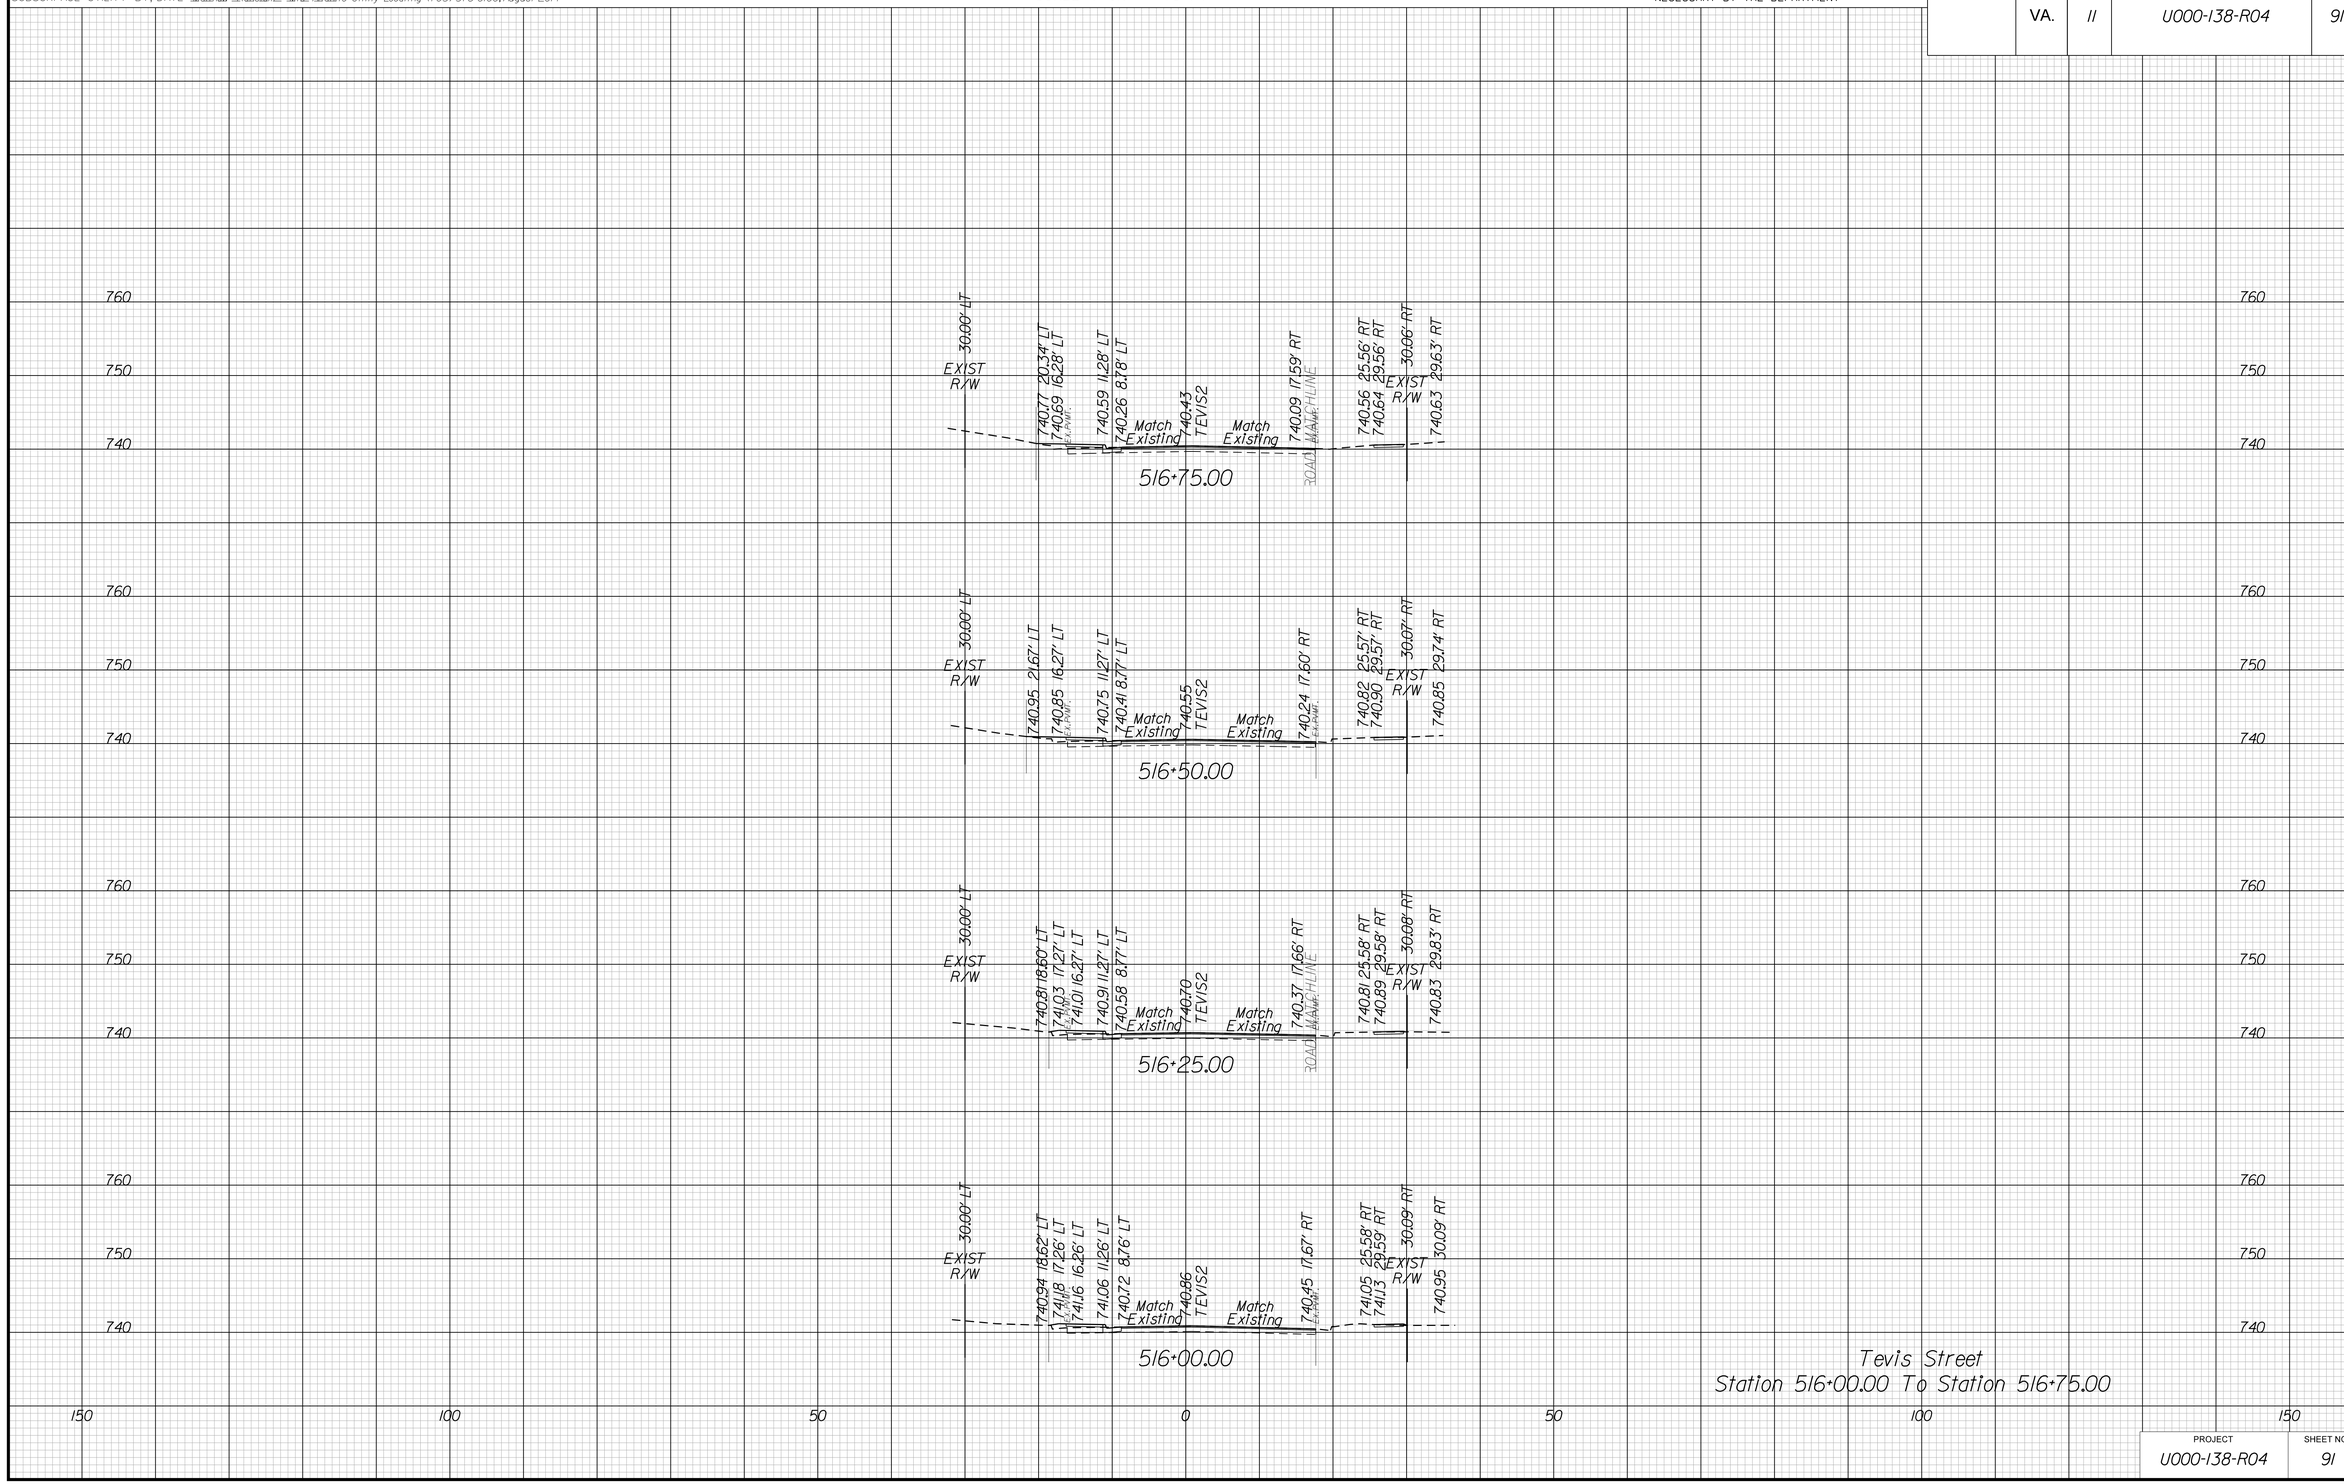

Tevis Street
Station 516+00.00 To Station 516+75.00

PROJECT	SHEET NO.
U000-138-R04	91

THESE PLANS ARE UNFINISHED AND UNAPPROVED AND MAY NOT BE USED FOR CONSTRUCTION.

5/9/2019
1:45:48 PM

PROJECT MANAGER Perry Eisenach, P.E. - City of Winchester (540) 667-2085
SURVEYED BY, DATE Sidney Thomas, L.S. - Rinker Design Associates (703) 368-7373, October 2014
DESIGN BY John A. Giometti, P.E. - Rinker Design Associates (703) 334-0060
SUBSURFACE UTILITY BY, DATE Matthew Ransiem - Mid Atlantic Utility Locating (703) 378-0100, August 2014

CROSS SECTIONS

SCALE 1 IN. = 10 FT

DESIGN FEATURES RELATING TO CONSTRUCTION OR TO REGULATION AND CONTROL OF TRAFFIC MAY BE SUBJECT TO CHANGE AS DEEMED NECESSARY BY THE DEPARTMENT

REVISED	STATE	STATE ROUTE	STATE PROJECT	SHEET NO.
	VA.	11	U000-138-R04	92

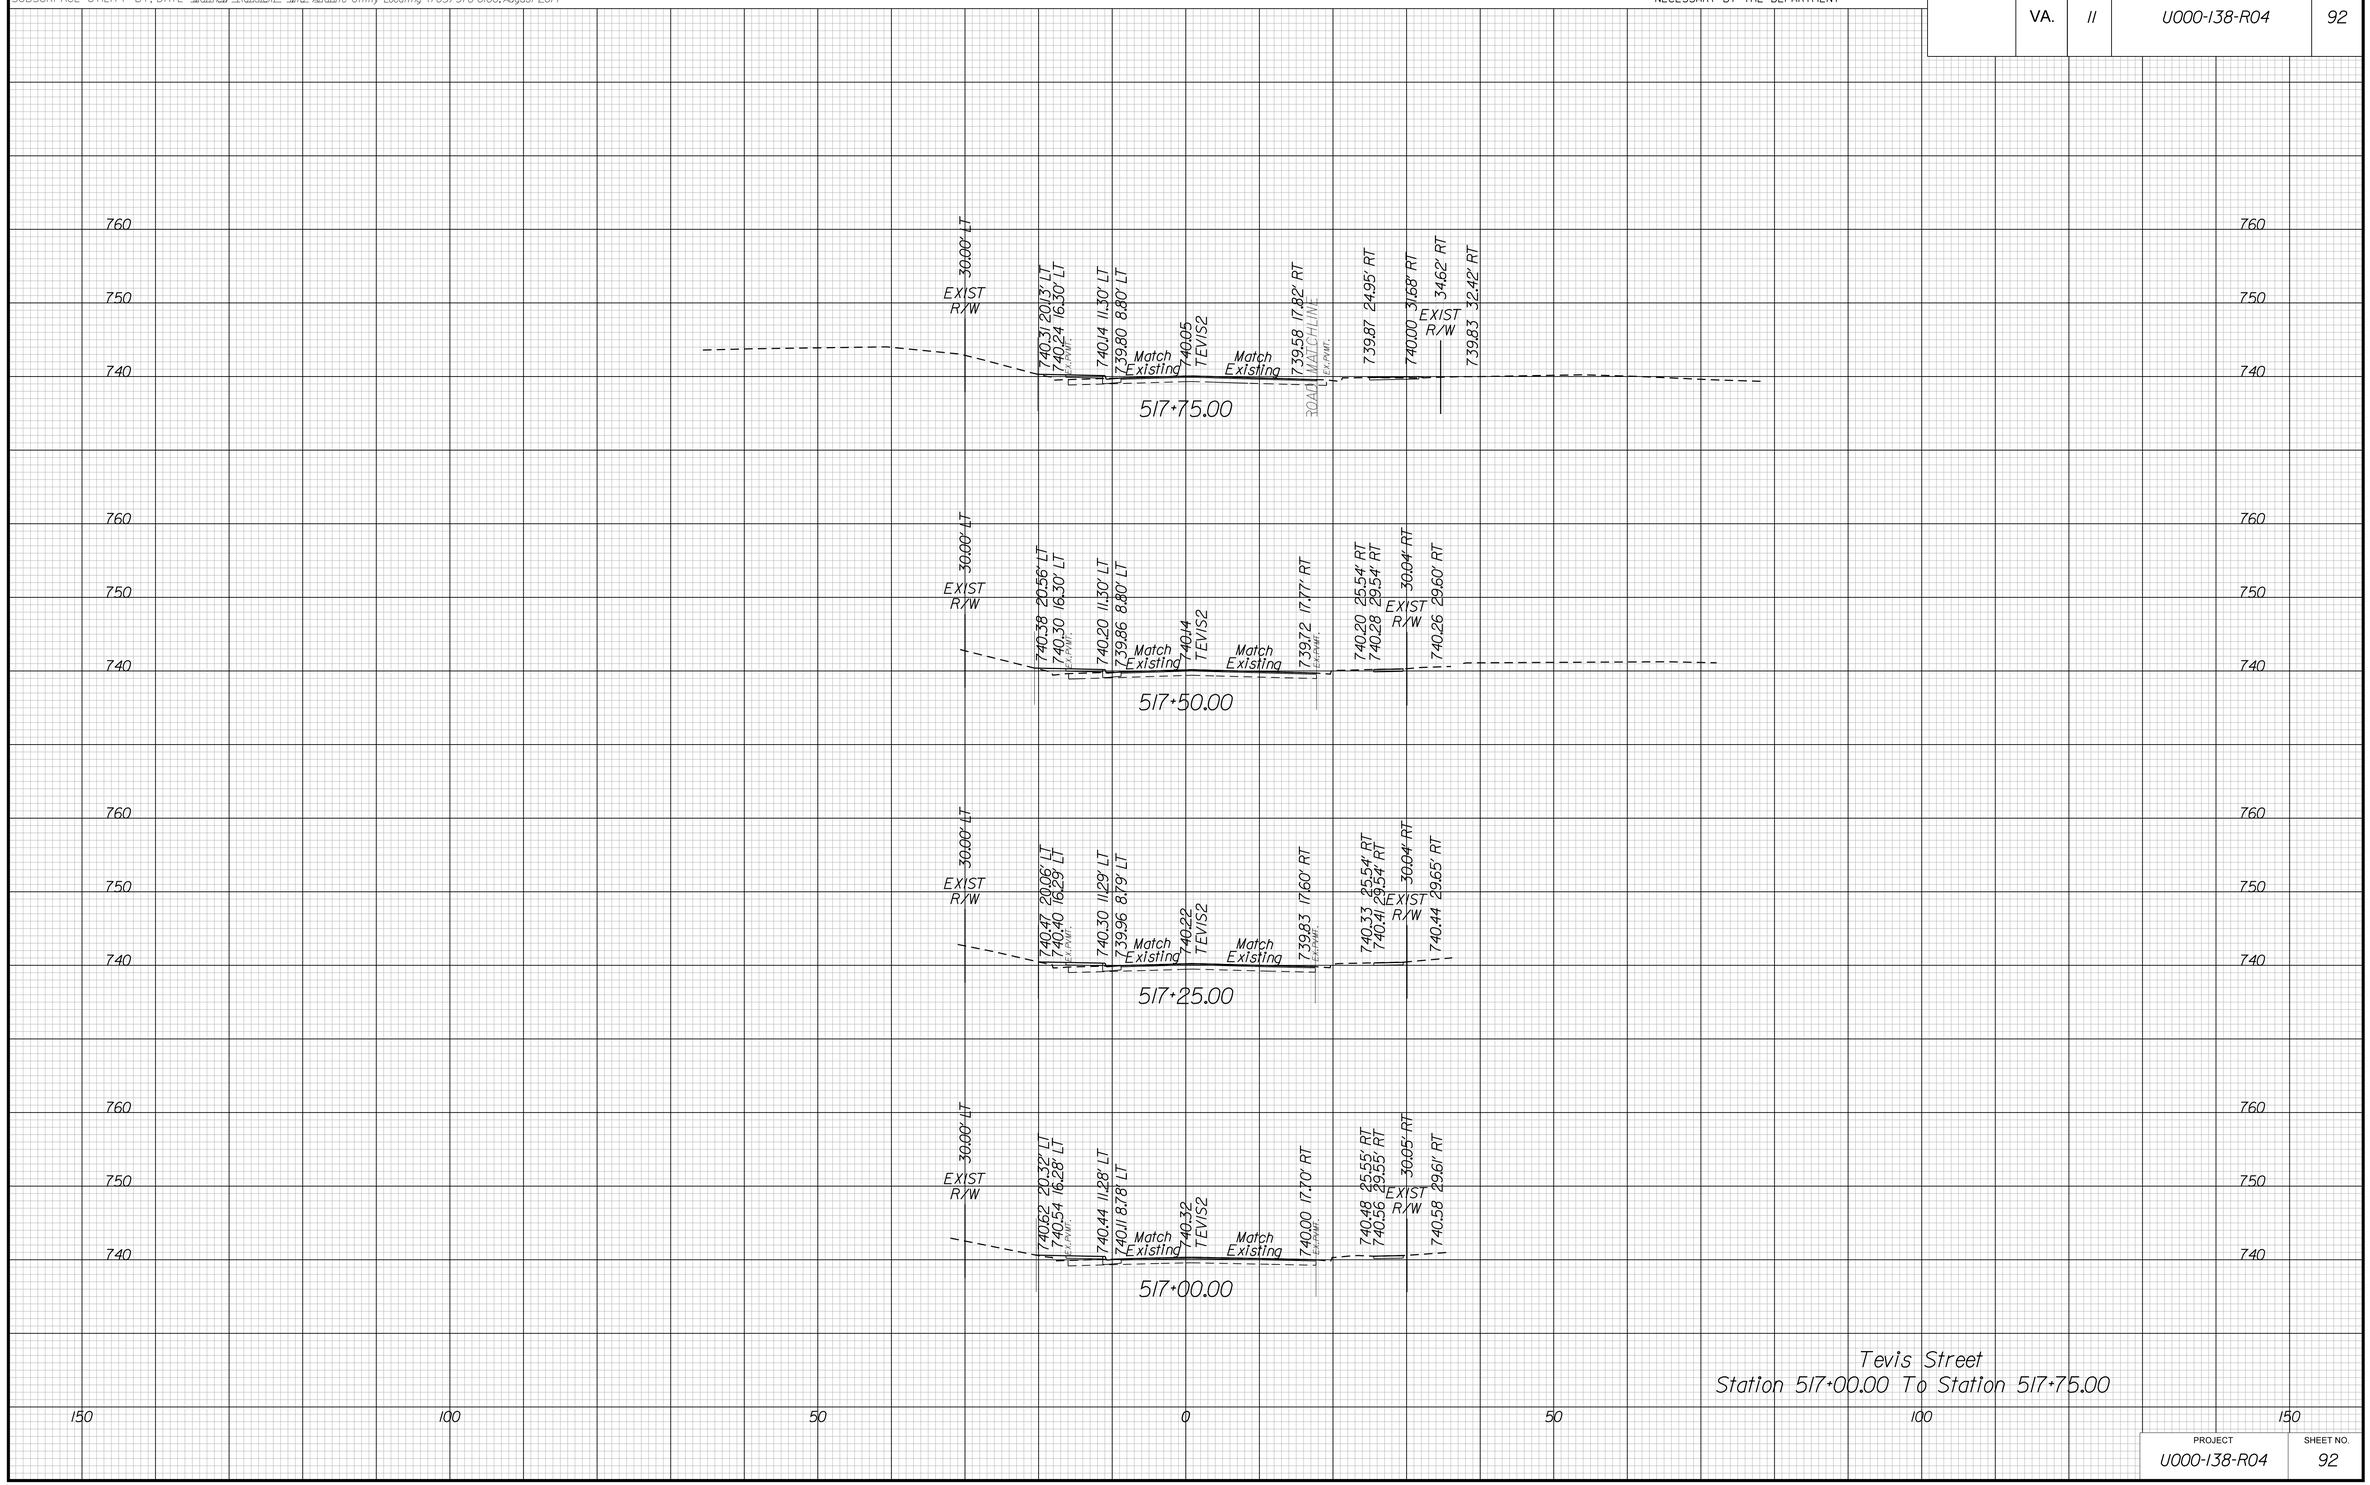

Tevis Street
Station 517+00.00 To Station 517+75.00

PROJECT	SHEET NO.
U000-138-R04	92

THESE PLANS ARE UNFINISHED AND UNAPPROVED AND MAY NOT BE USED FOR CONSTRUCTION.

5/9/2019
1:45:50 PM

PROJECT MANAGER Perry Eisenach, P.E. - City of Winchester (540) 667-2085
SURVEYED BY, DATE Sidney Thomas, L.S. - Rinker Design Associates (703) 368-7373, October 2014
DESIGN BY John A. Giometti, P.E. - Rinker Design Associates (703) 334-0060
SUBSURFACE UTILITY BY, DATE Matthew Ransiem - Mid Atlantic Utility Locating (703) 378-0100, August 2014

CROSS SECTIONS

SCALE 1 IN. = 10 FT

DESIGN FEATURES RELATING TO CONSTRUCTION OR TO REGULATION AND CONTROL OF TRAFFIC MAY BE SUBJECT TO CHANGE AS DEEMED NECESSARY BY THE DEPARTMENT

REVISED	STATE	STATE ROUTE	STATE PROJECT	SHEET NO.
	VA.	11	U000-138-R04	93

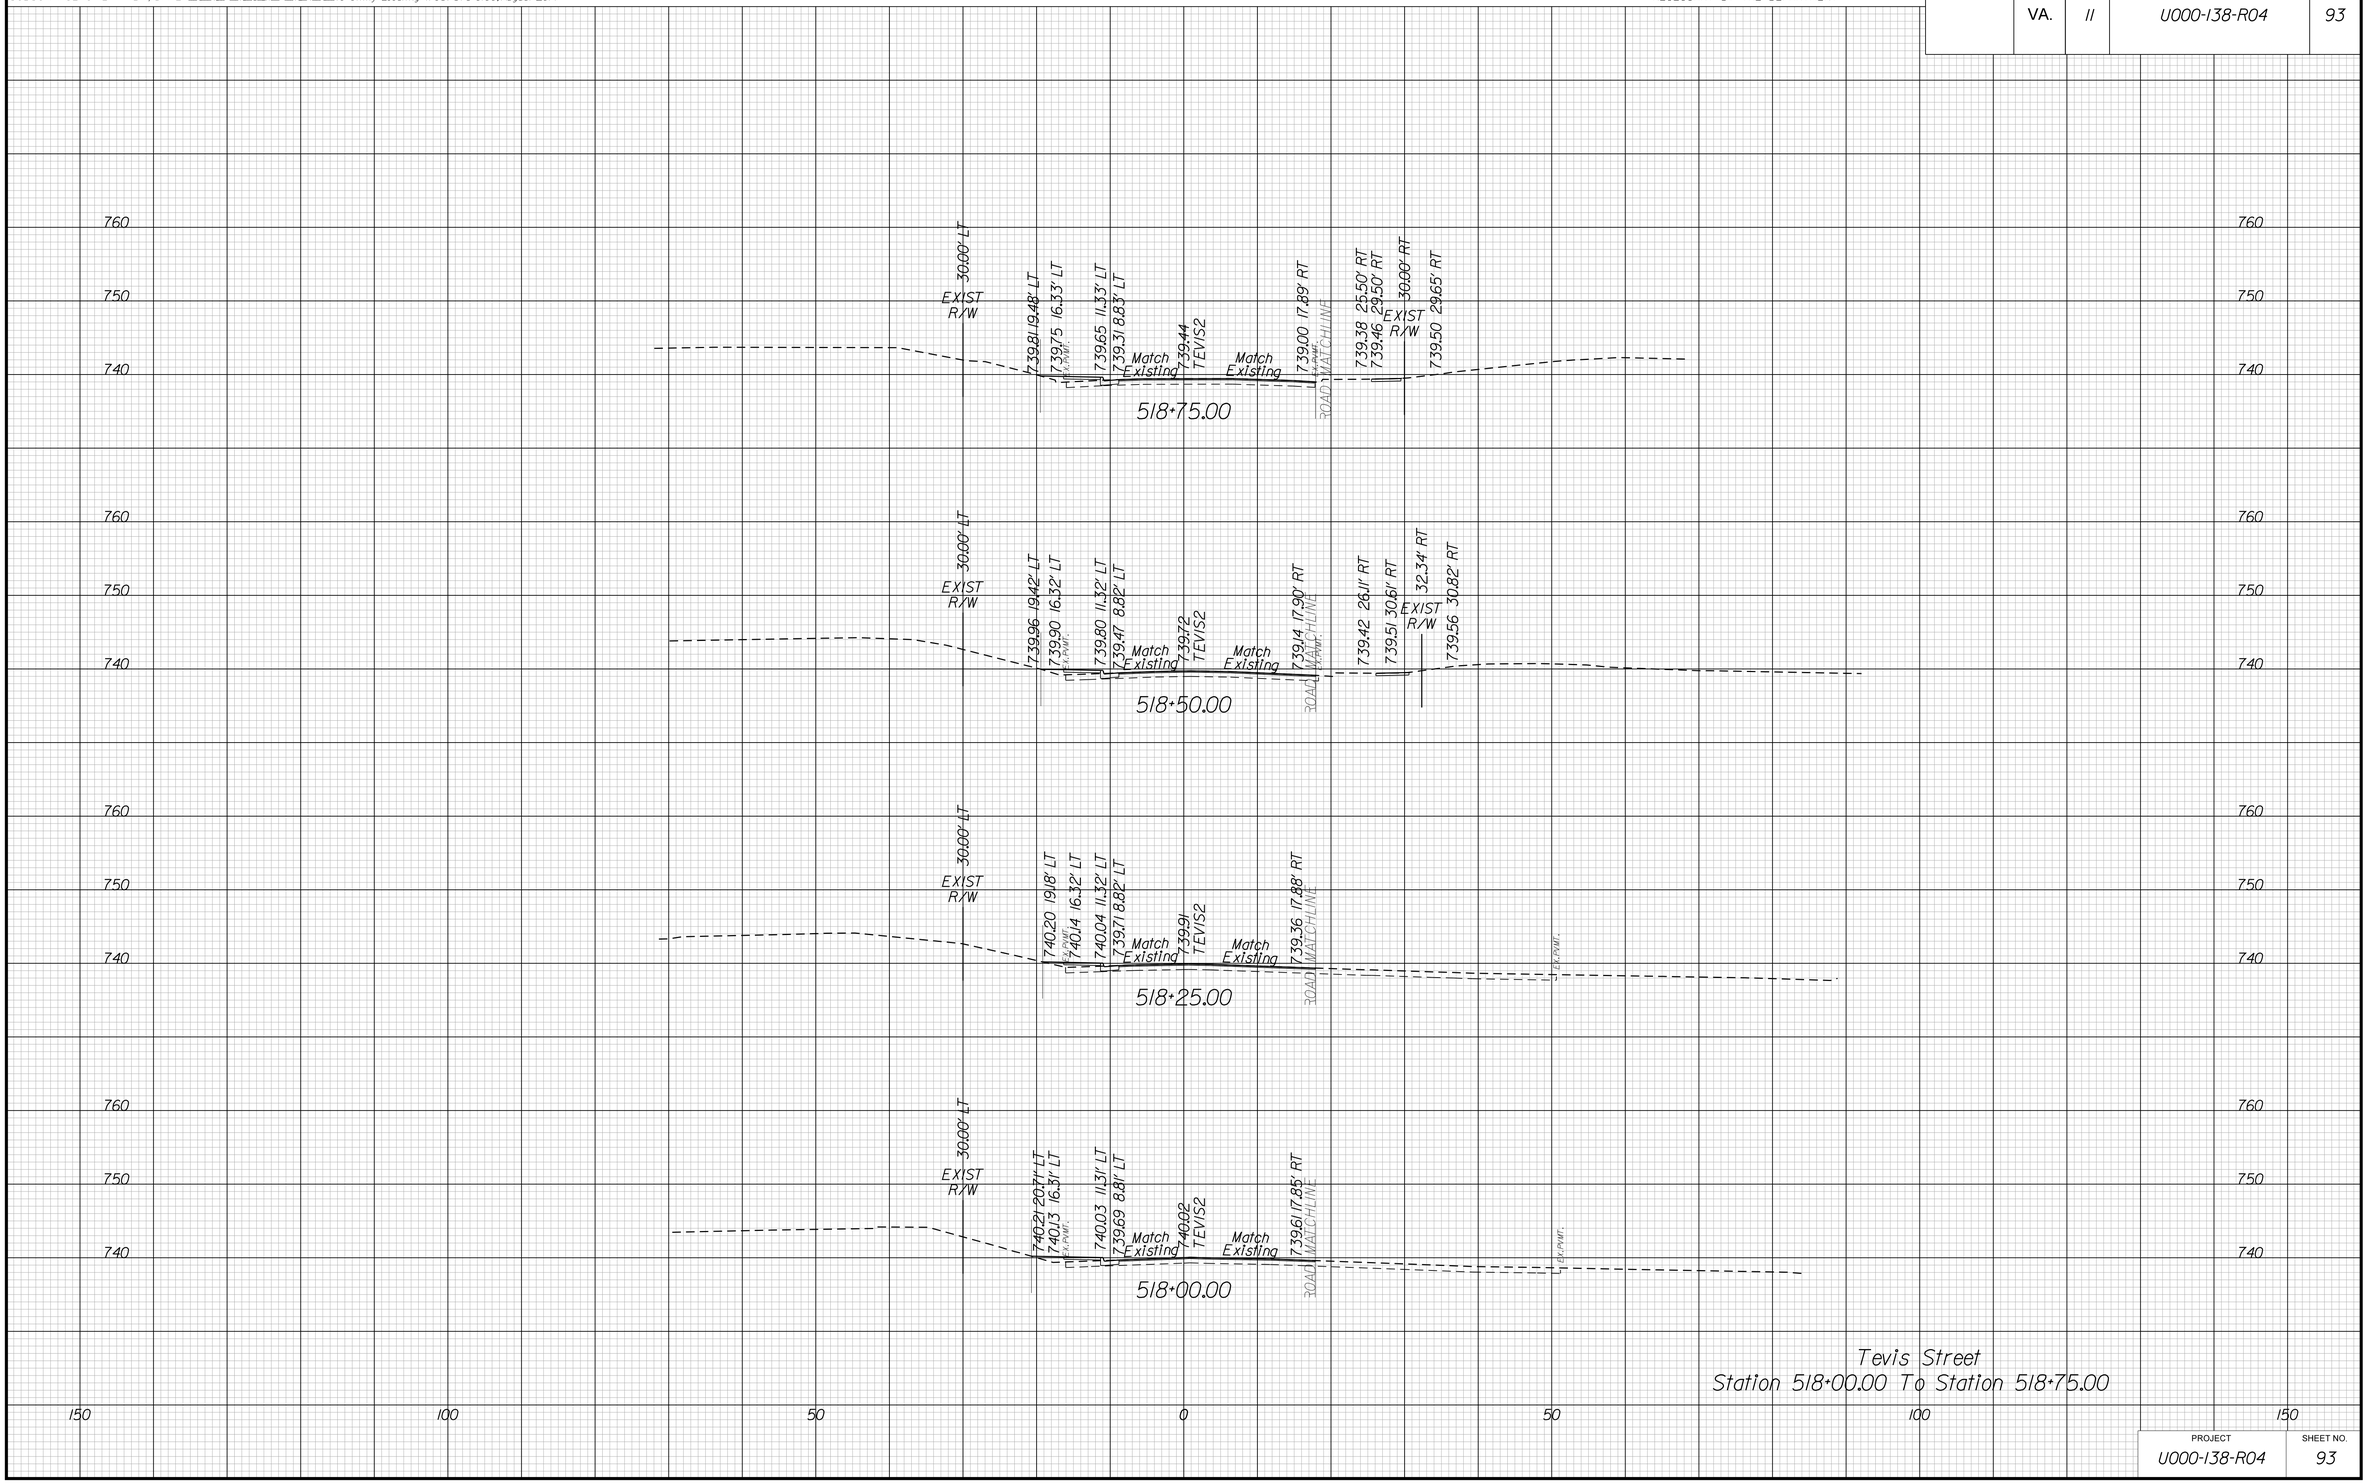

PROJECT	SHEET NO.
U000-138-R04	93

THESE PLANS ARE UNFINISHED AND UNAPPROVED AND MAY NOT BE USED FOR CONSTRUCTION.

5/9/2019
1:45:52 PM

PROJECT MANAGER Perry Eisenach, P.E. - City of Winchester (540) 667-2085
SURVEYED BY, DATE Sidney Thomas, L.S. - Rinker Design Associates (703) 368-7373, October 2014
DESIGN BY John A. Glometti, P.E. - Rinker Design Associates (703) 334-0060
SUBSURFACE UTILITY BY, DATE Matthew Ransiem - Mid Atlantic Utility Locating (703) 378-0100, August 2014

CROSS SECTIONS

SCALE 1 IN. = 10 FT

DESIGN FEATURES RELATING TO CONSTRUCTION OR TO REGULATION AND CONTROL OF TRAFFIC MAY BE SUBJECT TO CHANGE AS DEEMED NECESSARY BY THE DEPARTMENT

REVISED	STATE	STATE ROUTE	STATE PROJECT	SHEET NO.
	VA.	11	U000-138-R04	94

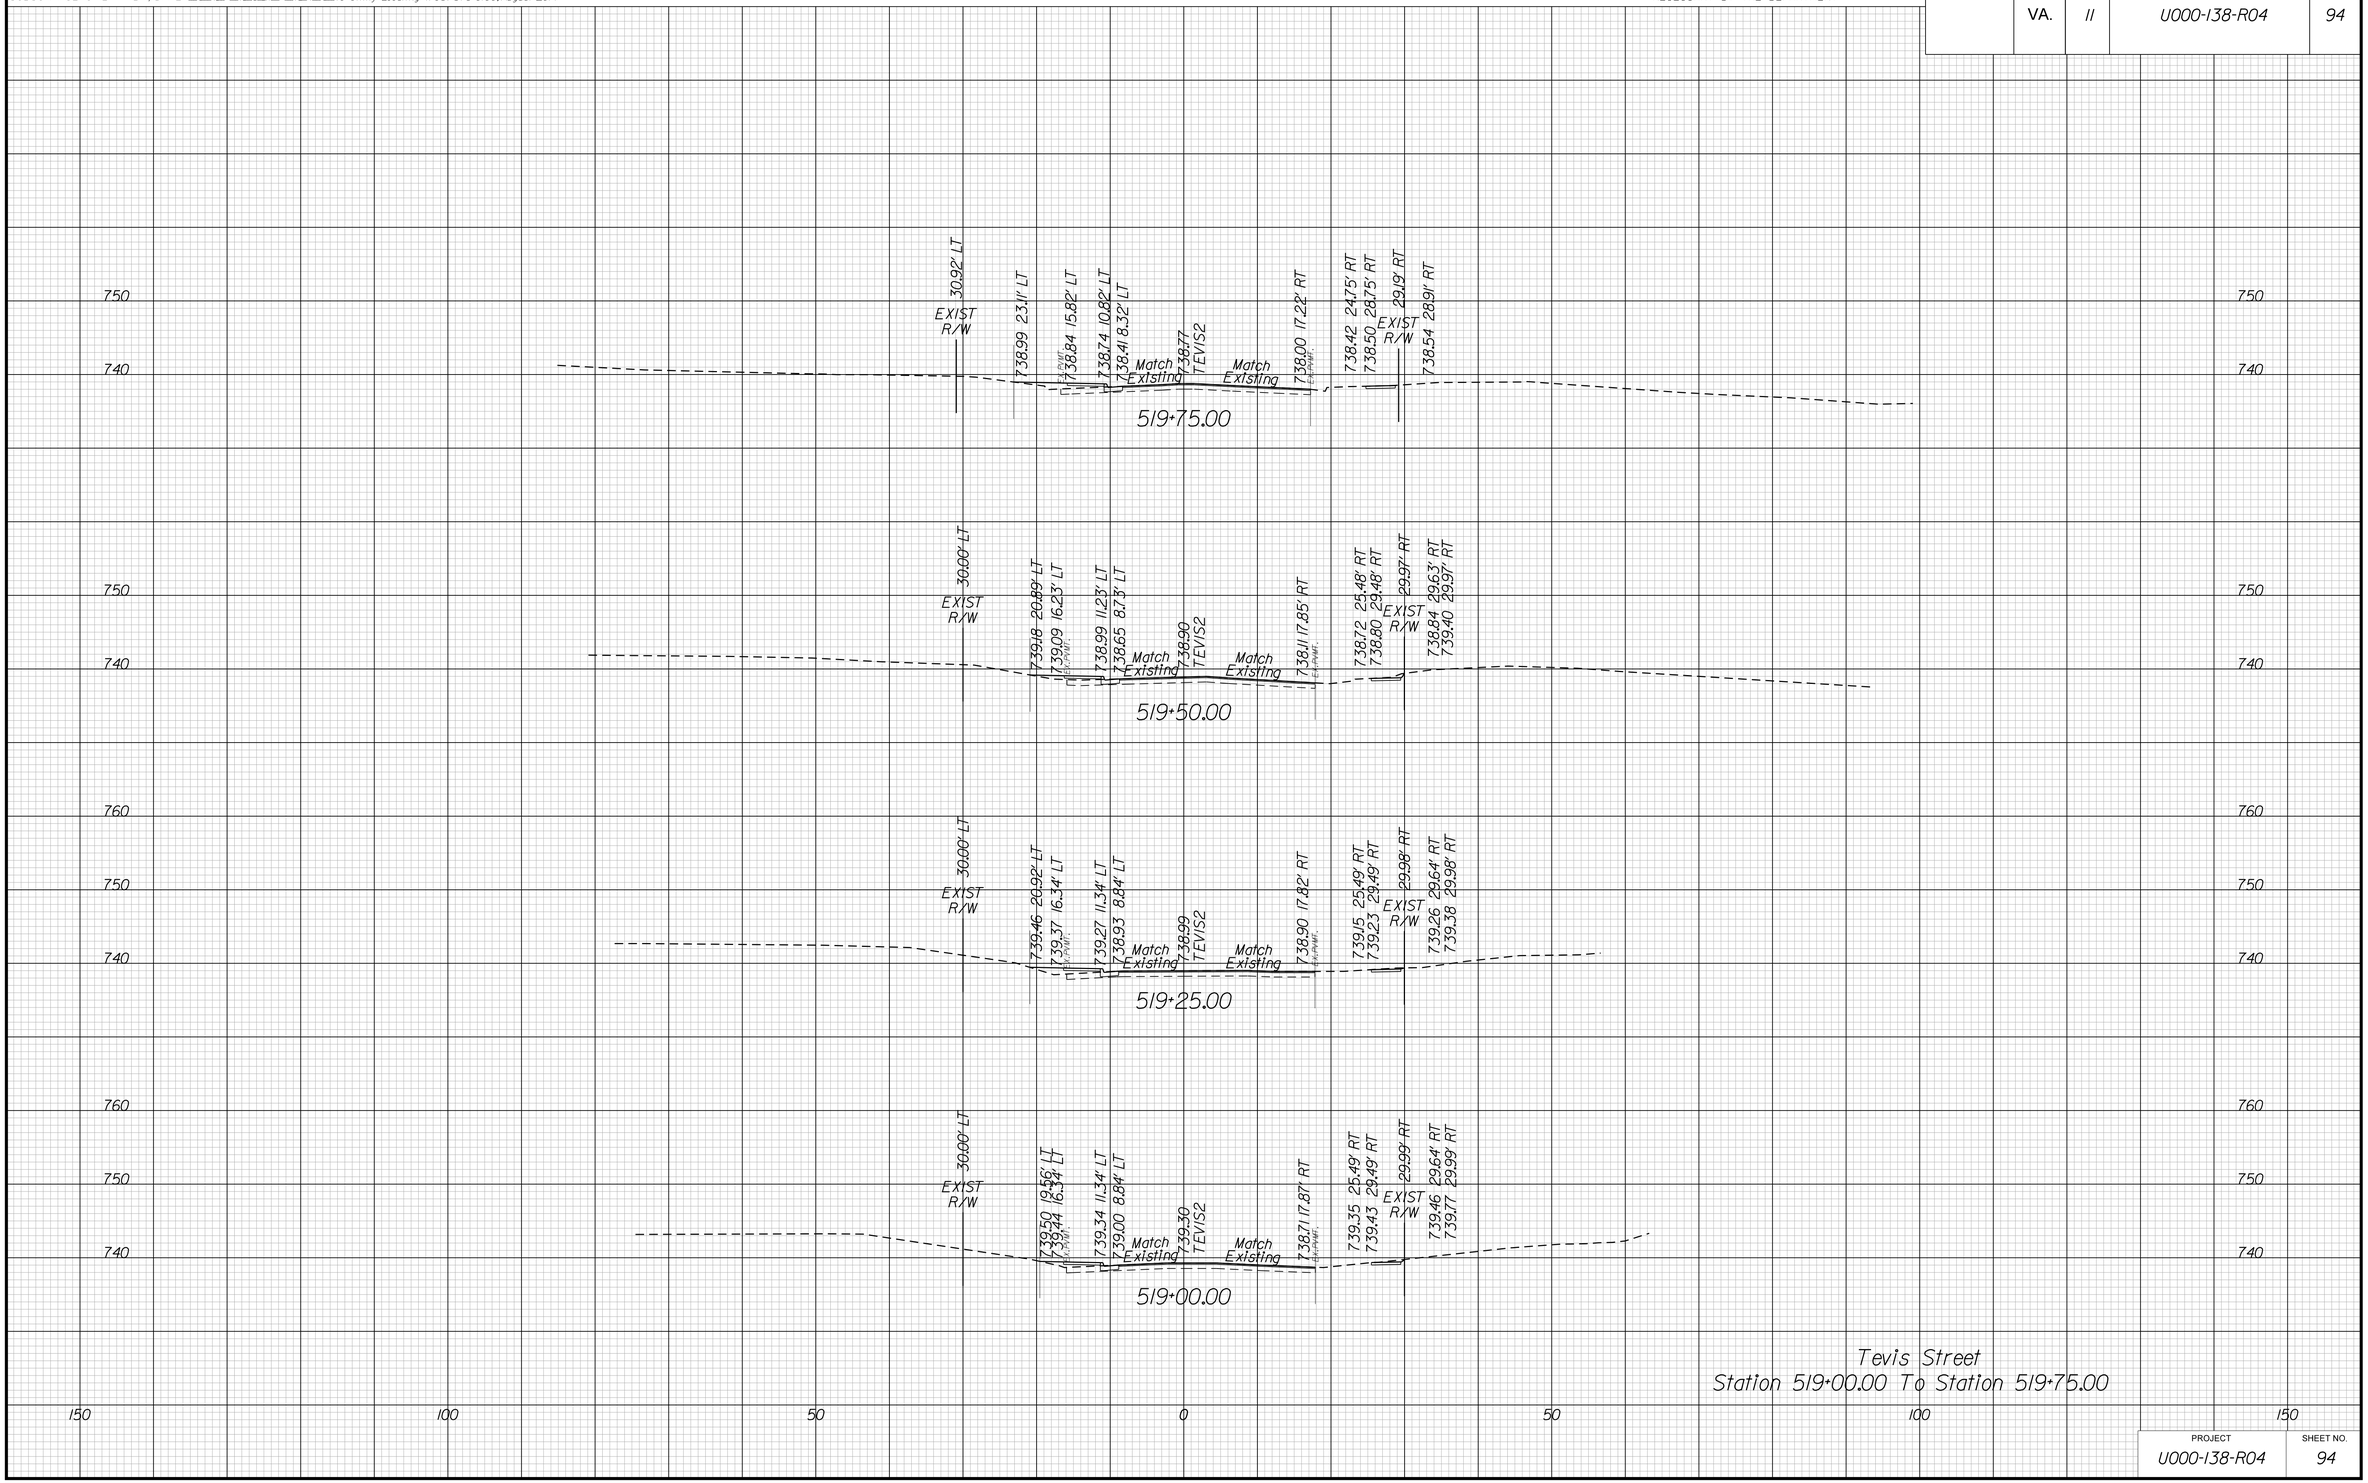

PROJECT	SHEET NO.
U000-138-R04	94

THESE PLANS ARE UNFINISHED AND UNAPPROVED AND MAY NOT BE USED FOR CONSTRUCTION.

5/9/2019
1:45:54 PM

PROJECT MANAGER Perry Eisenach, P.E. - City of Winchester (540) 667-2085
SURVEYED BY, DATE Sidney Thomas, L.S. - Rinker Design Associates (703) 368-7373, October 2014
DESIGN BY John A. Giometti, P.E. - Rinker Design Associates (703) 334-0060
SUBSURFACE UTILITY BY, DATE Matthew Ransiem - Mid Atlantic Utility Locating (703) 378-0100, August 2014

CROSS SECTIONS

SCALE 1 IN. = 10 FT

DESIGN FEATURES RELATING TO CONSTRUCTION OR TO REGULATION AND CONTROL OF TRAFFIC MAY BE SUBJECT TO CHANGE AS DEEMED NECESSARY BY THE DEPARTMENT

REVISED	STATE	STATE ROUTE	STATE PROJECT	SHEET NO.
	VA.	11	U000-138-R04	95

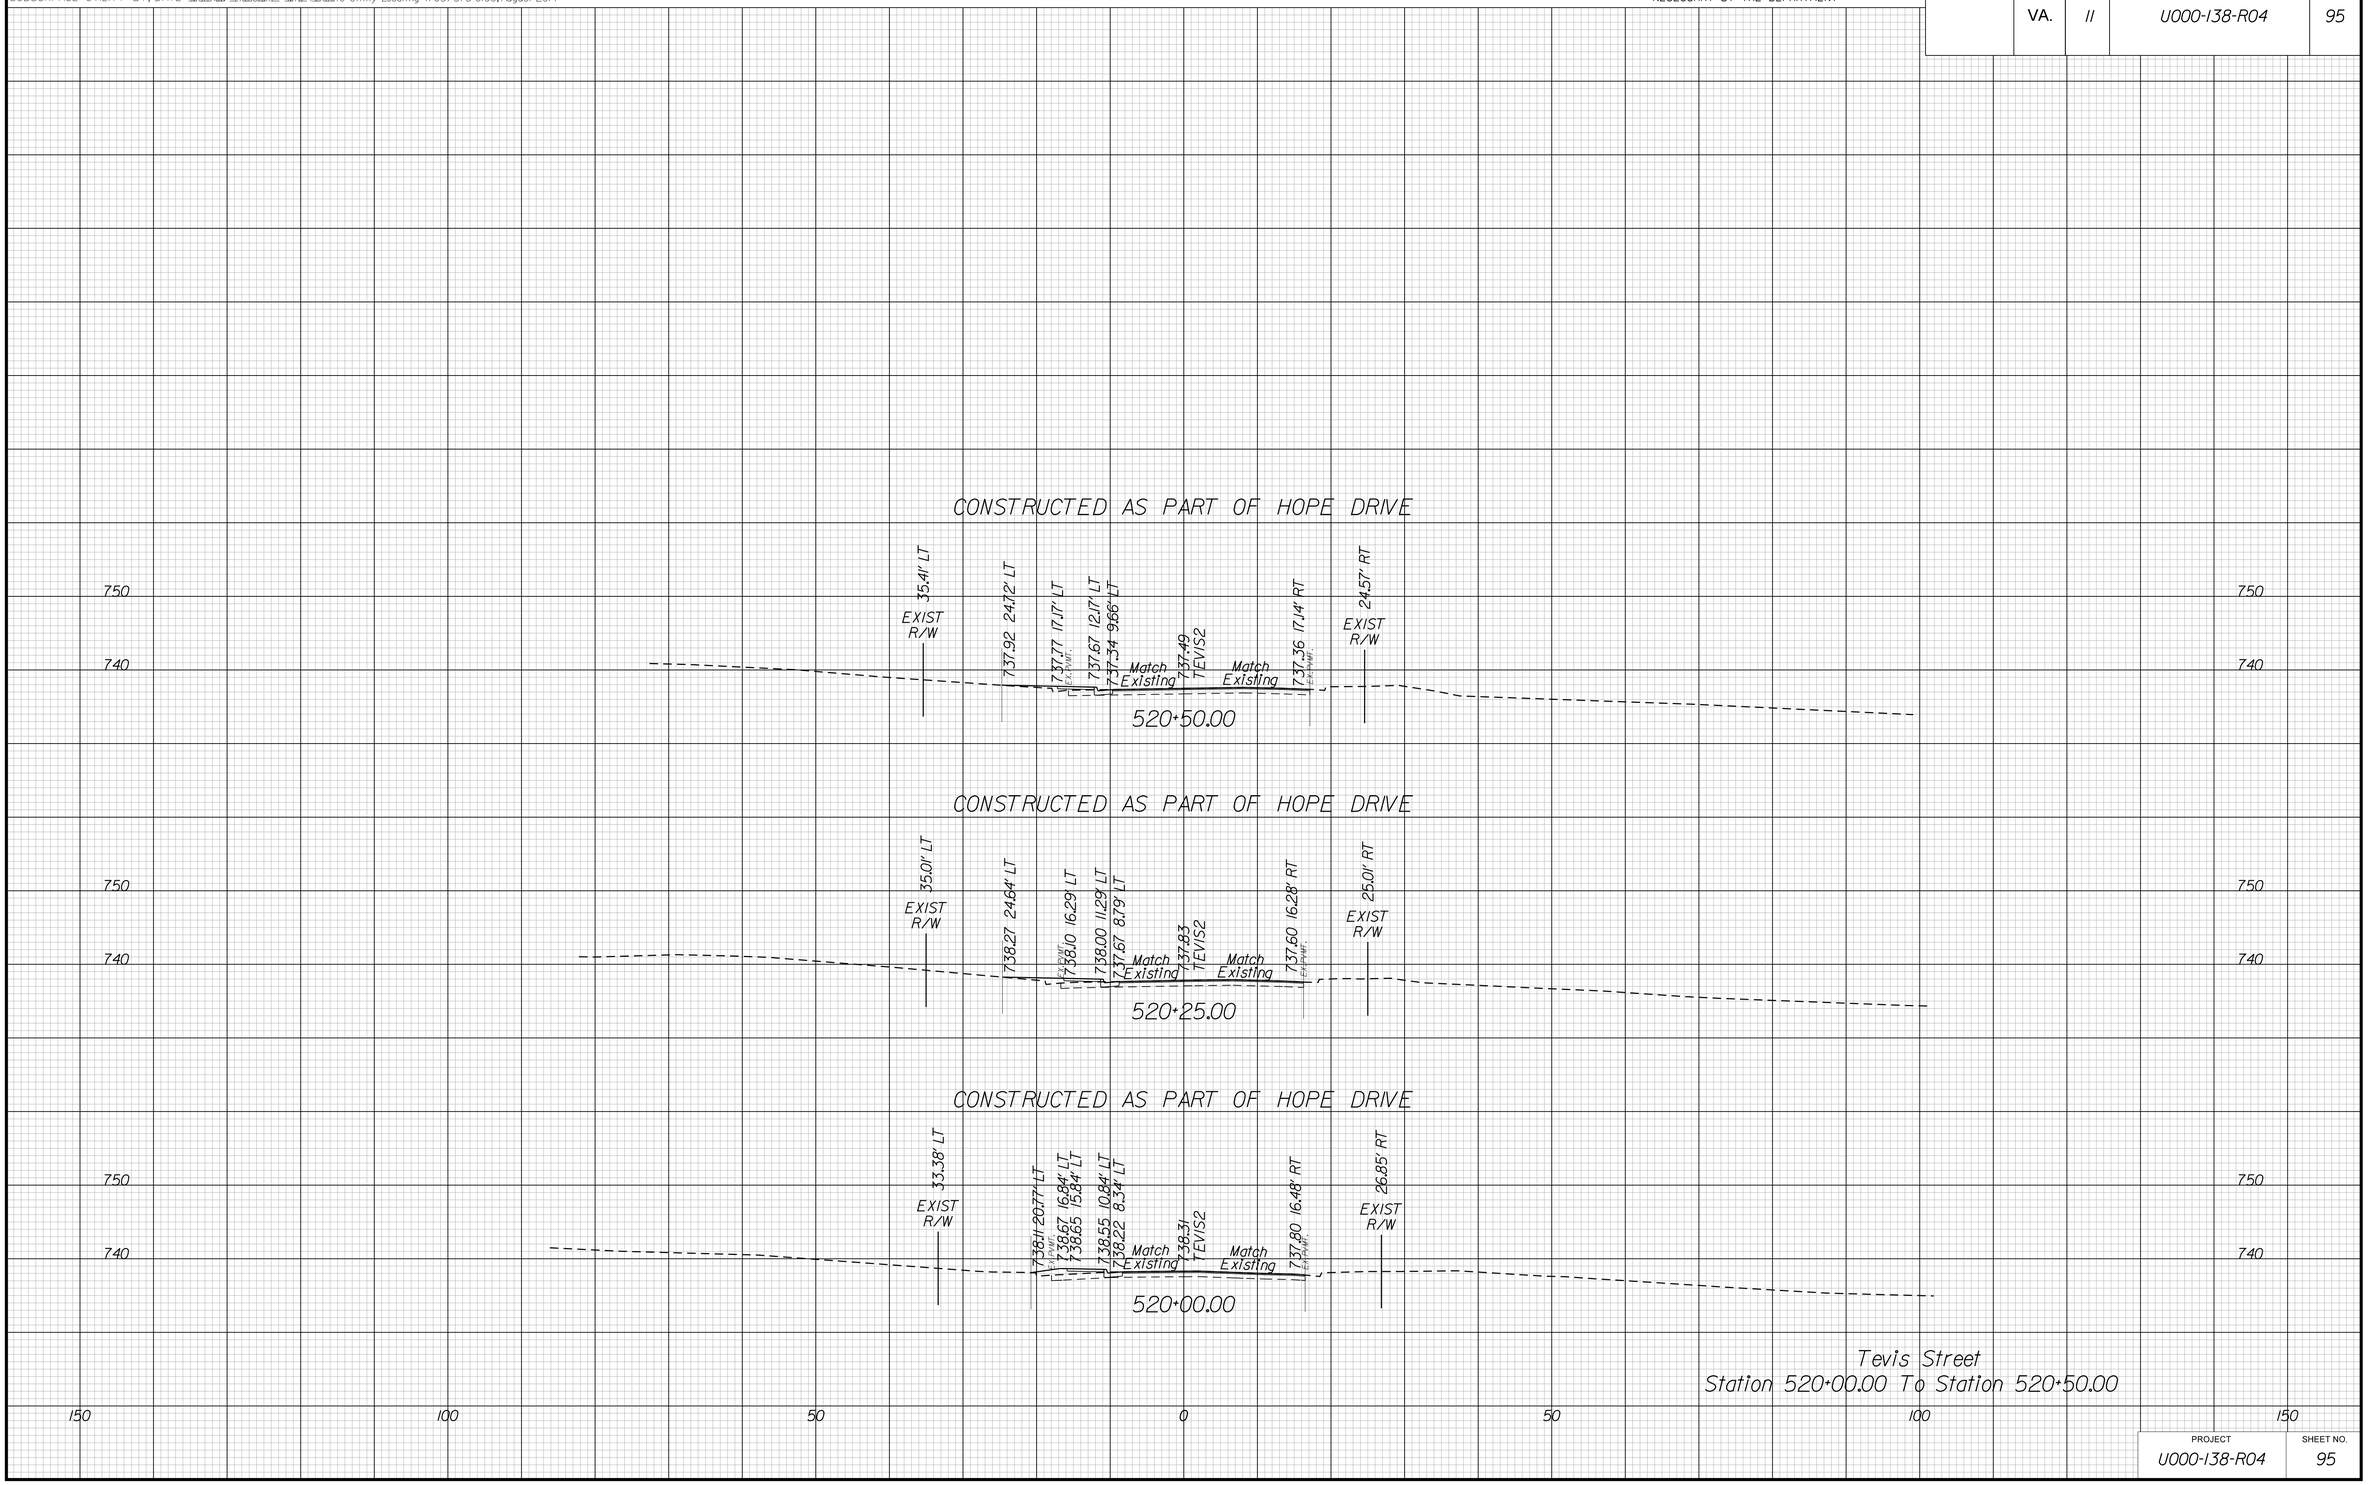

Tevis Street
Station 520+00.00 To Station 520+50.00

PROJECT	SHEET NO.
U000-138-R04	95

THESE PLANS ARE UNFINISHED AND UNAPPROVED AND MAY NOT BE USED FOR CONSTRUCTION.